Shaker Heights - Woodbury Middle Years Building

15400 S Woodland Rd, Shaker Heights, OH 44120

CONSTRUCTION DOCUMENTS
02/05/2026
INCLUDES ADDENDUM 01
INCLUDES BUILDING DEPARTMENT REVIEW REVISIONS

VOLUME 01

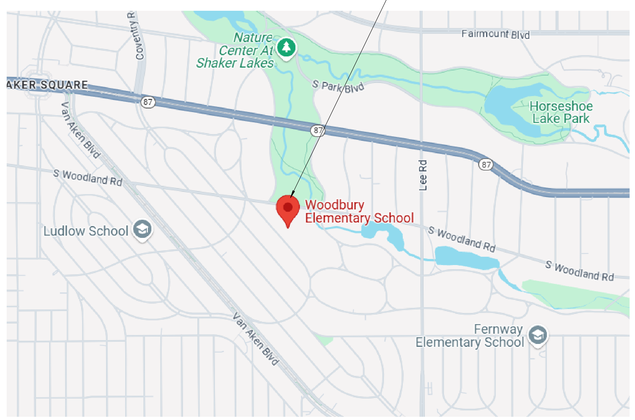

IMAGE OBTAINED FROM GOOGLE MAPS DATA 2024 GOOGLE

B1 LOCATION MAP
N.T.S.

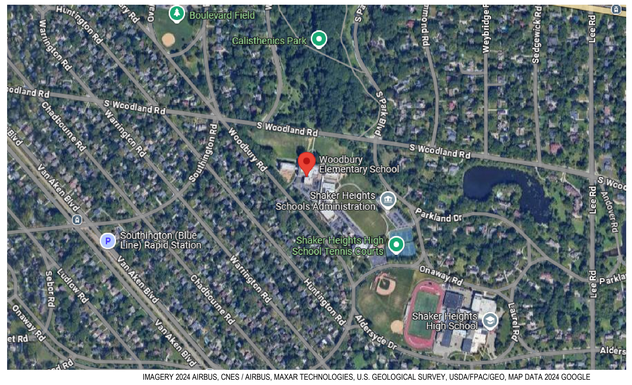

IMAGERY 2024 AIRBUS, CNES / AIRBUS, MAXAR TECHNOLOGIES, U.S. GEOLOGICAL SURVEY, USDA/FPAC/GEO, MAP DATA 2024 GOOGLE

A1 SITE MAP
N.T.S.

PROJECT CONTACTS

OWNER

SHAKER HEIGHTS CITY SCHOOLS
15600 PARKLAND DR
SHAKER HEIGHTS, OH 44130
216.295.4200

OHIO FACILITIES CONSTRUCTION COMMISSION
30 W. SPRING ST., 4TH FLOOR
COLUMBUS, OHIO 43215
614.466.6290

ARCHITECT

GPD GROUP
520 SOUTH MAIN STREET, SUITE 2531
AKRON, OH 44311
330.572.2100

ROBERT P. MADISON INTERNATIONAL, INC.
1215 SUPERIOR AVENUE, SUITE 110
CLEVELAND, OH 44114
216.861.8195

CONSULTANTS

TECHNOLOGY
BCI, ENTERPRISE
6834 CHERRY LAUREL DR
LIBERTY TOWNSHIP, OH 45044
513.444.6422

KITCHEN
TRIMARK SS KEMP
4567 WILLOW PARKWAY
CLEVELAND, OH 44125
216.906.8030

NATATORIUM
WATER TECHNOLOGY, INC.
100 PARK AVE, PO BOX 614
BEAVER DAM, WI 53916
WWW.WTIWORLD.COM

CONSTRUCTION MANAGER AT RISK

GILBANE BUILDING COMPANY
950 MAIN AVENUE, SUITE 1410
CLEVELAND, OH 44113
216.535.3000

PROJECT DESCRIPTION

THE DOCUMENTATION PROVIDED IS THE DESIGN DEVELOPMENT SET FOR THE RENOVATION AND ADDITION OF THE EXISTING WOODBURY ELEMENTARY SCHOOL BUILDING LOCATED AT 15400 SOUTH WOODLAND ROAD IN SHAKER HEIGHTS. THE PROJECT CONSISTS OF RENOVATIONS TO THE EXISTING 1918 BUILDING (APPROX. 67,110 S.F.) AND THE ADDITION OF NEW PROGRAM TO INCLUDE A NEW NATATORIUM, AUDITORIUM AND GYMNASIUM SPACES. THE BUILDING ADDITION IS APPROXIMATELY 119,000 S.F., NEW HVAC, ELECTRICAL, AND PLUMBING THROUGHOUT. NEW CIVIL SITE DESIGN TO INCLUDE NEW PARKING AND GRADING. NEW LANDSCAPE PROVIDED.

GENERAL SHEET NOTE INSTRUCTIONS

GENERAL SHEET NOTES ARE USED TO COMMUNICATE SHEET SPECIFIC INFORMATION OR INSTRUCTIONS. THESE NOTES APPLY TO THE ENTIRE SHEET.

EXAMPLE: A. ALL FURNISHINGS SHALL BE REMOVED BY OWNER PRIOR TO DEMOLITION PROCEDURES.

REFERENCE KEYNOTE INSTRUCTIONS

REFERENCE KEYNOTES ARE USED TO IDENTIFY GRAPHIC REPRESENTATIONS OF ITEMS IN THE DRAWING AND DIRECTLY REFERENCE THEM TO SPECIFICATIONS. A LEGEND ON THE RIGHT HAND SIDE OF THE PAGE LISTS THE REFERENCE KEYNOTES ON THE DRAWING AREA AND THE MATERIAL THEY REPRESENT.

EXAMPLE:

05 12 00.A01 FACE BRICK - SOLDIER COURSE

- ROOT - SAME NUMBER AS THE SPECIFICATION BEING REFERENCED
- DECIMAL POINT - SEPARATES ROOT FROM SUFFIX
- SUFFIX - REPRESENTATION OF THE MATERIAL BEING REFERENCED. THIS NUMBER DOES NOT CORRESPOND TO A PARTICULAR SECTION WITHIN THE SPECIFICATION
- DESCRIPTOR - MATERIAL DESCRIPTION

SHEET KEYNOTE INSTRUCTIONS

SHEET KEYNOTES ARE NOTED WITHIN THE GRAPHIC AREA OF THE DRAWING. THESE ARE REPRESENTED BY A NUMBER SURROUNDED BY A HEXAGON, WITH OR WITHOUT A LEADER. A LEGEND ON THE RIGHT SIDE OF THE PAGE LISTS THE NOTES IN NUMERICAL ORDER.

EXAMPLE: 1

1. ALIGN NEW CONSTRUCTION WITH THE FACE OF EXISTING CONSTRUCTION.

SYMBOL LEGEND

- NORTH ARROW
- KEYNOTE TAG (XX)
- ROOM TAG (ROOM NAME B555)
- WALL TAG (1i)
- DOOR TAG (101)
- CEILING TAG (1t / 1' - 0")
- WINDOW TAG (X-1)
- FURNNITURE TAG (1i)
- MATERIAL FINISH TAG (?)
- WALL SIGN TAG (XX)
- DETAIL TAG (1 A101 SIM)
- SECTION TAG (1 A101 SIM)
- ELEVATION / DATUM INDICATOR (FIRST FLOOR XXX.XXX)
- ELEVATION TAG (XX A101)
- INTERIOR ELEVATION TAG (1 A101 1)
- REVISION BUBBLE AND TAG (1)
- MATCHLINE

DRAWING INDEX

VOLUME 01

DWG.	DRAWING TITLE
G-001	TITLE SHEET
G-002	TITLE SHEET
G-101	CODE ANALYSIS
G-102	BUILDING AREAS
G-103	LIFE SAFETY DETAILS
G-104	LOWER LEVEL LIFE SAFETY PLAN
G-105	FIRST FLOOR LIFE SAFETY PLAN
G-106	SECOND FLOOR LIFE SAFETY PLAN
G-107	THIRD FLOOR LIFE SAFETY PLAN
G-108	PROGRAM AREA TABLE
1 OF 2	BOUNDARY & TOPOGRAPHIC SURVEY
2 OF 2	BOUNDARY & TOPOGRAPHIC SURVEY
C-001	GENERAL NOTES
C-010	SWPP PLAN OVERALL
C-011	SWPP PLAN NORTHWEST
C-012	SWPP PLAN SOUTHEAST
C-013	SWPP NOTES AND DETAILS
C-110	OVERALL SITE PLAN
C-111	SITE PLAN NORTHWEST
C-112	SITE PLAN SOUTHEAST
C-120	OVERALL GRADING PLAN
C-121	GRADING PLAN NORTHWEST
C-122	GRADING PLAN SOUTHEAST
C-130	UTILITY PLAN OVERALL
C-131.1	STORM UTILITY PLAN NORTHWEST
C-131.2	UTILITY PLAN NORTHWEST
C-132	UTILITY PLAN SOUTHEAST
C-133	PLAN AND PROFILES
C-134	PLAN AND PROFILES
C-135	PLAN AND PROFILES
C-501	DETAILS
C-502	DETAILS
C-503	UTILITY DETAILS
C-504	UTILITY DETAILS
C-505	CITY OF SHAKER HEIGHTS DETAILS
C-506	CITY OF CLEVELAND WATER DEPARTMENT STANDARD DETAILS
C-507	DETAILS
C-508	DETAILS
C-601	PUMP STATION NOTES AND DETAILS
L-100	OVERALL LANDSCAPE PLAN
L-101	TREE PRESERVATION PLAN NORTHWEST
L-102	TREE PRESERVATION PLAN SOUTHEAST
L-103	TREE PRESERVATION CHART
L-111	LANDSCAPE PLAN NORTHWEST
L-112	LANDSCAPE PLAN SOUTHEAST
S-001	GENERAL STRUCTURAL NOTES
S-002	SPECIAL INSPECTIONS
S-101	FOUNDATION PLAN - AREA A
S-102	FOUNDATION PLAN - AREA B
S-103	FOUNDATION PLAN - AREA C
S-103.1	FOUNDATION PLAN - AREA C
S-104	FOUNDATION PLAN - AREA D
S-110	FIRST FLOOR FRAMING PLAN - AREA A
S-111	SECOND FLOOR FRAMING PLAN - AREA A
S-112	SECOND FLOOR FRAMING PLAN - AREA B
S-113	SECOND FLOOR FRAMING PLAN - AREA C
S-114	SECOND FLOOR FRAMING PLAN - AREA D
S-121	THIRD FLOOR FRAMING PLAN - AREA A
S-122	THIRD FLOOR AND LOW ROOF FRAMING PLAN - AREA B
S-123	ROOF FRAMING PLAN - AREA C
S-124	THIRD FLOOR AND HIGH ROOF FRAMING PLAN - AREA D
S-131	HIGH ROOF FRAMING PLAN - AREA A
S-132	HIGH ROOF FRAMING PLAN - AREA B
S-134	HIGH ROOF FRAMING PLAN - AREA D
S-501	TYPICAL FOUNDATION AND WALL DETAILS
S-502	FOUNDATION SCHEDULES AND DETAILS
S-503	FOUNDATION DETAILS
S-504	FOUNDATION DETAILS
S-505	FOUNDATION DETAILS
S-506	FOUNDATION DETAILS
S-507	FOUNDATION DETAILS
S-511	FRAMING DETAILS AND SCHEDULES
S-512	FRAMING DETAILS
S-513	FRAMING DETAILS
S-514	FRAMING DETAILS
S-515	FRAMING DETAILS
S-516	FRAMING DETAILS
S-517	FRAMING DETAILS
S-518	FRAMING DETAILS
S-521	CONCRETE REPAIR DETAILS
S-531	PORTAL DETAILS
S-532	PORTAL DETAILS
AD-101	LOWER LEVEL DEMOLITION PLAN
AD-102	FIRST FLOOR DEMOLITION PLAN
AD-103	SECOND FLOOR DEMOLITION PLAN
AD-104	THIRD FLOOR DEMOLITION PLAN
AD-105	ROOF DEMOLITION PLAN
AD-203	AREA 'A' - DEMOLITION ELEVATIONS
AD-204	AREA 'A' - DEMOLITION ELEVATIONS
A-101	LOWER LEVEL OVERALL PLAN
A-102	FIRST FLOOR OVERALL PLAN
A-103	FIRST FLOOR PLAN - AREA A
A-104	FIRST FLOOR PLAN - AREA B
A-105	FIRST FLOOR PLAN - AREA C
A-106	FIRST FLOOR PLAN - AREA D
A-107	SECOND FLOOR OVERALL PLAN
A-108	SECOND FLOOR PLAN - AREA A
A-109	SECOND FLOOR PLAN - AREA B
A-110	SECOND FLOOR PLAN - AREA C
A-111	SECOND FLOOR PLAN - AREA D
A-112	THIRD FLOOR OVERALL PLAN
A-113	THIRD FLOOR PLAN - AREA A
A-114	THIRD FLOOR PLAN - AREA B
A-115	THIRD FLOOR PLAN - AREA D
A-116	ATTIC PLAN - AREA A
A-120	LOWER LEVEL RCP - AREA A
A-121	FIRST FLOOR OVERALL REFLECTED CEILING PLAN
A-122	FIRST FLOOR RCP - AREA A
A-123	FIRST FLOOR RCP - AREA B
A-124	FIRST FLOOR RCP - AREA C
A-125	FIRST FLOOR RCP - AREA D
A-126	SECOND FLOOR OVERALL REFLECTED CEILING PLAN
A-127	SECOND FLOOR RCP - AREA A
A-128	SECOND FLOOR RCP - AREA B
A-129	SECOND FLOOR RCP - AREA C
A-129.5	ENLARGED SECOND FLOOR RCP - AREA C
A-130	SECOND FLOOR RCP - AREA D
A-131	THIRD FLOOR OVERALL REFLECTED CEILING PLAN
A-132	THIRD FLOOR RCP - AREA A
A-133	THIRD FLOOR RCP - AREA B
A-141	ROOF OVERALL PLAN
A-142	ROOF PLAN - AREA A
A-143	ROOF PLAN - AREA B
A-144	ROOF PLAN - AREA C
A-145	ROOF PLAN - AREA D
A-201	EXTERIOR OVERALL ELEVATIONS
A-202	EXTERIOR ELEVATIONS - AREA A
A-203	EXTERIOR ELEVATIONS - AREA A
A-204	EXTERIOR ELEVATIONS - AREA B
A-205	EXTERIOR ELEVATIONS - AREA C
A-206	EXTERIOR ELEVATIONS - AREA D
A-207	EXTERIOR ELEVATIONS - AREA D
A-208	METAL PANEL EXTERIOR ELEVATIONS - AREA B
A-301	BUILDING SECTIONS
A-302	BUILDING SECTIONS
A-303	BUILDING SECTIONS
A-304	WALL SECTIONS
A-305	WALL SECTIONS
A-306	WALL SECTIONS
A-307	WALL SECTIONS
A-308	WALL SECTIONS
A-309	WALL SECTIONS
A-310	WALL SECTIONS
A-311	WALL SECTIONS
A-312	WALL SECTIONS
A-313	WALL SECTIONS
A-321	INTERIOR WALL SECTIONS
A-322	INTERIOR WALL SECTIONS
A-323	INTERIOR WALL SECTIONS
A-324	INTERIOR WALL SECTIONS
A-325	AUDITORIUM SECTIONS
A-401	ENLARGED GYMNASIUM FLOOR PLAN
A-402	ENLARGED AUDITORIUM FIRST FLOOR PLAN
A-403	ENLARGED AUDITORIUM 2ND FLOOR PLAN
A-404	ENLARGED LOCKER ROOM PLAN & RESTROOM PLANS
A-405	ENLARGED RESTROOM PLANS
A-406	STAIR PLANS & SECTIONS
A-407	STAIR PLANS & SECTIONS
A-408	STAIR PLANS & SECTIONS
A-409	STAIR PLANS & SECTIONS
A-410	STAIR PLANS & SECTIONS
A-411	ELEVATOR PLANS, SECTIONS & DETAILS
A-412	WHEELCHAIR LIFT PLAN, SECTION & DETAILS
A-413	EQUIPMENT YARD PLAN & SECTIONS
A-414	INTERIOR PLAN DETAILS
A-415	INTERIOR PLAN DETAILS
A-416	EXTERIOR PLAN DETAILS
A-501	PARTITION TYPES
A-502	TYPICAL STAIR DETAILS
A-503	INTERIOR DETALS
A-504	INTERIOR DETAILS
A-505	TYPICAL EXTERIOR DETAILS
A-506	EXTERIOR DETAILS
A-507	EXTERIOR DETAILS
A-508	EXTERIOR DETAILS
A-509	EXTERIOR DETAILS
A-510	ROOF DETAILS
A-511	ROOF DETAILS
A-512	ROOF DETAILS
A-513	TYPICAL ROOF DETAILS
A-514	TRELLIS AND CANOPY DETAILS
A-601	DOOR SCHEDULE
A-601.5	DOOR SCHEDULE
A-602	INTERIOR HEAD AND JAMB DETAILS
A-603	INTERIOR WINDOW ELEVATIONS
A-604	EXTERIOR WINDOW ELEVATIONS
A-605	EXTERIOR WINDOW ELEVATIONS
A-606	EXTERIOR HEAD DETAILS
A-607	EXTERIOR JAMB DETAILS
A-608	EXTERIOR SILL DETAILS
A-609	EXTERIOR WINDOW ELEVATIONS
A-701	MOCK-UP WALL
I-101	FURNITURE PLAN LOWER LEVEL
I-102	FURNITURE PLAN FIRST FLOOR OVERALL
I-103	FURNITURE PLAN FIRST FLOOR A
I-104	FURNITURE PLAN FIRST FLOOR B
I-105	FURNITURE PLAN FIRST FLOOR C
I-106	FURNITURE PLAN FIRST FLOOR D
I-107	FURNITURE PLAN SECOND FLOOR OVERALL
I-108	FURNITURE PLAN SECOND FLOOR A
I-109	FURNITURE PLAN SECOND FLOOR B
I-110	FURNITURE PLAN SECOND FLOOR C
I-111	FURNITURE PLAN SECOND FLOOR D
I-112	FURNITURE PLAN THIRD FLOOR OVERALL
I-113	FURNITURE PLAN THIRD FLOOR A
I-114	FURNITURE PLAN THIRD FLOOR B
I-115	FINISH PLAN LOWER LEVEL
I-116	FINISH PLAN FIRST FLOOR A
I-117	FINISH PLAN FIRST FLOOR B
I-118	FINISH PLAN FIRST FLOOR C
I-119	FINISH PLAN FIRST FLOOR D
I-120	FINISH PLAN SECOND FLOOR A
I-121	FINISH PLAN SECOND FLOOR B
I-122	FINISH PLAN SECOND FLOOR C
I-123	FINISH PLAN SECOND FLOOR D
I-124	FINISH PLAN THIRD FLOOR A
I-125	FINISH PLAN THIRD FLOOR B
I-126	CASEWORK & EQUIPMENT LOWER LEVEL
I-127	CASEWORK & EQUIPMENT FIRST FLOOR A
I-128	CASEWORK & EQUIPMENT FIRST FLOOR B
I-129	CASEWORK & EQUIPMENT FIRST FLOOR C
I-130	CASEWORK & EQUIPMENT FIRST FLOOR D
I-131	CASEWORK & EQUIPMENT SECOND FLOOR A
I-132	CASEWORK & EQUIPMENT SECOND FLOOR B
I-133	CASEWORK & EQUIPMENT SECOND FLOOR C
I-134	CASEWORK & EQUIPMENT SECOND FLOOR D
I-135	CASEWORK & EQUIPMENT THIRD FLOOR A
I-136	CASEWORK & EQUIPMENT THIRD FLOOR B
I-137	SIGNAGE PLAN LOWER LEVEL
I-138	SIGNAGE PLAN FIRST FLOOR A
I-139	SIGNAGE PLAN FIRST FLOOR B
I-140	SIGNAGE PLAN FIRST FLOOR C
I-141	SIGNAGE PLAN FIRST FLOOR D
I-142	SIGNAGE PLAN SECOND FLOOR A
I-143	SIGNAGE PLAN SECOND FLOOR B
I-144	SIGNAGE PLAN SECOND FLOOR C
I-145	SIGNAGE PLAN SECOND FLOOR D
I-146	SIGNAGE PLAN THIRD FLOOR A
I-147	SIGNAGE PLAN THIRD FLOOR B
I-202	GYM INTERIOR ELEVATIONS
I-203	GYM INTERIOR ELEVATIONS
I-204	NATATORIUM INTERIOR ELEVATIONS
I-205	NATATORIUM INTERIOR ELEVATIONS
I-206	STUDENT DINING INTERIOR ELEVATIONS
I-207	STAIR ELEVATIONS
I-208	AUDITORIUM INTERIOR ELEVATIONS
I-209	COLLAB ELEVATIONS
I-210	MEDIA CENTER ELEVATIONS
I-211	CLASSROOM ELEVATIONS
I-212	CLASSROOM ELEVATIONS
I-213	CLASSROOM ELEVATIONS
I-214	CLASSROOM ELEVATIONS
I-215	CLASSROOM ELEVATIONS
I-216	INTERIOR ELEVATIONS
I-217	MUSIC ROOM ELEVATIONS
I-218	INTERIOR ELEVATIONS
I-219	CLASSROOM ELEVATIONS
I-220	CLASSROOM ELEVATIONS
I-221	CLASSROOM ELEVATIONS
I-222	CLASSROOM ELEVATIONS
I-223	CLASSROOM ELEVATIONS
I-224	CLASSROOM ELEVATIONS
I-225	CLASSROOM ELEVATIONS
I-226	CLASSROOM ELEVATIONS
I-227	CLASSROOM ELEVATIONS
I-228	CLASSROOM ELEVATIONS
I-229	KINESTHETIC ELEVATIONS
I-231	CORRIDOR ELEVATIONS
I-232	CORRIDOR ELEVATIONS
I-233	CORRIDOR ELEVATIONS
I-234	CORRIDOR ELEVATIONS
I-235	CORRIDOR ELEVATIONS
I-237	RESTROOM ELEVATIONS
I-238	RESTROOM ELEVATIONS
I-239	RESTROOM ELEVATIONS
I-501	SIGNAGE DETAILS
I-502	SIGNAGE DETAILS
I-504	CASEWORK ENLARGED PLANS & ELEVATIONS
I-505	MILLWORK DETAILS
I-506	MILLWORK DETAILS
I-601	INTERIOR FINISH SCHEDULE
I-601.5	INTERIOR FINISH SCHEDULE
I-602	MATERIAL LEGEND
I-705	TYPICAL MOUNTING HEIGHTS

VOLUME 02

DWG.	DRAWING TITLE
FP-101	FIRE PROTECTION PLAN - AREA 'A' - FIRST FLOOR
FP-102	FIRE PROTECTION PLAN - AREA 'B' - FIRST FLOOR
FP-103	FIRE PROTECTION PLAN - AREA 'C' - FIRST FLOOR
FP-104	FIRE PROTECTION PLAN - AREA 'D' - FIRST FLOOR
FP-105	FIRE PROTECTION PLAN - AREA 'A' - SECOND FLOOR
FP-106	FIRE PROTECTION PLAN - AREA 'B' - SECOND FLOOR
FP-107	FIRE PROTECTION PLAN - AREA 'C' - SECOND FLOOR
FP-108	FIRE PROTECTION PLAN - AREA 'D' - SECOND FLOOR
FP-109	FIRE PROTECTION PLAN - AREA 'A' - THIRD FLOOR
FP-110	FIRE PROTECTION PLAN - AREA 'B' - THIRD FLOOR
FP-111	FIRE PROTECTION PLAN - AREA 'A' ATTIC
FP-112	FIRE PROTECTION PLAN - AREA 'D' - THIRD FLOOR
P-001	PLUMBING LEGEND
P-101	SANITARY PLAN - FIRST FLOOR - AREA A
P-102	SANITARY PLAN - FIRST FLOOR - AREA B
P-103	SANITARY PLAN - FIRST FLOOR - AREA C
P-104	SANITARY PLAN - FIRST FLOOR - AREA D
P-105	SANITARY PLAN - SECOND FLOOR - AREA A
P-106	SANITARY PLAN - SECOND FLOOR - AREA B
P-107	SANITARY PLAN - SECOND FLOOR - AREA C
P-108	SANITARY PLAN - SECOND FLOOR - AREA D
P-109	SANITARY PLAN - THIRD FLOOR - AREA A
P-110	SANITARY PLAN - THIRD FLOOR - AREA B
P-111	SANITARY PLAN - THIRD FLOOR - AREA D
P-112	WATER AND GAS PLAN - FIRST FLOOR - AREA A
P-113	WATER AND GAS PLAN - FIRST FLOOR - AREA B
P-114	WATER AND GAS PLAN - FIRST FLOOR - AREA C
P-115	WATER AND GAS PLAN - FIRST FLOOR - AREA D
P-116	WATER AND GAS PLAN - SECOND FLOOR - AREA A
P-117	WATER AND GAS PLAN - SECOND FLOOR - AREA B
P-118	WATER AND GAS PLAN - SECOND FLOOR - AREA C
P-119	WATER AND GAS PLAN - SECOND FLOOR - AREA D
P-120	WATER AND GAS PLAN - THIRD FLOOR - AREA A
P-121	WATER AND GAS PLAN - THIRD FLOOR - AREA B
P-122	WATER AND GAS PLAN - THIRD FLOOR - AREA D
P-123	ROOF PLAN - AREA A
P-124	ROOF PLAN - AREA B
P-125	ROOF PLAN - AREA C
P-126	ROOF PLAN - AREA D
P-401	PLUMBING ENLARGED PLANS
P-501	PLUMBING - DETAILS
P-601	PLUMBING - SCHEDULES
P-602	SANITARY ISOMETRIC - AREA A
P-603	SANITARY ISOMETRIC - AREA B
P-604	SANITARY ISOMETRIC - AREA C
P-605	SANITARY ISOMETRIC - AREA D
P-606	PLUMBING RISER DIAGRAM
P-607	PLUMBING RISER DIAGRAM
P-608	PLUMBING RISER DIAGRAM
P-609	PLUMBING RISER DIAGRAM
P-610	PLUMBING RISER DIAGRAM
P-611	PLUMBING RISER DIAGRAM
P-612	NATURAL GAS RISER
M-001	MECHANICAL LEGEND
M-101	MECHANICAL PLAN - LOWER LEVEL - AREA A
M-102	MECHANICAL PLAN - FIRST FLOOR - AREA A
M-103	MECHANICAL PLAN - FIRST FLOOR - AREA B
M-104	MECHANICAL PLAN - FIRST FLOOR - AREA C
M-105	MECHANICAL PLAN - FIRST FLOOR - AREA D
M-106	MECHANICAL PLAN - SECOND FLOOR - AREA A
M-107	MECHANICAL PLAN - SECOND FLOOR - AREA B
M-108	MECHANICAL PLAN - SECOND FLOOR - AREA C
M-109	MECHANICAL PLAN - SECOND FLOOR - AREA D
M-110	MECHANICAL PLAN - THIRD FLOOR - AREA A
M-111	MECHANICAL PLAN - THIRD FLOOR - AREA B
M-112	MECHANICAL PLAN - THIRD FLOOR - AREA D
M-113	HYDRONIC PLAN - LOWER LEVEL
M-114	HYDRONIC PLAN - FIRST FLOOR - AREA A
M-115	HYDRONIC PLAN - FIRST FLOOR - AREA B
M-116	HYDRONIC PLAN - FIRST FLOOR - AREA C
M-117	HYDRONIC PLAN - FIRST FLOOR - AREA D
M-118	HYDRONIC PLAN - SECOND FLOOR - AREA A
M-119	HYDRONIC PLAN - SECOND FLOOR - AREA B
M-120	HYDRONIC PLAN - SECOND FLOOR - AREA C
M-121	HYDRONIC PLAN - SECOND FLOOR - AREA D
M-122	HYDRONIC PLAN - THIRD FLOOR - AREA A
M-123	HYDRONIC PLAN - THIRD FLOOR - AREA B
M-401	ENLARGED MECHANICAL PLANS
M-402	ENLARGED MECHANICAL PLANS
M-403	ENLARGED MECHANICAL PLANS
M-404	ENLARGED MECHANICAL PLANS
M-501	MECHANICAL DETAILS
M-502	MECHANICAL DETAILS
M-503	MECHANICAL DETAILS
M-601	MECHANICAL SCHEDULES
M-602	MECHANICAL SCHEDULES
M-603	MECHANICAL SCHEDULES
M-604	MECHANICAL SCHEDULES
M-701	TEMPERATURE CONTROLS
M-702	TEMPERATURE CONTROLS
M-703	TEMPERATURE CONTROLS
M-704	TEMPERATURE CONTROLS
M-705	TEMPERATURE CONTROLS
M-706	TEMPERATURE CONTROLS
M-707	TEMPERATURE CONTROLS
M-708	TEMPERATURE CONTROLS
M-709	TEMPERATURE CONTROLS
E-001	ELECTRICAL - LEGEND
E-101	LOWER LEVEL LIGHTING PLAN - OVERALL
E-102	FIRST FLOOR LIGHTING PLAN - AREA A
E-103	FIRST FLOOR LIGHTING PLAN - AREA B
E-104	FIRST FLOOR LIGHTING PLAN - AREA C
E-105	FIRST FLOOR LIGHTING PLAN - AREA D
E-106	SECOND FLOOR LIGHTING PLAN - AREA A
E-107	SECOND FLOOR LIGHTING PLAN - AREA B
E-108	SECOND FLOOR LIGHTING PLAN - AREA C
E-109	SECOND FLOOR LIGHTING PLAN - AREA D
E-110	THIRD FLOOR LIGHTING PLAN - AREA A
E-111	THIRD FLOOR LIGHTING PLAN - AREA B
E-112	THIRD FLOOR LIGHTING PLAN - AREA D
E-113	ATTIC LIGHTING PLAN - AREA A
E-201	LOWER LEVEL POWER PLAN - OVERALL
E-202	FIRST FLOOR POWER PLAN - AREA A
E-203	FIRST FLOOR POWER PLAN - AREA B
E-204	FIRST FLOOR POWER PLAN - AREA C
E-205	FIRST FLOOR POWER PLAN - AREA D
E-206	SECOND FLOOR POWER PLAN - AREA A
E-207	SECOND FLOOR POWER PLAN - AREA B
E-208	SECOND FLOOR POWER PLAN - AREA C
E-209	SECOND FLOOR POWER PLAN - AREA D
E-210	THIRD FLOOR POWER PLAN - AREA A
E-211	THIRD FLOOR POWER PLAN - AREA B
E-212	THIRD FLOOR POWER PLAN - AREA D
E-213	ATTIC POWER PLAN - AREA A
E-214	FIRST FLOOR OVERALL FEEDER PLAN
E-215	SECOND FLOOR OVERALL FEEDER PLAN
E-216	THIRD FLOOR OVERALL FEEDER PLAN
E-401	ELECTRICAL - ENLARGED PLANS
E-402	ELECTRICAL - ENLARGED PLANS
E-403	ELECTRICAL - ENLARGED ELEVATOR DETAILS
E-404	ELECTRICAL - ENLARGED KITCHEN PLAN
E-405	ELECTRICAL - ENLARGED AUDITORIUM PLANS
E-406	ELECTRICAL - ENLARGED AUDITORIUM PLANS
E-407	ELECTRICAL - AUDITORIUM SCHEDULES
E-408	ELECTRICAL - ENLARGED EQUIPMENT YARD
E-409	ELECTRICAL - ENLARGED CLOCK TOWER
E-410	ELECTRICAL - STAIR ELEVATIONS
E-501	ELECTRICAL - DETAILS
E-502	ELECTRICAL - DETAILS
E-503	ELECTRICAL - DETAILS
E-601	ELECTRICAL - SINGLE LINE DIAGRAM
E-602	ELECTRICAL - SCHEDULES
E-603	ELECTRICAL - SCHEDULES
E-604	ELECTRICAL - SCHEDULES
E-605	ELECTRICAL - SCHEDULES
E-606	ELECTRICAL - PANEL SCHEDULES
E-607	ELECTRICAL - PANEL SCHEDULES
E-608	ELECTRICAL - PANEL SCHEDULES
E-609	ELECTRICAL - PANEL SCHEDULES
E-610	ELECTRICAL - PANEL SCHEDULES
E-611	ELECTRICAL - PANEL SCHEDULES
E-612	ELECTRICAL - PANEL SCHEDULES
ES-101	ELECTRICAL - SITE PLAN
ES-102	ELECTRICAL - SITE PLAN
F-101	LOWER LEVEL FIRE ALARM PLAN - OVERALL
F-102	FIRST FLOOR FIRE ALARM PLAN - AREA A
F-103	FIRST FLOOR FIRE ALARM PLAN - AREA B
F-104	FIRST FLOOR FIRE ALARM PLAN - AREA C
F-105	FIRST FLOOR FIRE ALARM PLAN - AREA D
F-106	SECOND FLOOR FIRE ALARM PLAN - AREA A
F-107	SECOND FLOOR FIRE ALARM PLAN - AREA B
F-108	SECOND FLOOR FIRE ALARM PLAN - AREA C
F-109	SECOND FLOOR FIRE ALARM PLAN - AREA D
F-110	THIRD FLOOR FIRE ALARM PLAN - AREA A
F-111	THIRD FLOOR FIRE ALARM PLAN - AREA B
F-112	THIRD FLOOR FIRE ALARM PLAN - AREA D
F-113	ATTIC FIRE ALARM PLAN - AREA A
F-501	FIRE ALARM RISER
QF001	FOOD SERVICE GENERAL NOTES, LEGENDS, SHEET INDEX
QF101	FOOD SERVICE EQUIPMENT PLAN AND SCHEDULE
QF201	FOOD SERVICE PLUMBING IN-SLAB ROUGH-IN PLAN AND SCHEDULE
QF202	FOOD SERVICE PLUMBING ABOVE SLAB ROUGH-IN PLAN AND SCHEDULE
QF301	FOOD SERVICE ELECTRICAL ROUGH-IN PLAN AND SCHEDULE
QF401	FOOD SERVICE FLOOR CURB AND DEPRESSION PLAN
QF402	FOOD SERVICE SPECIAL CONDITIONS PLAN
QF501	FOOD SERVICE KEY ELEVATION PLAN
QF502	FOOD SERVICE ELEVATIONS
QF503	FOOD SERVICE ELEVATIONS
QF601	FOOR SERVICE CONSTRUCTION DETAILS
QF701	KITCHEN EXHAUST HOOD SUBMITTAL DRAWINGS
QF702	KITCHEN EXHAUST HOOD SUBMITTAL DRAWINGS
QF703	KITCHEN EXHAUST HOOD SUBMITTAL DRAWINGS
QF704	WALK-IN COOLER / FREEZER SUBMITTAL DRAWINGS
QF705	WALK-IN COOLER / FREEZER SUBMITTAL DRAWINGS
QF706	WALK-IN COOLER / FREEZER SUBMITTAL DRAWINGS
T-001	TECHNOLOGY LEGEND
T-002	TECHNOLOGY LEGEND
T-003	TECHNOLOGY NOTES
T-010	TECHNOLOGY SITE PLAN
T-011	FIRST FLOOR COMPOSITE PATHWAY RCP
T-012	SECOND FLOOR COMPOSITE PATHWAY RCP
T-013	THIRD FLOOR COMPOSITE PATHWAY RCP
T-101	LOWER LEVEL DATA & AV PLAN - AREA A
T-

Shaker Heights - Woodbury Middle Years Building

15400 S Woodland Rd, Shaker Heights, OH 44120

CONSTRUCTION DOCUMENTS
02/05/2026
INCLUDES ADDENDUM 01
INCLUDES BUILDING DEPARTMENT REVIEW REVISIONS

VOLUME 02

PROJECT CONTACTS

OWNER

SHAKER HEIGHTS CITY SCHOOLS
15600 PARKLAND DR
SHAKER HEIGHTS, OH 44130
216.295.4200

OHIO FACILITIES CONSTRUCTION COMMISSION
30 W. SPRING ST., 4TH FLOOR
COLUMBUS, OHIO 43215
614.466.6290

ARCHITECT

GPD GROUP
520 SOUTH MAIN STREET, SUITE 2531
AKRON, OH 44311
330.572.2100

ROBERT P. MADISON INTERNATIONAL, INC.
1215 SUPERIOR AVENUE, SUITE 110
CLEVELAND, OH 44114
216.861.8195

CONSULTANTS

TECHNOLOGY
BCI, ENTERPRISE
6834 CHERRY LAUREL DR
LIBERTY TOWNSHIP, OH 45044
513.444.6422

KITCHEN
TRIMARK SS KEMP
4567 WILLOW PARKWAY
CLEVELAND, OH 44125
216.906.8030

NATATORIUM
WATER TECHNOLOGY, INC.
100 PARK AVE, PO BOX 614
BEAVER DAM, WI 53916
WWW.WTIWORLD.COM

CONSTRUCTION MANAGER AT RISK

GILBANE BUILDING COMPANY
950 MAIN AVENUE, SUITE 1410
CLEVELAND, OH 44113
216.535.3000

PROJECT DESCRIPTION

THE DOCUMENTATION PROVIDED IS THE DESIGN DEVELOPMENT SET FOR THE RENOVATION AND ADDITION OF THE EXISTING WOODBURY ELEMENTARY SCHOOL BUILDING LOCATED AT 15400 SOUTH WOODLAND ROAD IN SHAKER HEIGHTS. THE PROJECT CONSISTS OF RENOVATIONS TO THE EXISTING 1918 BUILDING (APPROX. 67,110 S.F.) AND THE ADDITION OF NEW PROGRAM TO INCLUDE A NEW NATATORIUM, AUDITORIUM AND GYMNASIUM SPACES. THE BUILDING ADDITION IS APPROXIMATELY 119,000 S.F.. NEW HVAC, ELECTRICAL, AND PLUMBING THROUGHOUT. NEW CIVIL SITE DESIGN TO INCLUDE NEW PARKING AND GRADING. NEW LANDSCAPE PROVIDED.

GENERAL SHEET NOTE INSTRUCTIONS

GENERAL SHEET NOTES ARE USED TO COMMUNICATE SHEET SPECIFIC INFORMATION OR INSTRUCTIONS. THESE NOTES APPLY TO THE ENTIRE SHEET.

EXAMPLE: A. ALL FURNISHINGS SHALL BE REMOVED BY OWNER PRIOR TO DEMOLITION PROCEDURES.

REFERENCE KEYNOTE INSTRUCTIONS

REFERENCE KEYNOTES ARE USED TO IDENTIFY GRAPHIC REPRESENTATIONS OF ITEMS IN THE DRAWING AND DIRECTLY REFERENCE THEM TO SPECIFICATIONS. A LEGEND ON THE RIGHT HAND SIDE OF THE PAGE LISTS THE REFERENCE KEYNOTES ON THE DRAWING AREA AND THE MATERIAL THEY REPRESENT.

EXAMPLE:

ROOT - SAME NUMBER AS THE SPECIFICATION BEING REFERENCED

05 12 00.A01 FACE BRICK - SOLDIER COURSE

DECIMAL POINT - SEPARATES ROOT FROM SUFFIX

DESCRIPTOR - MATERIAL DESCRIPTION

SUFFIX - REPRESENTATION OF THE MATERIAL BEING REFERENCED. THIS NUMBER DOES NOT CORRESPOND TO A PARTICULAR SECTION WITHIN THE SPECIFICATION

SHEET KEYNOTE INSTRUCTIONS

SHEET KEYNOTES ARE NOTED WITHIN THE GRAPHIC AREA OF THE DRAWING. THESE ARE REPRESENTED BY A NUMBER SURROUNDED BY A HEXAGON, WITH OR WITHOUT A LEADER. A LEGEND ON THE RIGHT SIDE OF THE PAGE LISTS THE NOTES IN NUMERICAL ORDER.

EXAMPLE: 1

1. ALIGN NEW CONSTRUCTION WITH THE FACE OF EXISTING CONSTRUCTION.

SYMBOL LEGEND

NORTH ARROW
KEYNOTE TAG
ROOM TAG (ROOM NAME B555)
WALL TAG
DOOR TAG
CEILING TAG
WINDOW TAG
FURNNITURE TAG
MATERIAL FINISH TAG
WALL SIGN TAG
DETAIL TAG
SECTION TAG
ELEVATION / DATUM INDICATOR
ELEVATION TAG
INTERIOR ELEVATION TAG
REVISION BUBBLE AND TAG
MATCHLINE

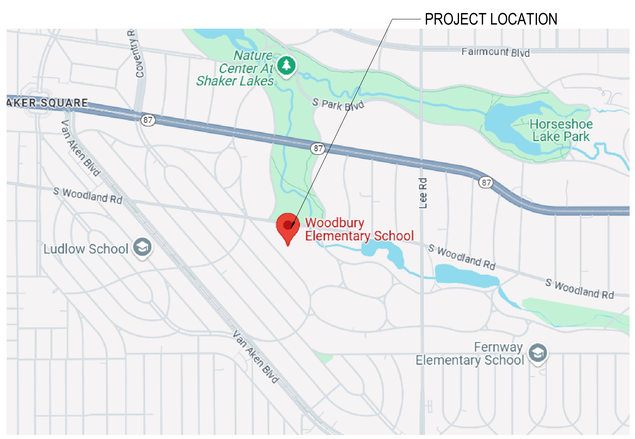

B1 LOCATION MAP Copy 1
N.T.S.

IMAGE OBTAINED FROM GOOGLE MAPS DATA 2024 GOOGLE

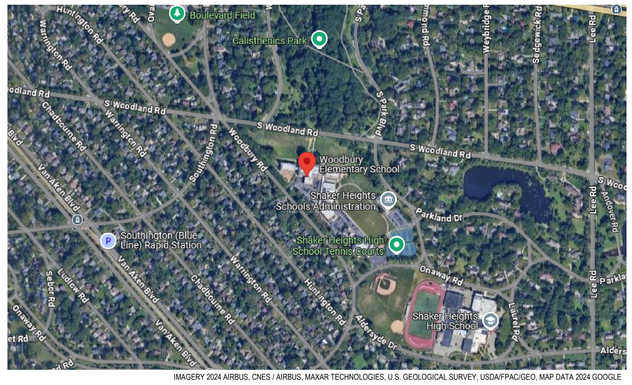

IMAGERY 2024 AIRBUS, CNES / AIRBUS, MAXAR TECHNOLOGIES, U.S. GEOLOGICAL SURVEY, USDA/FPAC/GEO, MAP DATA 2024 GOOGLE

DRAWING INDEX

VOLUME 01

DWG.	DRAWING TITLE
G-001	TITLE SHEET
G-002	TITLE SHEET
G-101	CODE ANALYSIS
G-102	BUILDING AREAS
G-103	LIFE SAFETY DETAILS
G-104	LOWER LEVEL LIFE SAFETY PLAN
G-105	FIRST FLOOR LIFE SAFETY PLAN
G-106	SECOND FLOOR LIFE SAFETY PLAN
G-107	THIRD FLOOR LIFE SAFETY PLAN
G-108	PROGRAM AREA TABLE
1 OF 2	BOUNDARY & TOPOGRAPHIC SURVEY
2 OF 2	BOUNDARY & TOPOGRAPHIC SURVEY
C-001	GENERAL NOTES
C-010	SWPP PLAN OVERALL
C-011	SWPP PLAN NORTHWEST
C-012	SWPP PLAN SOUTHEAST
C-013	SWPP NOTES AND DETAILS
C-110	OVERALL SITE PLAN
C-111	SITE PLAN NORTHWEST
C-112	SITE PLAN SOUTHEAST
C-120	OVERALL GRADING PLAN
C-121	GRADING PLAN NORTHWEST
C-122	GRADING PLAN SOUTHEAST
C-130	UTILITY PLAN OVERALL
C-131.1	STORM UTILITY PLAN NORTHWEST
C-131.2	UTILITY PLAN NORTHWEST
C-132	UTILITY PLAN SOUTHEAST
C-133	PLAN AND PROFILES
C-134	PLAN AND PROFILES
C-135	PLAN AND PROFILES
C-501	DETAILS
C-502	DETAILS
C-503	UTILITY DETAILS
C-504	UTILITY DETAILS
C-505	CITY OF SHAKER HEIGHTS DETAILS
C-506	CITY OF CLEVELAND WATER DEPARTMENT STANDARD DETAILS
C-507	DETAILS
C-508	DETAILS
C-601	PUMP STATION NOTES AND DETAILS
L-100	OVERALL LANDSCAPE PLAN
L-101	TREE PRESERVATION PLAN NORTHWEST
L-102	TREE PRESERVATION PLAN SOUTHEAST
L-103	TREE PRESERVATION CHART
L-111	LANDSCAPE PLAN NORTHWEST
L-112	LANDSCAPE PLAN SOUTHEAST
S-001	GENERAL STRUCTURAL NOTES
S-002	SPECIAL INSPECTIONS
S-101	FOUNDATION PLAN - AREA A
S-102	FOUNDATION PLAN - AREA B
S-103	FOUNDATION PLAN - AREA C
S-103.1	FOUNDATION PLAN - AREA C
S-104	FOUNDATION PLAN - AREA D
S-110	FIRST FLOOR FRAMING PLAN - AREA A
S-111	SECOND FLOOR FRAMING PLAN - AREA A
S-112	SECOND FLOOR FRAMING PLAN - AREA B
S-113	SECOND FLOOR FRAMING PLAN - AREA C
S-114	SECOND FLOOR FRAMING PLAN - AREA D
S-121	THIRD FLOOR FRAMING PLAN - AREA A
S-122	THIRD FLOOR AND LOW ROOF FRAMING PLAN - AREA B
S-123	ROOF FRAMING PLAN - AREA B
S-124	THIRD FLOOR AND HIGH ROOF FRAMING PLAN - AREA D
S-131	HIGH ROOF FRAMING PLAN - AREA A
S-132	HIGH ROOF FRAMING PLAN - AREA B
S-134	HIGH ROOF FRAMING PLAN - AREA D
S-501	TYPICAL FOUNDATION AND WALL DETAILS
S-502	FOUNDATION SCHEDULES AND DETAILS
S-503	FOUNDATION DETAILS
S-504	FOUNDATION DETAILS
S-505	FOUNDATION DETAILS
S-506	FOUNDATION DETAILS
S-507	FOUNDATION DETAILS
S-511	FRAMING DETAILS AND SCHEDULES
S-512	FRAMING DETAILS
S-513	FRAMING DETAILS
S-514	FRAMING DETAILS
S-515	FRAMING DETAILS
S-516	FRAMING DETAILS
S-517	FRAMING DETAILS
S-518	FRAMING DETAILS
S-521	CONCRETE REPAIR DETAILS
S-531	PORTAL DETAILS
S-532	PORTAL DETAILS
AD-101	LOWER LEVEL DEMOLITION PLAN
AD-102	FIRST FLOOR DEMOLITION PLAN
AD-103	SECOND FLOOR DEMOLITION PLAN
AD-104	THIRD FLOOR DEMOLITION PLAN
AD-105	ROOF DEMOLITION PLAN
AD-203	AREA 'A' - DEMOLITION ELEVATIONS
AD-204	AREA 'A' - DEMOLITION ELEVATIONS
A-101	LOWER LEVEL OVERALL PLAN
A-102	FIRST FLOOR OVERALL PLAN
A-103	FIRST FLOOR PLAN - AREA A
A-104	FIRST FLOOR PLAN - AREA B
A-105	FIRST FLOOR PLAN - AREA C
A-106	FIRST FLOOR PLAN - AREA D
A-107	SECOND FLOOR OVERALL PLAN
A-108	SECOND FLOOR PLAN - AREA A
A-109	SECOND FLOOR PLAN - AREA B
A-110	SECOND FLOOR PLAN - AREA C
A-111	SECOND FLOOR PLAN - AREA D
A-112	THIRD FLOOR OVERALL PLAN
A-113	THIRD FLOOR PLAN - AREA A
A-114	THIRD FLOOR PLAN - AREA B
A-115	THIRD FLOOR PLAN - AREA D
A-116	ATTIC PLAN - AREA A
A-120	LOWER LEVEL RCP - AREA A
A-121	FIRST FLOOR OVERALL REFLECTED CEILING PLAN
A-122	FIRST FLOOR RCP - AREA A
A-123	FIRST FLOOR RCP - AREA B
A-124	FIRST FLOOR RCP - AREA C
A-125	FIRST FLOOR RCP - AREA D
A-126	SECOND FLOOR OVERALL REFLECTED CEILING PLAN
A-127	SECOND FLOOR RCP - AREA A
A-128	SECOND FLOOR RCP - AREA B
A-129	SECOND FLOOR RCP - AREA C
A-129.5	ENLARGED SECOND FLOOR RCP - AREA C
A-130	SECOND FLOOR RCP - AREA D
A-131	THIRD FLOOR OVERALL REFLECTED CEILING PLAN
A-132	THIRD FLOOR RCP - AREA A
A-133	THIRD FLOOR RCP - AREA B
A-141	ROOF OVERALL PLAN
A-142	ROOF PLAN - AREA A
A-143	ROOF PLAN - AREA B
A-144	ROOF PLAN - AREA C
A-145	ROOF PLAN - AREA D
A-201	EXTERIOR OVERALL ELEVATIONS
A-202	EXTERIOR ELEVATIONS - AREA A
A-203	EXTERIOR ELEVATIONS - AREA A
A-204	EXTERIOR ELEVATIONS - AREA B
A-205	EXTERIOR ELEVATIONS - AREA C
A-206	EXTERIOR ELEVATIONS - AREA D
A-207	EXTERIOR ELEVATIONS - AREA D
A-208	METAL PANEL EXTERIOR ELEVATIONS - AREA B
A-301	BUILDING SECTIONS
A-302	BUILDING SECTIONS
A-303	BUILDING SECTIONS
A-304	WALL SECTIONS
A-305	WALL SECTIONS
A-306	WALL SECTIONS
A-307	WALL SECTIONS
A-308	WALL SECTIONS
A-309	WALL SECTIONS
A-310	WALL SECTIONS
A-311	WALL SECTIONS
A-312	WALL SECTIONS
A-313	WALL SECTIONS
A-321	INTERIOR WALL SECTIONS
A-322	INTERIOR WALL SECTIONS
A-323	INTERIOR WALL SECTIONS
A-324	INTERIOR WALL SECTIONS
A-325	AUDITORIUM SECTIONS
A-401	ENLARGED GYMNASIUM FLOOR PLAN
A-402	ENLARGED AUDITORIUM FIRST FLOOR PLAN
A-403	ENLARGED AUDITORIUM 2ND FLOOR PLAN
A-404	ENLARGED LOCKER ROOM PLAN & RESTROOM PLANS
A-405	ENLARGED RESTROOM PLANS
A-406	STAIR PLANS & SECTIONS
A-407	STAIR PLANS & SECTIONS
A-408	STAIR PLANS & SECTIONS
A-409	STAIR PLANS & SECTIONS
A-410	STAIR PLANS & SECTIONS
A-411	ELEVATOR PLANS, SECTIONS & DETAILS
A-412	WHEELCHAIR LIFT PLAN, SECTION & DETAILS
A-413	EQUIPMENT YARD PLAN & SECTIONS
A-414	INTERIOR PLAN DETAILS
A-415	INTERIOR PLAN DETAILS
A-416	EXTERIOR PLAN DETAILS
A-501	PARTITION TYPES
A-502	TYPICAL STAIR DETAILS
A-503	INTERIOR DETAILS
A-504	INTERIOR DETAILS
A-505	TYPICAL EXTERIOR DETAILS
A-506	EXTERIOR DETAILS
A-507	EXTERIOR DETAILS
A-508	EXTERIOR DETAILS
A-509	EXTERIOR DETAILS
A-510	ROOF DETAILS
A-511	ROOF DETAILS
A-512	ROOF DETAILS
A-513	TYPICAL ROOF DETAILS
A-514	TRELLIS AND CANOPY DETAILS
A-601	DOOR SCHEDULE
A-601.5	DOOR SCHEDULE
A-602	INTERIOR HEAD AND JAMB DETAILS
A-603	INTERIOR WINDOW ELEVATIONS
A-604	EXTERIOR WINDOW ELEVATIONS
A-605	EXTERIOR WINDOW ELEVATIONS
A-606	EXTERIOR HEAD DETAILS
A-607	EXTERIOR JAMB DETAILS
A-608	EXTERIOR SILL DETAILS
A-609	EXTERIOR WINDOW ELEVATIONS
A-701	MOCK-UP WALL
I-101	FURNITURE PLAN LOWER LEVEL
I-102	FURNITURE PLAN FIRST FLOOR OVERALL
I-103	FURNITURE PLAN FIRST FLOOR A
I-104	FURNITURE PLAN FIRST FLOOR B
I-105	FURNITURE PLAN FIRST FLOOR C
I-106	FURNITURE PLAN FIRST FLOOR D
I-107	FURNITURE PLAN SECOND FLOOR OVERALL
I-108	FURNITURE PLAN SECOND FLOOR A
I-109	FURNITURE PLAN SECOND FLOOR B
I-110	FURNITURE PLAN SECOND FLOOR C
I-111	FURNITURE PLAN SECOND FLOOR D
I-112	FURNITURE PLAN THIRD FLOOR OVERALL
I-113	FURNITURE PLAN THIRD FLOOR A
I-114	FURNITURE PLAN THIRD FLOOR B
I-115	FINISH PLAN LOWER LEVEL
I-116	FINISH PLAN FIRST FLOOR A
I-117	FINISH PLAN FIRST FLOOR B
I-118	FINISH PLAN FIRST FLOOR C
I-119	FINISH PLAN FIRST FLOOR D
I-120	FINISH PLAN SECOND FLOOR A
I-121	FINISH PLAN SECOND FLOOR B
I-122	FINISH PLAN SECOND FLOOR C
I-123	FINISH PLAN SECOND FLOOR D
I-124	FINISH PLAN THIRD FLOOR A
I-125	FINISH PLAN THIRD FLOOR B
I-126	CASEWORK & EQUIPMENT LOWER LEVEL
I-127	CASEWORK & EQUIPMENT FIRST FLOOR A
I-128	CASEWORK & EQUIPMENT FIRST FLOOR B
I-129	CASEWORK & EQUIPMENT FIRST FLOOR C
I-130	CASEWORK & EQUIPMENT FIRST FLOOR D
I-131	CASEWORK & EQUIPMENT SECOND FLOOR A
I-132	CASEWORK & EQUIPMENT SECOND FLOOR B
I-133	CASEWORK & EQUIPMENT SECOND FLOOR C
I-134	CASEWORK & EQUIPMENT SECOND FLOOR D
I-135	CASEWORK & EQUIPMENT THIRD FLOOR A
I-136	CASEWORK & EQUIPMENT THIRD FLOOR B
I-137	SIGNAGE PLAN LOWER LEVEL
I-138	SIGNAGE PLAN FIRST FLOOR A
I-139	SIGNAGE PLAN FIRST FLOOR B
I-140	SIGNAGE PLAN FIRST FLOOR C
I-141	SIGNAGE PLAN FIRST FLOOR D
I-142	SIGNAGE PLAN SECOND FLOOR A
I-143	SIGNAGE PLAN SECOND FLOOR B
I-144	SIGNAGE PLAN SECOND FLOOR C
I-145	SIGNAGE PLAN SECOND FLOOR D
I-146	SIGNAGE PLAN THIRD FLOOR A
I-147	SIGNAGE PLAN THIRD FLOOR B
I-202	GYM INTERIOR ELEVATIONS
I-203	GYM INTERIOR ELEVATIONS
I-204	NATATORIUM INTERIOR ELEVATIONS
I-205	NATATORIUM INTERIOR ELEVATIONS
I-206	STUDENT DINING INTERIOR ELEVATIONS
I-207	STAIR ELEVATIONS
I-208	AUDITORIUM INTERIOR ELEVATIONS
I-209	COLLAB ELEVATIONS
I-210	MEDIA CENTER ELEVATIONS
I-211	CLASSROOM ELEVATIONS
I-212	CLASSROOM ELEVATIONS
I-213	CLASSROOM ELEVATIONS
I-214	CLASSROOM ELEVATIONS
I-215	CLASSROOM ELEVATIONS
I-216	INTERIOR ELEVATIONS
I-217	MUSIC ROOM ELEVATIONS
I-218	INTERIOR ELEVATIONS
I-219	CLASSROOM ELEVATIONS
I-220	CLASSROOM ELEVATIONS
I-221	CLASSROOM ELEVATIONS
I-222	CLASSROOM ELEVATIONS
I-223	CLASSROOM ELEVATIONS
I-224	CLASSROOM ELEVATIONS
I-225	CLASSROOM ELEVATIONS
I-226	CLASSROOM ELEVATIONS
I-227	CLASSROOM ELEVATIONS
I-228	CLASSROOM ELEVATIONS
I-229	KINESTHETIC ELEVATIONS
I-231	CORRIDOR ELEVATIONS
I-232	CORRIDOR ELEVATIONS
I-233	CORRIDOR ELEVATIONS
I-234	CORRIDOR ELEVATIONS
I-235	CORRIDOR ELEVATIONS
I-237	RESTROOM ELEVATIONS
I-238	RESTROOM ELEVATIONS
I-239	RESTROOM ELEVATIONS
I-501	SIGNAGE DETAILS
I-502	SIGNAGE DETAILS
I-504	CASEWORK ENLARGED PLANS & ELEVATIONS
I-505	MILLWORK DETAILS
I-506	MILLWORK DETAILS
I-601	INTERIOR FINISH SCHEDULE
I-601.5	INTERIOR FINISH SCHEDULE
I-602	MATERIAL LEGEND
I-705	TYPICAL MOUNTING HEIGHTS

VOLUME 02

DWG.	DRAWING TITLE
FP-101	FIRE PROTECTION PLAN - AREA 'A' - FIRST FLOOR
FP-102	FIRE PROTECTION PLAN - AREA 'B' - FIRST FLOOR
FP-103	FIRE PROTECTION PLAN - AREA 'C' - FIRST FLOOR
FP-104	FIRE PROTECTION PLAN - AREA 'D' - FIRST FLOOR
FP-105	FIRE PROTECTION PLAN - AREA 'A' - SECOND FLOOR
FP-106	FIRE PROTECTION PLAN - AREA 'B' - SECOND FLOOR
FP-107	FIRE PROTECTION PLAN - AREA 'C' - SECOND FLOOR
FP-108	FIRE PROTECTION PLAN - AREA 'D' - SECOND FLOOR
FP-109	FIRE PROTECTION PLAN - AREA 'A' - THIRD FLOOR
FP-110	FIRE PROTECTION PLAN - AREA 'B' - THIRD FLOOR
FP-111	FIRE PROTECTION PLAN - AREA 'A' ATTIC
FP-112	FIRE PROTECTION PLAN - AREA 'D' - THIRD FLOOR
P-001	PLUMBING LEGEND
P-101	SANITARY PLAN - FIRST FLOOR - AREA A
P-102	SANITARY PLAN - FIRST FLOOR - AREA B
P-103	SANITARY PLAN - FIRST FLOOR - AREA C
P-104	SANITARY PLAN - FIRST FLOOR - AREA D
P-105	SANITARY PLAN - SECOND FLOOR - AREA A
P-106	SANITARY PLAN - SECOND FLOOR - AREA B
P-107	SANITARY PLAN - SECOND FLOOR - AREA C
P-108	SANITARY PLAN - SECOND FLOOR - AREA D
P-109	SANITARY PLAN - THIRD FLOOR - AREA A
P-110	SANITARY PLAN - THIRD FLOOR - AREA B
P-111	SANITARY PLAN - THIRD FLOOR - AREA D
P-112	WATER AND GAS PLAN - FIRST FLOOR - AREA A
P-113	WATER AND GAS PLAN - FIRST FLOOR - AREA B
P-114	WATER AND GAS PLAN - FIRST FLOOR - AREA C
P-115	WATER AND GAS PLAN - FIRST FLOOR - AREA D
P-116	WATER AND GAS PLAN - SECOND FLOOR - AREA A
P-117	WATER AND GAS PLAN - SECOND FLOOR - AREA B
P-118	WATER AND GAS PLAN - SECOND FLOOR - AREA C
P-119	WATER AND GAS PLAN - SECOND FLOOR - AREA D
P-120	WATER AND GAS PLAN - THIRD FLOOR - AREA A
P-121	WATER AND GAS PLAN - THIRD FLOOR - AREA B
P-122	WATER AND GAS PLAN - THIRD FLOOR - AREA D
P-123	ROOF PLAN - AREA A
P-124	ROOF PLAN - AREA B
P-125	ROOF PLAN - AREA C
P-126	ROOF PLAN - AREA D
P-401	PLUMBING ENLARGED PLANS
P-501	PLUMBING - DETAILS
P-601	PLUMBING - SCHEDULES
P-602	SANITARY ISOMETRIC - AREA A
P-603	SANITARY ISOMETRIC - AREA B
P-604	SANITARY ISOMETRIC - AREA C
P-605	SANITARY ISOMETRIC - AREA D
P-606	PLUMBING RISER DIAGRAM
P-607	PLUMBING RISER DIAGRAM
P-608	PLUMBING RISER DIAGRAM
P-609	PLUMBING RISER DIAGRAM
P-610	PLUMBING RISER DIAGRAM
P-611	PLUMBING RISER DIAGRAM
P-612	NATURAL GAS RISER
M-001	MECHANICAL LEGEND
M-101	MECHANICAL PLAN - LOWER LEVEL - AREA A
M-102	MECHANICAL PLAN - FIRST FLOOR - AREA A
M-103	MECHANICAL PLAN - FIRST FLOOR - AREA B
M-104	MECHANICAL PLAN - FIRST FLOOR - AREA C
M-105	MECHANICAL PLAN - FIRST FLOOR - AREA D
M-106	MECHANICAL PLAN - SECOND FLOOR - AREA A
M-107	MECHANICAL PLAN - SECOND FLOOR - AREA B
M-108	MECHANICAL PLAN - SECOND FLOOR - AREA C
M-109	MECHANICAL PLAN - SECOND FLOOR - AREA D
M-110	MECHANICAL PLAN - THIRD FLOOR - AREA A
M-111	MECHANICAL PLAN - THIRD FLOOR - AREA B
M-112	MECHANICAL PLAN - THIRD FLOOR - AREA D
M-113	HYDRONIC PLAN - LOWER LEVEL - AREA A
M-114	HYDRONIC PLAN - FIRST FLOOR - AREA A
M-115	HYDRONIC PLAN - FIRST FLOOR - AREA B
M-116	HYDRONIC PLAN - FIRST FLOOR - AREA C
M-117	HYDRONIC PLAN - FIRST FLOOR - AREA D
M-118	HYDRONIC PLAN - SECOND FLOOR - AREA A
M-119	HYDRONIC PLAN - SECOND FLOOR - AREA B
M-120	HYDRONIC PLAN - SECOND FLOOR - AREA C
M-121	HYDRONIC PLAN - SECOND FLOOR - AREA D
M-122	HYDRONIC PLAN - THIRD FLOOR - AREA A
M-123	HYDRONIC PLAN - THIRD FLOOR - AREA B
M-401	ENLARGED MECHANICAL PLANS
M-402	ENLARGED MECHANICAL PLANS
M-403	ENLARGED MECHANICAL PLANS
M-404	ENLARGED MECHANICAL PLANS
M-501	MECHANICAL DETAILS
M-502	MECHANICAL DETAILS
M-503	MECHANICAL DETAILS
M-601	MECHANICAL SCHEDULES
M-602	MECHANICAL SCHEDULES
M-603	MECHANICAL SCHEDULES
M-604	MECHANICAL SCHEDULES
M-701	TEMPERATURE CONTROLS
M-702	TEMPERATURE CONTROLS
M-703	TEMPERATURE CONTROLS
M-704	TEMPERATURE CONTROLS
M-705	TEMPERATURE CONTROLS
M-706	TEMPERATURE CONTROLS
M-707	TEMPERATURE CONTROLS
M-708	TEMPERATURE CONTROLS
M-709	TEMPERATURE CONTROLS
E-001	ELECTRICAL - LEGEND
E-101	LOWER LEVEL LIGHTING PLAN - OVERALL
E-102	FIRST FLOOR LIGHTING PLAN - AREA A
E-103	FIRST FLOOR LIGHTING PLAN - AREA B
E-104	FIRST FLOOR LIGHTING PLAN - AREA C
E-105	FIRST FLOOR LIGHTING PLAN - AREA D
E-106	SECOND FLOOR LIGHTING PLAN - AREA A
E-107	SECOND FLOOR LIGHTING PLAN - AREA B
E-108	SECOND FLOOR LIGHTING PLAN - AREA C
E-109	SECOND FLOOR LIGHTING PLAN - AREA D
E-110	THIRD FLOOR LIGHTING PLAN - AREA A
E-111	THIRD FLOOR LIGHTING PLAN - AREA B
E-112	THIRD FLOOR LIGHTING PLAN - AREA D
E-113	ATTIC LIGHTING PLAN - AREA A
E-201	LOWER LEVEL POWER PLAN - OVERALL
E-202	FIRST FLOOR POWER PLAN - AREA A
E-203	FIRST FLOOR POWER PLAN - AREA B
E-204	FIRST FLOOR POWER PLAN - AREA C
E-205	FIRST FLOOR POWER PLAN - AREA D
E-206	SECOND FLOOR POWER PLAN - AREA A
E-207	SECOND FLOOR POWER PLAN - AREA B
E-208	SECOND FLOOR POWER PLAN - AREA C
E-209	SECOND FLOOR POWER PLAN - AREA D
E-210	THIRD FLOOR POWER PLAN - AREA A
E-211	THIRD FLOOR POWER PLAN - AREA B
E-212	THIRD FLOOR POWER PLAN - AREA D
E-213	ATTIC POWER PLAN - AREA A
E-214	FIRST FLOOR OVERALL FEEDER PLAN
E-215	SECOND FLOOR OVERALL FEEDER PLAN
E-216	THIRD FLOOR OVERALL FEEDER PLAN
E-401	ELECTRICAL - ENLARGED PLANS
E-402	ELECTRICAL - ENLARGED PLANS
E-403	ELECTRICAL - ENLARGED ELEVATOR DETAILS
E-404	ELECTRICAL - ENLARGED KITCHEN PLAN
E-405	ELECTRICAL - ENLARGED AUDITORIUM PLANS
E-406	ELECTRICAL - ENLARGED AUDITORIUM PLANS
E-407	ELECTRICAL - AUDITORIUM SCHEDULES
E-408	ELECTRICAL - ENLARGED EQUIPMENT YARD
E-409	ELECTRICAL - ENLARGED CLOCK TOWER
E-410	ELECTRICAL - STAIR ELEVATIONS
E-501	ELECTRICAL - DETAILS
E-502	ELECTRICAL - DETAILS
E-503	ELECTRICAL - DETAILS
E-601	ELECTRICAL - SINGLE LINE DIAGRAM
E-602	ELECTRICAL - SCHEDULES
E-603	ELECTRICAL - SCHEDULES
E-604	ELECTRICAL - SCHEDULES
E-605	ELECTRICAL - SCHEDULES
E-606	ELECTRICAL - PANEL SCHEDULES
E-607	ELECTRICAL - PANEL SCHEDULES
E-608	ELECTRICAL - PANEL SCHEDULES
E-609	ELECTRICAL - PANEL SCHEDULES
E-610	ELECTRICAL - PANEL SCHEDULES
E-611	ELECTRICAL - PANEL SCHEDULES
E-612	ELECTRICAL - PANEL SCHEDULES
ES-101	ELECTRICAL - SITE PLAN
ES-102	ELECTRICAL - SITE PLAN
F-101	LOWER LEVEL FIRE ALARM PLAN - OVERALL
F-102	FIRST FLOOR FIRE ALARM PLAN - AREA A
F-103	FIRST FLOOR FIRE ALARM PLAN - AREA B
F-104	FIRST FLOOR FIRE ALARM PLAN - AREA C
F-105	FIRST FLOOR FIRE ALARM PLAN - AREA D
F-106	SECOND FLOOR FIRE ALARM PLAN - AREA A
F-107	SECOND FLOOR FIRE ALARM PLAN - AREA B
F-108	SECOND FLOOR FIRE ALARM PLAN - AREA C
F-109	SECOND FLOOR FIRE ALARM PLAN - AREA D
F-110	THIRD FLOOR FIRE ALARM PLAN - AREA A
F-111	THIRD FLOOR FIRE ALARM PLAN - AREA B
F-112	THIRD FLOOR FIRE ALARM PLAN - AREA D
F-113	ATTIC FIRE ALARM PLAN - AREA A
F-501	FIRE ALARM RISER
QF001	FOOD SERVICE GENERAL NOTES, LEGENDS, SHEET INDEX
QF101	FOOD SERVICE EQUIPMENT PLAN AND SCHEDULE
QF201	FOOD SERVICE PLUMBING IN-SLAB ROUGH-IN PLAN AND SCHEDULE
QF202	FOOD SERVICE PLUMBING ABOVE SLAB ROUGH-IN PLAN AND SCHEDULE
QF301	FOOD SERVICE ELECTRICAL ROUGH-IN PLAN AND SCHEDULE
QF401	FOOD SERVICE FLOOR CURB AND DEPRESSION PLAN
QF402	FOOD SERVICE SPECIAL CONDITIONS PLAN
QF501	FOOD SERVICE KEY ELEVATION PLAN
QF502	FOOD SERVICE ELEVATIONS
QF503	FOOD SERVICE ELEVATIONS
QF601	FOOR SERVICE CONSTRUCTION DETAILS
QF701	KITCHEN EXHAUST HOOD SUBMITTAL DRAWINGS
QF702	KITCHEN EXHAUST HOOD SUBMITTAL DRAWINGS
QF703	KITCHEN EXHAUST HOOD SUBMITTAL DRAWINGS
QF704	WALK-IN COOLER / FREEZER SUBMITTAL DRAWINGS
QF705	WALK-IN COOLER / FREEZER SUBMITTAL DRAWINGS
QF706	WALK-IN COOLER / FREEZER SUBMITTAL DRAWINGS
T-001	TECHNOLOGY LEGEND
T-002	TECHNOLOGY LEGEND
T-003	TECHNOLOGY NOTES
T-010	TECHNOLOGY SITE PLAN
T-011	FIRST FLOOR COMPOSITE PATHWAY RCP
T-012	SECOND FLOOR COMPOSITE PATHWAY RCP
T-013	THIRD FLOOR COMPOSITE PATHWAY RCP
T-101	LOWER LEVEL DATA & AV PLAN - AREA A
T-102	FIRST FLOOR DATA & AV PLAN - AREA A
T-103	FIRST FLOOR DATA & AV PLAN - AREA B
T-104	FIRST FLOOR DATA & AV PLAN - AREA C
T-105	FIRST FLOOR DATA & AV PLAN - AREA D
T-106	SECOND FLOOR DATA & AV PLAN - AREA A
T-107	SECOND FLOOR DATA & AV PLAN - AREA B
T-108	SECOND FLOOR DATA & AV PLAN -

TYPICAL FIRESTOPPING DETAILS

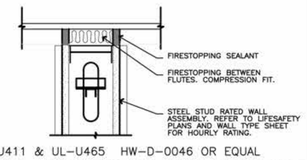

UL–U411 & UL–U465 HW–D–0046 OR EQUAL

NOTE: WALL ASSEMBLIES PARALLEL TO DECK FLUTES SHALL HAVE 24 GAUGE CLOSURE STRIP CONTINUOUS SPAN TO TWO CLOSEST DECK RIBS

METAL STUD WALL TO METAL DECK

NOT TO SCALE

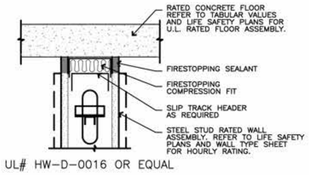

UL# HW–D–0016 OR EQUAL

METAL STUD WALL TO CONCRETE DECK

NOT TO SCALE

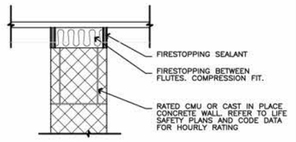

UL–U905 HW–D–0039 OR EQUAL

CMU/CONCRETE WALL TO METAL DECK

NOT TO SCALE

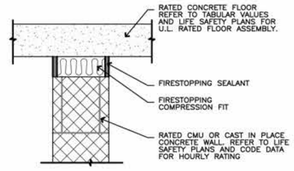

UL# HW–D–0006

CMU/CONCRETE WALL TO CONCRETE DECK

NOT TO SCALE

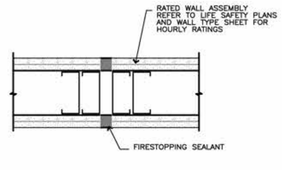

UL–U411 WW–S–0004 OR EQUAL

METAL STUD WALL TO METAL STUD WALL

NOT TO SCALE

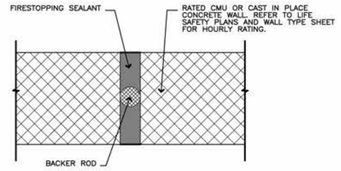

UL–U905 WW–S–0001 OR EQUAL

CMU/CONCRETE WALL TO CMU/CONCRETE WALL

NOT TO SCALE

THRU PENETRATION PROTECTION SYSTEM AND FIRE ASSEMBLY RATINGS

THIS TABLE IS INTENDED TO COORDINATE COMPLIANCE WITH THE 2017 O.B.C. SECTION 106 AND CHAPTER 7 FOR PENETRATIONS THROUGH FIRE–RATED ASSEMBLIES, AND IS REFERENCE FROM VOLUME 2 OF THE UL ASSEMBLIES TEXT.

1. INSTALLATION OF FIRE RATED WALLS, FLOORS/CEILINGS, ROOF/CEILINGS, SHAFTS AND OTHER FIRE RATED ASSEMBLIES SHALL BE THE RESPONSIBILITY OF THE GENERAL TRADES CONTRACTOR. VERIFICATION AND COORDINATION OF THE CONTINUITY AND COMPLETION OF THESE ASSEMBLIES SHALL BE THE RESPONSIBILITY OF THE GENERAL TRADES CONTRACTOR.
2. INSTALLATION OF THRU PENETRATION PROTECTION SYSTEMS (TPPS) AND/OR MATERIALS SHALL BE THE RESPONSIBILITY OF THE CONTRACTOR INSTALLING THE PENETRATION ITEM THROUGH THE FIRE RATED ASSEMBLY OR ASSEMBLIES.
3. REFER TO PROJECT MANUAL FOR SPECIFIC INSTALLATION METHODS AND MATERIALS.
4. ALL NON–RATED FULL HEIGHT CORRIDOR WALLS ARE TO HAVE ALL VOIDS FIRESTOPPED TO RESIST THE PASSAGE OF SMOKE. REFER TO LIFE SAFETY PLANS.
5. THIS TABLE IS INTENDED TO INCLUDE THE TYPICAL FIRESTOPPING REQUIRED. ALL PENETRATING ITEMS AND SIZE LIMITATIONS MAY NOT BE INCLUDED IN THIS TABLE. THE CONTRACTOR SHALL UTILIZE AN APPROVED TPPS APPROPRIATE FOR THE PENETRATING ITEMS AND SIZE FOR THOSE ITEMS NOT INCLUDED.
6. PENETRATIONS OF CONCRETE OR MASONRY WALL ASSEMBLIES BY 6" MAXIMUM DIAMETER, NON–COMBUSTIBLE PIPE, CONDUIT OR STEEL JACKETED WIRES, IN OPENINGS OF 144 SQUARE INCHES MAXIMUM MAY BE PROTECTED BY FILLING THE FULL THICKNESS OF THE ASSEMBLY SURROUNDING THE PENETRATING ITEM WITH CONCRETE, GROUT, OR MORTAR.
7. A "T" RATING IS NOT REQUIRED FOR A FLOOR/CEILING OR A ROOF/CEILING TPPS WHERE A NON–COMBUSTIBLE PENETRATING ITEM IS CONTAINED INSIDE A WALL CAVITY OR WHERE THE PENETRATING ITEM HAS NO CONTACT WITH COMBUSTIBLE MATERIAL. AT THESE LOCATIONS ONLY, THE TPPS THRU CONCRETE MAY BE INSTALLED AS DESCRIBED IN NOTE 6 ABOVE. OTHER ASSEMBLIES SHALL BE PROTECTED BY AN ASTM E814 TESTED TPPS HAVING AN "T" RATING EQUIVALENT TO THE ASSEMBLY BEING PENETRATED.
8. FIRESTOP ASSEMBLY NUMBERS ARE BASED ON 3M STANDARDS. EQUIVALENT ASSEMBLIES BY OTHER FIRESTOP MANUFACTURERS ARE ACCEPTABLE.
9. FIRESTOP ALL PENETRATIONS IN RATED WALL, ROOF, AND FLOOR ASSEMBLIES.
10. ALL SPRAY–APPLIED FIREPROOFING SHALL BE UNRESTRAINED.
11. REFER TO DRAWING G–004 FOR UL FLOOR AND ROOF ASSEMBLIES

COLUMNS - 1 HOUR FIRE RATING

- WIDE FLANGED OR TUBE STEEL COLUMNS
  SPRAY FIRE PROOFING – 1 HR ..... UL# X–772
  REFER TO SHEETS G–001 THRU G–003 FOR LOCATION OF RATED COLUMNS.

FLOOR DECK ASSEMBLIES - 1 HOUR OR 2 HOUR FIRE RATING

- CONCRETE FILLED STEEL DECK ON JOISTS OR BEAMS – 1 HR ..... UL# D–779
  REFER TO SHEETS G–001 THRU G–003 FOR EXTENT OF FIREPROOFING (SHOWN SHADED)
- CONCRETE FILLED STEEL DECK ON JOISTS OR BEAMS – 2 HR ..... UL# D–779
  REFER TO G–001 LIFE SAFETY PLAN FOR EXTENT OF FIREPROOFING

ROOF DECK ASSEMBLIES - 1 HOUR FIRE RATING

- ROOF ASSEMBLY OVER STEEL DECK
  ON JOISTS OR BEAMS – 1 HR ..... UL# P–711
  REFER TO G–001 AND G–002 LIFE SAFETY PLANS FOR EXTENT OF RATED ROOF CONSTRUCTION (SHOWN SHADED)

ASSEMBLY	HOURLY RATING	UL OR EQUIVALENT DESIGN NO.	PENETRATING ITEM	PENETRATING ITEM SIZE	ASTM E814 FIRESTOP DEVICE OR SYSTEM #	F RATING	T RATING
WALLS							
GYPSUM BOARD WALLS	1	UL–U465	METAL PIPE/CONDUIT	12" OR LESS	WL1001	1	NA
			NON METALLIC PIPE	6" OR LESS	WL2002	1	NA
			ELECTRIC CABLE	25 NO.24 (MAX)	WL3001	1	NA
			INSULATED PIPE	12" OR LESS	WL5001	1	NA
GYPSUM BOARD WALLS	2	UL–U411	METAL PIPE/CONDUIT	12" OR LESS	WL1001	2	NA
			NON METALLIC PIPE	6" OR LESS	WL2002	2	NA
			ELECTRIC CABLE	25 NO.24 (MAX)	WL3001	2	NA
			INSULATED PIPE	12" OR LESS	WL5001	2	NA
MASONRY WALLS	2	UL–U905	METAL PIPE/CONDUIT	20" OR LESS	C–AJ–1001	3	NA
			NON METALLIC PIPE	6" OR LESS	C–AJ–2001	2	NA
			ELECTRIC CABLE	MAX. 5 7/C NO. 12 AWG	C–AJ–3009	2	NA
			INSULATED PIPE	12" OR LESS	C–AJ–5001	2 TO 3	NA
STEEL COLUMNS	1	UL–X526	NA	NA	NA	2	NA
	2	NA	NA	NA	NA	2	NA
	2	NA	NA	NA	NA	2	NA

BUILDING CODE REVIEW

PROJECT SUMMARY

THIS SUBMITTAL PROPOSES SCOPE AS FOLLOWS: RENOVATION OF THE ORIGINAL 1918 WOODBURY BUILDING WITH COMPLETE DEMOLITION OF ALL ADJOINING WINGS. A NEW PROPOSED ADDITION WILL BE CONSTRUCTED TO HOUSE ALL RELOCATED PROGRAM ELEMENTS SUCH AS: GYM, POOL, AUDITORIUM, AS WELL AS ADDITIONAL CLASSROOM SPACES AND DINING HALL.

REFERENCED CODES

BUILDING CODE	2024 OHIO BUILDING CODE
MECHANICAL CODE	2024 OHIO MECHANICAL CODE
PLUMBING CODE	2024 OHIO PLUMBING CODE
ELECTRICAL CODE	2023 OHIO ELECTRICAL CODE
FIRE CODE	2022 FIRE SPRINKLER CODE
ACCESSIBILITY CODE	2017 OHIO ACCESSIBILITY CODE
ENERGY CODE	2021 OHIO ENERGY CODE
EXISTING BUILDING CODE	2024 OHIO EXISTING BUILDING CODE

302 OCCUPANCY CLASSIFICATION AND USE DESIGNATION

	USE GROUP CLASSIFICATION
BUILDING 1	E (WITH 'B' ACCESSORY USE)
BUILDING 2	A-1
BUILDING 3	A-4

410.2.7 STAGE VENTILATION

EMERGENCY VENTILATION SHALL BE PROVIDED FOR STAGES LARGER THAT 1,000 SF IN FLOOR AREA, OR WITH A STAGE HEIGHT GREATER THAN 50 FEET.

410.4.1 SEPERATION FROM STAGE

THE STAGE SHALL BE SEPARATED FROM DRESSING ROOMS, SCENE DOCKS, PROPERTY ROOMS, WORKSHOPS, STOREROOMS AND COMPARTMENTS APPURENANT TO THE STAGE AND OTHER PARTS OF THE BUILDING BY FIRE BARRIERS.

410.4.2 SEPERATION FROM STAGE

DRESSING ROOMS, SCENE DOCKS, PROPERTY ROOMS, WORKSHOPS, STOREROOMS AND COMPARTMENTS APPURTENANT TO THE STAGE SHALL BE SEPARATED FROM EACH OTHER BY NOT LESS THAN A1-HOUR FIRE BARRIERS.

TABLE 504.3 ALLOWABLE BUILDING HEIGHT IN FEET ABOVE GRADE PLANE

	ALLOWED	PROVIDED
BUILDING 1	75'-0"	47'-4"
BUILDING 2	75'-0"	43'-8"
BUILDING 3	75'-0"	39'-0"

TABLE 504.4 ALLOWABLE NUMBER OF STORIES ABOVE GRADE PLANE

	ALLOWED	PROVIDED
BUILDING 1	3	3
BUILDING 2	3	2
BUILDING 3	3	3

TABLE 506.2 ALLOWABLE AREA FACTOR IN SQUARE FEET

	ALLOWED	PROVIDED
BUILDING 1	43,500	44,086
BUILDING 2	25,500	20,051
BUILDING 3	28,500	24,883

506.3 FRONTAGE INCREASE

	FACTOR	ALLOWED INCREASE
BUILDING 1	0.5	7,250 SF
BUILDING 2	NOT REQUIRED	N/A
BUILDING 3	NOT REQUIRED	N/A

TOTAL ALLOWED BUILDING AREA W/ INCREASE

	TOTAL ALLOWABLE	PROVIDED
BUILDING 1	50,750	44,086
BUILDING 2	25,500	20,051
BUILDING 3	28,500	24,883

TABLE 601 FIRE-RESISTANCE RATING REQUIREMENTS FOR BUILDING ELEMENTS IIIB CONSTRUCTION BUILDING 1

	REQUIRED RATING	PROVIDED RATING
PRIMARY BUILDING STRUCTURE	0	0
EXTERIOR BEARING WALLS	2 HR	2 HR
INTERIOR BEARING WALLS	0	0
EXTERIOR NON-BEARING WALLS	SEE TABLE 705.5	0
INTERIOR NON-BEARING WALLS	0	0
FLOOR CONSTRUCTION	0	0
ROOF CONSTRUCTION	0	0

TABLE 601 FIRE-RESISTANCE RATING REQUIREMENTS FOR BUILDING ELEMENTS IIB CONSTRUCTION BUILDINGS 2, AND 3

	REQUIRED RATING	PROVIDED RATING
PRIMARY BUILDING STRUCTURE	0	0
EXTERIOR BEARING WALLS	0	0
INTERIOR BEARING WALLS	0	0
EXTERIOR NON-BEARING WALLS	SEE TABLE 705.5	0
INTERIOR NON-BEARING WALLS	0	0
FLOOR CONSTRUCTION	0	0
ROOF CONSTRUCTION	0	0

602 CONSTRUCTION CLASSIFICATION

	CONSTRUCTION TYPE
BUILDING 1	III-B
BUILDING 2	II-B
BUILDING 3	II-B

TABLE 705.2 MINIMUM DISTANCE OF PROJECTION

FIRE SEPARATION DISTANCE	MINIMUM DISTANCE FROM LINE
0 TO LESS THAN 2	NOT PERMITTED
2 TO LESS THAN 3	24 INCHES
3 TO LESS THAN 5	2/3 OF FSD
5 OR GREATER	40 INCHES

TABLE 705.8 MAXIMUM AREA OF EXTERIOR WALL OPENINGS

FIRE SEPARATION DISTANCE	ALLOWABLE AREA
0 TO LESS THAN 3	N/A
3 TO LESS THAN 5	N/A
5 TO LESS THAN 10	N/A
10 TO LESS THAN 15	N/A
15 TO LESS THAN 20	N/A
20 TO LESS THAN 25	N/A
25 TO LESS THAN 30	N/A
30 OR GREATER	NO LIMIT

705.11 PARAPET CONSTRUCTION

EXCEPTION 1: THE WALL IS NOT REQUIRED TO BE FIRE-RESISTANCE RATED IN ACCORDANCE WITH TABLE 705.5 BECAUSE OF FIRE SEPARATION DISTANCE.

706.1 FIRE WALLS - GENERAL

THE EXTENT AND LOCATION OF SUCH FIRE WALLS SHALL PROVIDE A COMPLETE SEPARATION.

706.2 STRUCTURAL STABILITY

FIRE WALLS SHALL BE DESIGNED AND CONSTRUCTED TO ALLOW COLLAPSE OF THE STRUCTURE ON EITHER SIDE WITHOUT THE COLLAPOSE OF THE WALL UNDER FIRE CONDITIONS.

TABLE 706.4 FIRE WALL FIRE-RESISTANCE RATINGS

GROUP	FIRE-RESISTANCE RATING
E AND A	3 HR

706.5 HORIZONTAL CONTINUITY

FIRE WALLS SHALL BE CONTINUOUS FROM EXTERIOR WALL TO EXTERIOR WALL AND SHALL EXTEND NOT LESS THAN 18 INCHES BEYOND THE EXTERIOR SURFACE OF EXTERIOR WALLS.

EXCEPTION 3: FIRE WALLS SHALL BE PERMITTED TO TERMINATE AT THE INTERIOR SURFACE OF NONCOMBUSTIBLE EXTERIOR SHEATHING WHERE THE BUILDING ON EACH SIDE OF THE FIRE WALL IS PROTECTED BY AN AUTOMATIC SPRINKLER SYSTEM INSTALLED IN ACCORDANCE WITH SECTION 903.3.1.1 OR 903.3.1.2.

706.6 VERTICAL CONTINUITY

FIRE WALLS SHALL EXTEND FROM THE FOUNDATION TO A TERMINATION POINT NOT LESS THAN 30 INCHES ABOVE BOTH ADJACENT ROOFS.

EXCEPTION 3: WALLS SHALL BE PERMITTED TO TERMINATE AT THE UNDERSIDE OF NONCOMBUSTIBLE ROOF SHEATHING, DECK OR SLABS WHERE BOTH BUILDINGS ARE PROVIDED WITH NOT LESS THAN A CLASS B ROOF COVERING. OPENINGS IN THE ROOF SHALL NOT BE LOCATED WITHIN 4 FEET OF THE FIRE WALL.

712.1.9 TWO-STORY OPENINGS

A VERTICAL OPENING THAT IS NOT USED AS ONE OF THE APPLICATIONS SPECIFIED IN THIS SECTION SHALL BE PERMITTED IF THE OPENING COMPLIES WITH THIS SECTION.

713.4 FIRE-RESISTANCE RATING OF SHAFT ENCLOSURES

SHAFT ENCLOSURES SHALL HAVE A FIRE-RESISTANCE RATING OF NOT LESS THAN 2 HOURS WHEN CONNECTING FOUR OR STORIES OF MORE, AND NOT LESS THAN 1 HOUR WHERE CONNECTING LESS THAN FOUR STORIES.

TABLE 716.1 (2) OPENING FIRE PROTECTION ASSEMBLIES

TYPE OF ASSEMBLY	REQ'D WALL RATING	MINIMUM FIRE DOOR RATING
FIRE WALLS AND BARRIERS	3	3
FIRE WALLS AND BARRIERS	2	1 1/2
DOUBLE FIRE WALLS	2	1 1/2
SHAFT ENCLOSURES	2	1 1/2
SHAFT ENCLOSURES	1	1
STAIR ENCLOSURES	1	1
OTHER FIRE BARRIERS	1	1
CORRIDOR WALLS	1	1/3

903 AUTOMATIC SPRINKLER SYSTEMS

SPRINKLER IS PROVIDED IN ACCORDANCE WITH THIS SECTION.

905.3.4 STANDPIPES AT STAGES

STAGES GREATER THAN 1,000 SF IN AREA SHALL BE EQUIPPED WITH A CLASS III WEST STANDPIPE SYSTEM WITH 1 1/2-INCH AND 2 1/2-INCH HOSE CONNECTIONS ON EACH SIDE OF THE STAGE.

905.4 LOCATION OF CLASS 1 STANDPIPE HOSE CONNECTIONS

IN EVERY REQUIRED INTERIOR EXIT STAIRWAY, A HOSE CONNECTION SHALL BE PROVIDED FOR EACH STORY ABOVE AND BELOW GRADE PLANE.

907 FIRE ALARM AND DETECTION SYSTEMS

FIRE ALARM IS PROVIDED IN ACCORDANCE WITH THIS SECTION.

909 SMOKE CONTROL SYSTEMS

FIRE ALARM IS PROVIDED IN ACCORDANCE WITH THIS SECTION.

TABLE 1004.5 MAXIMUM FLOOR AREA ALLOWANCES PER OCCUPANT

REFER TO LIFE SAFETY LEGEND AND PLAN FOR ROOM OCCUPANT LOADS.

1005.3.1 MEANS OF EGRESS SIZING - STAIRWAYS

REFER TO LIFE SAFETY PLAN FOR EGRESS SIZING CALCULATIONS.

1005.3.2 MEANS OF EGRESS SIZING - OTHER EGRESS COMPONENTS

REFER TO LIFE SAFETY PLAN FOR EGRESS SIZING CALCULATIONS.

TABLE 1006.3.3 MINIMUM NUMBER OF EXITS OR ACCESS TO EXITS PER STORY

OCCUPANT LOAD PER STORY	MINIMUM NUMBER OF EXITS
1-500	2
501-1,000	3
MORE THAN 1,000	4

1007.1.1 TWO EXITS OR EXIT ACCESS DOORWAYS

WHERE TWO EXITS, EXIT ACCESS DOORWAYS, EXIT ACCESS STAIRWAYS OR RAMPS, OR ANY COMBINATION THEREOF ARE REQUIRED FROM ANY PORTION OF THE EXIT ACCESS, THEY SHALL BE PLACED A DISTANCE APART EQUAL TO NOT LESS THAN ONE-THIRD OF THE LENGTH OF THE MAXIMUM OVERALL DIAGONAL DIMENSION OF THE BUILDING ORE AREA TO BE SERVED MEASURED IN A STRAIGHT LINE BETWEEN THEM.

1017.2 EXIT ACCESS TRAVEL DISTANCE

MAXIMUM ALLOWABLE TRAVEL DISTANCE 250 FEET.

TABLE 1020.2 CORRIDOR FIRE-RESISTANCE RATING

REQUIRED FIRE RESISTANCE RATING 0 HR.

TABLE 1020.3 MINIMUM CORRIDOR WIDTH

OCCUPANCY	MINIMUM WIDTH
FACILITY NOT LISTED IN THIS TABLE	44
OCCPANT LOAD OF LESS THAN 50	36
GROUP E CORRIDOR HAVING AN OCCUPANT LOAD OF 100 OR MORE	72

TABLE 1020.5 DEAD ENDS

DEAD END CORRIDORS SHALL NOT EXCEED 20 FEET IN LENGTH. EXCEPTION: IN OCCUPANCIES IN GROUP E, THE LENGTH OF THE DEAD-END CORRIDOR SHALL NOT EXCEED 50 FEET.

TABLE 1024.3 EXIT PASSAGEWAY CONSTRUCTION

EXIT PASSAGEWAY ENCLOSURES SHALL HAVE WALLS, FLOORS AND CEILINGS OF NOT LESS THAN A 1-HOUR FIRE-RESISTANCE RATING, AND NOT LESS THAN THAT REQUIRED FOR ANY CONNECTING INTERIOR EXIT STAIRWAY OR RAMP. EXIT PASSAGEWAYS SHALL BE CONSTRUCTED AS FIRE BARRIERS IN ACCORDANCE WITH SECTION 707 OR HORIZONTAL ASSEMBLIES CONSTRUCTED IN ACCORDANCE WITH SECTION 711, OR BOTH.

TABLE 1030.2 ASSEMBLY MAIN EXIT

A BUILDING, ROOM OR SPACE USED FOR ASSEMBLY PURPOSES THAT HAS AN OCCPANT LOAD OF GREATER THAN 300 AND IS PROVIDED WITH A MAIN EXIT, THAT EXIT SHALL BE OF SUFFICIENT CAPACITY TO ACCOMODATE NOT LESS THAN ONE-HALF OF THE OCCUPANT LOAD.

TABLE 1109.2.2.1 ACCESSIBLE WHEELCHAIR SPACES

	REQUIRED	PROVIDED
POOL VIEWING	5	5
AUDITORIUM	8	8
GYMNASIUM	6	6

TABLE 2902.1 MINIMUM NUMBER OF REQUIRED PLUMBING FIXTURES

TABLE 2902.1 MINIMUM NUMBER OF REQUIRED PLUMBING FIXTURES

	WATER CLOSETS		LAVATORIES		BATHTUBS / SHOWERS	DRINKING FOUNTAIN	OTHER
	MALE	FEMALE	MALE	FEMALE			
E USE GROUP							
2451 TOTAL OCCUPANT LOAD							
	1 per 50	1 per 50	1 per 50	1 per 50	--	1 per 100	1 service sink
OCCUPANTS	1226	1226	1226	1226	2451	2451	2451
REQUIRED	24.52	24.52	24.52	24.52	0	24.51	1
A-1 USE GROUP							
995 TOTAL OCCUPANT LOAD							
	1 per 125	1 per 65	1 per 200	1 per 200	--	1 per 500	1 service sink
OCCUPANTS	498	498	498	498	995	995	995
REQUIRED	3.99	7.67	2.49	2.49	0	1.99	1
A-2 OCCUPANCY							
0 TOTAL OCCUPANT LOAD							
	MALE	FEMALE	MALE	FEMALE			
	1 per 75	1 per 75	1 per 200	1 per 200	--	1 per 500	1 service sink
OCCUPANTS	0	0	0	0	0	0	0
REQUIRED	0	0	0	0	0	0	0
A-4 OCCUPANCY							
989 TOTAL OCCUPANT LOAD							
	MALE	FEMALE	MALE	FEMALE			
	1 per 75 for the first 1,500 and 1 per 120 for the remainder exceeding 1,500	1 per 40 for the first 1,520 and 1 per 60 for the remainder exceeding 1,520	1 per 200	1 per 150	--	1 per 1,000	1 service sink
OCCUPANTS	495	495	495	495	989	989	989
REQUIRED	6.6	12.38	2.48	3.3	0	0.99	1
TOTAL REQ'D	36	45	30	31	0	29	5
PROVIDED	42	47	31	37	0	29	5

GPD GROUP
Glous, Pyle, Schomer, Burns & DeHaven, Inc.
520 South Main Street, Suite 2531
Akron, OH 44311
330.572.2100 Fax 330.572.2101

Copyright Glous, Pyle, Schomer, Burns & DeHaven, Inc. 2026

ROBERT P. MADISON INTERNATIONAL, INC
ARCHITECTS • INTERIORS • PLANNERS

Shaker Heights Schools
Equity • Excellence • Exploration

Ohio Facilities Construction Commission

REV.	DATE	DESCRIPTION

STATE OF OHIO
AARON RODEBAUGH
5088
REGISTERED ARCHITECT

Aaron Rodebaugh License # 5088
02/12/2026
Expiration Date: December 31, 2027

Shaker Heights - Woodbury Middle Years Building
15400 S Woodland Rd, Shaker Heights, OH 44120

CODE ANALYSIS

ISSUED FOR:	
PERMIT	--/--/----
BID	01/15/2026
CONSTRUCTION	02/05/2026
RECORD	--/--/----

PROJECT MANAGER	DESIGNER
AMR	TL

JOB NO.
2023197.02

G-101

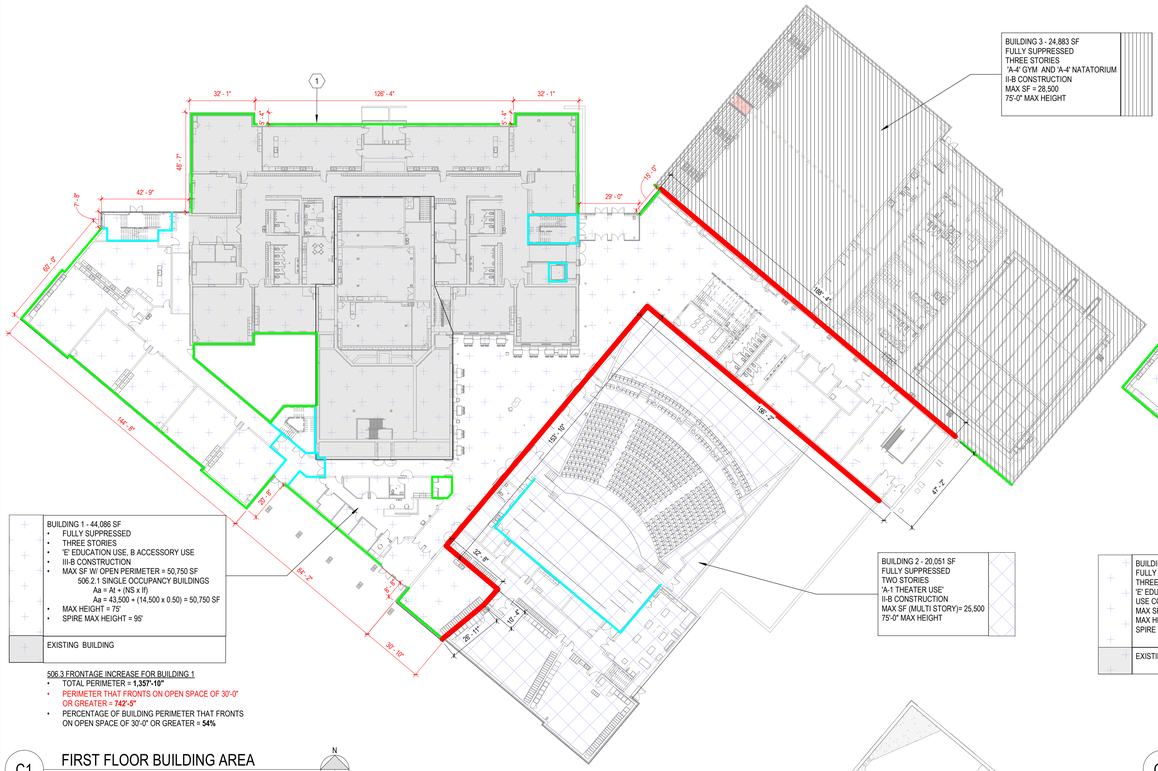

506.3 FRONTAGE INCREASE FOR BUILDING 1

- TOTAL PERIMETER = **1,357'-10"**
- PERIMETER THAT FRONTS ON OPEN SPACE OF 30'-0" OR GREATER = **742'-5"**
- PERCENTAGE OF BUILDING PERIMETER THAT FRONTS ON OPEN SPACE OF 30'-0" OR GREATER = **54%**

C1 FIRST FLOOR BUILDING AREA
N.T.S.

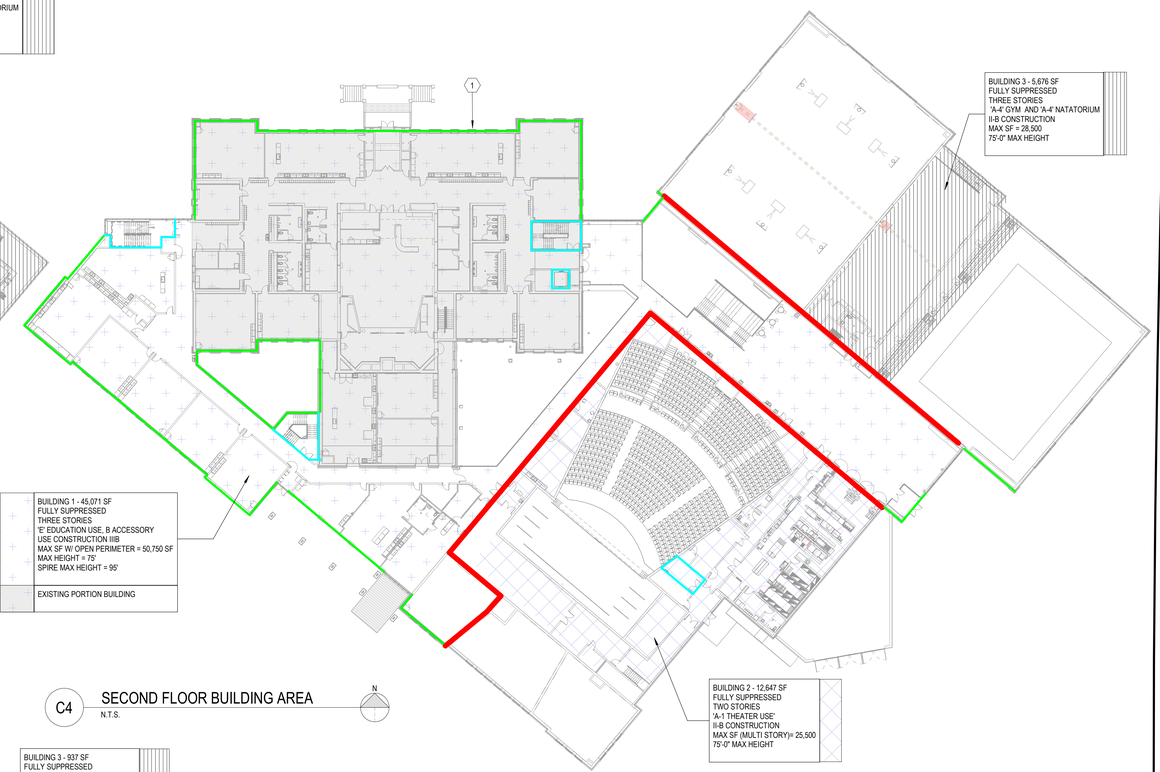

C4 SECOND FLOOR BUILDING AREA
N.T.S.

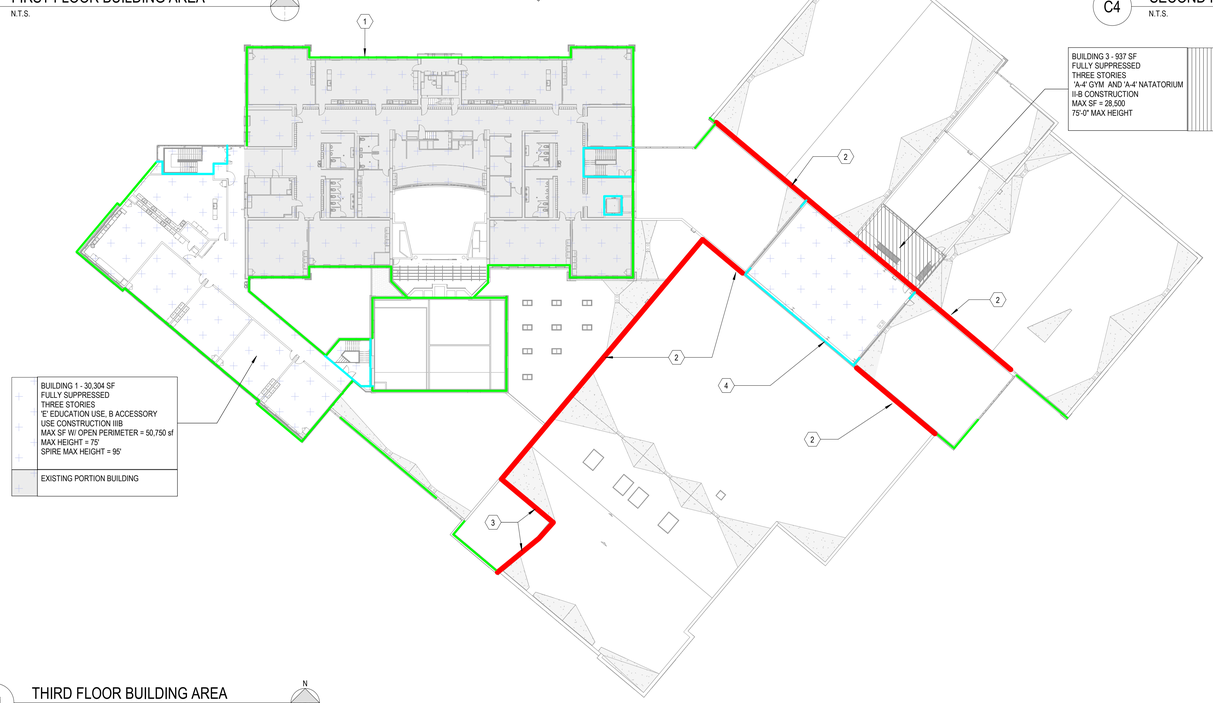

B1 THIRD FLOOR BUILDING AREA
N.T.S.

GENERAL NOTES

1. CONTRACTOR IS REQUIRED TO COORDINATE FINAL LOCATION AND QUANTITY OF FIRE EXTINGUISHERS WITH AUTHORITY HAVING JURISDICTION.
2. OCCUPANCY LOADS IN ROOMS LABELED AS EDUCATIONAL ARE TO BE BASED ON DESIGN LOADS, NOT CODE CALCULATED LOADS. IF CALCULATED BY TABLE 1004.5 A TYPICAL 810 SF CLASSROOM WOULD HAVE 41 OCCUPANTS. THIS LOAD IS UNREALISTIC FOR THE SIZE OF THE CLASSROOM. EACH CLASSROOM HAS BEEN DESIGNED TO ACCOMMODATE 25 STUDENTS PLUS 1 TEACHER, WHICH IS REFLECTIVE IN THE FURNITURE DRAWINGS. OBC SECTION 1004.5 EXCEPTION STATES: WHERE APPROVED BY THE BUILDING OFFICIAL, THE ACTUAL NUMBER OF OCCUPANTS FOR WHOM EACH OCCUPIED SPACE, FLOOR OR BUILDING IS DESIGNED, ALTHOUGH LESS THAN THOSE DETERMINED BY CALCULATION, SHALL BE PERMITTED TO BE USED IN THE DETERMINATION OF THE DESIGN OCCUPANT LOAD.
3. NEW AND EXISTING CONSTRUCTION IS TO BE FULLY SUPPRESSED INCLUDING THE EXISTING ATTIC AND BELL TOWER.

PLAN KEYNOTES

1. EXISTING EXTERIOR WALLS CONSIST OF 3 WYTHES OF BRICK WITH 1" PLASTER. PER "RESOURCE A: GUIDELINES ON FIRE RATINGS OF ARCHAIC MATERIALS AND ASSEMBLIES" FOUND IN THE 2021 INTERNATIONAL EXISTING BUILDING CODE (IEBC), THE RATING OF THIS WALL IS ASSUMED TO BE A MIN. OF 2 HOURS.
2. FIREWALL TO EXTEND 30" ABOVE LOWER ROOF PER OBC 6.1 STEPPED BUILDINGS.
3. FIREWALL TO TERMINATE AT THE UNDERSIDE OF NONCOMBUSTIBLE ROOF SHEATHING, DECK OR SLABS WHERE BOTH BUILDINGS ARE PROVIDED WITH NOT LESS THAN A CLASS B ROOF COVERING PER OBC 706.6 VERTICAL CONTINUITY.
4. EXTERIOR WALLS ABOVE THE FIREWALL EXTENDING MORE THAN 30" ABOVE THE LOWER ROOF SHALL BE OF NOT LESS THAN 1-HOUR FIRE-RESISTANCE-RATED CONSTRUCTION FROM BOTH SIDES PER OBC 706.6.1.

LEGEND PRINT THIS SHEET IN COLOR

- 3 HOUR FIRE WALL UL U904
- 2 HOUR FIRE BARRIER UL U905
- 1 HOUR FIRE BARRIER UL U905

GPD GROUP
Glous, Pyle, Schomer, Burns & DeHaven, Inc.
520 South Main Street, Suite 2531
Akron, OH 44311
330.572.2100 Fax 330.572.2101
Copyright: Glous, Pyle, Schomer, Burns & DeHaven, Inc. 2026

ROBERT P. MADISON INTERNATIONAL, INC
ARCHITECTS • INTERIORS • PLANNERS

Shaker Heights Schools
Equity • Excellence • Exploration

Ohio Facilities Construction Commission

REV.	DATE	DESCRIPTION

STATE OF OHIO
AARON RODEBAUGH
5088
REGISTERED ARCHITECT

Aaron Rodebaugh License # 5088
02/12/2026
Expiration Date: December 31, 2027

Shaker Heights - Woodbury Middle Years Building
15400 S Woodland Rd, Shaker Heights, OH 44120

BUILDING AREAS

ISSUED FOR:	
PERMIT	--/--/----
BID	01/15/2026
CONSTRUCTION	02/05/2026
RECORD	--/--/----

PROJECT MANAGER	DESIGNER
	TL

JOB NO.
2023197.02

G-102

BOUNDARY & TOPOGRAPHIC SURVEY

CITY OF SHAKER HEIGHTS
COUNTY OF CUYAHOGA
STATE OF OHIO

BASIS OF BEARING:

STATE PLANE GRID NORTH, NAD 83 (2011), OHIO NORTH ZONE.

ELEVATIONS ARE NAVD 88, GEOID 18.

TIED BY GPS TO THE OHIO REAL TIME NETWORK.

N

GENERAL NOTES:

1. THE DESCRIBED REAL ESTATE IS IN ZONE AE, THE 1% ANNUAL CHANCE FLOOD (100 YEAR FLOOD), – BASE FLOOD ELEVATIONS DETERMINED. AS INDICATED BY THE FEDERAL EMERGENCY MANAGEMENT AGENCY'S NATIONAL FLOOD INSURANCE PROGRAM PANEL NO. 39035C0202E, EFFECTIVE DATE OF 12/3/2010.

2. UTILITY, STORM, OR SANITARY LINES SHOWN HEREON THAT ARE NOT DRAWN TO AN APPROPRIATE APPURTENANCE OR BUILDING ARE AN INDICATION OF AN UNKNOWN UTILITY CONNECTION OR A UTILITY OUTSIDE OF THE PROJECT SCOPE THAT HAS NOT BEEN INVESTIGATED FURTHER, AND ARE PROVIDED TO SHOW THEIR APPROXIMATE DIRECTION ONLY.

AS A RESULT OF ONE CALL 811 COORDINATION AS DESCRIBED IN THE PROJECT STATE'S CODIFIED LAWS THE SUBSURFACE UTILITY LINES SHOWN HEREON WERE MARKED ON THE GROUND OR DEPICTED IN RECORDS/MAPPING PROVIDED BY THIRD PARTIES OR OTHERS, THAT MAY OR MAY NOT PROVIDE ACCURATE HORIZONTAL LOCATION INFORMATION OF SUBSURFACE FACILITIES. THESE THIRD PARTIES AND OTHERS ARE NOT CONTRACTUALLY OBLIGATED OR LIABLE TO GPD GROUP OR CLIENT. GPD GROUP ASSUMES NO LIABILITY OR RESPONSIBILITY ARISING OUT OF ANY AND ALL SHOWN OR UNSHOWN SUBSURFACE UTILITIES RELATING TO THE DEVELOPED BASEMAP, THEREFORE NO WARRANTY OR GUARANTEE IS EXPRESSED OR IMPLIED OF ANY AND ALL SUBSURFACE UTILITIES.

3. POSSIBLE ENCROACHMENTS OF THE SIDEWALKS BUILT AROUND THE BASE OF THE TREES ARE SHOWN AND LABELED.

LOCATION MAP

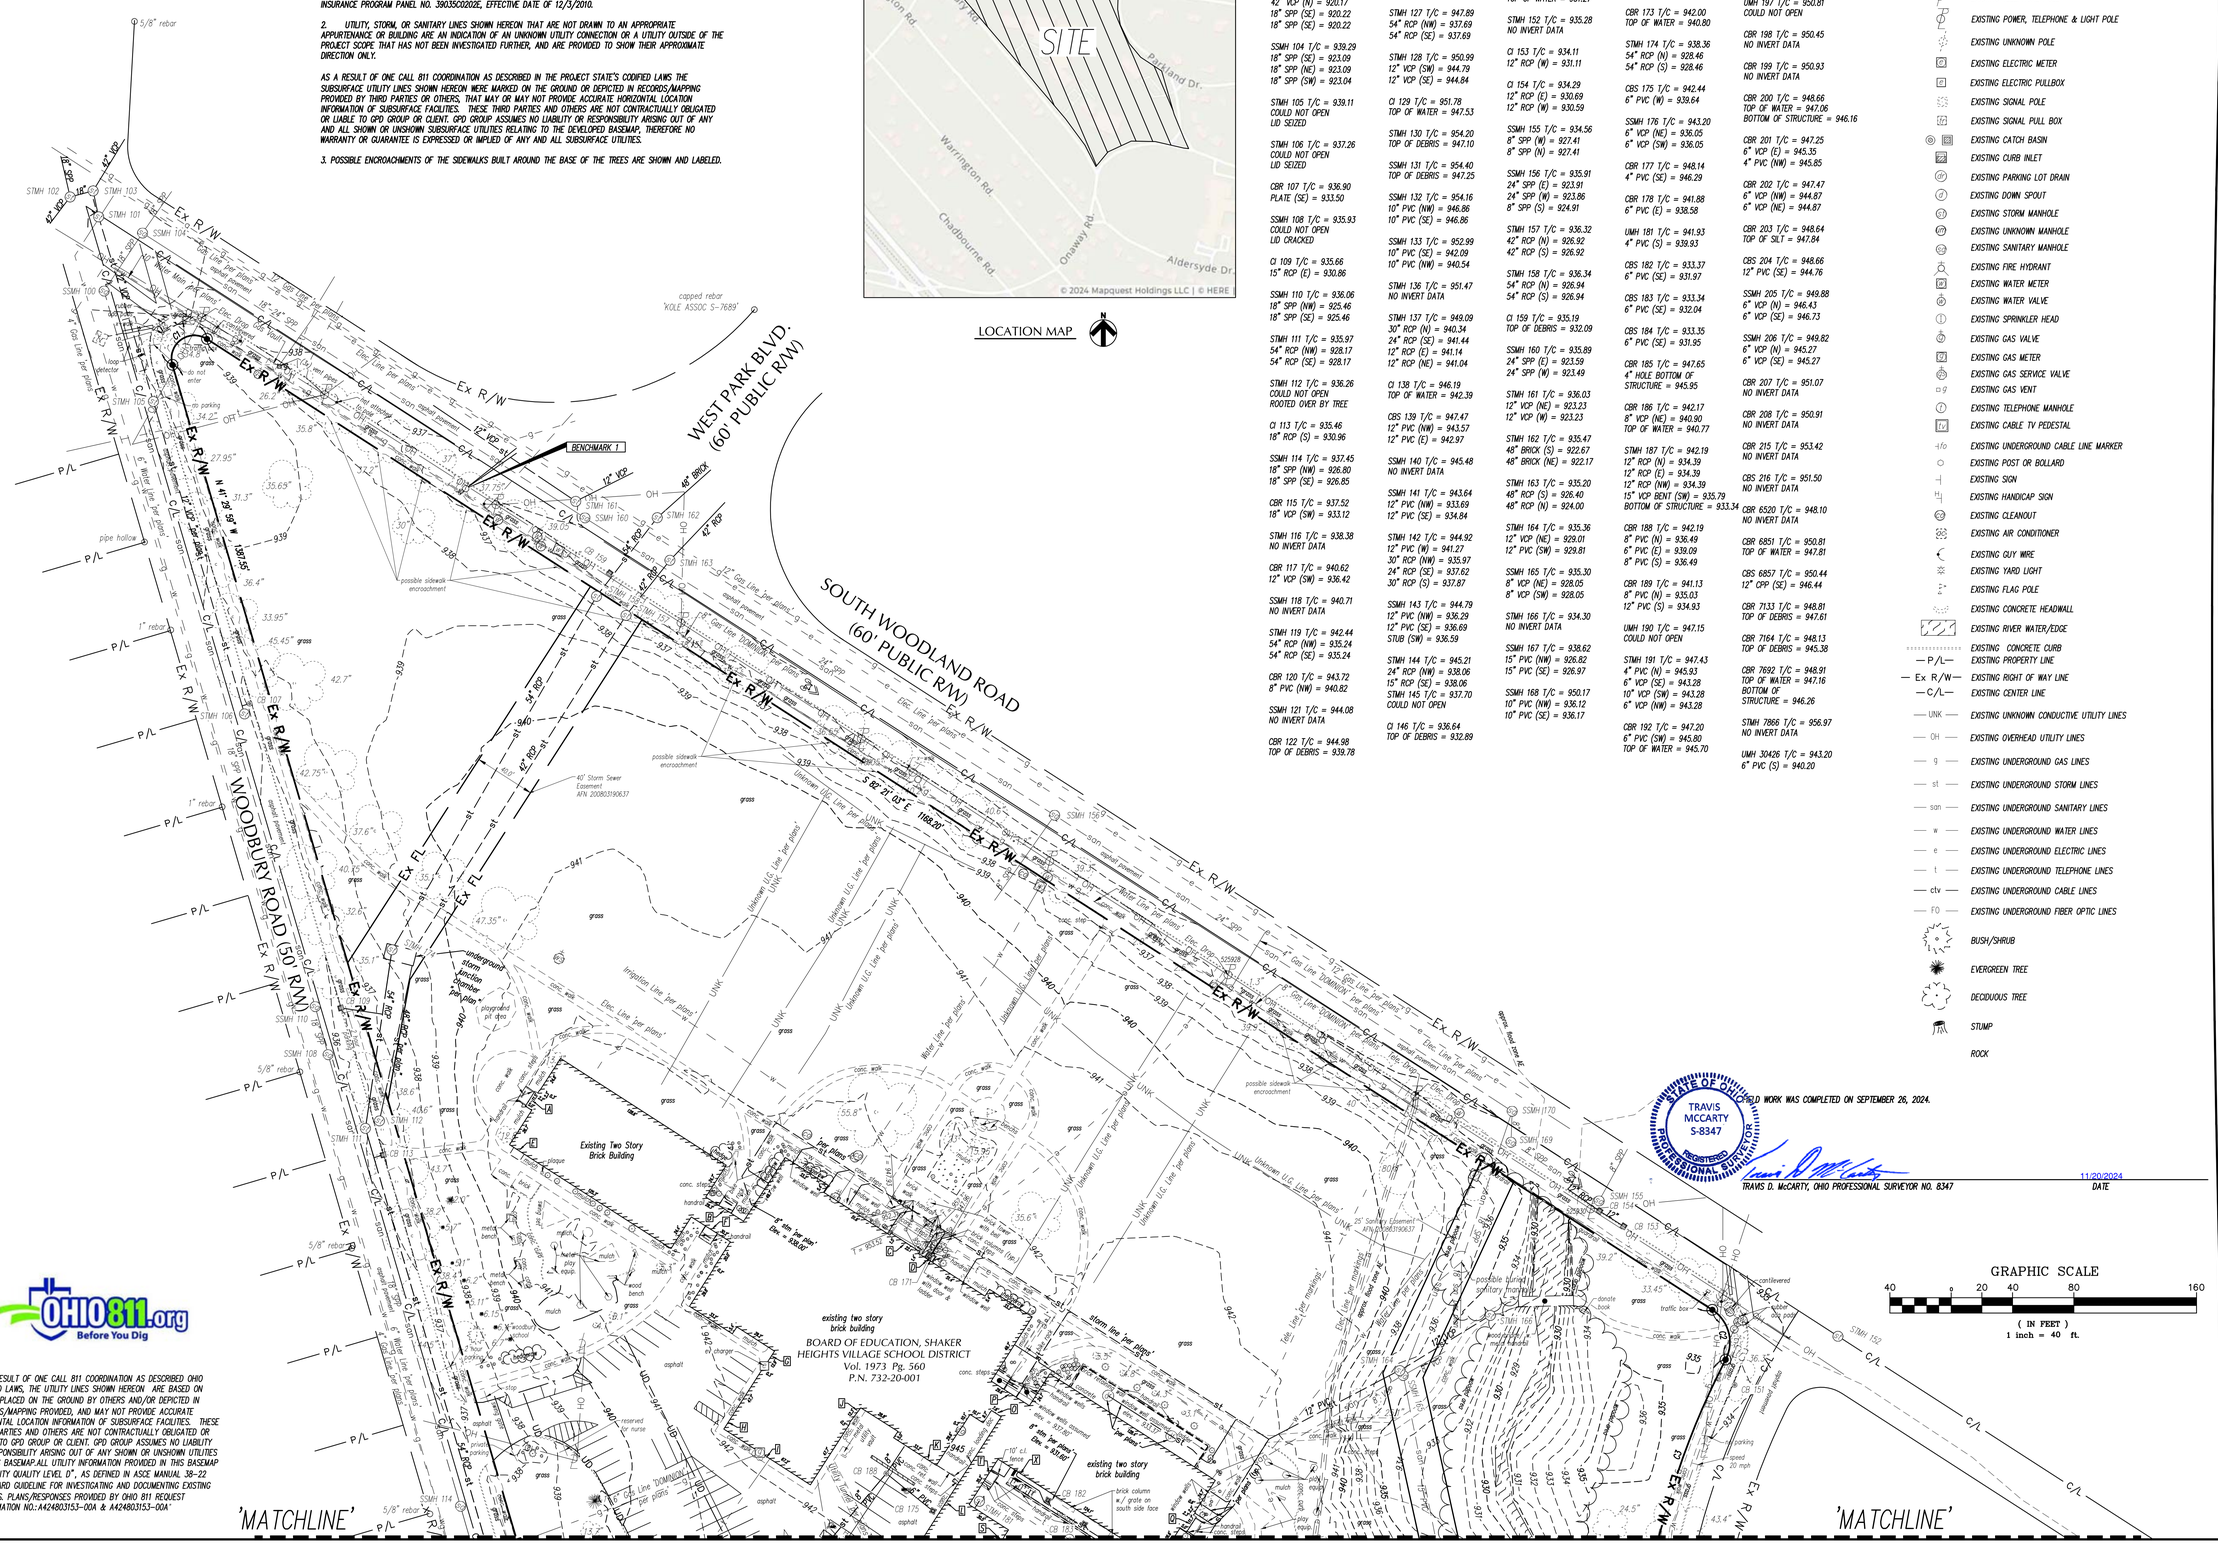

INVERTS:

SSMH 100 T/C = 939.47
18" SPP (NW) = 923.37
18" SPP (SE) = 923.37

SSMH 101 T/C = 939.97
12" VCP (NE) = 934.52
12" VCP (SW) = 934.77
12" CAPPED (E) = 934.77
12" CAPPED (W) = 934.77

STMH 102 T/C = 940.23
42" VCP (S) = 920.38
18" SPP (NW) = 920.38
18" SPP (NW) = 920.38

SSMH 103 T/C = 939.97
42" VCP (N) = 920.17
18" SPP (SE) = 920.22
18" SPP (SE) = 920.22

SSMH 104 T/C = 939.29
18" SPP (SE) = 923.09
18" SPP (NE) = 923.09
18" SPP (SW) = 923.04

STMH 105 T/C = 939.11
COULD NOT OPEN
LID SEIZED

STMH 106 T/C = 937.26
COULD NOT OPEN
LID SEIZED

CBR 107 T/C = 936.90
PLATE (SE) = 933.50

SSMH 108 T/C = 935.93
COULD NOT OPEN
LID CRACKED

CI 109 T/C = 935.66
15" RCP (E) = 930.86

SSMH 110 T/C = 936.06
18" SPP (NW) = 925.46
18" SPP (SE) = 925.46

STMH 111 T/C = 935.97
54" RCP (NW) = 928.17
54" RCP (SE) = 928.17

STMH 112 T/C = 936.26
COULD NOT OPEN
ROOTED OVER BY TREE

CI 113 T/C = 935.46
18" RCP (S) = 930.96

SSMH 114 T/C = 937.45
18" SPP (NW) = 926.80
18" SPP (SE) = 926.85

CBR 115 T/C = 937.52
18" VCP (SW) = 933.12

STMH 116 T/C = 938.38
NO INVERT DATA

CBR 117 T/C = 940.62
12" VCP (SW) = 936.42

SSMH 118 T/C = 940.71
NO INVERT DATA

STMH 119 T/C = 942.44
54" RCP (NW) = 935.24
54" RCP (SE) = 935.24

CBR 120 T/C = 943.72
8" PVC (NW) = 940.82

SSMH 121 T/C = 944.08
NO INVERT DATA

CBR 122 T/C = 944.98
TOP OF DEBRIS = 939.78

SSMH 123 T/C = 945.56
15" PVC (NW) = 932.56
15" PVC (SE) = 932.56

STMH 124 T/C = 945.33
54" RCP (NW) = 936.28
54" RCP (SE) = 936.28

STMH 125 T/C = 946.26
54" RCP (NW) = 936.76
54" RCP (SE) = 936.76

SSMH 126 T/C = 948.06
12" PVC (NW) = 933.11
12" PVC (SE) = 933.11
12" VCP (NE) = 933.11

STMH 127 T/C = 947.89
54" RCP (NW) = 937.69
54" RCP (SE) = 937.69

STMH 128 T/C = 950.99
12" VCP (SW) = 944.79
12" VCP (SE) = 944.84

CI 129 T/C = 951.78
TOP OF WATER = 947.53

STMH 130 T/C = 954.20
TOP OF DEBRIS = 947.10

SSMH 131 T/C = 954.40
TOP OF DEBRIS = 947.25

SSMH 132 T/C = 954.16
10" PVC (NW) = 946.86
10" PVC (SE) = 946.86

SSMH 133 T/C = 952.99
10" PVC (SE) = 942.09
10" PVC (NW) = 940.54

STMH 136 T/C = 951.47
NO INVERT DATA

STMH 137 T/C = 949.09
30" RCP (N) = 940.34
24" RCP (SE) = 941.44
12" RCP (E) = 941.14
12" RCP (NE) = 941.04

CI 138 T/C = 946.19
TOP OF WATER = 942.39

CBS 139 T/C = 947.47
12" PVC (NW) = 943.57
12" PVC (E) = 942.97

SSMH 140 T/C = 945.48
NO INVERT DATA

SSMH 141 T/C = 943.64
12" PVC (NW) = 933.69
12" PVC (SE) = 934.84

STMH 142 T/C = 944.92
12" PVC (W) = 941.27
30" RCP (NW) = 935.97
24" RCP (SE) = 937.62
30" RCP (S) = 937.87

SSMH 143 T/C = 944.79
12" PVC (NW) = 936.29
12" PVC (SE) = 936.69
STUB (SW) = 936.59

STMH 144 T/C = 945.21
24" RCP (NW) = 938.06
15" RCP (SE) = 938.06
STMH 145 T/C = 937.70
COULD NOT OPEN

CI 146 T/C = 936.64
TOP OF DEBRIS = 932.89

STMH 147 T/C = 941.52
NO INVERT DATA

STMH 148 T/C = 948.24
6" VCP (NE) = 943.39
6" VCP (SW) = 943.39

SSMH 149 T/C = 948.50
6" VCP (NE) = 943.60
6" VCP (SW) = 943.60
6" VCP (S) = 943.60

CBR 150 T/C = 935.28
NO INVERT DATA

CBR 151 T/C = 933.77
TOP OF WATER = 931.27

STMH 152 T/C = 935.28
NO INVERT DATA

CI 153 T/C = 934.11
12" RCP (W) = 931.11

CI 154 T/C = 934.29
12" RCP (E) = 930.69
12" RCP (W) = 930.59

SSMH 155 T/C = 934.56
8" SPP (W) = 927.41
8" SPP (N) = 927.41

SSMH 156 T/C = 935.91
24" SPP (E) = 923.91
24" SPP (W) = 923.86
8" SPP (S) = 924.91

STMH 157 T/C = 936.32
42" RCP (N) = 926.92
42" RCP (S) = 926.92

STMH 158 T/C = 936.34
54" RCP (N) = 926.94
54" RCP (S) = 926.94

CI 159 T/C = 935.19
TOP OF DEBRIS = 932.09

SSMH 160 T/C = 935.89
24" SPP (E) = 923.59
24" SPP (W) = 923.49

STMH 161 T/C = 936.03
12" VCP (NE) = 923.23
12" VCP (W) = 923.23

STMH 162 T/C = 935.47
48" BRICK (S) = 922.67
48" BRICK (NE) = 922.17

STMH 163 T/C = 935.20
48" RCP (S) = 926.40
48" RCP (N) = 924.00

STMH 164 T/C = 935.36
12" VCP (NE) = 929.01
12" PVC (SW) = 929.81

SSMH 165 T/C = 935.30
8" VCP (NE) = 928.05
8" VCP (SW) = 928.05

STMH 166 T/C = 934.30
NO INVERT DATA

SSMH 167 T/C = 938.62
15" PVC (NW) = 926.82
15" PVC (SE) = 926.97

SSMH 168 T/C = 950.17
10" PVC (NW) = 936.12
10" PVC (SE) = 936.17

SSMH 169 T/C = 934.71
8" SPP (E) = 927.86
8" SPP (N) = 927.46

SSMH 170 T/C = 934.52
24" SPP (W) = 923.97
18" SPP (S) = 924.02
8" SPP (S) = 925.92

CBS 171 T/C = 937.78
TOP OF WATER = 937.08

CBR 172 T/C = 940.92
12" PVC (N) = 935.12
12" PVC (SE) = 934.62
12" PVC (NW) = 935.22

CBR 173 T/C = 942.00
TOP OF WATER = 940.80

STMH 174 T/C = 938.36
54" RCP (N) = 928.46
54" RCP (S) = 928.46

CBS 175 T/C = 942.44
6" PVC (W) = 939.64

SSMH 176 T/C = 943.20
6" VCP (NE) = 936.05
6" VCP (SW) = 936.05

CBR 177 T/C = 948.14
4" PVC (SE) = 946.29

CBR 178 T/C = 941.88
6" PVC (E) = 938.58

UMH 181 T/C = 941.93
4" PVC (S) = 939.93

CBS 182 T/C = 933.37
6" PVC (SE) = 931.97

CBS 183 T/C = 933.34
6" PVC (SE) = 932.04

CBS 184 T/C = 933.35
6" PVC (SE) = 931.95

CBR 185 T/C = 947.65
4" HOLE BOTTOM OF STRUCTURE = 945.95

CBR 186 T/C = 942.17
8" VCP (NE) = 940.90
TOP OF WATER = 940.77

STMH 187 T/C = 942.19
12" RCP (N) = 934.39
12" RCP (E) = 934.39
12" RCP (NW) = 934.39
15" VCP BENT (SW) = 935.79
BOTTOM OF STRUCTURE = 933.34

CBR 188 T/C = 942.19
8" PVC (N) = 936.49
6" PVC (E) = 936.09
8" PVC (S) = 936.49

CBR 189 T/C = 941.13
8" PVC (N) = 935.03
12" PVC (S) = 934.93

UMH 190 T/C = 947.15
COULD NOT OPEN

STMH 191 T/C = 947.43
4" PVC (N) = 945.93
6" VCP (SE) = 943.28
10" VCP (SW) = 943.28
6" VCP (NW) = 943.28

CBR 192 T/C = 947.20
6" PVC (SW) = 945.80
TOP OF WATER = 945.70

CBR 193 T/C = 945.99
4" PVC (N) = 942.84
6" PVC (SE) = 942.49
12" PVC (S) = 941.59

STMH 194 T/C = 948.37
12" PVC (SE) = 944.67
12" PVC (SW) = 944.67

STMH 195 T/C = 949.62
8" PVC (NE) = 947.02
6" PVC (SE) = 946.72

CBR 196 T/C = 949.45
8" PVC (SW) = 947.90

UMH 197 T/C = 950.81
COULD NOT OPEN

CBR 198 T/C = 950.45
NO INVERT DATA

CBR 199 T/C = 950.93
NO INVERT DATA

CBR 200 T/C = 948.66
TOP OF WATER = 947.06
BOTTOM OF STRUCTURE = 946.16

CBR 201 T/C = 947.25
6" VCP (E) = 945.35
4" PVC (NW) = 945.85

CBR 202 T/C = 947.47
6" VCP (NW) = 944.87
6" VCP (NE) = 944.87

CBR 203 T/C = 948.64
TOP OF SILT = 947.84

CBS 204 T/C = 948.66
12" PVC (SE) = 944.76

SSMH 205 T/C = 949.88
6" VCP (N) = 946.43
6" VCP (SE) = 946.73

SSMH 206 T/C = 949.82
6" VCP (N) = 945.27
6" VCP (SE) = 945.27

CBR 207 T/C = 951.07
NO INVERT DATA

CBR 208 T/C = 950.91
NO INVERT DATA

CBR 215 T/C = 953.42
NO INVERT DATA

CBS 216 T/C = 951.50
NO INVERT DATA

CBR 6520 T/C = 948.10
NO INVERT DATA

CBR 6851 T/C = 950.81
TOP OF WATER = 947.81

CBS 6857 T/C = 950.44
12" CPP (SE) = 946.44

CBR 7133 T/C = 948.81
TOP OF DEBRIS = 947.61

CBR 7164 T/C = 948.13
TOP OF DEBRIS = 945.38

CBR 7692 T/C = 948.91
TOP OF WATER = 947.16
BOTTOM OF STRUCTURE = 946.26

STMH 7866 T/C = 956.97
NO INVERT DATA

UMH 30426 T/C = 943.20
6" PVC (S) = 940.20

LEGEND:

- 5/8" x 30" REBAR WITH CAP "GPD" SET
- EXISTING AXLE FOUND AS NOTED
- EXISTING IRON PIN FOUND AS NOTED
- EXISTING CAPPED IRON PIN FOUND AS NOTED
- EXISTING IRON PIPE FOUND AS NOTED
- EXISTING MAG NAIL FOUND AS NOTED
- EXISTING LIGHT POLE
- EXISTING POWER POLE
- EXISTING POWER & TELEPHONE POLE
- EXISTING TELEPHONE POLE
- EXISTING POWER, TELEPHONE & LIGHT POLE
- EXISTING UNKNOWN POLE
- EXISTING ELECTRIC METER
- EXISTING ELECTRIC PULLBOX
- EXISTING SIGNAL POLE
- EXISTING SIGNAL PULL BOX
- EXISTING CATCH BASIN
- EXISTING CURB INLET
- EXISTING PARKING LOT DRAIN
- EXISTING DOWN SPOUT
- EXISTING STORM MANHOLE
- EXISTING UNKNOWN MANHOLE
- EXISTING SANITARY MANHOLE
- EXISTING FIRE HYDRANT
- EXISTING WATER METER
- EXISTING WATER VALVE
- EXISTING SPRINKLER HEAD
- EXISTING GAS VALVE
- EXISTING GAS METER
- EXISTING GAS SERVICE VALVE
- EXISTING GAS VENT
- EXISTING TELEPHONE MANHOLE
- EXISTING CABLE TV PEDESTAL
- EXISTING UNDERGROUND CABLE LINE MARKER
- EXISTING POST OR BOLLARD
- EXISTING SIGN
- EXISTING HANDICAP SIGN
- EXISTING CLEANOUT
- EXISTING AIR CONDITIONER
- EXISTING GUY WIRE
- EXISTING YARD LIGHT
- EXISTING FLAG POLE
- EXISTING CONCRETE HEADWALL
- EXISTING RIVER WATER/EDGE
- EXISTING CONCRETE CURB
- P/L — EXISTING PROPERTY LINE
- Ex R/W — EXISTING RIGHT OF WAY LINE
- C/L — EXISTING CENTER LINE
- UNK — EXISTING UNKNOWN CONDUCTIVE UTILITY LINES
- OH — EXISTING OVERHEAD UTILITY LINES
- g — EXISTING UNDERGROUND GAS LINES
- st — EXISTING UNDERGROUND STORM LINES
- san — EXISTING UNDERGROUND SANITARY LINES
- w — EXISTING UNDERGROUND WATER LINES
- e — EXISTING UNDERGROUND ELECTRIC LINES
- t — EXISTING UNDERGROUND TELEPHONE LINES
- ctv — EXISTING UNDERGROUND CABLE LINES
- FO — EXISTING UNDERGROUND FIBER OPTIC LINES
- BUSH/SHRUB
- EVERGREEN TREE
- DECIDUOUS TREE
- STUMP
- ROCK

FIELD WORK WAS COMPLETED ON SEPTEMBER 26, 2024.

STATE OF OHIO
TRAVIS MCCARTY
S-8347
REGISTERED
PROFESSIONAL SURVEYOR

TRAVIS D. McCARTY, OHIO PROFESSIONAL SURVEYOR NO. 8347 — 11/20/2024 DATE

GRAPHIC SCALE
40 0 20 40 80 160
(IN FEET)
1 inch = 40 ft.

OHIO811.org Before You Dig

AS A RESULT OF ONE CALL 811 COORDINATION AS DESCRIBED OHIO CODIFIED LAWS, THE UTILITY LINES SHOWN HEREON ARE BASED ON MARKS PLACED ON THE GROUND BY OTHERS AND/OR DEPICTED IN RECORDS/MAPPING PROVIDED, AND MAY NOT PROVIDE ACCURATE HORIZONTAL LOCATION INFORMATION OF SUBSURFACE FACILITIES. THESE THIRD PARTIES AND OTHERS ARE NOT CONTRACTUALLY OBLIGATED OR LIABLE TO GPD GROUP OR CLIENT. GPD GROUP ASSUMES NO LIABILITY OR RESPONSIBILITY ARISING OUT OF ANY SHOWN OR UNSHOWN UTILITIES ON THIS BASEMAP.ALL UTILITY INFORMATION PROVIDED IN THIS BASEMAP IS "UTILITY QUALITY LEVEL D", AS DEFINED IN ASCE MANUAL 38–22 "STANDARD GUIDELINE FOR INVESTIGATING AND DOCUMENTING EXISTING UTILITIES. PLANS/RESPONSES PROVIDED BY OHIO 811 REQUEST CONFIRMATION NO.: A424803153–00A & A424803153–00A"

Drawing Name: O:\2023\2023197 Shaker Hgts\02 Woodbury\3_Field Services\03_Land Survey\Basemaps\2023197.02-Basemap.dwg
November 19, 2024 - 2:24 PM / kbeach

GPD GROUP
Glaus, Pyle, Schomer, Burns & DeHaven, Inc.
520 South Main Street, Suite 2531
Akron, OH 44311
330.572.2100 Fax 330.572.2101

Copyright, Glaus, Pyle, Schomer, Burns & DeHaven, Inc. 2024

REV.	DATE	DESCRIPTION

WOODBURY ON-AWAY SCHOOL
3115 WOODBURY ROAD
SHAKER HEIGHTS, OHIO 44120

ISSUED FOR:	
PERMIT	XX/XX/XX
BID	01/15/2026
CONSTRUCTION	02/05/2026
RECORD	XX/XX/XX

PROJECT MANAGER	DESIGNER
TDM	JLP

JOB NO.
2023197.02

DOOR TABLE:

DOOR	WIDTH	FINISHED FLOOR ELEVATION
A	5.9'	944.03'
B	5.8'	945.81'
C	5.8'	950.92'
D	3.5'	938.35'
E	5.8'	942.57'
F	5.8'	945.85'
G	4.1'	942.72'
H	6.1'	942.37'
I	4.9'	942.33'
J	4.1'	942.69'
K	3.5'	942.86'
L	5.1'	942.74'
M	3.2'	942.77'
N	5.2'	942.76'
O	5.8'	945.75'
P	5.8'	945.79'
Q	5.9'	944.15'
R	6.0'	942.81'
S	3.7'	942.42'
T	3.0'	945.78'
U	5.3'	948.24'
V	6.0'	942.66'
W	5.1	942.69'
X	4.0'	933.75'
Y	5.4'	942.60'
Z	3.3'	954.59'
AA	5.9'	954.74'
BB	3.3'	954.62'
CC	6.4'	954.49'
DD	5.8'	951.77'
EE	6.0'	942.67'
FF	6.0'	949.28'
GG	5.7'	951.68'
HH	6.1'	951.17'
II	5.8'	954.62'
JJ	3.2'	951.17'
KK	6.6'	951.16'
LL	3.6'	951.13'
MM	3.0'	951.15'
NN	3.2'	951.10'

CURVE TABLE						
CURVE	LENGTH	RADIUS	DELTA	TANGENT	CHORD DIRECTION	CHORD LENGTH
C1	36.43'	15.00	139° 08' 56"	40.28'	S 28° 04' 29" W	28.11'
C2	36.88'	25.00	84° 31' 24"	22.72'	N 40° 05' 21" W	33.63'
C3	523.56'	525.20	57° 07' 01"	285.85'	S 26° 23' 10" E	502.15'
C4	266.90'	379.68	40° 16' 40"	139.23'	N 34° 48' 21" W	261.44'
C5	183.20'	95.00	110° 29' 33"	136.92'	N 40° 36' 40" E	156.11'
C6	86.15'	956.55	5° 09' 38"	43.11'	N 86° 43' 22" W	86.13'
C7	288.67'	486.77	33° 58' 43"	148.72'	S 73° 42' 27" W	284.46'
C8	88.08'	278.93	18° 05' 39"	44.41'	S 47° 40' 16" W	87.72'
C9	53.69'	25.00	123° 02' 20"	46.08'	S 79° 51' 23" E	43.95'
C10	258.76'	640.01	23° 09' 55"	131.17'	N 29° 55' 10" W	257.00'

BENCHMARKS:

1. "X" CUT ON SOUTH WEST FLANGE BOLT ON FIRE HYDRANT
N 661257
E 2221832
ELEV. = 938.63

2. "X" CUT ON NORTH WEST FLANGE BOLT ON FIRE HYDRANT
N 660654
E 2223043
ELEV. = 940.96

3. "X" CUT ON NORTH WEST FLANGE BOLT ON FIRE HYDRANT
N 660065
E 2223197
ELEV. = 957.96

4. "X" CUT ON EAST FLANGE BOLT ON FIRE HYDRANT
N 66230
E 2222473
ELEV. = 945.52

REFERENCES:

1. COUNTY TAX MAP.
2. DEEDS AS REFERENCED ON SURVEY.
3. "VAN SWERINGEN'S SOUTH SHAKER LAKES SUBDIVISION No. 2" Vol 44, Pg 1
4. "VAN SWERINGEN'S COMPANY'S SOUTHINGTON SUBDIVISION" Vol. 49, Pg. 22
5. "VAN SWERINGEN'S COMPANY'S SUBDIVISION No. 13" Vol 49, Pg. 1

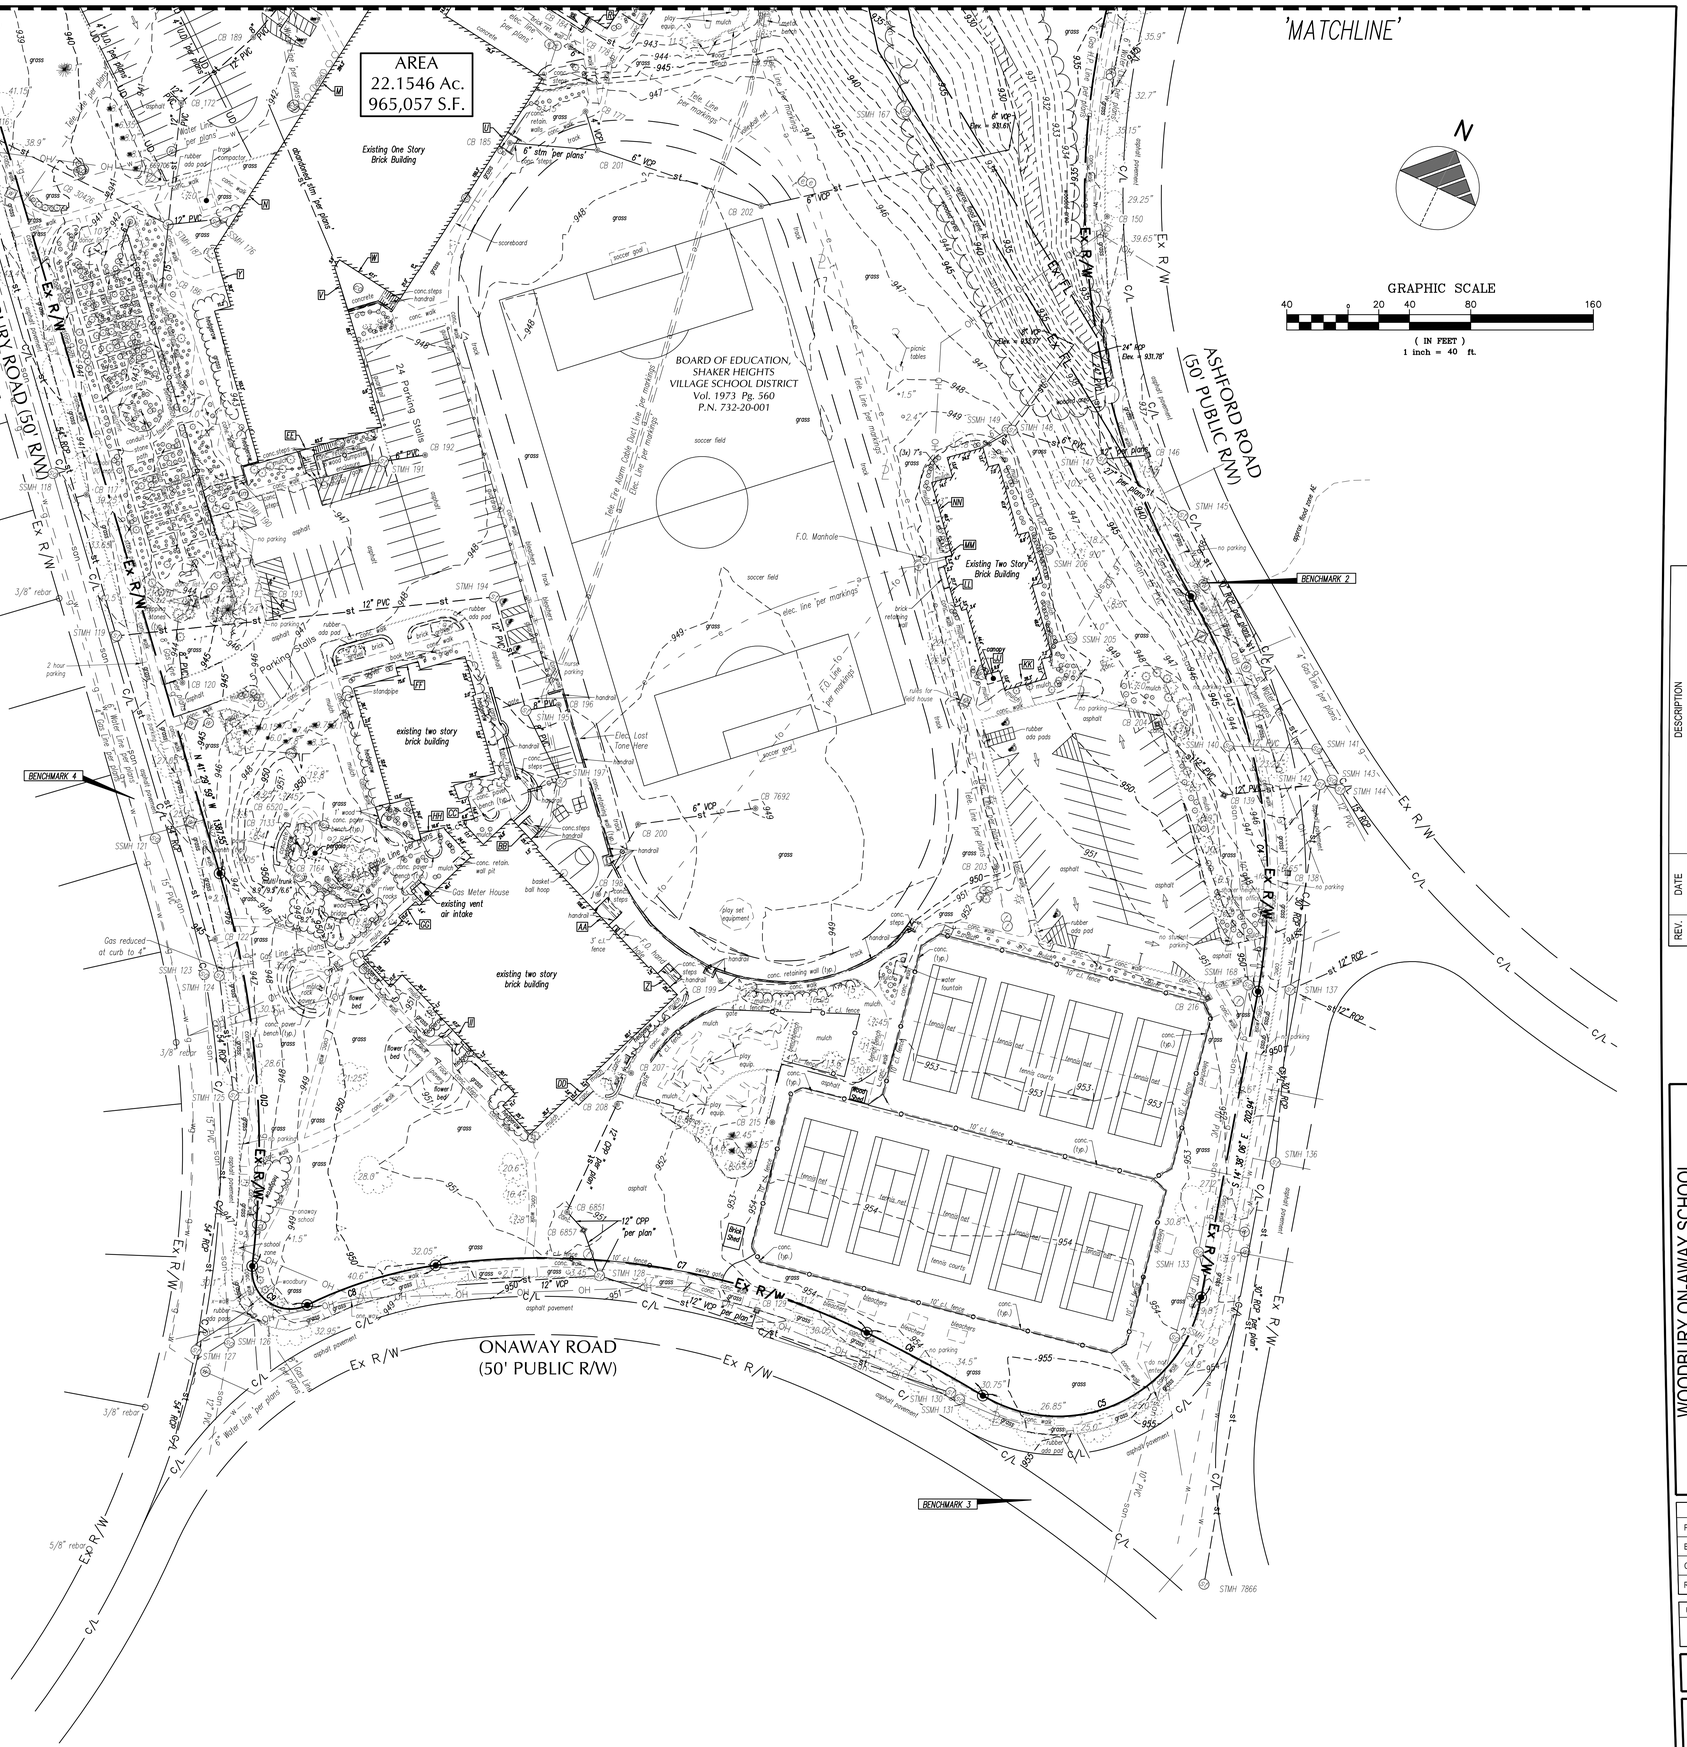

GPD GROUP
Glaus, Pyle, Schomer, Burns & DeHaven, Inc.
520 South Main Street, Suite 2531
Akron, OH 44311
330.572.2100 Fax 330.572.2101

Copyright; Glaus, Pyle, Schomer, Burns & DeHaven, Inc. 2024

REV.	DATE	DESCRIPTION

WOODBURY ON-AWAY SCHOOL
3115 WOODBURY ROAD
SHAKER HEIGHTS, OHIO 44120

ISSUED FOR:	
PERMIT	XX/XX/XX
BID	01/15/2026
CONSTRUCTION	02/05/2026
RECORD	XX/XX/XX

PROJECT MANAGER	DESIGNER
TDM	JLP

JOB NO.
2023197.02

Drawing Name: O:\2023\2023197 Shaker Hgts\02 Woodbury\3_Field Services\03_Land Survey\Basemaps\2023197.02-Basemap.dwg
November 19, 2024 - 2:37 PM - kbeech

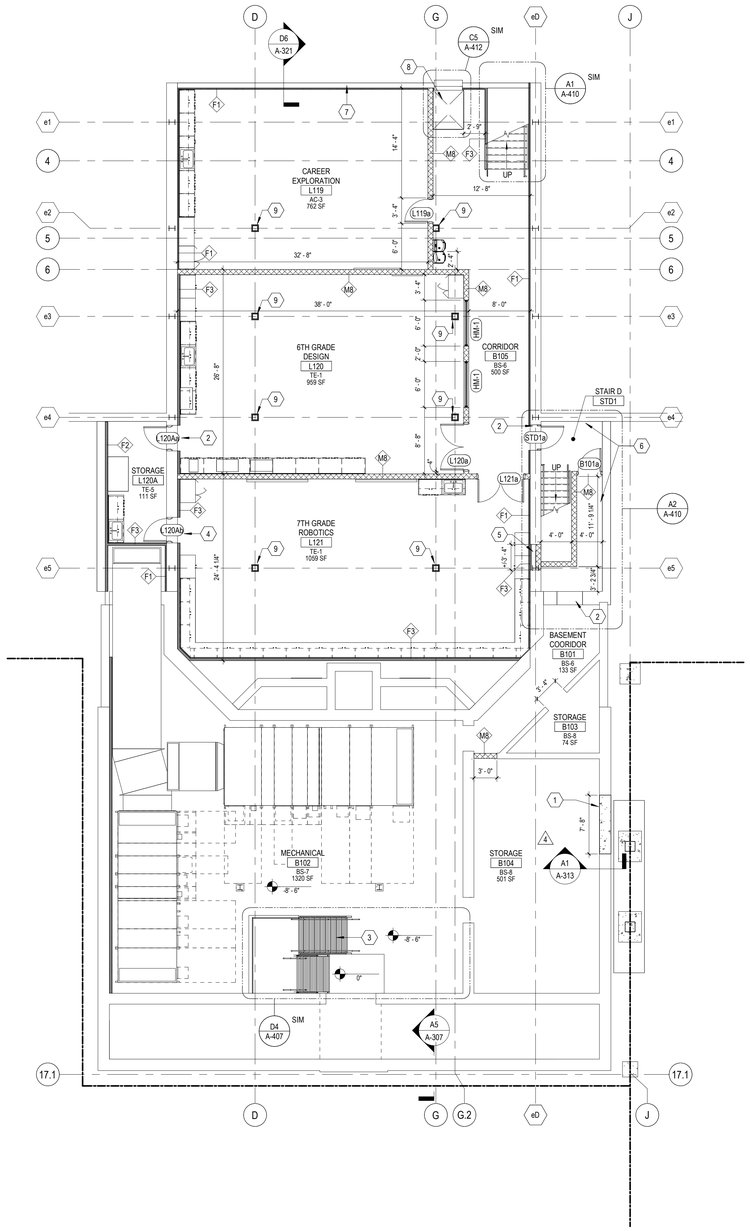

A2 LOWER LEVEL OVERALL PLAN
1/8" = 1'-0"

GENERAL SHEET NOTES

A. DO NOT SCALE DRAWINGS.
B. IT IS THE RESPONSIBILITY OF THE GENERAL CONTRACTOR TO CROSS-CHECK THE MEP DRAWINGS WITH THE ARCHITECTURAL DRAWINGS PRIOR TO THE ORDERING / INSTALLATION OF MECHANICAL, ELECTRICAL, AND PLUMBING WORK. ANY DISCREPANCIES BETWEEN THE ARCHITECTURAL AND MEP DRAWINGS SHALL BE BROUGHT TO THE ARCHITECTS ATTENTION FOR IMMEDIATE CLARIFICATION.
C. COORDINATE WORK WITH OTHER TRADES, EQUIPMENT FURNISHED BY OTHERS, REQUIREMENTS OF THE OWNER, AND THE CONSTRAINTS OF THE EXISTING CONDITIONS OF THE PROJECT SITE. COORDINATE THE INSTALLATION WITH OTHER TRADES AS REQUIRED TO ENSURE A NEAT AND ORDERLY INSTALLATION. NOTIFY ARCHITECT / ENGINEER OF ANY DISCREPANCIES BEFORE STARTING WORK.
D. GENERAL CONTRACTOR AND SUB-CONTRACTORS SHALL CAREFULLY REVIEW THE CONSTRUCTION DOCUMENTS. INFORMATION REGARDING THE COMPLETE WORK IS DISPERSED THROUGHOUT THE DOCUMENT SET AND CANNOT BE ACCURATELY DETERMINED WITHOUT REFERENCE TO THE COMPLETE DOCUMENT SET.
E. WHERE THERE MAY BE A CONFLICT IN THE SPECIFICATIONS AND/OR DRAWINGS, THEN THE MORE EXPENSIVE LABOR, MATERIALS AND EQUIPMENT SHALL BE ASSUMED TO BE REQUIRED AND SHALL BE PROVIDED BY THE GENERAL CONTRACTOR TO THE SATISFACTION OF THE OWNER.
F. ALL WALLS SHALL EXTEND TO DECK UNLESS NOTED OTHERWISE.
G. ALL DOOR FRAMES SHALL BE LOCATED 4" FROM HINGE SIDE OF BLOCK WALLS AND 2" FROM GYPSUM BOARD WALLS UNLESS NOTED OTHERWISE.
H. CONTRACTOR TO PROVIDE BULLNOSE CMU AT ALL OUTSIDE CORNERS UNLESS NOTED OTHERWISE.
I. REFER TO A-501 FOR WALL TYPES.
J. REFER TO A-601 FOR DOOR TYPES AND SCHEDULE.
K. REFER TO STRUCTURAL DRAWINGS FOR AREAS WHERE EXISTING FLOOR NEEDS TO BE INFILLED WITH NEW CONSTRUCTION.
L. ALL EXISTING EXTERIOR WINDOWS CALLED TO REMAIN SHALL BE PROTECTED DURING CONSTRUCTION.
M. NOTIFY ARCHITECT IF PIPING INSULATION IS FOUND DURING SELECTIVE DEMOLITION.
N. PLASTER SURFACES DAMAGED DURING DEMOLITION SHALL BE PATCHED AND PREPPED FOR SKIM-COATING AND PAINTING.
ALL EXISTING PLASTER WALLS IN CORRIDORS SHALL RECEIVE SKIM COAT OF PLASTER TO 4" ABOVE FINISH CEILING BEFORE PAINTING.
O. REFER TO GENERAL SHEETS FOR REQUIRED WALL RATINGS.
P. ALL EXISTING FLOORS TO RECEIVE SELF-LEVELING FLOOR COMPOUND AS NEEDED.. INFILL ALL OPENINGS IN FLOORS PER STRUCTURAL DRAWINGS PRIOR TO APPLICATION. REFER TO SPEC. 035413.
Q. LOCKERS SHOWN FOR REPRESENTATION AND COUNT ONLY. REFER TO SPECIFICATIONS FOR MORE INFO.

PLAN KEYNOTES

1. CONCRETE INFILL. REFER TO STRUCTURAL.
2. EXISTING OPENING IN MASONRY WALL TO REMAIN.
3. NEW INDUSTRIAL METAL STAIR WITH NEW LANDING AND EXIT DOOR. NEW EXIT DOOR TO BE FRAMED WITHIN AN EXISTING OPENING. NEW LANDING AND DOOR WILL BE LOWERED TO FIRST FLOOR ELEVATION OF 0'-0". REFER TO DEMO PLANS FOR MORE INFO.
4. EXISTING DOOR OPENING. ADD NEW DOOR AND FRAME.
5. EXISTING DOOR OPENING. EXISTING DOOR/FRAME TO BE REMOVED.
6. PATCH AND PAINT EXISTING WALLS.
7. EXISTING CMU WALL.
8. WHEEL CHAIR LIFT.
9. WRAP ALL EXPOSED STEEL COLUMNS IN THIS AREA W/ 7/8" MTL. FURRING & 5/8" GYP. BD. FLOOR TO CEILIING, TYP. (ALTERNATE BID #3: COLUMN ENCLOSURE, REFER TO SPEC. 05 70 00.)

WALL TYPE LEGEND

KEYPLAN

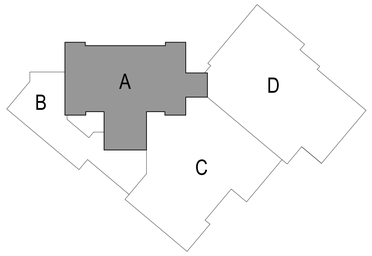

GPD GROUP
Glous, Pyle, Schomer, Burns & DeHaven, Inc.
520 South Main Street, Suite 2531
Akron, OH 44311
330.572.2100 Fax 330.572.2101
Copyright: Glous, Pyle, Schomer, Burns & DeHaven, Inc. 2026

ROBERT P. MADISON INTERNATIONAL, INC
ARCHITECTS • INTERIORS • PLANNERS

Shaker Heights Schools
Equity • Excellence • Exploration

Ohio Facilities Construction Commission

REV.	DATE	DESCRIPTION
3	12/10/2025	GMP 03 PR 005
4	01/30/2026	GMP 05 ADDENDUM 1

STATE OF OHIO
AARON RODEBAUGH
5088
REGISTERED ARCHITECT
Aaron Rodebaugh License # 5088
Expiration Date: December 31, 2027
02/12/2026

Shaker Heights - Woodbury Middle Years Building
15400 S Woodland Rd, Shaker Heights, OH 44120

LOWER LEVEL OVERALL PLAN

ISSUED FOR:	
PERMIT	--/--/----
BID	01/15/2026
CONSTRUCTION	02/05/2026
RECORD	--/--/----

PROJECT MANAGER	DESIGNER
AMR	TL

JOB NO.
2023197.02

A-101

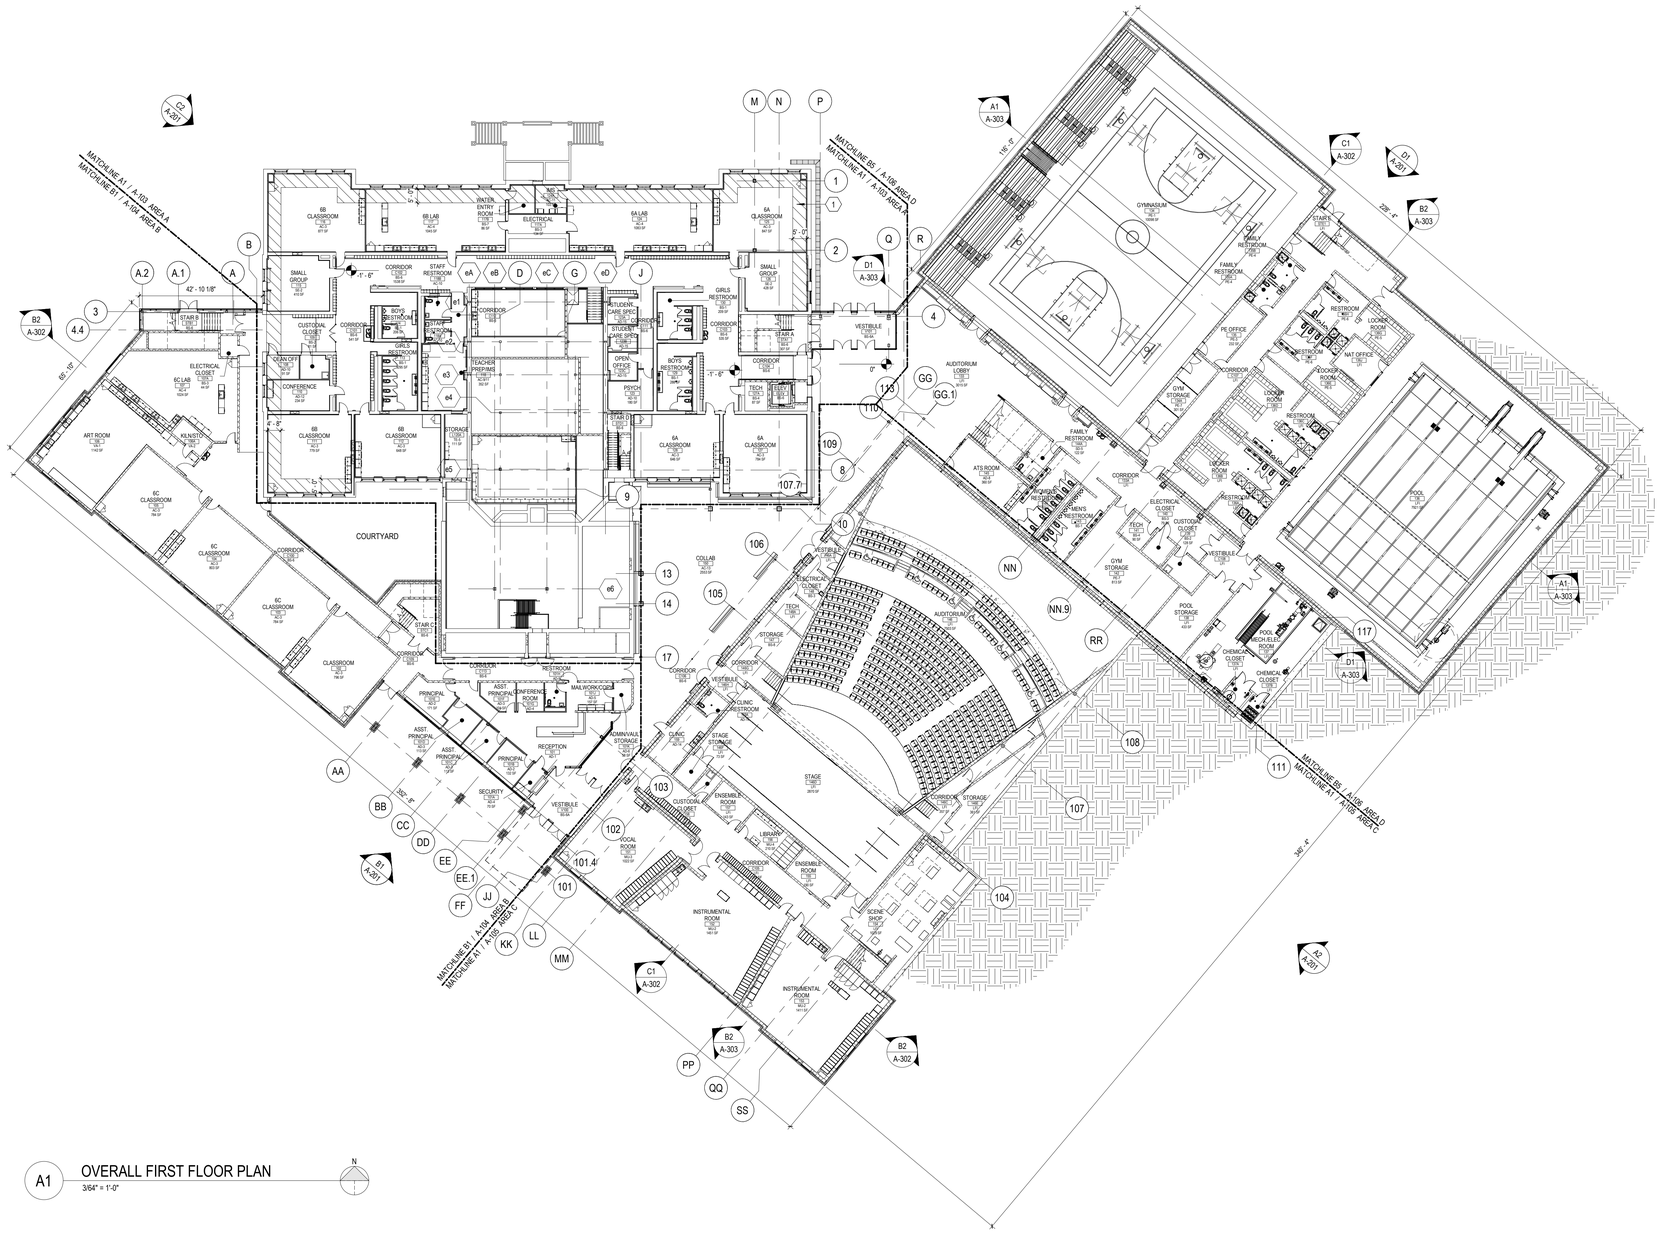

A1 OVERALL FIRST FLOOR PLAN

3/64" = 1'-0"

GENERAL SHEET NOTES

A. DO NOT SCALE DRAWINGS.

B. IT IS THE RESPONSIBILITY OF THE GENERAL CONTRACTOR TO CROSS-CHECK THE MEP DRAWINGS WITH THE ARCHITECTURAL DRAWINGS PRIOR TO THE ORDERING / INSTALLATION OF MECHANICAL, ELECTRICAL, AND PLUMBING WORK. ANY DISCREPANCIES BETWEEN THE ARCHITECTURAL AND MEP DRAWINGS SHALL BE BROUGHT TO THE ARCHITECTS ATTENTION FOR IMMEDIATE CLARIFICATION.

C. COORDINATE WORK WITH OTHER TRADES, EQUIPMENT FURNISHED BY OTHERS, REQUIREMENTS OF THE OWNER, AND THE CONSTRAINTS OF THE EXISTING CONDITIONS OF THE PROJECT SITE. COORDINATE THE INSTALLATION WITH OTHER TRADES AS REQUIRED TO ENSURE A NEAT AND ORDERLY INSTALLATION. NOTIFY ARCHITECT / ENGINEER OF ANY DISCREPANCIES BEFORE STARTING WORK.

D. GENERAL CONTRACTOR AND SUB-CONTRACTORS SHALL CAREFULLY REVIEW THE CONSTRUCTION DOCUMENTS. INFORMATION REGARDING THE COMPLETE WORK IS DISPERSED THROUGHOUT THE DOCUMENT SET AND CANNOT BE ACCURATELY DETERMINED WITHOUT REFERENCE TO THE COMPLETE DOCUMENT SET.

E. WHERE THERE MAY BE A CONFLICT IN THE SPECIFICATIONS AND/OR DRAWINGS, THEN THE MORE EXPENSIVE LABOR, MATERIALS AND EQUIPMENT SHALL BE ASSUMED TO BE REQUIRED AND SHALL BE PROVIDED BY THE GENERAL CONTRACTOR TO THE SATISFACTION OF THE OWNER.

F. ALL WALLS SHALL EXTEND TO DECK UNLESS NOTED OTHERWISE.

G. ALL DOOR FRAMES SHALL BE LOCATED 4" FROM HINGE SIDE OF BLOCK WALLS AND 2" FROM GYPSUM BOARD WALLS UNLESS NOTED OTHERWISE.

H. CONTRACTOR TO PROVIDE BULLNOSE CMU AT ALL OUTSIDE CORNERS UNLESS NOTED OTHERWISE.

I. REFER TO A-501 FOR WALL TYPES.

J. REFER TO A-601 FOR DOOR TYPES AND SCHEDULE.

K. REFER TO STRUCTURAL DRAWINGS FOR AREAS WHERE EXISTING FLOOR NEEDS TO BE INFILLED WITH NEW CONSTRUCTION.

L. ALL EXISTING EXTERIOR WINDOWS CALLED TO REMAIN SHALL BE PROTECTED DURING CONSTRUCTION.

M. NOTIFY ARCHITECT IF PIPING INSULATION IS FOUND DURING SELECTIVE DEMOLITION.

N. PLASTER SURFACES DAMAGED DURING DEMOLITION SHALL BE PATCHED AND PREPPED FOR SKIM-COATING AND PAINTING.
ALL EXISTING PLASTER WALLS IN CORRIDORS SHALL RECEIVE SKIM COAT OF PLASTER TO 4" ABOVE FINISH CEILING BEFORE PAINTING.

O. REFER TO GENERAL SHEETS FOR REQUIRED WALL RATINGS.

P. ALL EXISTING FLOORS TO RECEIVE SELF-LEVELING FLOOR COMPOUND AS NEEDED. INFILL ALL OPENINGS IN FLOORS PER STRUCTURAL DRAWINGS PRIOR TO APPLICATION. REFER TO SPEC. 035413.

Q. LOCKERS SHOWN FOR REPRESENTATION AND COUNT ONLY. REFER TO SPECIFICATIONS FOR MORE INFO.

SHEET KEYNOTES

1. HATCH REPRESENTS EXTENTS OF EXISTING FLOOR REMOVAL. REMOVE EXISTING CONCRETE FLOOR SLAB AND 9" OF SUBSOIL. INSTALL NEW CONCRETE FLOOR SLAB, OVER VAPOR BARRIER, OVER 3" RIGID POLYSTYRENE INSULATION BOARD, OVER 6" OF COMPACTED ODOT 304 GRAVEL OR EQUIVALENT. NEW CONCRETE FLOOR SLAB SHALL BE INSTALLED PER STRUCTURAL DRAWINGS.

KEYPLAN

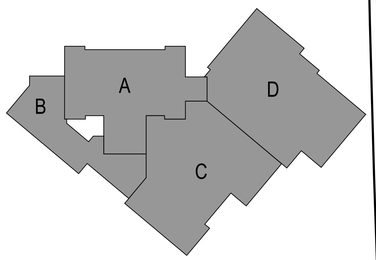

GPD GROUP
Glous, Pyle, Schomer, Burns & DeHaven, Inc.
520 South Main Street, Suite 2531
Akron, OH 44311
330.572.2100 Fax 330.572.2101
Copyright: Glous, Pyle, Schomer, Burns & DeHaven, Inc. 2026

ROBERT P. MADISON INTERNATIONAL, INC
ARCHITECTS • INTERIORS • PLANNERS

Shaker Heights Schools
Equity • Excellence • Exploration

Ohio Facilities Construction Commission

REV.	DATE	DESCRIPTION

STATE OF OHIO
AARON RODEBAUGH
5088
REGISTERED ARCHITECT

Aaron Rodebaugh License # 5088
02/12/2026
Expiration Date: December 31, 2027

Shaker Heights - Woodbury Middle Years Building
15400 S Woodland Rd, Shaker Heights, OH 44120

FIRST FLOOR OVERALL PLAN

ISSUED FOR:	
PERMIT	--/--/----
BID	01/15/2026
CONSTRUCTION	02/05/2026
RECORD	--/--/----

PROJECT MANAGER	DESIGNER
AMR	TL

JOB NO.
2023197.02

A-102

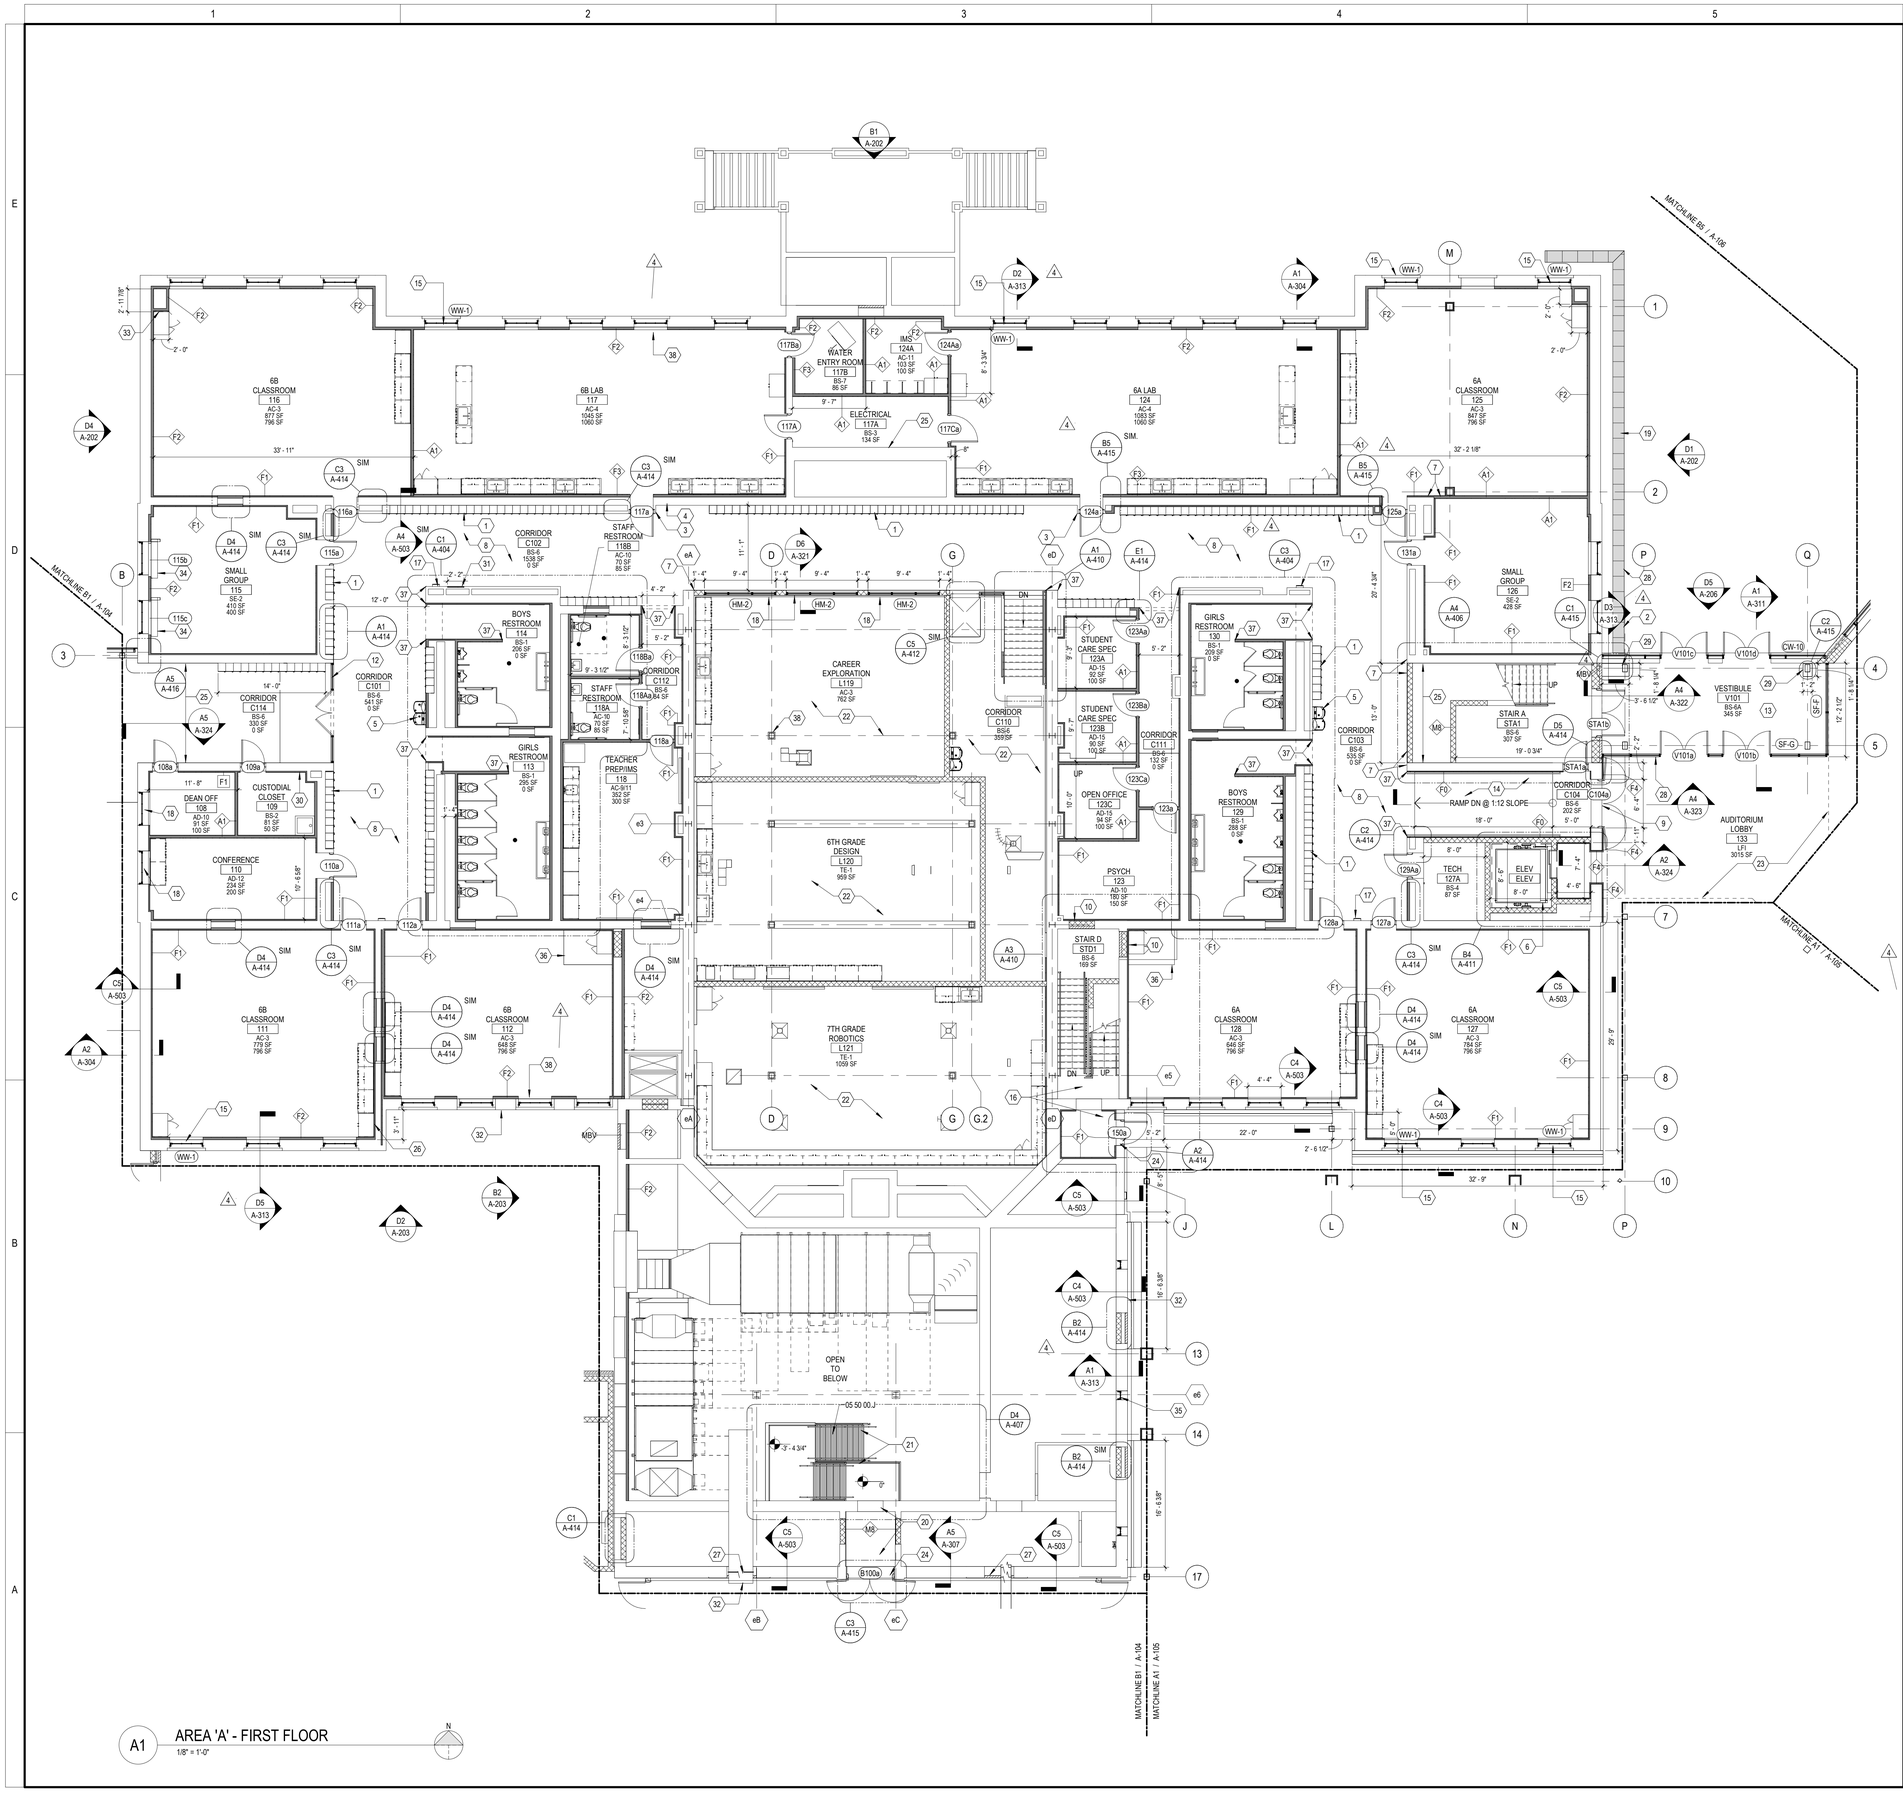

A1 AREA 'A' - FIRST FLOOR
1/8" = 1'-0"

GENERAL SHEET NOTES

A. DO NOT SCALE DRAWINGS.
B. IT IS THE RESPONSIBILITY OF THE GENERAL CONTRACTOR TO CROSS-CHECK THE MEP DRAWINGS WITH THE ARCHITECTURAL DRAWINGS PRIOR TO THE ORDERING / INSTALLATION OF MECHANICAL, ELECTRICAL, AND PLUMBING WORK. ANY DISCREPANCIES BETWEEN THE ARCHITECTURAL AND MEP DRAWINGS SHALL BE BROUGHT TO THE ARCHITECTS ATTENTION FOR IMMEDIATE CLARIFICATION.
C. COORDINATE WORK WITH OTHER TRADES, EQUIPMENT FURNISHED BY OTHERS, REQUIREMENTS OF THE OWNER, AND THE CONSTRAINTS OF THE EXISTING CONDITIONS OF THE PROJECT SITE. COORDINATE THE INSTALLATION WITH OTHER TRADES AS REQUIRED TO ENSURE A NEAT AND ORDERLY INSTALLATION. NOTIFY ARCHITECT / ENGINEER OF ANY DISCREPANCIES BEFORE STARTING WORK.
D. GENERAL CONTRACTOR AND SUB-CONTRACTORS SHALL CAREFULLY REVIEW THE CONSTRUCTION DOCUMENTS. INFORMATION REGARDING THE COMPLETE WORK IS DISPERSED THROUGHOUT THE DOCUMENT SET AND CANNOT BE ACCURATELY DETERMINED WITHOUT REFERENCE TO THE COMPLETE DOCUMENT SET.
E. WHERE THERE MAY BE A CONFLICT IN THE SPECIFICATIONS AND/OR DRAWINGS, THEN THE MORE EXPENSIVE LABOR, MATERIALS AND EQUIPMENT SHALL BE ASSUMED TO BE REQUIRED AND SHALL BE PROVIDED BY THE GENERAL CONTRACTOR TO THE SATISFACTION OF THE OWNER.
F. ALL WALLS SHALL EXTEND TO DECK UNLESS NOTED OTHERWISE.
G. ALL DOOR FRAMES SHALL BE LOCATED 4" FROM HINGE SIDE OF BLOCK WALLS AND 2" FROM GYPSUM BOARD WALLS UNLESS NOTED OTHERWISE.
H. CONTRACTOR TO PROVIDE BULLNOSE CMU AT ALL OUTSIDE CORNERS UNLESS NOTED OTHERWISE.
I. REFER TO A-501 FOR WALL TYPES.
J. REFER TO A-601 FOR DOOR TYPES AND SCHEDULE.
K. REFER TO STRUCTURAL DRAWINGS FOR AREAS WHERE EXISTING FLOOR NEEDS TO BE INFILLED WITH NEW CONSTRUCTION.
L. ALL EXISTING EXTERIOR WINDOWS CALLED TO REMAIN SHALL BE PROTECTED DURING CONSTRUCTION.
M. NOTIFY ARCHITECT IF PIPING INSULATION IS FOUND DURING SELECTIVE DEMOLITION.
N. PLASTER SURFACES DAMAGED DURING DEMOLITION SHALL BE PATCHED AND PREPPED FOR SKIM-COATING AND PAINTING.
ALL EXISTING PLASTER WALLS IN CORRIDORS SHALL RECEIVE SKIM COAT OF PLASTER TO 4" ABOVE FINISH CEILING BEFORE PAINTING.
O. REFER TO GENERAL SHEETS FOR REQUIRED WALL RATINGS.
P. ALL EXISTING FLOORS TO RECEIVE SELF-LEVELING FLOOR COMPOUND AS NEEDED.. INFILL ALL OPENINGS IN FLOORS PER STRUCTURAL DRAWINGS PRIOR TO APPLICATION. REFER TO SPEC. 035413.
Q. LOCKERS SHOWN FOR REPRESENTATION AND COUNT ONLY. REFER TO SPECIFICATIONS FOR MORE INFO.

PLAN KEYNOTES

1. STUDENT LOCKERS. REFER TO DETAILS A4/A-503 & A4/A-504.
2. PROVIDE RECESSED KEYBOX FOR THE FIRE DEPARTMENT USE. MINIMUM 10 KEY CAPACITY. REFER TO DETAIL ON SHEET C3/A-514.
3. PATCH AND/OR REPAIR PLASTER WALLS, DUE TO DEMOLITION.
4. CLEAN AND SEAL EXISTING BRICK WALLS OF CORRIDORS, TYP. REFER TO SPECIFICATION 04 01 10.
5. ELECTRIC WATER COOLER; REFER TO ENLARGED PLAN FOR PLAN DETAIL.
6. NEW TRACTION ELEVATOR. REFER TO SPECIFICATION 142400.
7. ALIGN FACE OF WALL.
8. SKIM COAT WALL EXISTING PLASTER WALLS TO REMAIN. REFER TO 09 26 13.
9. NEW OPENING IN EXISTING WALL. CENTER OPENING ON CORRIDOR. ADD LINTEL, REFER TO STRUCTURAL.
10. INFILL EXISTING DOOR OPENING. REFER TO WALL TYPE INDICATED.
11. NOT USED.
12. NOT USED.
13. ALTERNATE 6: INCLUDE SECURITY FILM ON GLAZING FROM FINISH FLOOR UP TO 7'-0" (OR NEXT CLOSEST HORIZONTAL MULLION) ON ALL GLAZING IN VESTIBULE. PRODUCT TO BE ULTRA 800 BY 3M (BASIS OF DESIGN) OR SIMILAR. FILM TO MATCH OR EXCEED BLAST MITIGATION, BREAK AND ENTRY, AND SAFETY GLAZING PROPERTIES OF 3M PRODUCT. INCLUDE IMPACT PROTECTION ATTACHMENT SEALANT AT ALL WINDOWS WHERE SECURITY FILM IS USED.
14. CONCRETE RAMP W/ HANDRAILS ON EACH SIDE W/ 12" EXTENSIONS AS SHOWN. REFER DETAIL D2/A410.
15. REPLACE WINDOW WITH NEW WOOD WINDOW. NEW WINDOW TO MATCH EXISTING.
16. NEW STAIR AND LANDING. REFER TO STRUCTURAL.
17. NEW RECESSED FIRE EXSTINGUISHER CABINET. FOR EXISTING WALLS OPENINGS, RECONFIGURE WALL OPENING. PATCH & REPAIR AS NEEDED.
18. ADD MANUAL ROLLER SHADE TO EXISTING WINDOW. REFER TO SPEC 122413.
19. RETAINING WALL, REFER TO STRUCTURAL & LANDSCAPE.
20. NEW CONCRETE LANDING AT NEW FIRST FLOOR ELEV. 0'-0". REFER TO STRUCTURAL..
21. NEW INDUSTRIAL METAL STAIR.
22. THESE ROOMS ARE DIMENSIONED ON THE LOWER LEVEL FLOOR PLAN, SHEET A-101.
23. DASHED LINE INDICATES EDGE OF 2ND FLOOR WALKWAY ABOVE.
24. NEW DOOR IN EXISTING OPENING. EXISTING OPENING TO BE LOWERED TO NEW FIRST FLOOR ELEVATION 0'-0", REFER TO STRUCTURAL.
25. PATCH AND PAINT EXISTING WALL.
26. ADD 3'-11" LF OF 1 1/2" RIGID FOAM INSULATION TO THIS AREA OF FURRING IN LIEU OF BATT INSULATION.
27. INFILL WITH MATCHING BRICK W/ 8" CMU BACK-UP. DO NOT TOOTH-IN.
28. ADA PUSH BUTTON, FLUSH MOUNT IN RETAINING WALL.
29. 1/8" COMPOSITE ALUMINUM COLUMN COVER, REFER TO SPEC. 055813.
30. FRP PANELS ON ALL WALLS, 8' A.F.F.
31. INFILL WALL OPENING FROM DEMO'D FIRE HOSE CABINET W/ MTL. STUDS, GYP. BD & PLASTER FINISH. REFER TO 092613.
32. MASONRY BRICK WALL TO REMAIN.
33. ALIGN WITH FACE OF SOFFIT ABOVE.
34. OVERHEAD COILING FIRE DOOR W/ 45 MIN. RATING W/ FUSIBLE LINK. REFER TO SPEC. 083323.
35. NEW WOOD WINDOW IN EXISTING OPENING. MATCH DETAILS OF ADJACENT WOOD WINDOWS INCLUDING TYPE, STYLE, COLOR AND MUNTIN PATERN.
36. INDICATES 4" CONCRETE SLAB INFILL, REFER TO STRUCTURAL.
37. 1" X 1" X 60" STAINLESS STEEL CORNER GUARD.
38. WRAP ALL EXPOSED STEEL COLUMNS IN THIS AREA W/ 7/8" MTL. FURRING & 5/8" GYP. BD. FLOOR TO CEILING, TYP. (ALTERNATE BID #3: COLUMN ENCLOSURE, REFER TO SPEC. 05 70 00.)
38. NEW AND EXISTING WINDOWS TO RECEIVE NEW TRIM AND SILLS, TYP. REFER TO INTERIOR DWGS.

ABBREVIATIONS

AW	ALUMINIUM WINDOW
CW	CURTAIN WALL
SF	STOREFRONT
HM	HOLLOW METAL WINDOW

WALL TYPE LEGEND

KEYPLAN

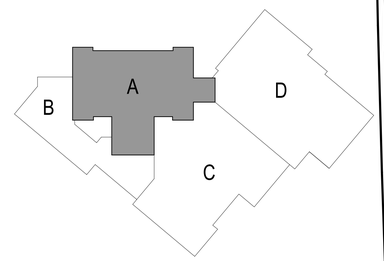

GPD GROUP
Gloso, Pyle, Schomer, Burns & DeHaven, Inc.
520 South Main Street, Suite 2531
Akron, OH 44311
330.572.2100 Fax 330.572.2101
Copyright: Gloso, Pyle, Schomer, Burns & DeHaven, Inc. 2026
ROBERT P. MADISON INTERNATIONAL, INC
ARCHITECTS • INTERIORS • PLANNERS

Shaker Heights Schools
Equity • Excellence • Exploration
Ohio Facilities Construction Commission

REV.	DATE	DESCRIPTION
2	10/09/2025	FOUNDATION PACKAGE - GMP 03 - ADDENDUM 1
4	01/30/2026	GMP 05 ADDENDUM 1

STATE OF OHIO
AARON RODEBAUGH
5088
REGISTERED ARCHITECT
Aaron Rodebaugh License # 5088
02/12/2026
Expiration Date: December 31, 2027

Shaker Heights - Woodbury Middle Years Building
15400 S Woodland Rd, Shaker Heights, OH 44120

FIRST FLOOR PLAN - AREA A

ISSUED FOR:	
PERMIT	--/--/----
BID	01/15/2026
CONSTRUCTION	02/05/2026
RECORD	--/--/----

PROJECT MANAGER	DESIGNER
AMR	TL

JOB NO.
2023197.02

A-103

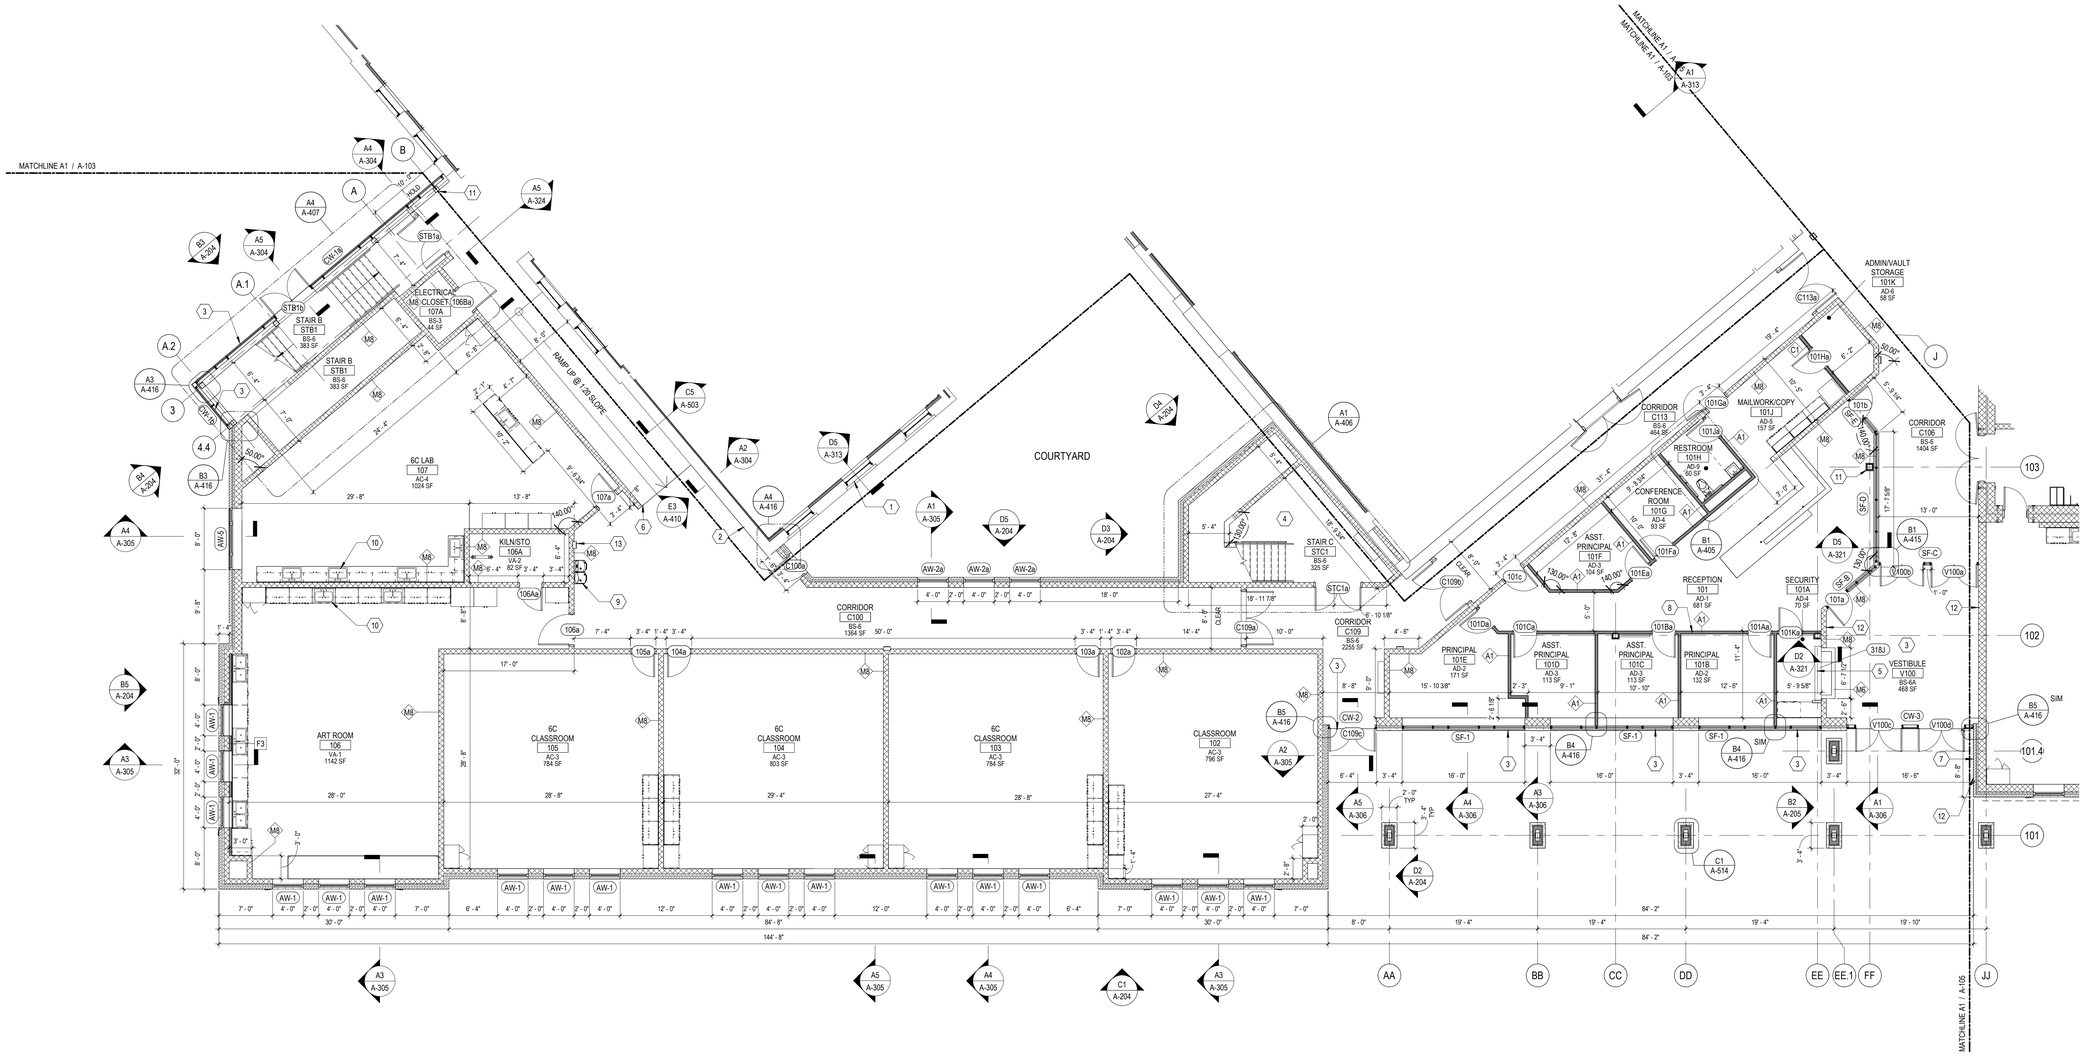

B1 AREA 'B' - FIRST FLOOR
1/8" = 1'-0"

GENERAL SHEET NOTES

A. DO NOT SCALE DRAWINGS.
B. IT IS THE RESPONSIBILITY OF THE GENERAL CONTRACTOR TO CROSS-CHECK THE MEP DRAWINGS WITH THE ARCHITECTURAL DRAWINGS PRIOR TO THE ORDERING / INSTALLATION OF MECHANICAL, ELECTRICAL, AND PLUMBING WORK. ANY DISCREPANCIES BETWEEN THE ARCHITECTURAL AND MEP DRAWINGS SHALL BE BROUGHT TO THE ARCHITECTS ATTENTION FOR IMMEDIATE CLARIFICATION.
C. COORDINATE WORK WITH OTHER TRADES, EQUIPMENT FURNISHED BY OTHERS, REQUIREMENTS OF THE OWNER, AND THE CONSTRAINTS OF THE EXISTING CONDITIONS OF THE PROJECT SITE. COORDINATE THE INSTALLATION WITH OTHER TRADES AS REQUIRED TO ENSURE A NEAT AND ORDERLY INSTALLATION. NOTIFY ARCHITECT / ENGINEER OF ANY DISCREPANCIES BEFORE STARTING WORK.
D. GENERAL CONTRACTOR AND SUB-CONTRACTORS SHALL CAREFULLY REVIEW THE CONSTRUCTION DOCUMENTS. INFORMATION REGARDING THE COMPLETE WORK IS DISPERSED THROUGHOUT THE DOCUMENT SET AND CANNOT BE ACCURATELY DETERMINED WITHOUT REFERENCE TO THE COMPLETE DOCUMENT SET.
E. WHERE THERE MAY BE A CONFLICT IN THE SPECIFICATIONS AND/OR DRAWINGS, THEN THE MORE EXPENSIVE LABOR, MATERIALS AND EQUIPMENT SHALL BE ASSUMED TO BE REQUIRED AND SHALL BE PROVIDED BY THE GENERAL CONTRACTOR TO THE SATISFACTION OF THE OWNER.
F. ALL WALLS SHALL EXTEND TO DECK UNLESS NOTED OTHERWISE.
G. ALL DOOR FRAMES SHALL BE LOCATED 4" FROM HINGE SIDE OF BLOCK WALLS AND 2" FROM GYPSUM BOARD WALLS UNLESS NOTED OTHERWISE.
H. CONTRACTOR TO PROVIDE BULLNOSE CMU AT ALL OUTSIDE CORNERS UNLESS NOTED OTHERWISE.
I. REFER TO A-501 FOR WALL TYPES.
J. REFER TO A-601 FOR DOOR TYPES AND SCHEDULE.
K. REFER TO STRUCTURAL DRAWINGS FOR AREAS WHERE EXISTING FLOOR NEEDS TO BE INFILLED WITH NEW CONSTRUCTION.
L. ALL EXISTING EXTERIOR WINDOWS CALLED TO REMAIN SHALL BE PROTECTED DURING CONSTRUCTION.
M. NOTIFY ARCHITECT IF PIPING INSULATION IS FOUND DURING SELECTIVE DEMOLITION.

GENERAL SHEET NOTES

N. PLASTER SURFACES DAMAGED DURING DEMOLITION SHALL BE PATCHED AND PREPPED FOR SKIM-COATING AND PAINTING.
ALL EXISTING PLASTER WALLS IN CORRIDORS SHALL RECEIVE SKIM COAT OF PLASTER TO 4" ABOVE FINISH CEILING BEFORE PAINTING.
O. REFER TO GENERAL SHEETS FOR REQUIRED WALL RATINGS.
P. ALL EXISTING FLOORS TO RECEIVE SELF-LEVELING FLOOR COMPOUND AS NEEDED. INFILL ALL OPENINGS IN FLOORS PER STRUCTURAL DRAWINGS PRIOR TO APPLICATION. REFER TO SPEC. 035413.
Q. LOCKERS SHOWN FOR REPRESENTATION AND COUNT ONLY. REFER TO SPECIFICATIONS FOR MORE INFO.

PLAN KEYNOTES

1. EXISTING WINDOWS TO REMAIN, UNLESS NOTED OTHERWISE.
2. EXISTING BUILDING TO REMAIN.
3. INCLUDE SECURITY FILM ON GLAZING FROM FINISH FLOOR UP TO 7'-0" (OR NEXT CLOSEST HORIZONTAL MULLION) ON ALL GLAZING IN VESTIBULE. PRODUCT TO BE ULTRA 800 BY 3M (BASIS OF DESIGN) OR SIMILAR. FILM TO MATCH OR EXCEED BLAST MITIGATION, BREAK AND ENTRY, AND SAFETY GLAZING PROPERTIES OF 3M PRODUCT. INCLUDE IMPACT PROTECTION ATTACHMENT SEALANT AT ALL WINDOWS WHERE SECURITY FILM IS USED.
4. METAL STAIR.
5. ROLL-UP WINDOW COUNTER SHUTTER.
6. RAMP, SLOPE 1:20 TO START AT CORNER OF CMU WALL AS SHOWN.
7. PROVIDE RECESSED KEYBOX FOR THE FIRE DEPARTMENT USE. MINIMUM 25 KEY CAPACITY. REFER TO DETAIL ON SHEET A-514/C3.
8. 5/8" GYPSUM BOARD, OVER 3 5/8" STEEL STUDS.
9. ELECTRIC WATER COOLER.
10. ART SINKS, REFER TO PLUMBING.
11. NEW STRUCTURAL COLUMN, REFER TO STRUCTURAL. WRAP ALL COLUMNS W/ 1 1/2" MTL. STUDS & 5/8" GYP. BD. FLOOR TO CEILIING, TYP.
12. ADA PUSH BUTTON.
13. RECESSED FIRE EXTINGUISHER CABINET

WALL TYPE LEGEND

EXISTING WALL
NEW CMU WALL
NEW STUD WALL

ABBREVIATIONS

AW	ALUMINIUM WINDOW
CW	CURTAIN WALL
SF	STOREFRONT

KEYPLAN

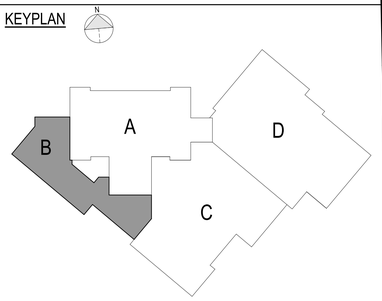

GPD GROUP
Glous, Pyle, Schomer, Burns & DeHaven, Inc.
520 South Main Street, Suite 2531
Akron, OH 44311
330.572.2100 Fax 330.572.2101
Copyright: Glous, Pyle, Schomer, Burns & DeHaven, Inc. 2026

ROBERT P. MADISON INTERNATIONAL, INC
ARCHITECTS • INTERIORS • PLANNERS

Shaker Heights Schools
Equity • Excellence • Exploration
Ohio Facilities Construction Commission

REV.	DATE	DESCRIPTION
2	10/09/2025	FOUNDATION PACKAGE - GMP 03 - ADDENDUM 1
3	12/10/2025	GMP 03 PR 005
4	01/30/2026	GMP 05-ADDENDUM 1

STATE OF OHIO
AARON RODEBAUGH
5088
REGISTERED ARCHITECT
Aaron Rodebaugh License # 5088
02/12/2026
Expiration Date: December 31, 2027

Shaker Heights - Woodbury Middle Years Building
15400 S Woodland Rd, Shaker Heights, OH 44120

FIRST FLOOR PLAN - AREA B

ISSUED FOR:	
PERMIT	--/--/----
BID	01/15/2026
CONSTRUCTION	02/05/2026
RECORD	--/--/----

PROJECT MANAGER	DESIGNER
AMR	TL

JOB NO.
2023197.02

A-104

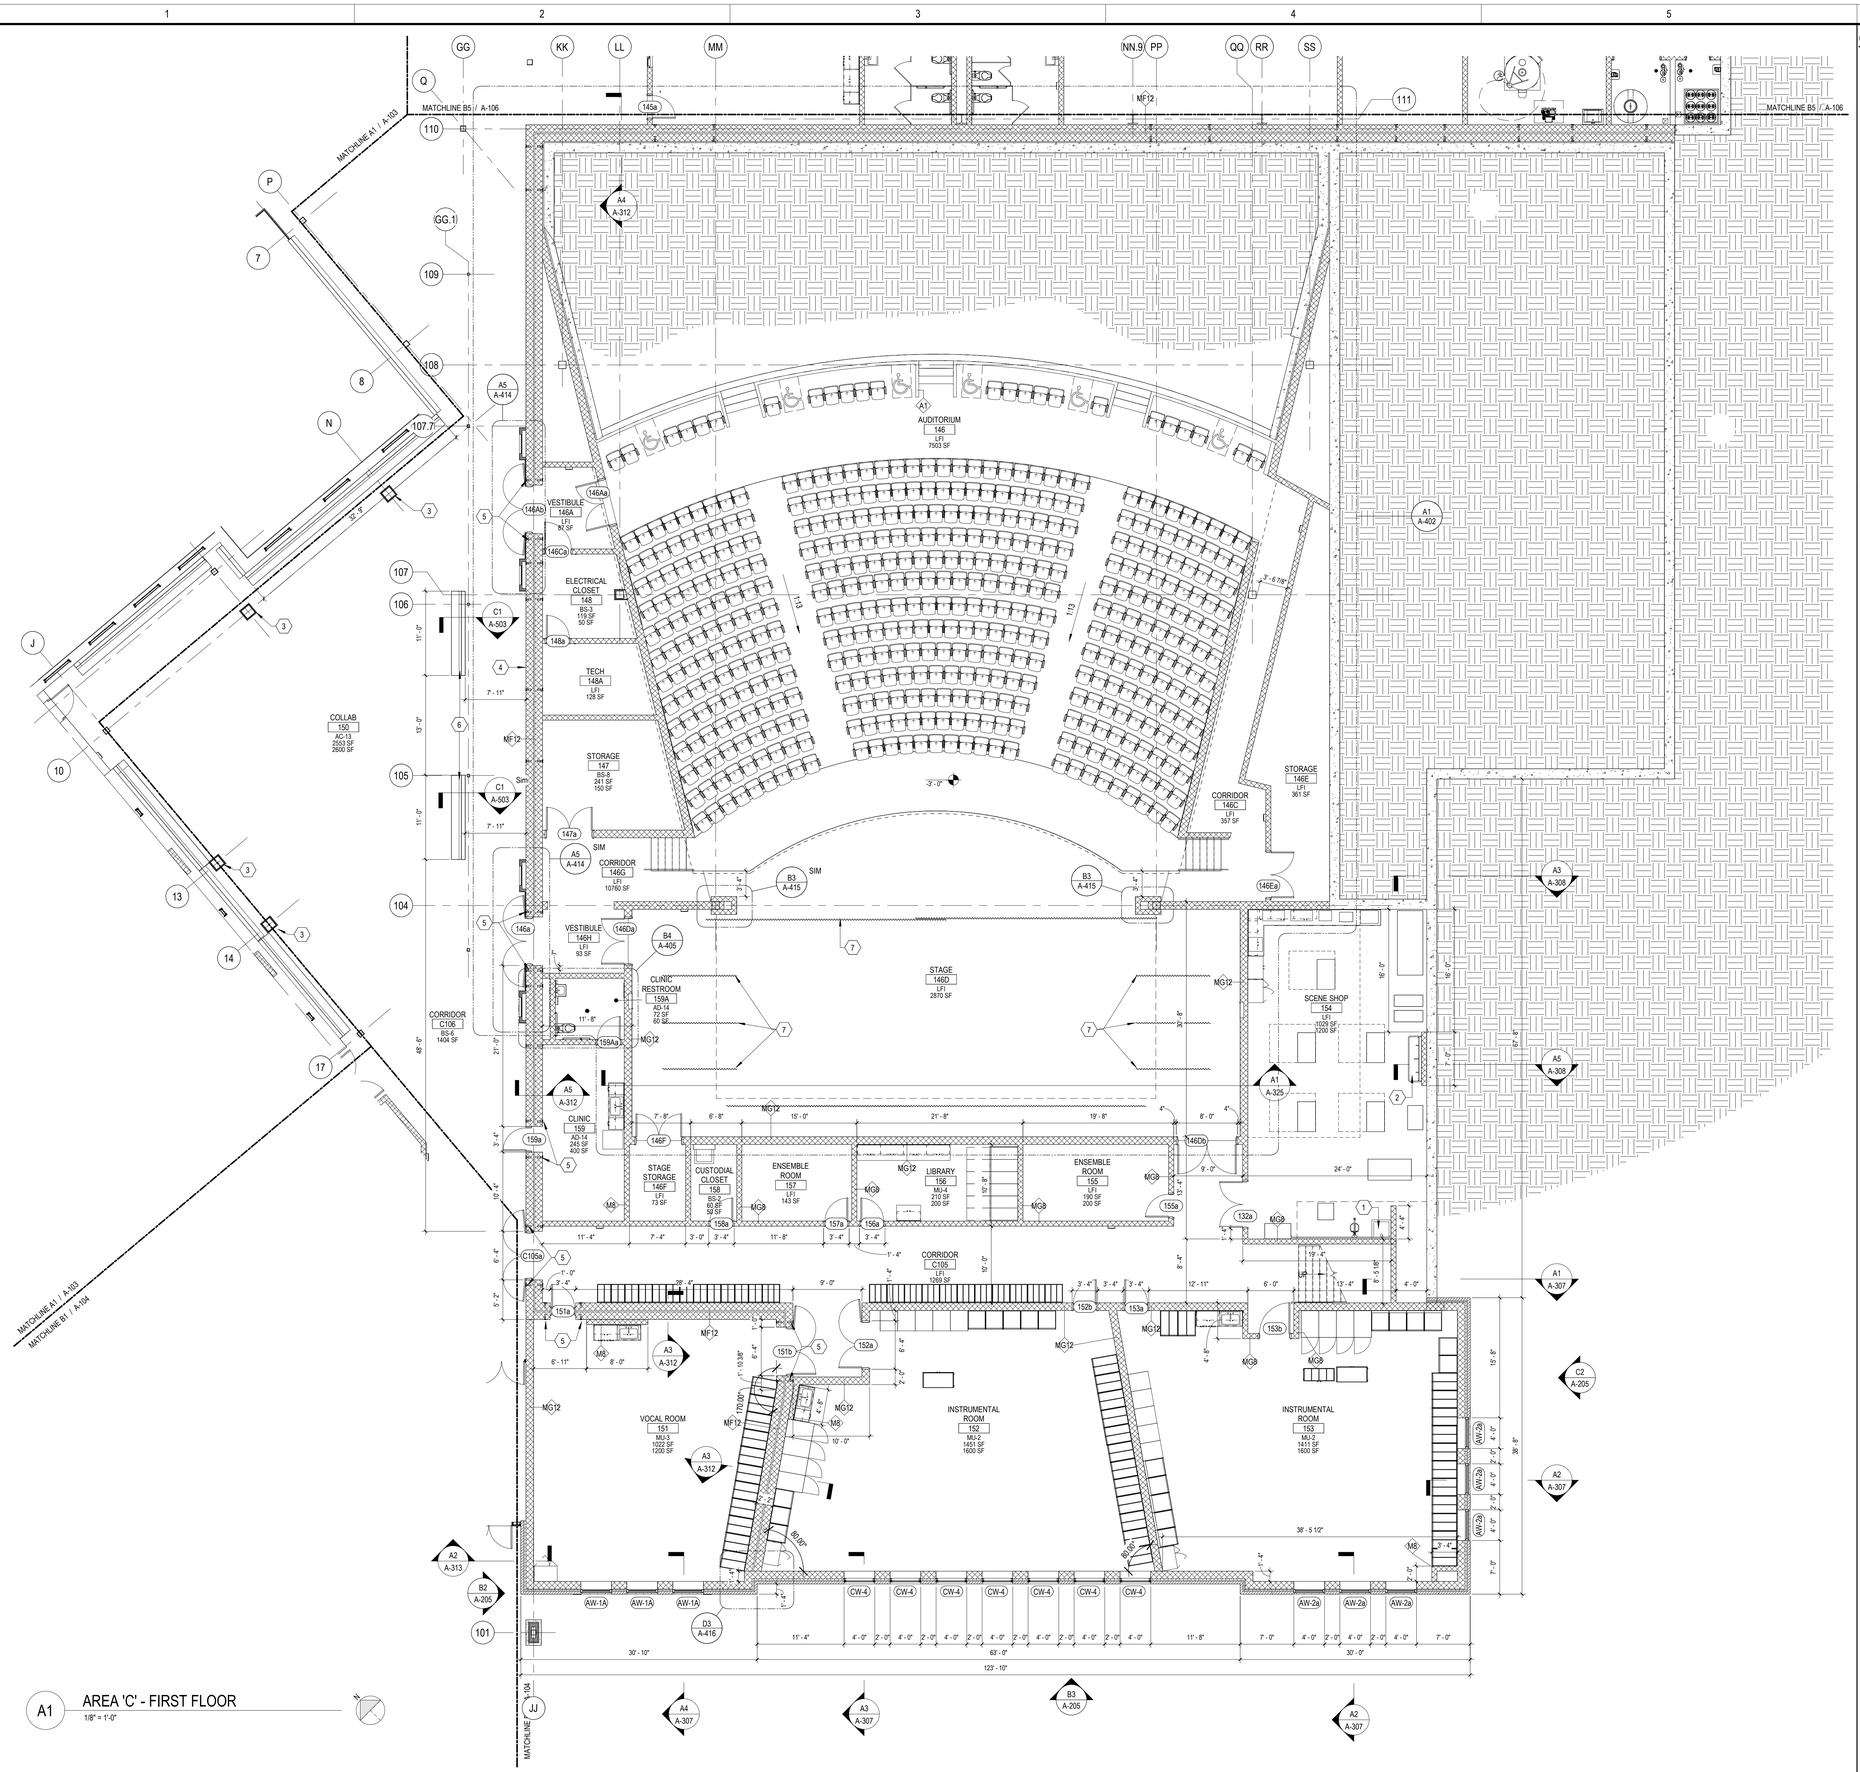

A1 AREA 'C' - FIRST FLOOR

1/8" = 1'-0"

GENERAL SHEET NOTES

A. DO NOT SCALE DRAWINGS.
B. IT IS THE RESPONSIBILITY OF THE GENERAL CONTRACTOR TO CROSS-CHECK THE MEP DRAWINGS WITH THE ARCHITECTURAL DRAWINGS PRIOR TO THE ORDERING / INSTALLATION OF MECHANICAL, ELECTRICAL, AND PLUMBING WORK. ANY DISCREPANCIES BETWEEN THE ARCHITECTURAL AND MEP DRAWINGS SHALL BE BROUGHT TO THE ARCHITECTS ATTENTION FOR IMMEDIATE CLARIFICATION.
C. COORDINATE WORK WITH OTHER TRADES, EQUIPMENT FURNISHED BY OTHERS, REQUIREMENTS OF THE OWNER, AND THE CONSTRAINTS OF THE EXISTING CONDITIONS OF THE PROJECT SITE. COORDINATE THE INSTALLATION WITH OTHER TRADES AS REQUIRED TO ENSURE A NEAT AND ORDERLY INSTALLATION. NOTIFY ARCHITECT / ENGINEER OF ANY DISCREPANCIES BEFORE STARTING WORK.
D. GENERAL CONTRACTOR AND SUB-CONTRACTORS SHALL CAREFULLY REVIEW THE CONSTRUCTION DOCUMENTS. INFORMATION REGARDING THE COMPLETE WORK IS DISPERSED THROUGHOUT THE DOCUMENT SET AND CANNOT BE ACCURATELY DETERMINED WITHOUT REFERENCE TO THE COMPLETE DOCUMENT SET.
E. WHERE THERE MAY BE A CONFLICT IN THE SPECIFICATIONS AND/OR DRAWINGS, THEN THE MORE EXPENSIVE LABOR, MATERIALS AND EQUIPMENT SHALL BE ASSUMED TO BE REQUIRED AND SHALL BE PROVIDED BY THE GENERAL CONTRACTOR TO THE SATISFACTION OF THE OWNER.
F. ALL WALLS SHALL EXTEND TO DECK UNLESS NOTED OTHERWISE.
G. ALL DOOR FRAMES SHALL BE LOCATED 4" FROM HINGE SIDE OF BLOCK WALLS AND 2" FROM GYPSUM BOARD WALLS UNLESS NOTED OTHERWISE.
H. CONTRACTOR TO PROVIDE BULLNOSE CMU AT ALL OUTSIDE CORNERS UNLESS NOTED OTHERWISE.
I. REFER TO A-501 FOR WALL TYPES.
J. REFER TO A-601 FOR DOOR TYPES AND SCHEDULE.
K. REFER TO STRUCTURAL DRAWINGS FOR AREAS WHERE EXISTING FLOOR NEEDS TO BE INFILLED WITH NEW CONSTRUCTION.
L. ALL EXISTING EXTERIOR WINDOWS CALLED TO REMAIN SHALL BE PROTECTED DURING CONSTRUCTION.
M. NOTIFY ARCHITECT IF PIPING INSULATION IS FOUND DURING SELECTIVE DEMOLITION.
N. PLASTER SURFACES DAMAGED DURING DEMOLITION SHALL BE PATCHED AND PREPPED FOR SKIM-COATING AND PAINTING.
ALL EXISTING PLASTER WALLS IN CORRIDORS SHALL RECEIVE SKIM COAT OF PLASTER TO 4' ABOVE FINISH CEILING BEFORE PAINTING.
O. REFER TO GENERAL SHEETS FOR REQUIRED WALL RATINGS.
P. ALL EXISTING FLOORS TO RECEIVE SELF-LEVELING. FLOOR COMPOUND AS NEEDED. INFILL ALL OPENINGS IN FLOORS PER STRUCTURAL DRAWINGS PRIOR TO APPLICATION. REFER TO SPEC. 035413.
Q. LOCKERS SHOWN FOR REPRESENTATION AND COUNT ONLY. REFER TO SPECIFICATIONS FOR MORE INFO.

PLAN KEYNOTES

1. UTILITY SINK, REFER TO PLUMBING.
2. ART SINK, REFER TO PLUMBING.
3. WRAP ALL EXPOSED STEEL COLUMNS IN THIS AREA W/ 7/8" MTL. STUDS & 5/8" GYP. BD. FLOOR TO CEILIING, TYP. (ALTERNATE BID #3: COLUMN ENCLOSURE, REFER TO SPEC. 05 70 00.)
4. LENGTH OF CMU WALL TO BE DECORATIVE GROUND FACE. REFER TO SPECIFICATION 042000.
5. MASONRY PORTAL FOR FIRE WALL, REFER TO DOOR HEADJAMB & STRUCTURAL DETAILS.
6. FLOATING BENCH, REFER TO DETAIL A3/I-502.
7. STAGE CURTAIN, REFER TO SPECIFICATION 116143.

ABBREVIATIONS

AW	ALUMINIMUM WINDOW
CW	CURTAIN WALL
SF	STOREFRONT

WALL TYPE LEGEND

EXISTING WALL | NEW CMU WALL | NEW STUD WALL

KEYPLAN

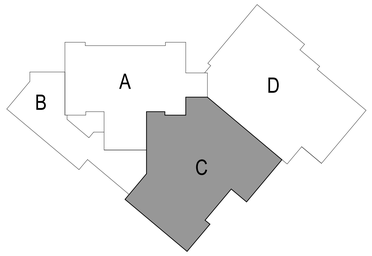

GPD GROUP
Glaus, Pyle, Schomer, Burns & DeHaven, Inc.
520 South Main Street, Suite 2531
Akron, OH 44311
330.572.2100 Fax 330.572.2101
Copyright: Glaus, Pyle, Schomer, Burns & DeHaven, Inc. 2026

ROBERT P. MADISON INTERNATIONAL, INC
ARCHITECTS • INTERIORS • PLANNERS

Shaker Heights Schools
Equity • Excellence • Exploration

Ohio Facilities Construction Commission

REV/	DATE	DESCRIPTION
2	10/09/2025	FOUNDATION PACKAGE - GMP 03
3	12/10/2025	GMP 03 PR 005

STATE OF OHIO
AARON RODEBAUGH
5088
REGISTERED ARCHITECT

Aaron Rodebaugh License # 5088
Expiration Date: December 31, 2027
02/12/2026

Shaker Heights - Woodbury Middle Years Building
15400 S Woodland Rd, Shaker Heights, OH 44120

FIRST FLOOR PLAN - AREA C

ISSUED FOR:	
PERMIT	--/--/----
BID	01/15/2026
CONSTRUCTION	02/05/2026
RECORD	--/--/----

PROJECT MANAGER	DESIGNER
AMR	TL

JOB NO.
2023197.02

A-105

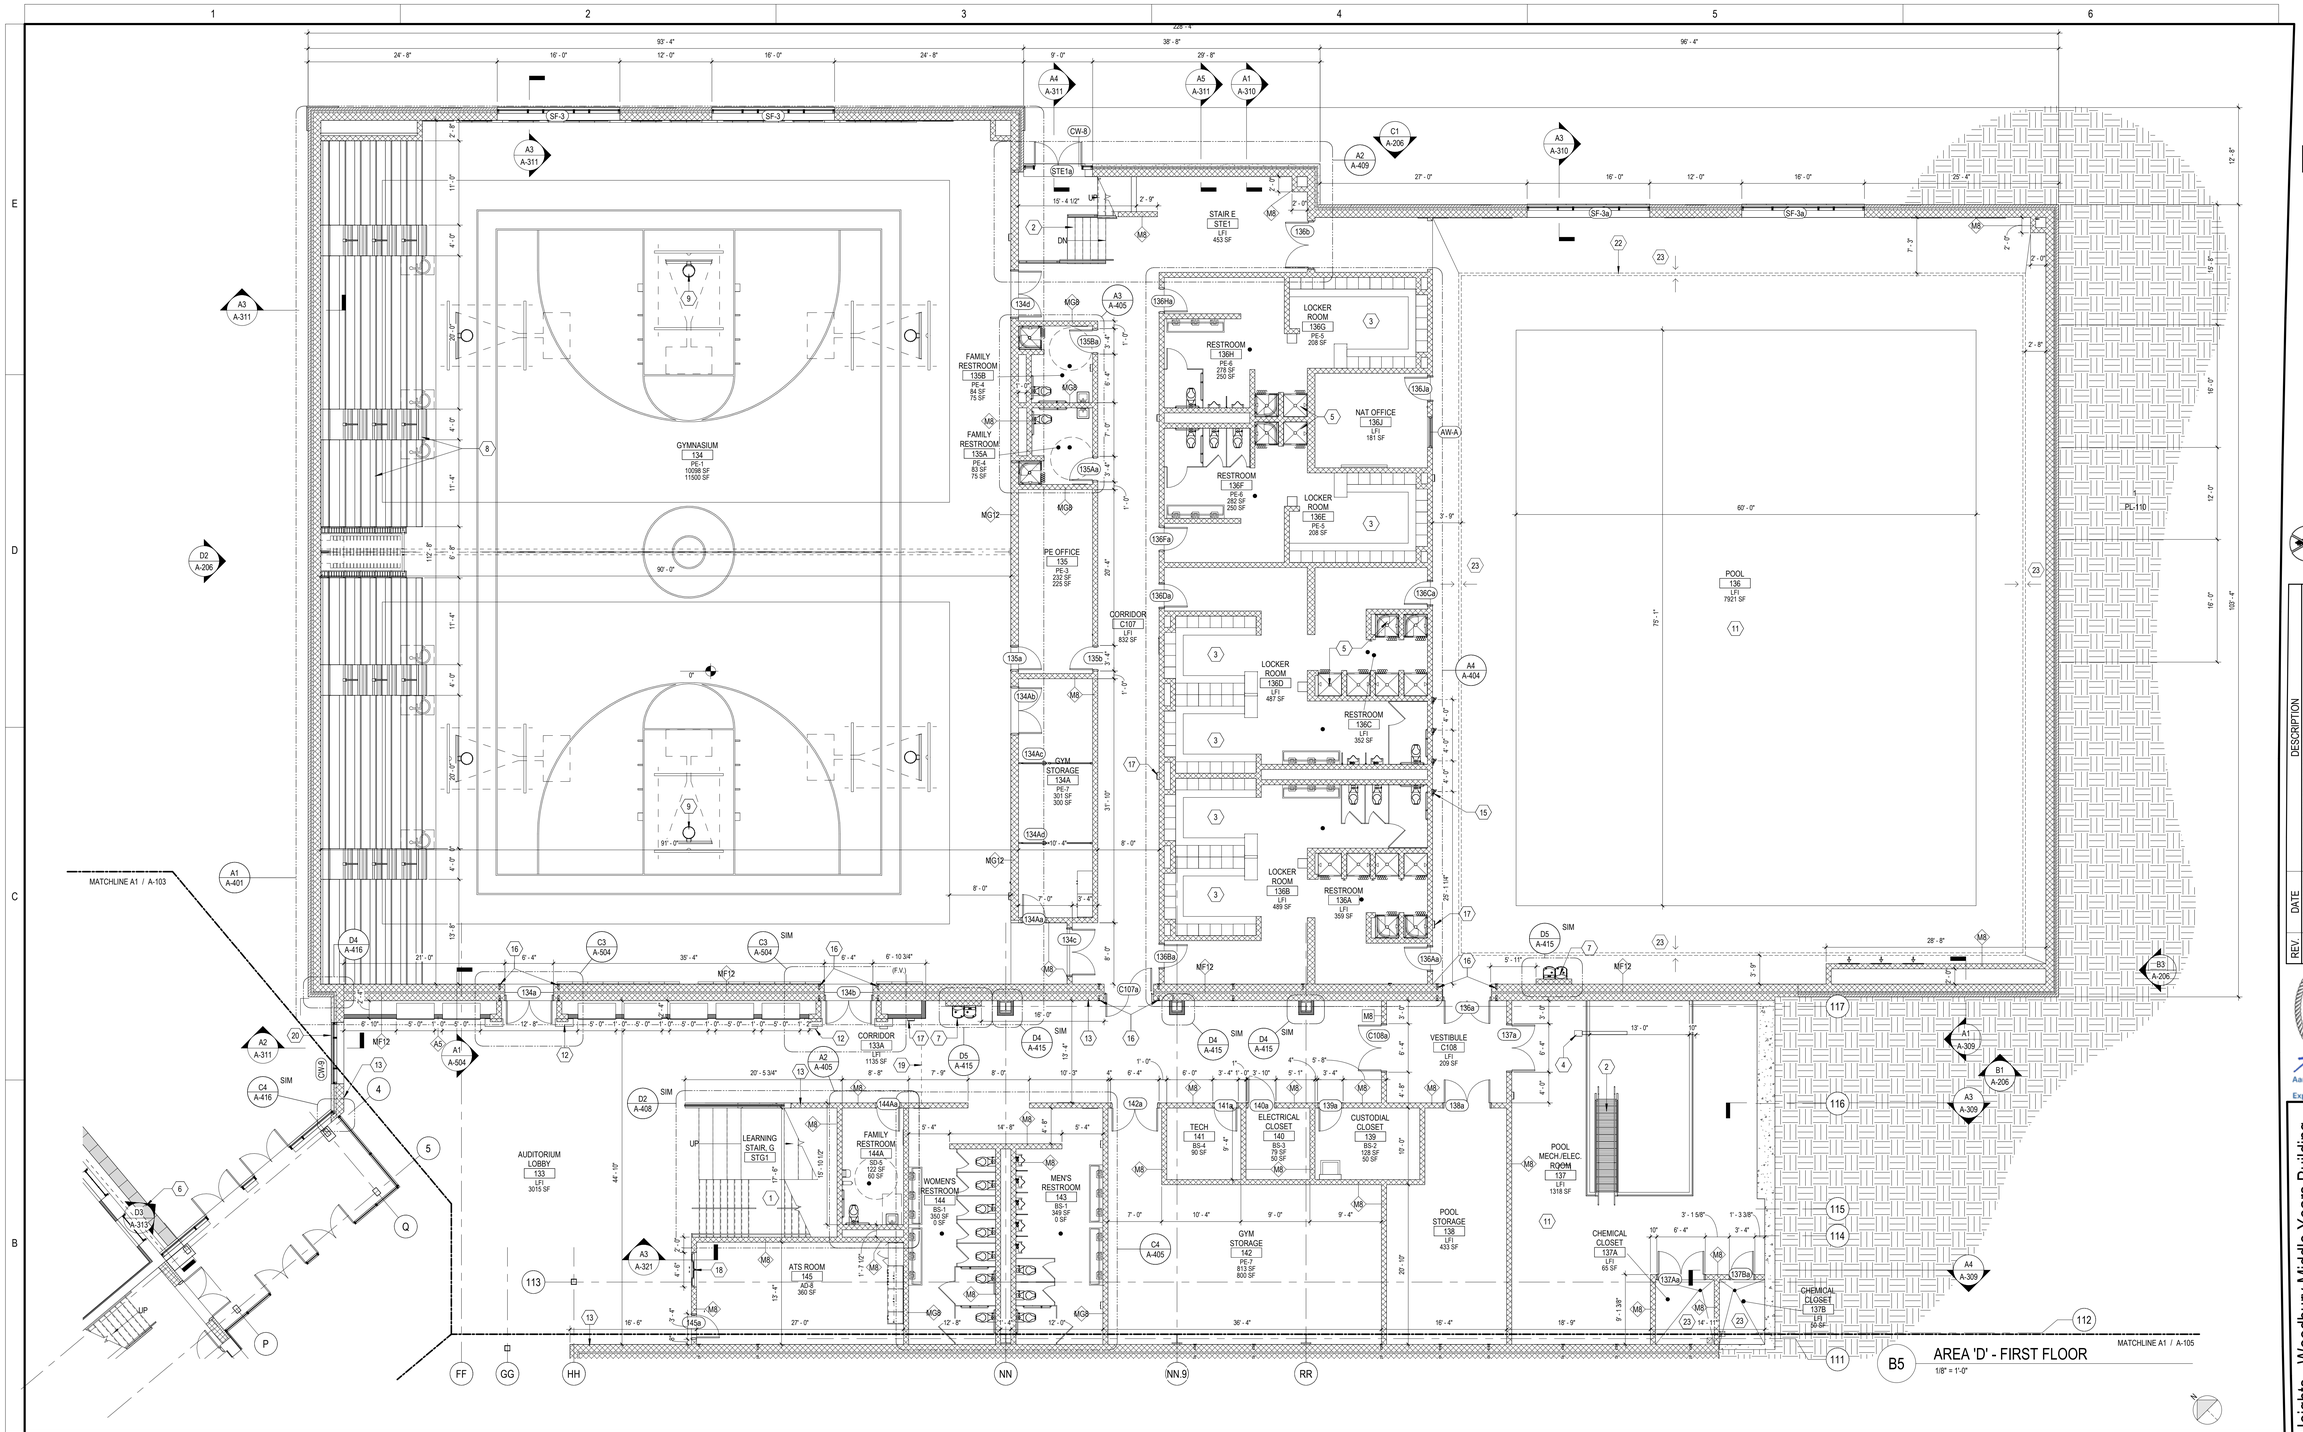

GENERAL SHEET NOTES

A. DO NOT SCALE DRAWINGS.
B. IT IS THE RESPONSIBILITY OF THE GENERAL CONTRACTOR TO CROSS-CHECK THE MEP DRAWINGS WITH THE ARCHITECTURAL DRAWINGS PRIOR TO THE ORDERING / INSTALLATION OF MECHANICAL, ELECTRICAL, AND PLUMBING WORK. ANY DISCREPANCIES BETWEEN THE ARCHITECTURAL AND MEP DRAWINGS SHALL BE BROUGHT TO THE ARCHITECTS ATTENTION FOR IMMEDIATE CLARIFICATION.
C. COORDINATE WORK WITH OTHER TRADES, EQUIPMENT FURNISHED BY OTHERS, REQUIREMENTS OF THE OWNER, AND THE CONSTRAINTS OF THE EXISTING CONDITIONS OF THE PROJECT SITE. COORDINATE THE INSTALLATION WITH OTHER TRADES AS REQUIRED TO ENSURE A NEAT AND ORDERLY INSTALLATION. NOTIFY ARCHITECT / ENGINEER OF ANY DISCREPANCIES BEFORE STARTING WORK.
D. GENERAL CONTRACTOR AND SUB-CONTRACTORS SHALL CAREFULLY REVIEW THE CONSTRUCTION DOCUMENTS. INFORMATION REGARDING THE COMPLETE WORK IS DISPERSED THROUGHOUT THE DOCUMENT SET AND CANNOT BE ACCURATELY DETERMINED WITHOUT REFERENCE TO THE COMPLETE DOCUMENT SET.
E. WHERE THERE MAY BE A CONFLICT IN THE SPECIFICATIONS AND/OR DRAWINGS, THEN THE MORE EXPENSIVE LABOR, MATERIALS AND EQUIPMENT SHALL BE ASSUMED TO BE REQUIRED AND SHALL BE PROVIDED BY THE GENERAL CONTRACTOR TO THE SATISFACTION OF THE OWNER.
F. ALL WALLS SHALL EXTEND TO DECK UNLESS NOTED OTHERWISE.
G. ALL DOOR FRAMES SHALL BE LOCATED 4" FROM HINGE SIDE OF BLOCK WALLS AND 2" FROM GYPSUM BOARD WALLS UNLESS NOTED OTHERWISE.
H. CONTRACTOR TO PROVIDE BULLNOSE CMU AT ALL OUTSIDE CORNERS UNLESS NOTED OTHERWISE.
I. REFER TO A-501 FOR WALL TYPES.
J. REFER TO A-601 FOR DOOR TYPES AND SCHEDULE.
K. REFER TO STRUCTURAL DRAWINGS FOR AREAS WHERE EXISTING FLOOR NEEDS TO BE INFILLED WITH NEW CONSTRUCTION.
L. ALL EXISTING EXTERIOR WINDOWS CALLED TO REMAIN SHALL BE PROTECTED DURING CONSTRUCTION.
M. NOTIFY ARCHITECT IF PIPING INSULATION IS FOUND DURING SELECTIVE DEMOLITION.

GENERAL SHEET NOTES

N. PLASTER SURFACES DAMAGED DURING DEMOLITION SHALL BE PATCHED AND PREPPED FOR SKIM-COATING AND PAINTING.
ALL EXISTING PLASTER WALLS IN CORRIDORS SHALL RECEIVE SKIM COAT OF PLASTER TO 4" ABOVE FINISH CEILING BEFORE PAINTING.
O. REFER TO GENERAL SHEETS FOR REQUIRED WALL RATINGS.
P. ALL EXISTING FLOORS TO RECEIVE SELF-LEVELING FLOOR COMPOUND AS NEEDED. INFILL ALL OPENINGS IN FLOORS PER STRUCTURAL DRAWINGS PRIOR TO APPLICATION. REFER TO SPEC. 035413.
Q. LOCKERS SHOWN FOR REPRESENTATION AND COUNT ONLY. REFER TO SPECIFICATIONS FOR MORE INFO.

PLAN KEYNOTES

1. NEW WOOD "LEARNING STAIR AT AUDITORIUM LOBBY. SEE ENLARGED PLAN.
2. CONCRETE STAIRS. REFER TO STRUCTURAL.
3. NEW LOCKERS & BENCHES IN LOCKER ROOMS. SEE ENLARGED PLAN.
4. DAVIT CRANE.
5. NEW 3'-0 X 3'-0 SHOWER IN LOCKER ROOMS. SEE ENLARGED PLAN.
6. PROVIDE RECESSED KEYBOX FOR THE FIRE DEPARTMENT USE. MINIMUM 10 KEY CAPACITY.
7. ELECTRIC WATER COOLER.
8. NEW BLEACHERS W/ HANDICAP AREA IN GYMNASIUM. SEE ENLARGED PLAN.
9. BASKETBALL BACKBOARD ASSEMBLY. SEE ENLARGED PLAN
10. NOT USED.
11. REFER TO POOL DRAWINGS FOR EQUIPMENT IN THIS ROOM.
12. SALVAGED ARCHITECTURAL STONE SURROUND AT EACH GYM ENTRY. REFER TO DETAIL C3/A-504.
13. LENGTH OF CMU WALL, EXPOSED TO AUDITORIUM LOBBY, TO BE DECORATIVE GROUND FACE. REFER TO SPECIFICATION 042000.
14. ALUMINUM FRAMED FIXED WINDOW W/ SAFETY GLASS, 5'-4" WIDE X 6'-8" HIGH.
15. DECK SHOWER. COORDINATE WITH PLUMBING DRAWINGS. TYPICAL OF 4.
16. MASONRY PORTAL IN FIRE WALL. REFER TO DOOR HEAD/JAMB DETAILS.
17. SEMI-RECESSED FIRE EXTINGUISHER CABINET.
18. PASS-THRU TRANSACTION WINDOW, REFER TO SPECIFICATION 085619.
19. DASHED LINE INDICATES EDGE OF FLOOR ABOVE.
20. ALTERNATE 6: INCLUDE SECURITY FILM ON GLAZING FROM FINISH FLOOR UP TO 7'-0" (OR NEXT CLOSEST HORIZONTAL MULLION) ON ALL GLAZING IN VESTIBULE. PRODUCT TO BE ULTRA 800 BY 3M (BASIS OF DESIGN) OR SIMILAR. FILM TO MATCH OR EXCEED BLAST MITIGATION, BREAK AND ENTRY, AND SAFETY GLAZING PROPERTIES OF 3M PRODUCT. INCLUDE IMPACT PROTECTION ATTACHMENT SEALANT AT ALL WINDOWS WHERE SECURITY FILM IS USED.
21. NOT USED.
22. PERIMETER TRENCH DRAIN. REFER TO PLUMBING DRAWINGS.
23. SLOPE CONCRETE FLOOR 1/8" TOWARDS DRAIN.

WALL TYPE LEGEND

EXISTING WALL
NEW CMU WALL
NEW STUD WALL

ABBREVIATIONS

AW	ALUMINUM WINDOW
CW	CURTAIN WALL
SF	STOREFRONT
HM	HOLLOW METAL WINDOW

KEYPLAN

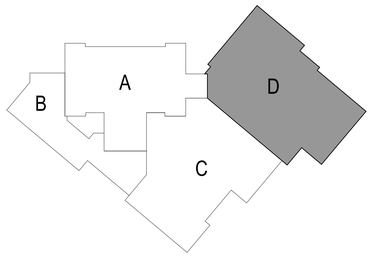

GPD GROUP
Glous, Pyle, Schomer, Burns & DeHaven, Inc.
520 South Main Street, Suite 2531
Akron, OH 44311
330.572.2100 Fax 330.572.2101
Copyright: Glous, Pyle, Schomer, Burns & DeHaven, Inc. 2026

ROBERT P. MADISON INTERNATIONAL, INC
ARCHITECTS • INTERIORS • PLANNERS

Shaker Heights Schools
Equity • Excellence • Exploration

Ohio Facilities Construction Commission

REV	DATE	DESCRIPTION
2	10/09/2025	FOUNDATION PACKAGE - GMP 03 - ADDENDUM 1
3	12/10/2025	GMP 03 PR 005

STATE OF OHIO
AARON RODEBAUGH
5088
REGISTERED ARCHITECT

Aaron Rodebaugh License # 5088
02/12/2026
Expiration Date: December 31, 2027

Shaker Heights - Woodbury Middle Years Building
15400 S Woodland Rd, Shaker Heights, OH 44120

FIRST FLOOR PLAN - AREA D

ISSUED FOR:	
PERMIT	--/--/----
BID	01/15/2026
CONSTRUCTION	02/05/2026
RECORD	--/--/----

PROJECT MANAGER	DESIGNER
AMR	TL

JOB NO.
2023197.02

A-106

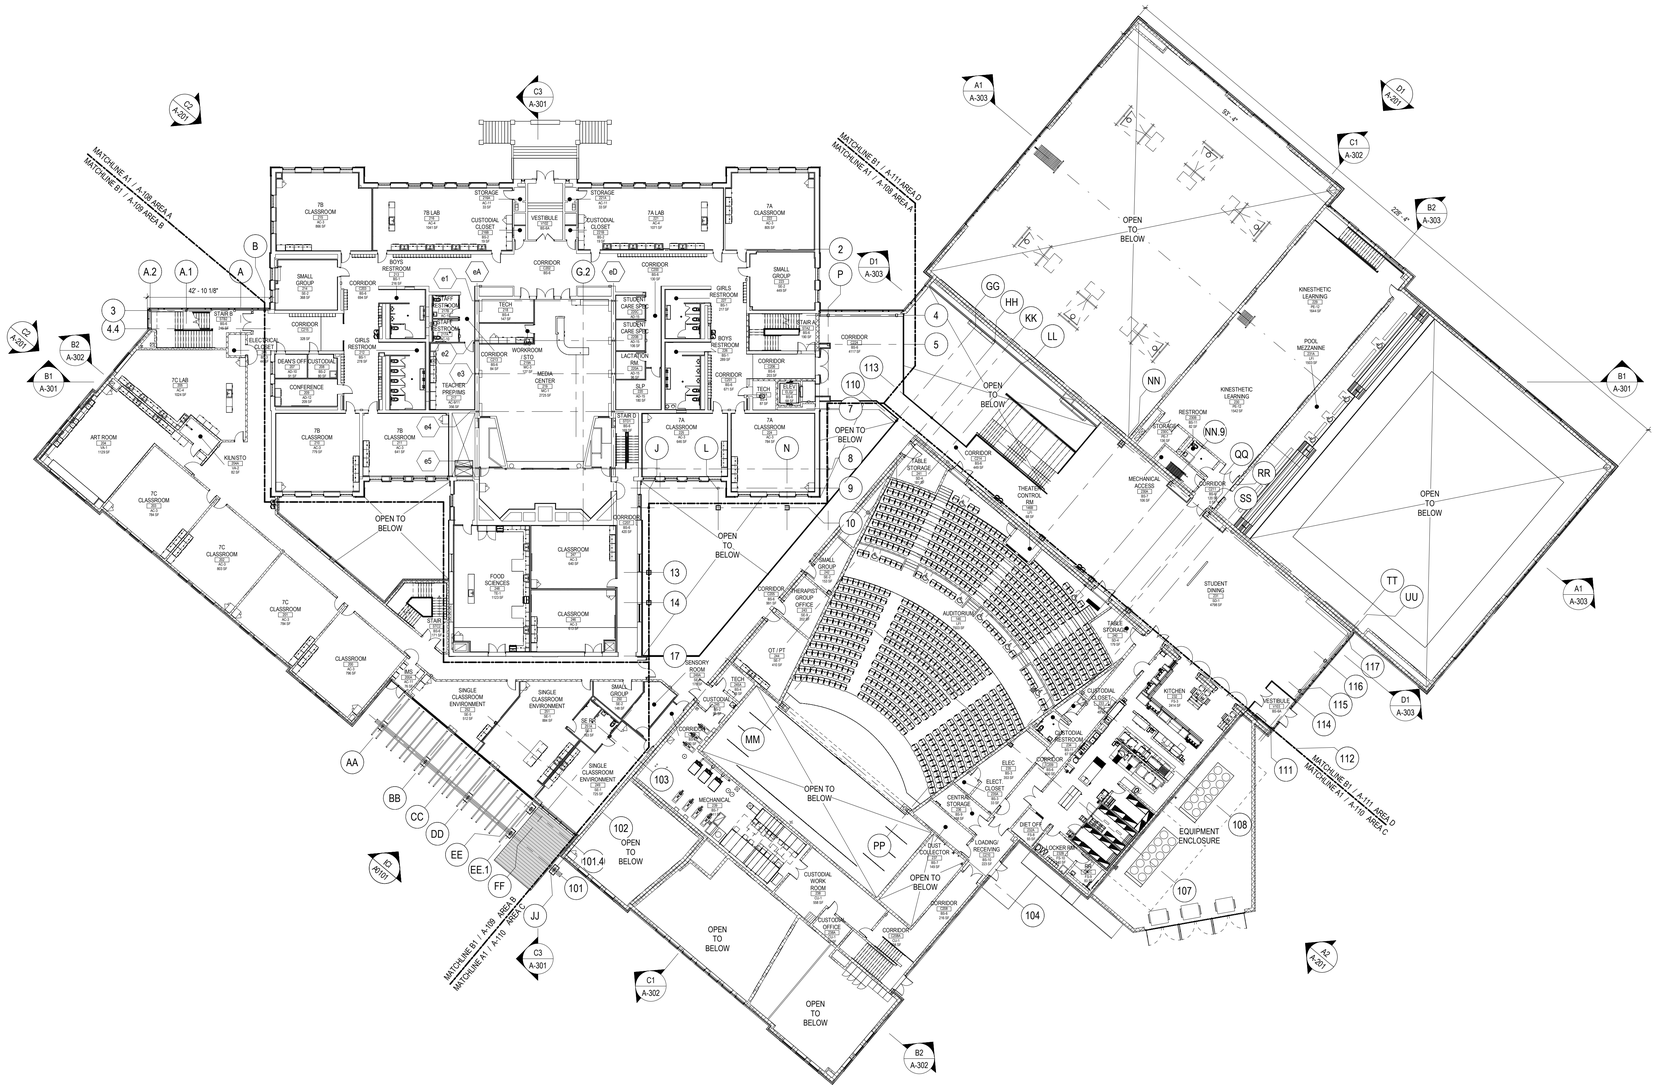

A1 OVERALL SECOND FLOOR PLAN

3/64" = 1'-0"

GENERAL SHEET NOTES

A. DO NOT SCALE DRAWINGS.

B. IT IS THE RESPONSIBILITY OF THE GENERAL CONTRACTOR TO CROSS-CHECK THE MEP DRAWINGS WITH THE ARCHITECTURAL DRAWINGS PRIOR TO THE ORDERING / INSTALLATION OF MECHANICAL, ELECTRICAL, AND PLUMBING WORK. ANY DISCREPANCIES BETWEEN THE ARCHITECTURAL AND MEP DRAWINGS SHALL BE BROUGHT TO THE ARCHITECTS ATTENTION FOR IMMEDIATE CLARIFICATION.

C. COORDINATE WORK WITH OTHER TRADES, EQUIPMENT FURNISHED BY OTHERS, REQUIREMENTS OF THE OWNER, AND THE CONSTRAINTS OF THE EXISTING CONDITIONS OF THE PROJECT SITE. COORDINATE THE INSTALLATION WITH OTHER TRADES AS REQUIRED TO ENSURE A NEAT AND ORDERLY INSTALLATION. NOTIFY ARCHITECT / ENGINEER OF ANY DISCREPANCIES BEFORE STARTING WORK.

D. GENERAL CONTRACTOR AND SUB-CONTRACTORS SHALL CAREFULLY REVIEW THE CONSTRUCTION DOCUMENTS. INFORMATION REGARDING THE COMPLETE WORK IS DISPERSED THROUGHOUT THE DOCUMENT SET AND CANNOT BE ACCURATELY DETERMINED WITHOUT REFERENCE TO THE COMPLETE DOCUMENT SET.

E. WHERE THERE MAY BE A CONFLICT IN THE SPECIFICATIONS AND/OR DRAWINGS, THEN THE MORE EXPENSIVE LABOR, MATERIALS AND EQUIPMENT SHALL BE ASSUMED TO BE REQUIRED AND SHALL BE PROVIDED BY THE GENERAL CONTRACTOR TO THE SATISFACTION OF THE OWNER.

F. ALL WALLS SHALL EXTEND TO DECK UNLESS NOTED OTHERWISE.

G. ALL DOOR FRAMES SHALL BE LOCATED 4" FROM HINGE SIDE OF BLOCK WALLS AND 2" FROM GYPSUM BOARD WALLS UNLESS NOTED OTHERWISE.

H. CONTRACTOR TO PROVIDE BULLNOSE CMU AT ALL OUTSIDE CORNERS UNLESS NOTED OTHERWISE.

I. REFER TO A-501 FOR WALL TYPES.

J. REFER TO A-601 FOR DOOR TYPES AND SCHEDULE.

K. REFER TO STRUCTURAL DRAWINGS FOR AREAS WHERE EXISTING FLOOR NEEDS TO BE INFILLED WITH NEW CONSTRUCTION.

L. ALL EXISTING EXTERIOR WINDOWS CALLED TO REMAIN SHALL BE PROTECTED DURING CONSTRUCTION.

M. NOTIFY ARCHITECT IF PIPING INSULATION IS FOUND DURING SELECTIVE DEMOLITION.

N. PLASTER SURFACES DAMAGED DURING DEMOLITION SHALL BE PATCHED AND PREPPED FOR SKIM-COATING AND PAINTING.
ALL EXISTING PLASTER WALLS IN CORRIDORS SHALL RECEIVE SKIM COAT OF PLASTER TO 4" ABOVE FINISH CEILING BEFORE PAINTING.

O. REFER TO GENERAL SHEETS FOR REQUIRED WALL RATINGS.

P. ALL EXISTING FLOORS TO RECEIVE SELF-LEVELING FLOOR COMPOUND AS NEEDED. INFILL ALL OPENINGS IN FLOORS PER STRUCTURAL DRAWINGS PRIOR TO APPLICATION. REFER TO SPEC. 035413.

Q. LOCKERS SHOWN FOR REPRESENTATION AND COUNT ONLY. REFER TO SPECIFICATIONS FOR MORE INFO.

KEYPLAN

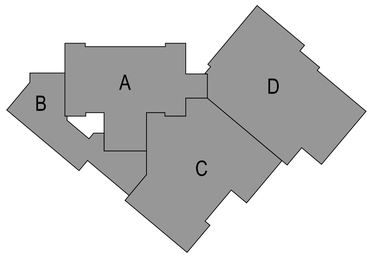

GPD GROUP
Gloss, Pyle, Schomer, Burns & DeHaven, Inc.
520 South Main Street, Suite 2531
Akron, OH 44311
330.572.2100 Fax 330.572.2101
Copyright: Gloss, Pyle, Schomer, Burns & DeHaven, Inc. 2026

ROBERT P. MADISON INTERNATIONAL, INC
ARCHITECTS • INTERIORS • PLANNERS

Shaker Heights Schools
Equity • Excellence • Exploration

Ohio Facilities Construction Commission

REV	DATE	DESCRIPTION

STATE OF OHIO REGISTERED ARCHITECT AARON RODEBAUGH 5088

Aaron Rodebaugh License # 5088
02/12/2026
Expiration Date: December 31, 2027

Shaker Heights - Woodbury Middle Years Building
15400 S Woodland Rd, Shaker Heights, OH 44120

SECOND FLOOR OVERALL PLAN

ISSUED FOR:	
PERMIT	--/--/----
BID	01/15/2026
CONSTRUCTION	02/05/2026
RECORD	--/--/----

PROJECT MANAGER	DESIGNER
AMR	TL

JOB NO.
2023197.02

A-107

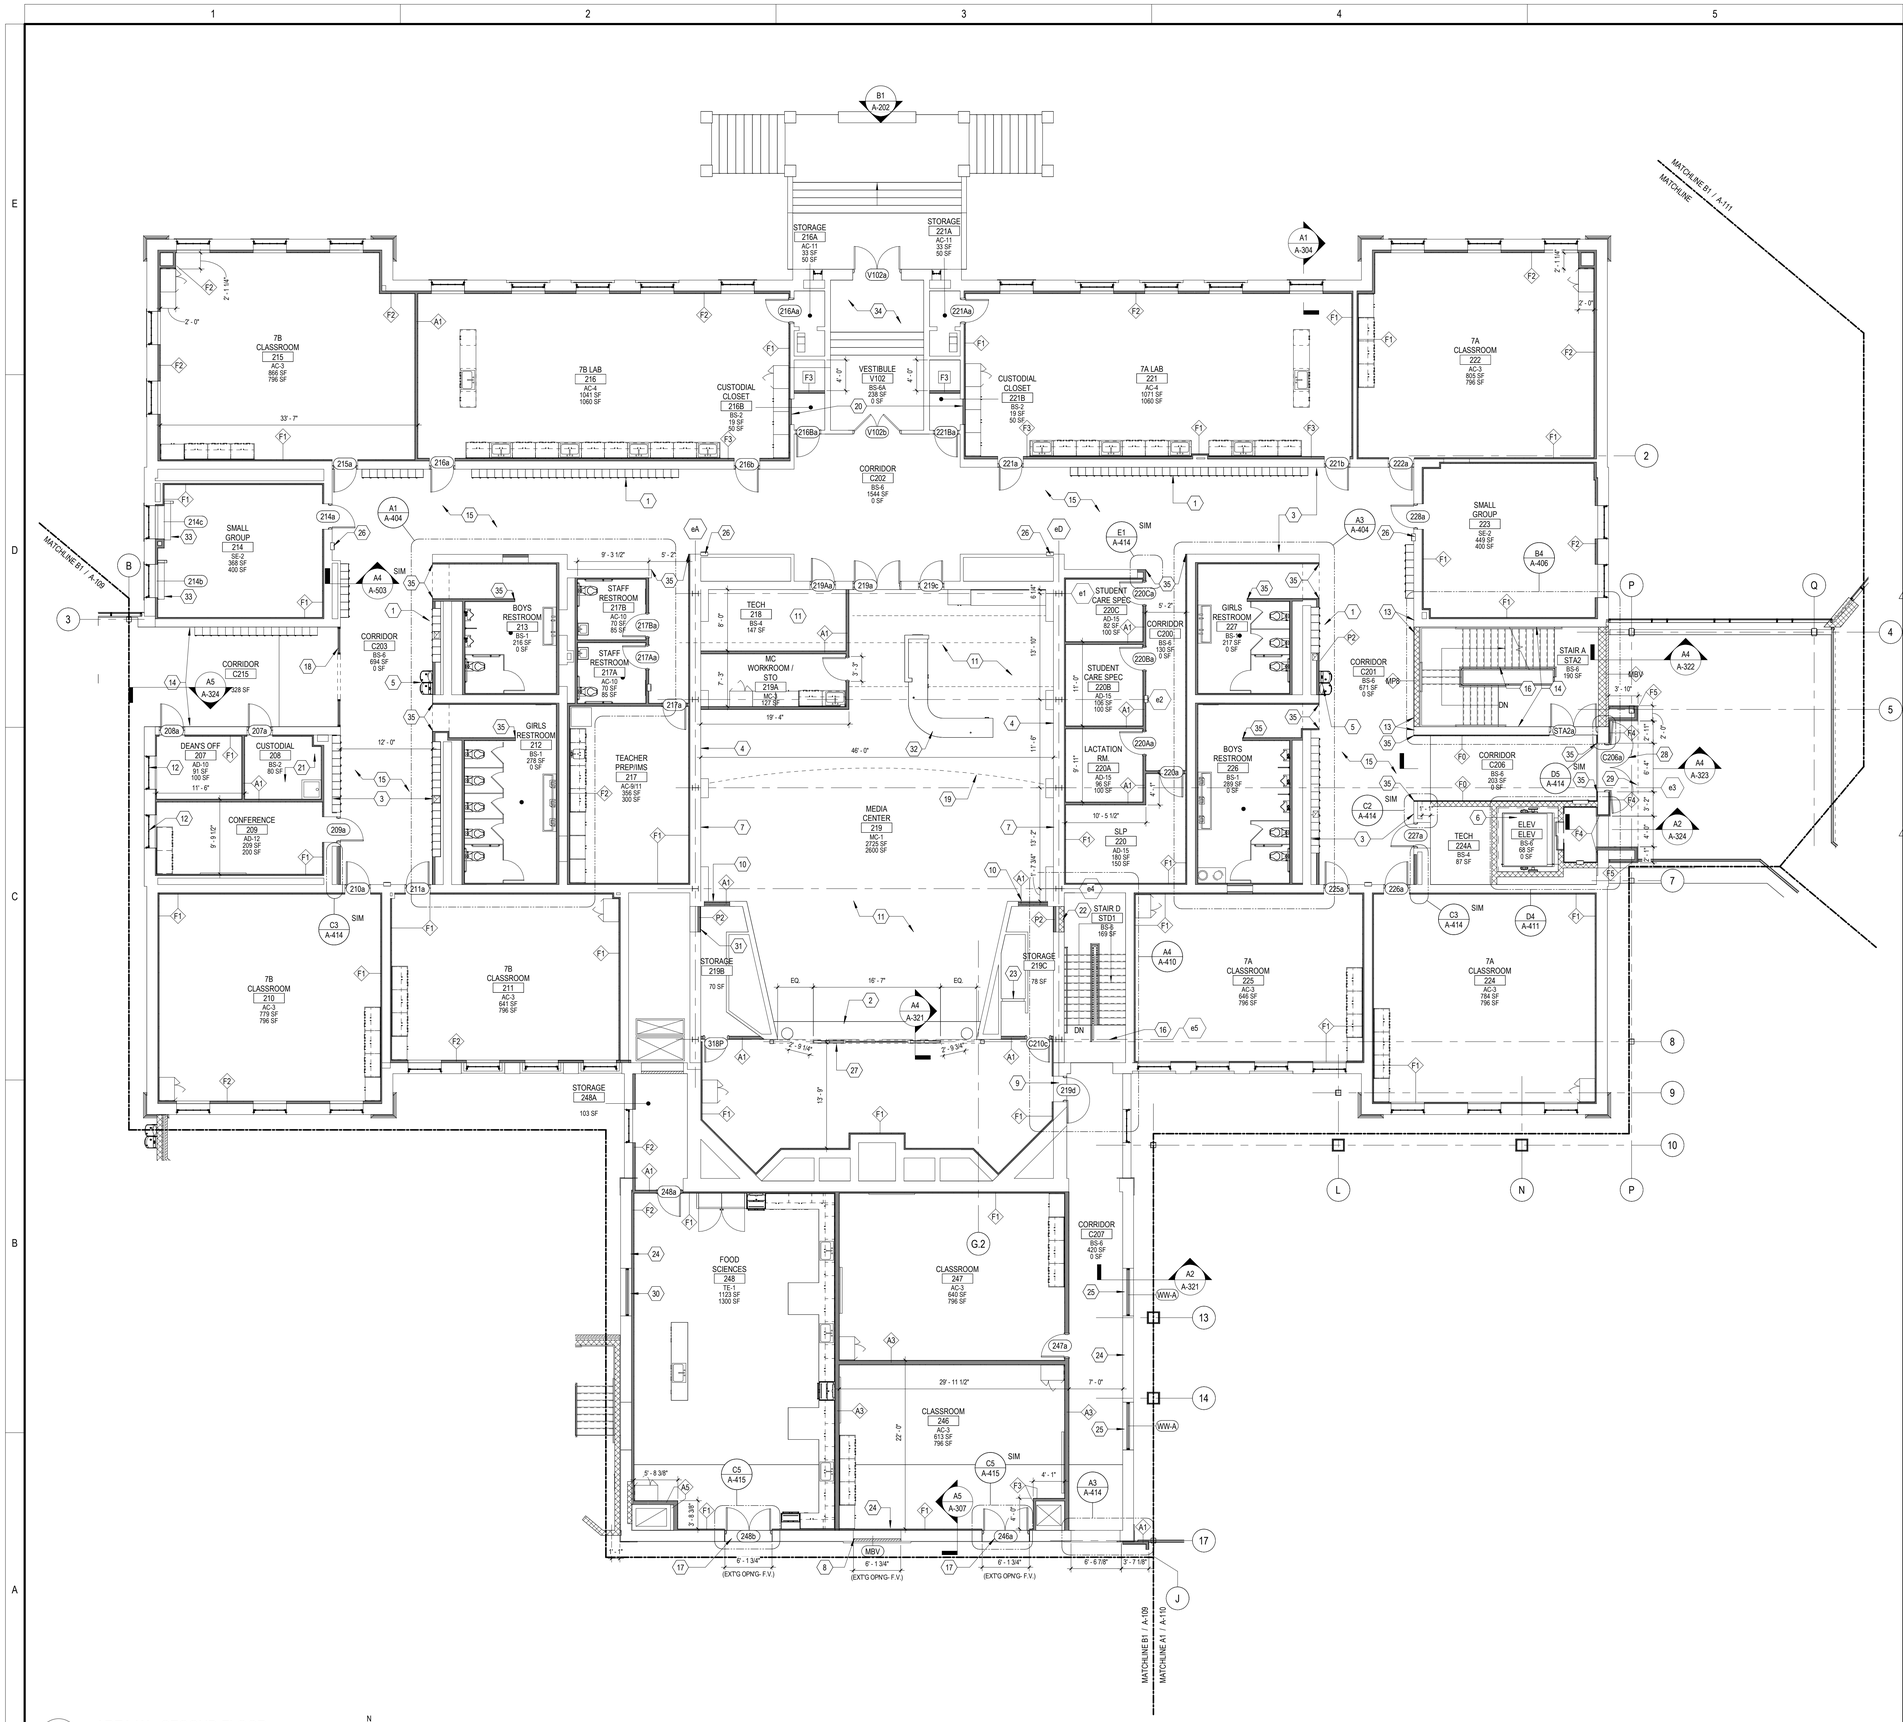

A1 AREA 'A' - SECOND FLOOR
1/8" = 1'-0"

GENERAL SHEET NOTES

A. DO NOT SCALE DRAWINGS.
B. IT IS THE RESPONSIBILITY OF THE GENERAL CONTRACTOR TO CROSS-CHECK THE MEP DRAWINGS WITH THE ARCHITECTURAL DRAWINGS PRIOR TO THE ORDERING / INSTALLATION OF MECHANICAL, ELECTRICAL, AND PLUMBING WORK. ANY DISCREPANCIES BETWEEN THE ARCHITECTURAL AND MEP DRAWINGS SHALL BE BROUGHT TO THE ARCHITECTS ATTENTION FOR IMMEDIATE CLARIFICATION.
C. COORDINATE WORK WITH OTHER TRADES, EQUIPMENT FURNISHED BY OTHERS, REQUIREMENTS OF THE OWNER, AND THE CONSTRAINTS OF THE EXISTING CONDITIONS OF THE PROJECT SITE. COORDINATE THE INSTALLATION WITH OTHER TRADES AS REQUIRED TO ENSURE A NEAT AND ORDERLY INSTALLATION. NOTIFY ARCHITECT / ENGINEER OF ANY DISCREPANCIES BEFORE STARTING WORK.
D. GENERAL CONTRACTOR AND SUB-CONTRACTORS SHALL CAREFULLY REVIEW THE CONSTRUCTION DOCUMENTS. INFORMATION REGARDING THE COMPLETE WORK IS DISPERSED THROUGHOUT THE DOCUMENT SET AND CANNOT BE ACCURATELY DETERMINED WITHOUT REFERENCE TO THE COMPLETE DOCUMENT SET.
E. WHERE THERE MAY BE A CONFLICT IN THE SPECIFICATIONS AND/OR DRAWINGS, THEN THE MORE EXPENSIVE LABOR, MATERIALS AND EQUIPMENT SHALL BE ASSUMED TO BE REQUIRED AND SHALL BE PROVIDED BY THE GENERAL CONTRACTOR TO THE SATISFACTION OF THE OWNER.
F. ALL WALLS SHALL EXTEND TO DECK UNLESS NOTED OTHERWISE.
G. ALL DOOR FRAMES SHALL BE LOCATED 4" FROM HINGE SIDE OF BLOCK WALLS AND 2" FROM GYPSUM BOARD WALLS UNLESS NOTED OTHERWISE.
H. CONTRACTOR TO PROVIDE BULLNOSE CMU AT ALL OUTSIDE CORNERS UNLESS NOTED OTHERWISE.
I. REFER TO A-501 FOR WALL TYPES.
J. REFER TO A-601 FOR DOOR TYPES AND SCHEDULE.
K. REFER TO STRUCTURAL DRAWINGS FOR AREAS WHERE EXISTING FLOOR NEEDS TO BE INFILLED WITH NEW CONSTRUCTION.
L. ALL EXISTING EXTERIOR WINDOWS CALLED TO REMAIN SHALL BE PROTECTED DURING CONSTRUCTION.
M. NOTIFY ARCHITECT IF PIPING INSULATION IS FOUND DURING SELECTIVE DEMOLITION.
N. PLASTER SURFACES DAMAGED DURING DEMOLITION SHALL BE PATCHED AND PREPPED FOR SKIM-COATING AND PAINTING.
ALL EXISTING PLASTER WALLS IN CORRIDORS SHALL RECEIVE SKIM COAT OF PLASTER TO 4" ABOVE FINISH CEILING BEFORE PAINTING.
O. REFER TO GENERAL SHEETS FOR REQUIRED WALL RATINGS.
P. ALL EXISTING FLOORS TO RECEIVE SELF-LEVELING. FLOOR COMPOUND AS NEEDED. INFILL ALL OPENINGS IN FLOORS PER STRUCTURAL DRAWINGS PRIOR TO APPLICATION. REFER TO SPEC. 035413.
Q. LOCKERS SHOWN FOR REPRESENTATION AND COUNT ONLY. REFER TO SPECIFICATIONS FOR MORE INFO.

PLAN KEYNOTES

1. STUDENT LOCKERS. REFER TO DETAILS A4/A-503 & A4/A-504.
2. INDICATES LINE OF EXISTING STAGE. NEW FLOOR TO MATCH STAGE ELEVATION, REFER TO STRUCTURAL.
3. PATCH AND/OR REPAIR PLASTER WALLS DUE TO DEMOLITION.
4. REMOVE ALL CARPETING FROM WALLS IN THIS ROOM. PREP WALLS FOR PAINT.
5. ELECTRIC WATER COOLER.
6. NEW TRACTION ELEVATOR. REFER TO SPECIFICATION 142400.
7. 1" NOVAWALL WIDESPAN STRETCHED FABRIC DIGITAL PRINT.
8. DEMO EXISTING WINDOW AND INFILL WITH BRICK TO MATCH EXISTING.
9. NEW OPENING IN EXISTING WALL.
10. DEMO WOOD DOOR ONLY. WOOD FRAME TO REMAIN. INFILL WITH WALL TYPE INDICATED. RECESS FACE OF GYP. BOARD 1" ON MEDIA ROOM SIDE.
11. NEW STRUCTURAL FLOOR OVER EXISTING, REFER TO STRUCTURAL.
12. ADD MANUAL ROLLER SHADE TO EXISTING WINDOW. REFER TO SPECIFICATION 122413.
13. ALIGN FACE OF WALL.
14. REPAIR, CLEAN AND PREP FOR PAINT BRICK MASONRY WALLS.
15. SKIM COAT WALL EXISTING PLASTER WALLS TO REMAIN. REFER TO SPEC. 092613.
16. NEW METAL STAIR & LANDINGS, REFER TO ENLARGED STAIR PLAN.
17. NEW DOOR INSTALLED IN EXISTING WINDOW OPENING. INFILL ABOVE DOOR W/ WALL TYPE MBV. BRICK TO MATCH EXISTING.
18. RELOCATED EXISTING STOREFRONT FRAME CLEAN, REPAIR AND REFINISH, REFER TO INTERIOR ELEVATIONS.
19. DASHED LINE INDICATES FRONT FACE OF BALCONY ABOVE.
20. INFILL EXISTING OPENING WITH 3 5/8" MTL. STUDS WITH GYP. BD. BOTH SIDES.
21. ADD FRP PANELS TO ALL WALLS ABOVE 8' FROM FINISHED FLOOR.
22. INFILL DOOR OPENING ON STAIR SIDE WITH BRICK TO MATCH ADJACENT BRICK SIZE/PATTERN AND PAINT PER FINISH SCHEDULE.
23. REMOVE EXISTING DOOR. DOOR FRAME TO REMAIN.
24. REMOVE EXISTING TECTUM ACOUSTICAL WALL PANELS FROM BRICK SURFACE.
25. DECORATIVE STONE AT BOTTOM OF WINDOW OPENING TO REMAIN. REFTER TO SECTION DETAIL FOR MORE INFO.
26. RECESSED FIRE EXTINGUISER CABINET.
27. DIRTT SYSTEM. REFERENCE A-321/A4 FOR DETAILS. EXACT DIMENSIONS TBD PER SHOP DRAWINGS.
28. NEW DOOR OPENING IN EXISTING WALL. CENTER OPENING ON CORRIDOR.
29. DASHED LINE INDICATES SOFFIT ABOVE.
30. DEMO METAL HVAC VENTING BELOW WINDOW PRIOR TO FURRING OUT WALL.
31. EXISTING DOOR FRAME INFILL USING WALL TYPE F4.
32. RECEPTION DESK
33. OVERHEAD COILING FIRE DOOR W/ 45 MIN. RATING W/ FUSIBLE LINK. REFER TO SPEC. 083323.
34. CLEAN, PREP, REPAIR AND PAINT WALLS, CEILING. CLEAN, PREP AND REPAIR FLOORING.
35. 1" x 1"x 60" STAINLESS STEEL CORNER GUARD.

WALL LEGEND

KEYPLAN

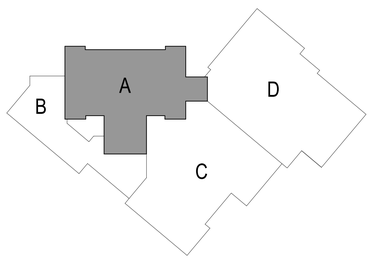

GPD GROUP
Gloss, Pyle, Schomer, Burns & DeHaven, Inc.
520 South Main Street, Suite 2531
Akron, OH 44311
330.572.2100 Fax 330.572.2101
Copyright: Gloss, Pyle, Schomer, Burns & DeHaven, Inc. 2026
ROBERT P. MADISON INTERNATIONAL, INC
ARCHITECTS • INTERIORS • PLANNERS

Shaker Heights Schools
Equity • Excellence • Exploration
Ohio Facilities Construction Commission

REV.	DATE	DESCRIPTION
4	01/30/2026	GMP 05 ADDENDUM 1

STATE OF OHIO
AARON RODEBAUGH
5088
REGISTERED ARCHITECT
Aaron Rodebaugh License # 5088
02/12/2026
Expiration Date: December 31, 2027

Shaker Heights - Woodbury Middle Years Building
15400 S Woodland Rd, Shaker Heights, OH 44120

SECOND FLOOR PLAN - AREA A

ISSUED FOR:	
PERMIT	--/--/----
BID	01/15/2026
CONSTRUCTION	02/05/2026
RECORD	--/--/----

PROJECT MANAGER	DESIGNER
AMR	TL

JOB NO. 2023197.02

A-108

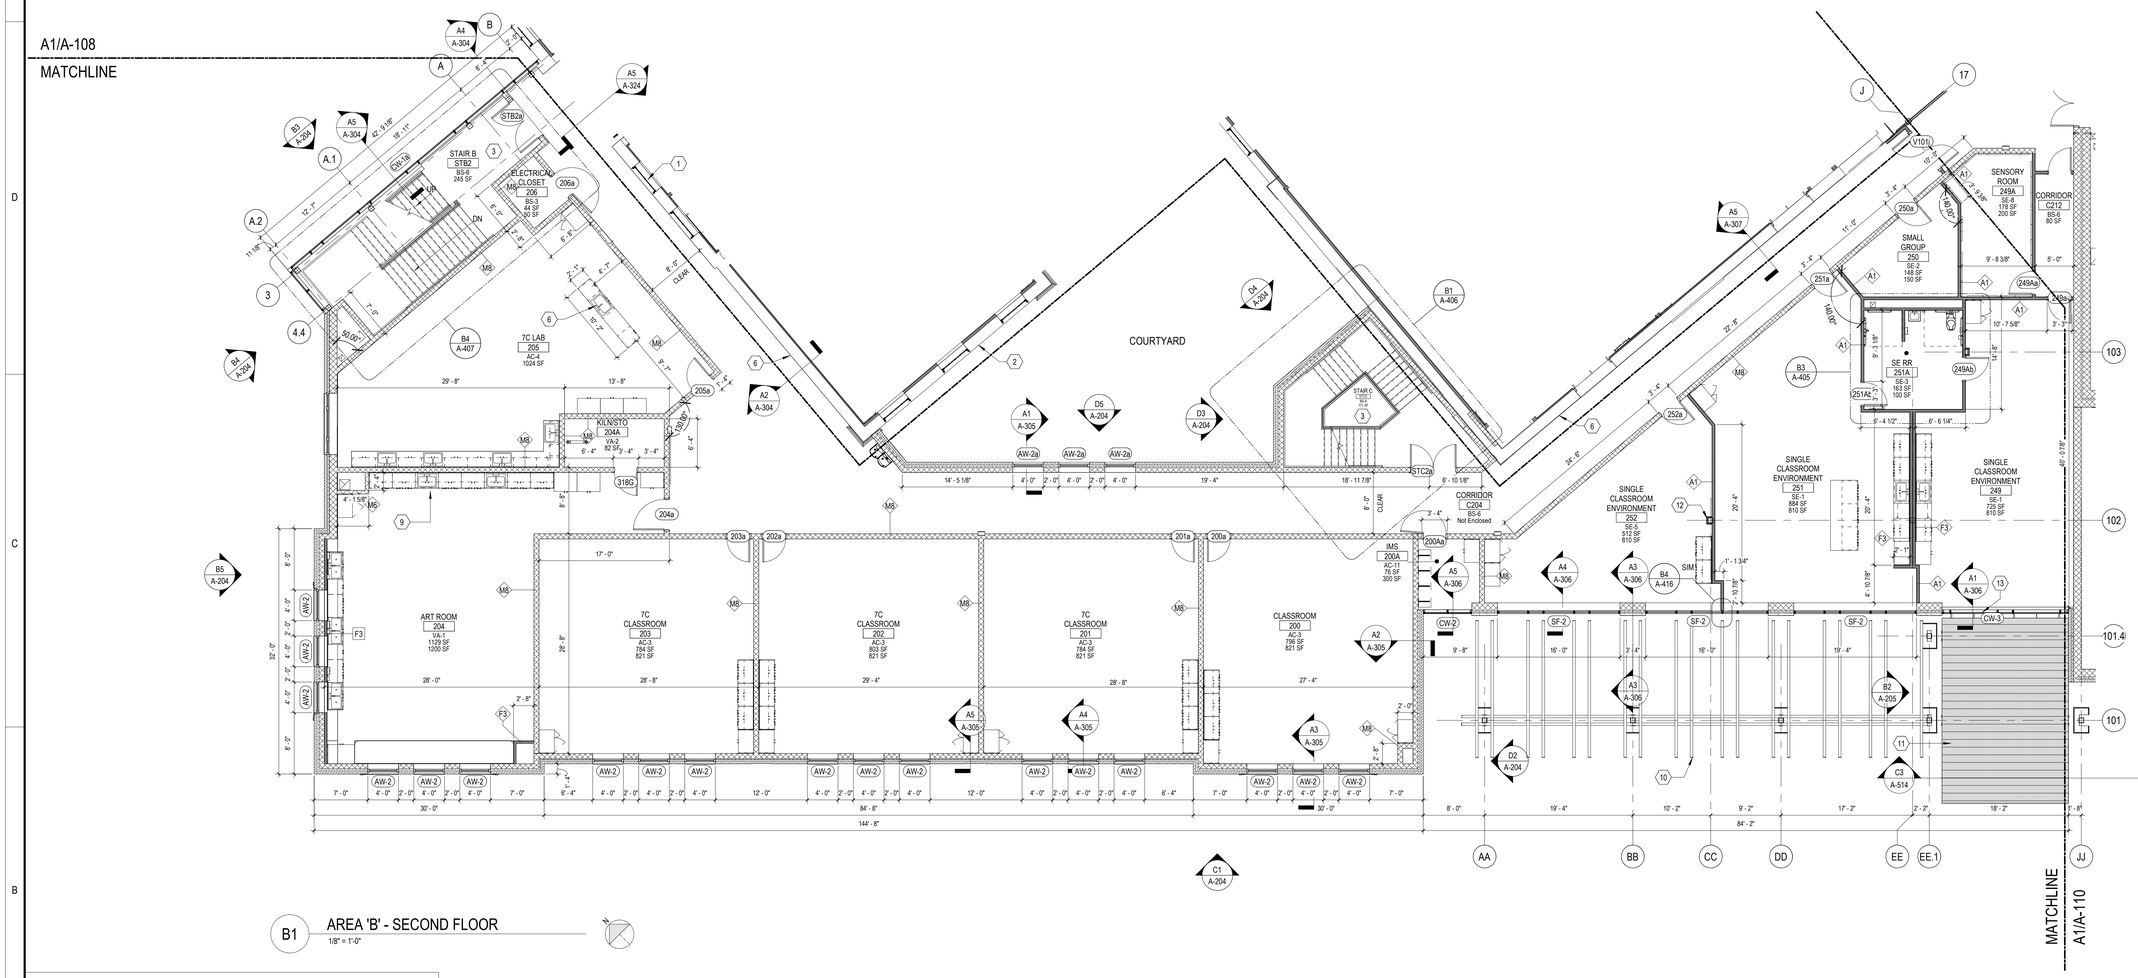

B1 AREA 'B' - SECOND FLOOR
1/8" = 1'-0"

GENERAL SHEET NOTES

A. DO NOT SCALE DRAWINGS.
B. IT IS THE RESPONSIBILITY OF THE GENERAL CONTRACTOR TO CROSS-CHECK THE MEP DRAWINGS WITH THE ARCHITECTURAL DRAWINGS PRIOR TO THE ORDERING / INSTALLATION OF MECHANICAL, ELECTRICAL, AND PLUMBING WORK. ANY DISCREPANCIES BETWEEN THE ARCHITECTURAL AND MEP DRAWINGS SHALL BE BROUGHT TO THE ARCHITECTS ATTENTION FOR IMMEDIATE CLARIFICATION.
C. COORDINATE WORK WITH OTHER TRADES, EQUIPMENT FURNISHED BY OTHERS, REQUIREMENTS OF THE OWNER, AND THE CONSTRAINTS OF THE EXISTING CONDITIONS OF THE PROJECT SITE. COORDINATE THE INSTALLATION WITH OTHER TRADES AS REQUIRED TO ENSURE A NEAT AND ORDERLY INSTALLATION. NOTIFY ARCHITECT / ENGINEER OF ANY DISCREPANCIES BEFORE STARTING WORK.
D. GENERAL CONTRACTOR AND SUB-CONTRACTORS SHALL CAREFULLY REVIEW THE CONSTRUCTION DOCUMENTS. INFORMATION REGARDING THE COMPLETE WORK IS DISPERSED THROUGHOUT THE DOCUMENT SET AND CANNOT BE ACCURATELY DETERMINED WITHOUT REFERENCE TO THE COMPLETE DOCUMENT SET.
E. WHERE THERE MAY BE A CONFLICT IN THE SPECIFICATIONS AND/OR DRAWINGS, THEN THE MORE EXPENSIVE LABOR, MATERIALS AND EQUIPMENT SHALL BE ASSUMED TO BE REQUIRED AND SHALL BE PROVIDED BY THE GENERAL CONTRACTOR TO THE SATISFACTION OF THE OWNER.
F. ALL WALLS SHALL EXTEND TO DECK UNLESS NOTED OTHERWISE.
G. ALL DOOR FRAMES SHALL BE LOCATED 4" FROM HINGE SIDE OF BLOCK WALLS AND 2" FROM GYPSUM BOARD WALLS UNLESS NOTED OTHERWISE.
H. CONTRACTOR TO PROVIDE BULLNOSE CMU AT ALL OUTSIDE CORNERS UNLESS NOTED OTHERWISE.
I. REFER TO A-501 FOR WALL TYPES.
J. REFER TO A-601 FOR DOOR TYPES AND SCHEDULE.
K. REFER TO STRUCTURAL DRAWINGS FOR AREAS WHERE EXISTING FLOOR NEEDS TO BE INFILLED WITH NEW CONSTRUCTION.
L. ALL EXISTING EXTERIOR WINDOWS CALLED TO REMAIN SHALL BE PROTECTED DURING CONSTRUCTION.
M. NOTIFY ARCHITECT IF PIPING INSULATION IS FOUND DURING SELECTIVE DEMOLITION.
N. PLASTER SURFACES DAMAGED DURING DEMOLITION SHALL BE PATCHED AND PREPPED FOR SKIM-COATING AND PAINTING.
ALL EXISTING PLASTER WALLS IN CORRIDORS SHALL RECEIVE SKIM COAT OF PLASTER TO 4" ABOVE FINISH CEILING BEFORE PAINTING.
O. REFER TO GENERAL SHEETS FOR REQUIRED WALL RATINGS.
P. ALL EXISTING FLOORS TO RECEIVE SELF-LEVELING. FLOOR COMPOUND AS NEEDED. INFILL ALL OPENINGS IN FLOORS PER STRUCTURAL DRAWINGS PRIOR TO APPLICATION. REFER TO SPEC. 035413.
Q. LOCKERS SHOWN FOR REPRESENTATION AND COUNT ONLY. REFER TO SPECIFICATIONS FOR MORE INFO.

PLAN KEYNOTES

1. EXISTING WINDOWS TO REMAIN, UNLSESS NOTED OTHERWISE.
2. EXISTING BUILDING TO REMAIN.
3. METAL STAIR.
4. NOT USED.
5. NOT USED.
6. CLEAN AND SEAL EXISTING BRICK WALLS OF CORRIDORS, TYP.
7. NOT USED.
8. ART SINKS, REFER TO PLUMBING.
9. THERAPY SWING SUSPENDED FROM ROOF FRAMING. PROVIDE STRUCTURAL STEEL FRAMING FOR SUPPORT.
10. TRELLIS CANOPY.
11. CANOPY.
12. NEW STRUCTURAL COLUMN, REFER TO STRUCTURAL. WRAP ALL COLUMNS W/ 1 1/2" MTL. STUDS & 5/8" GYP. BD. FLOOR TO CEILIING, TYP.
13. HALF-WALL W/ WOOD CAP. REFER TO DETAIL A1/A-306

WALL TYPE LEGEND

EXISTING WALL
NEW CMU WALL
NEW STUD WALL

ABBREVIATIONS

AW	ALUMNIMUM WINDOW
CW	CURTAIN WALL
SF	STOREFRONT

KEYPLAN

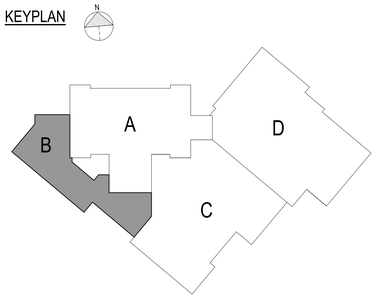

GPD GROUP
Glous, Pyle, Schomer, Burns & DeHaven, Inc.
520 South Main Street, Suite 2531
Akron, OH 44311
330.572.2100 Fax 330.572.2101
Copyright: Glous, Pyle, Schomer, Burns & DeHaven, Inc. 2026

ROBERT P. MADISON INTERNATIONAL, INC
ARCHITECTS • INTERIORS • PLANNERS

Shaker Heights Schools
Equity • Excellence • Exploration

Ohio Facilities Construction Commission

REV.	DATE	DESCRIPTION

STATE OF OHIO
AARON RODEBAUGH
5088
REGISTERED ARCHITECT
Aaron Rodebaugh License # 5088
02/12/2026
Expiration Date: December 31, 2027

Shaker Heights - Woodbury Middle Years Building
15400 S Woodland Rd, Shaker Heights, OH 44120

SECOND FLOOR PLAN - AREA B

ISSUED FOR:	
PERMIT	--/--/----
BID	01/15/2026
CONSTRUCTION	02/05/2026
RECORD	--/--/----

PROJECT MANAGER	DESIGNER
AMR	TL

JOB NO.
2023197.02

A-109

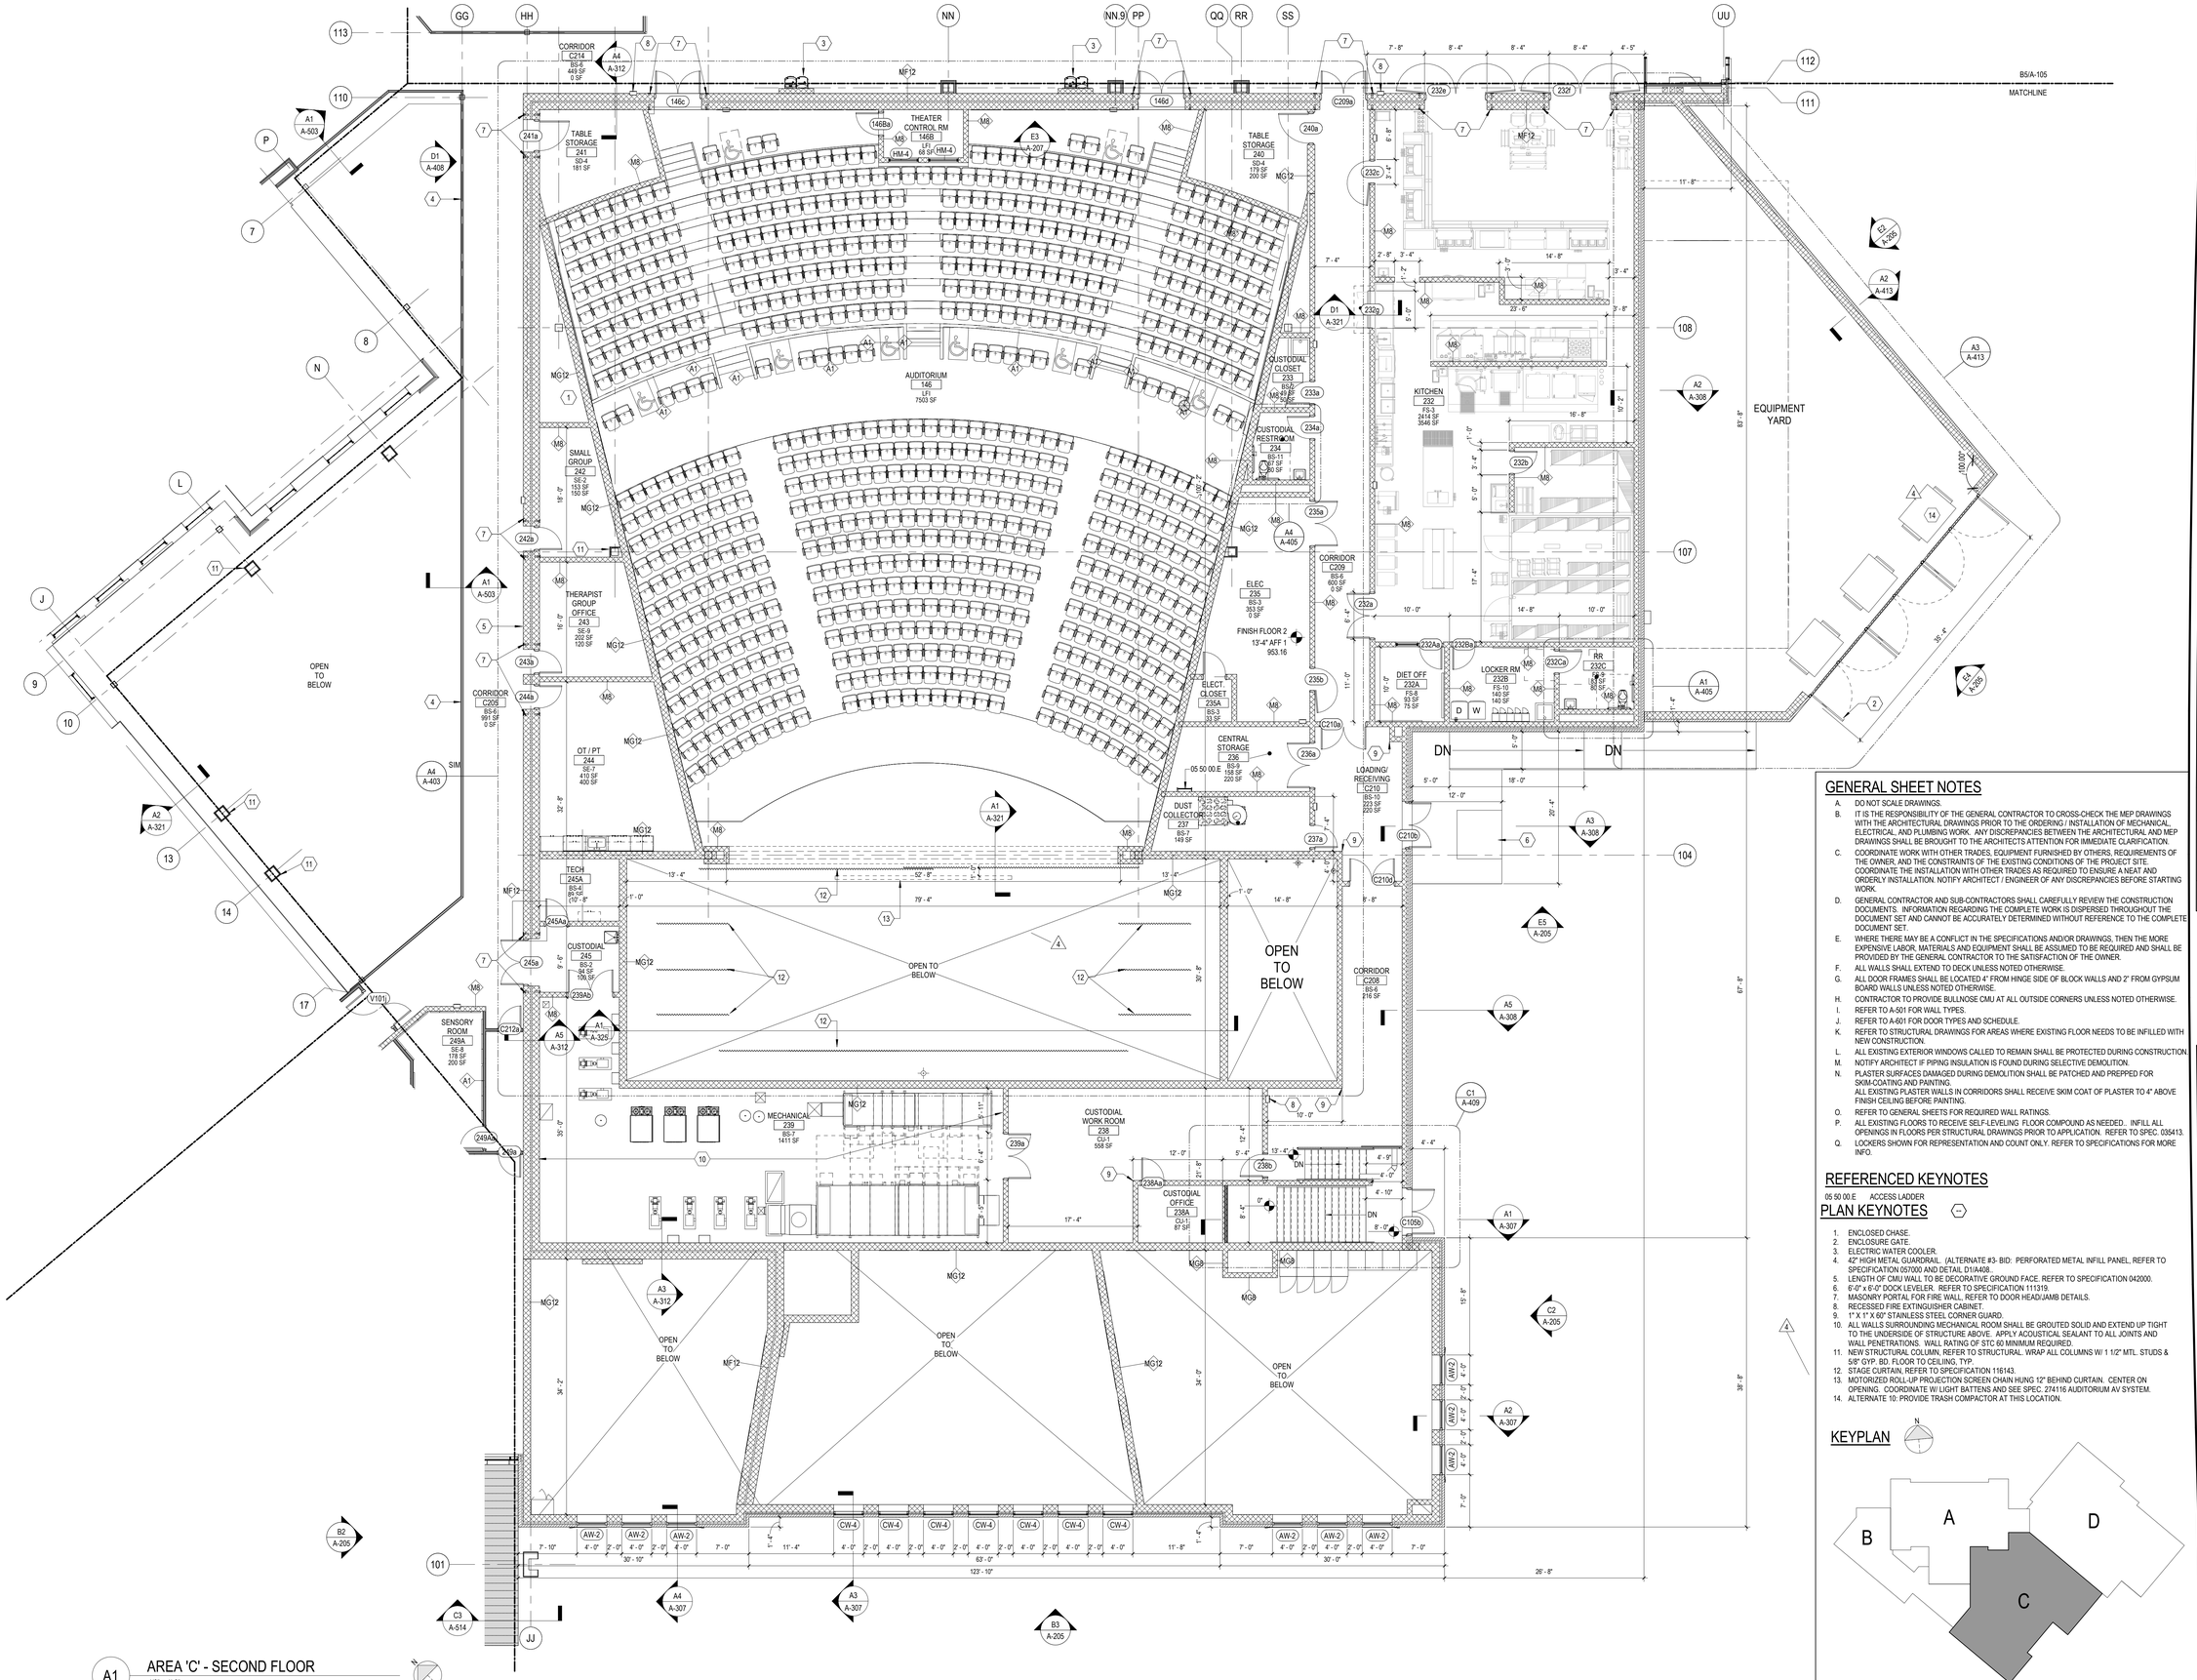

A1 AREA 'C' - SECOND FLOOR
1/8" = 1'-0"

GENERAL SHEET NOTES

A. DO NOT SCALE DRAWINGS.
B. IT IS THE RESPONSIBILITY OF THE GENERAL CONTRACTOR TO CROSS-CHECK THE MEP DRAWINGS WITH THE ARCHITECTURAL DRAWINGS PRIOR TO THE ORDERING / INSTALLATION OF MECHANICAL, ELECTRICAL, AND PLUMBING WORK. ANY DISCREPANCIES BETWEEN THE ARCHITECTURAL AND MEP DRAWINGS SHALL BE BROUGHT TO THE ARCHITECTS ATTENTION FOR IMMEDIATE CLARIFICATION.
C. COORDINATE WORK WITH OTHER TRADES, EQUIPMENT FURNISHED BY OTHERS, REQUIREMENTS OF THE OWNER, AND THE CONSTRAINTS OF THE EXISTING CONDITIONS OF THE PROJECT SITE. COORDINATE THE INSTALLATION WITH OTHER TRADES AS REQUIRED TO ENSURE A NEAT AND ORDERLY INSTALLATION. NOTIFY ARCHITECT / ENGINEER OF ANY DISCREPANCIES BEFORE STARTING WORK.
D. GENERAL CONTRACTOR AND SUB-CONTRACTORS SHALL CAREFULLY REVIEW THE CONSTRUCTION DOCUMENTS. INFORMATION REGARDING THE COMPLETE WORK IS DISPERSED THROUGHOUT THE DOCUMENT SET AND CANNOT BE ACCURATELY DETERMINED WITHOUT REFERENCE TO THE COMPLETE DOCUMENT SET.
E. WHERE THERE MAY BE A CONFLICT IN THE SPECIFICATIONS AND/OR DRAWINGS, THEN THE MORE EXPENSIVE LABOR, MATERIALS AND EQUIPMENT SHALL BE ASSUMED TO BE REQUIRED AND SHALL BE PROVIDED BY THE GENERAL CONTRACTOR TO THE SATISFACTION OF THE OWNER.
F. ALL WALLS SHALL EXTEND TO DECK UNLESS NOTED OTHERWISE.
G. ALL DOOR FRAMES SHALL BE LOCATED 4" FROM HINGE SIDE OF BLOCK WALLS AND 2" FROM GYPSUM BOARD WALLS UNLESS NOTED OTHERWISE.
H. CONTRACTOR TO PROVIDE BULLNOSE CMU AT ALL OUTSIDE CORNERS UNLESS NOTED OTHERWISE.
I. REFER TO A-501 FOR WALL TYPES.
J. REFER TO A-601 FOR DOOR TYPES AND SCHEDULE.
K. REFER TO STRUCTURAL DRAWINGS FOR AREAS WHERE EXISTING FLOOR NEEDS TO BE INFILLED WITH NEW CONSTRUCTION.
L. ALL EXISTING EXTERIOR WINDOWS CALLED TO REMAIN SHALL BE PROTECTED DURING CONSTRUCTION.
M. NOTIFY ARCHITECT IF PIPING INSULATION IS FOUND DURING SELECTIVE DEMOLITION.
N. PLASTER SURFACES DAMAGED DURING DEMOLITION SHALL BE PATCHED AND PREPPED FOR SKIM-COATING AND PAINTING.
ALL EXISTING PLASTER WALLS IN CORRIDORS SHALL RECEIVE SKIM COAT OF PLASTER TO 4" ABOVE FINISH CEILING BEFORE PAINTING.
O. REFER TO GENERAL SHEETS FOR REQUIRED WALL RATINGS.
P. ALL EXISTING FLOORS TO RECEIVE SELF-LEVELING FLOOR COMPOUND AS NEEDED.. INFILL ALL OPENINGS IN FLOORS PER STRUCTURAL DRAWINGS PRIOR TO APPLICATION. REFER TO SPEC. 035413.
Q. LOCKERS SHOWN FOR REPRESENTATION AND COUNT ONLY. REFER TO SPECIFICATIONS FOR MORE INFO.

REFERENCED KEYNOTES

05 50 00.E ACCESS LADDER

PLAN KEYNOTES

1. ENCLOSED CHASE.
2. ENCLOSURE GATE.
3. ELECTRIC WATER COOLER.
4. 42" HIGH METAL GUARDRAIL. (ALTERNATE #3- BID: PERFORATED METAL INFILL PANEL, REFER TO SPECIFICATION 057000 AND DETAIL D1/A408..
5. LENGTH OF CMU WALL TO BE DECORATIVE GROUND FACE. REFER TO SPECIFICATION 042000.
6. 6'-0" x 6'-0" DOCK LEVELER. REFER TO SPECIFICATION 111319.
7. MASONRY PORTAL FOR FIRE WALL, REFER TO DOOR HEAD/JAMB DETAILS.
8. RECESSED FIRE EXTINGUISHER CABINET.
9. 1" X 1" X 60" STAINLESS STEEL CORNER GUARD.
10. ALL WALLS SURROUNDING MECHANICAL ROOM SHALL BE GROUTED SOLID AND EXTEND UP TIGHT TO THE UNDERSIDE OF STRUCTURE ABOVE. APPLY ACOUSTICAL SEALANT TO ALL JOINTS AND WALL PENETRATIONS. WALL RATING OF STC 60 MINIMUM REQUIRED.
11. NEW STRUCTURAL COLUMN, REFER TO STRUCTURAL. WRAP ALL COLUMNS W/ 1 1/2" MTL. STUDS & 5/8" GYP. BD. FLOOR TO CEILIING, TYP.
12. STAGE CURTAIN, REFER TO SPECIFICATION 116143.
13. MOTORIZED ROLL-UP PROJECTION SCREEN CHAIN HUNG 12" BEHIND CURTAIN. CENTER ON OPENING. COORDINATE W/ LIGHT BATTENS AND SEE SPEC. 274116 AUDITORIUM AV SYSTEM.
14. ALTERNATE 10: PROVIDE TRASH COMPACTOR AT THIS LOCATION.

KEYPLAN

GPD GROUP
Glous, Pyle, Schomer, Burns & DeHaven, Inc.
520 South Main Street, Suite 2531
Akron, OH 44311
330.572.2100 Fax 330.572.2101
Copyright: Glous, Pyle, Schomer, Burns & DeHaven, Inc. 2026

ROBERT P. MADISON INTERNATIONAL, INC
ARCHITECTS • INTERIORS • PLANNERS

Shaker Heights Schools
Equity • Excellence • Exploration

Ohio Facilities Construction Commission

REV.	DATE	DESCRIPTION
4	01/30/2026	GMP 05 ADDENDUM 1

STATE OF OHIO
AARON RODEBAUGH
5088
REGISTERED ARCHITECT

Aaron Rodebaugh License # 5088
02/12/2026
Expiration Date: December 31, 2027

Shaker Heights - Woodbury Middle Years Building
15400 S Woodland Rd, Shaker Heights, OH 44120

SECOND FLOOR PLAN - AREA C

ISSUED FOR:	
PERMIT	--/--/----
BID	01/15/2026
CONSTRUCTION	02/05/2026
RECORD	--/--/----

PROJECT MANAGER	DESIGNER
AMR	TL

JOB NO.
2023197.02

A-110

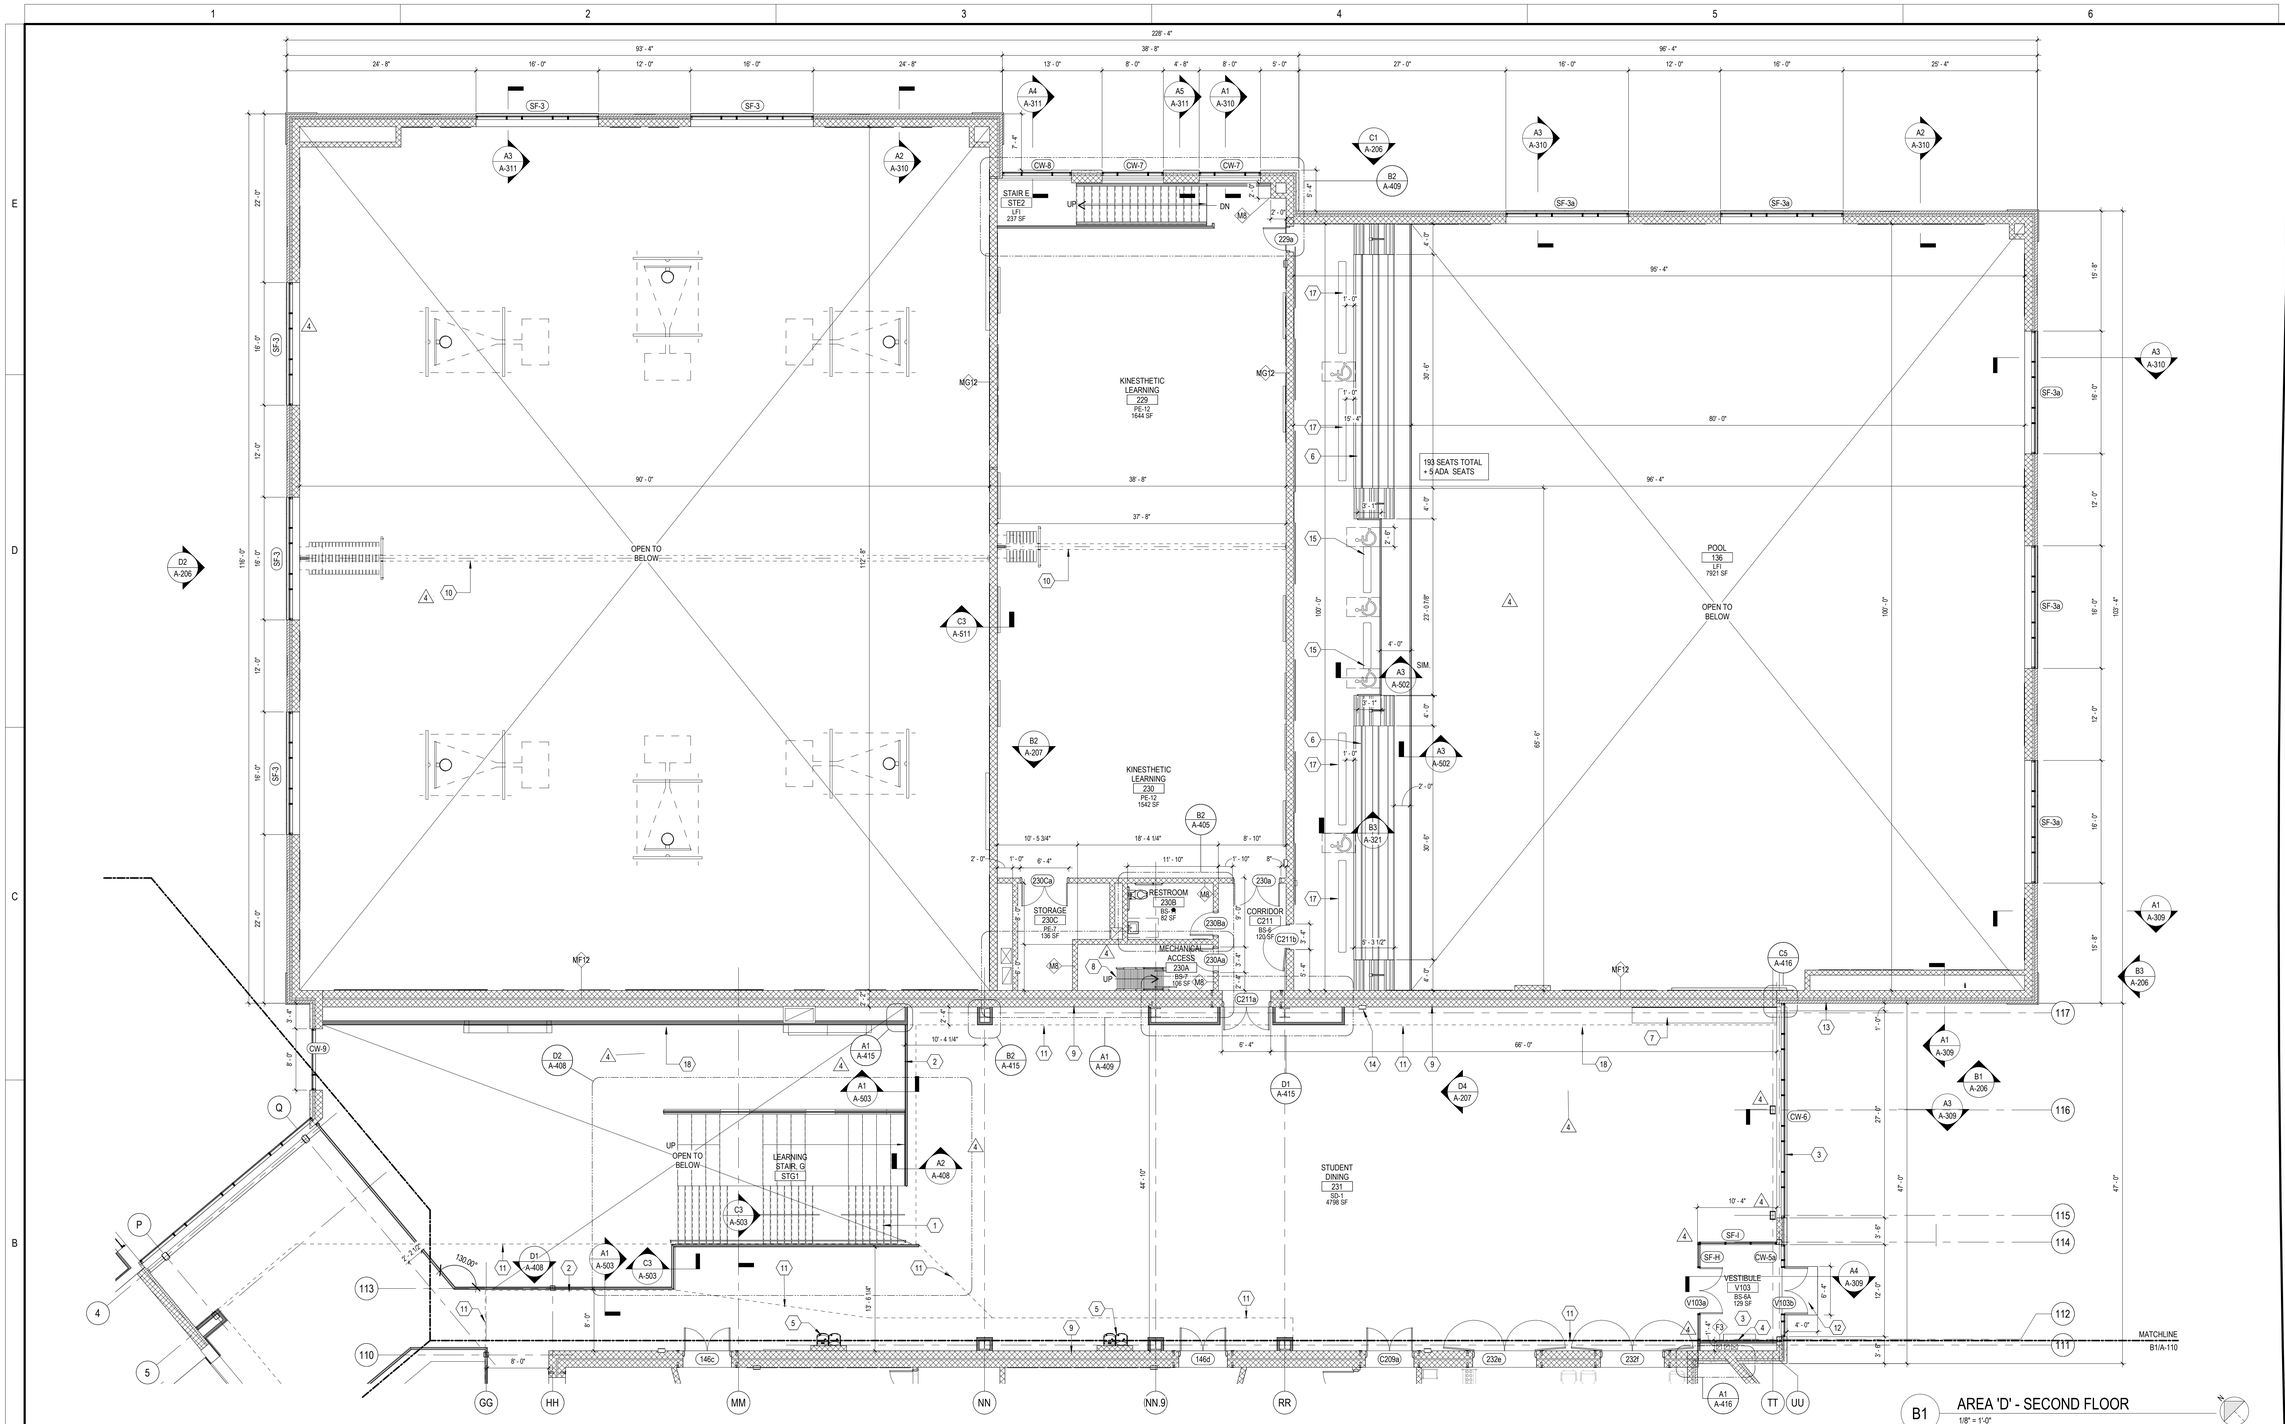

B1 AREA 'D' - SECOND FLOOR
1/8" = 1'-0"

GENERAL SHEET NOTES

A. DO NOT SCALE DRAWINGS.
B. IT IS THE RESPONSIBILITY OF THE GENERAL CONTRACTOR TO CROSS-CHECK THE MEP DRAWINGS WITH THE ARCHITECTURAL DRAWINGS PRIOR TO THE ORDERING / INSTALLATION OF MECHANICAL, ELECTRICAL, AND PLUMBING WORK. ANY DISCREPANCIES BETWEEN THE ARCHITECTURAL AND MEP DRAWINGS SHALL BE BROUGHT TO THE ARCHITECTS ATTENTION FOR IMMEDIATE CLARIFICATION.
C. COORDINATE WORK WITH OTHER TRADES, EQUIPMENT FURNISHED BY OTHERS, REQUIREMENTS OF THE OWNER, AND THE CONSTRAINTS OF THE EXISTING CONDITIONS OF THE PROJECT SITE. COORDINATE THE INSTALLATION WITH OTHER TRADES AS REQUIRED TO ENSURE A NEAT AND ORDERLY INSTALLATION. NOTIFY ARCHITECT / ENGINEER OF ANY DISCREPANCIES BEFORE STARTING WORK.
D. GENERAL CONTRACTOR AND SUB-CONTRACTORS SHALL CAREFULLY REVIEW THE CONSTRUCTION DOCUMENTS. INFORMATION REGARDING THE COMPLETE WORK IS DISPERSED THROUGHOUT THE DOCUMENT SET AND CANNOT BE ACCURATELY DETERMINED WITHOUT REFERENCE TO THE COMPLETE DOCUMENT SET.
E. WHERE THERE MAY BE A CONFLICT IN THE SPECIFICATIONS AND/OR DRAWINGS, THEN THE MORE EXPENSIVE LABOR, MATERIALS AND EQUIPMENT SHALL BE ASSUMED TO BE REQUIRED AND SHALL BE PROVIDED BY THE GENERAL CONTRACTOR TO THE SATISFACTION OF THE OWNER.
F. ALL WALLS SHALL EXTEND TO DECK UNLESS NOTED OTHERWISE.
G. ALL DOOR FRAMES SHALL BE LOCATED 4" FROM HINGE SIDE OF BLOCK WALLS AND 2" FROM GYPSUM BOARD WALLS UNLESS NOTED OTHERWISE.
H. CONTRACTOR TO PROVIDE BULLNOSE CMU AT ALL OUTSIDE CORNERS UNLESS NOTED OTHERWISE.
I. REFER TO A-601 FOR WALL TYPES.
J. REFER TO A-601 FOR DOOR TYPES AND SCHEDULE.
K. REFER TO STRUCTURAL DRAWINGS FOR AREAS WHERE EXISTING FLOOR NEEDS TO BE INFILLED WITH NEW CONSTRUCTION.
L. ALL EXISTING EXTERIOR WINDOWS CALLED TO REMAIN SHALL BE PROTECTED DURING CONSTRUCTION.
M. NOTIFY ARCHITECT IF PIPING INSULATION IS FOUND DURING SELECTIVE DEMOLITION.

GENERAL SHEET NOTES

N. PLASTER SURFACES DAMAGED DURING DEMOLITION SHALL BE PATCHED AND PREPPED FOR SKIM-COATING AND PAINTING.
ALL EXISTING PLASTER WALLS IN CORRIDORS SHALL RECEIVE SKIM COAT OF PLASTER TO 4" ABOVE FINISH CEILING BEFORE PAINTING.
O. REFER TO GENERAL SHEETS FOR REQUIRED WALL RATINGS.
P. ALL EXISTING FLOORS TO RECEIVE SELF-LEVELING FLOOR COMPOUND AS NEEDED. INFILL ALL OPENINGS IN FLOORS PER STRUCTURAL DRAWINGS PRIOR TO APPLICATION. REFER TO SPEC. 035413.
Q. LOCKERS SHOWN FOR REPRESENTATION AND COUNT ONLY. REFER TO SPECIFICATIONS FOR MORE INFO.

PLAN KEYNOTES

1. NEW WOOD "LEARNING STAIR' AT STUDENT DINING. SEE ENLARGED PLAN
2. ALTERNATE #3: GUARDRAIL: REFER TO DETAIL A1 ON SHEET A-408 FOR MORE DETAILS.
3. INCLUDE SECURITY FILM ON GLAZING FROM FINISH FLOOR UP TO 7'-0" (OR NEXT CLOSEST HORIZONTAL MULLION) ON ALL GLAZING IN VESTIBULE. PRODUCT TO BE ULTRA 800 BY 3M (BASIS OF DESIGN) OR SIMILAR. FILM TO MATCH OR EXCEED BLAST MITIGATION, BREAK AND ENTRY, AND SAFETY GLAZING PROPERTIES OF 3M PRODUCT. INCLUDE IMPACT PROTECTION ATTACHMENT SEALANT AT ALL WINDOWS WHERE SECURITY FILM IS USED.
4. PROVIDE RECESSED KEYBOX FOR THE FIRE DEPARTMENT USE. MINIMUM 10 KEY CAPACITY.
5. ELECTRIC WATER COOLER.
6. NEW 3 TIER FIXED BLEACHERS, ALUM. W/ PLASTIC SEATS & SPECIAL COATING FOR NATATORIUM AREAS W/ HANDICAP AREAS AS SHOWN.
7. STRUCTURAL COLUMN, REFER TO STRUCTURAL. WRAP ALL COLUMNS W/ 1 1/2" MTL. STUDS & 5/8" GYP. BD. FLOOR TO CEILIING, TYP.
8. NEW STAIR & LANDING FOR MECHANICAL ACCESS.
9. LENGTH OF CMU WALL, EXPOSED TO STUDENT DINING, TO BE DECORATIVE GROUND FACE. REFER TO SPECIFICATION 042000.
10. MANUAL OPERABLE WALL PANEL
11. DASHED LINE INDICATES GYP. BD/ MTL. STUD SOFFIT ABOVE.
12. FROST SLAB. REFER TO STRUCTURAL.
13. NOT USED.
14. RECESSED FIRE EXTINGUISHER CABINET
15. 6' LONG ALUMINUM BENCH
16. COUNTERTOP W/ BRACKET SUPPORT
17. 12' LONG ALUMINUM BENCH
18. 1/2"x1/2" FRY REGLET DRYWALL REVEALS. REFER TO SHEET I-232 FOR LOCATIONS.

KEYPLAN

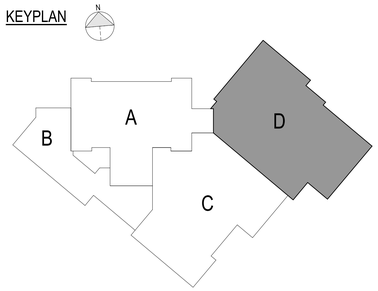

GPD GROUP
Glous, Pyle, Schomer, Burns & DeHaven, Inc.
520 South Main Street, Suite 2531
Akron, OH 44311
330.572.2100 Fax 330.572.2101
Copyright: Glous, Pyle, Schomer, Burns & DeHaven, Inc. 2026
ROBERT P. MADISON INTERNATIONAL, INC
ARCHITECTS • INTERIORS • PLANNERS

Shaker Heights Schools
Equity • Excellence • Exploration
Ohio Facilities Construction Commission

REV	DATE	DESCRIPTION
1	01/30/2026	GMP #5 ADDENDUM 1

STATE OF OHIO
AARON RODEBAUGH
5088
REGISTERED ARCHITECT
Aaron Rodebaugh License # 5088
02/12/2026
Expiration Date: December 31, 2027

Shaker Heights - Woodbury Middle Years Building
15400 S Woodland Rd, Shaker Heights, OH 44120

SECOND FLOOR PLAN - AREA D

ISSUED FOR:	
PERMIT	--/--/----
BID	01/15/2026
CONSTRUCTION	02/05/2026
RECORD	--/--/----

PROJECT MANAGER	DESIGNER
AMR	TL

JOB NO.
2023197.02

A-111

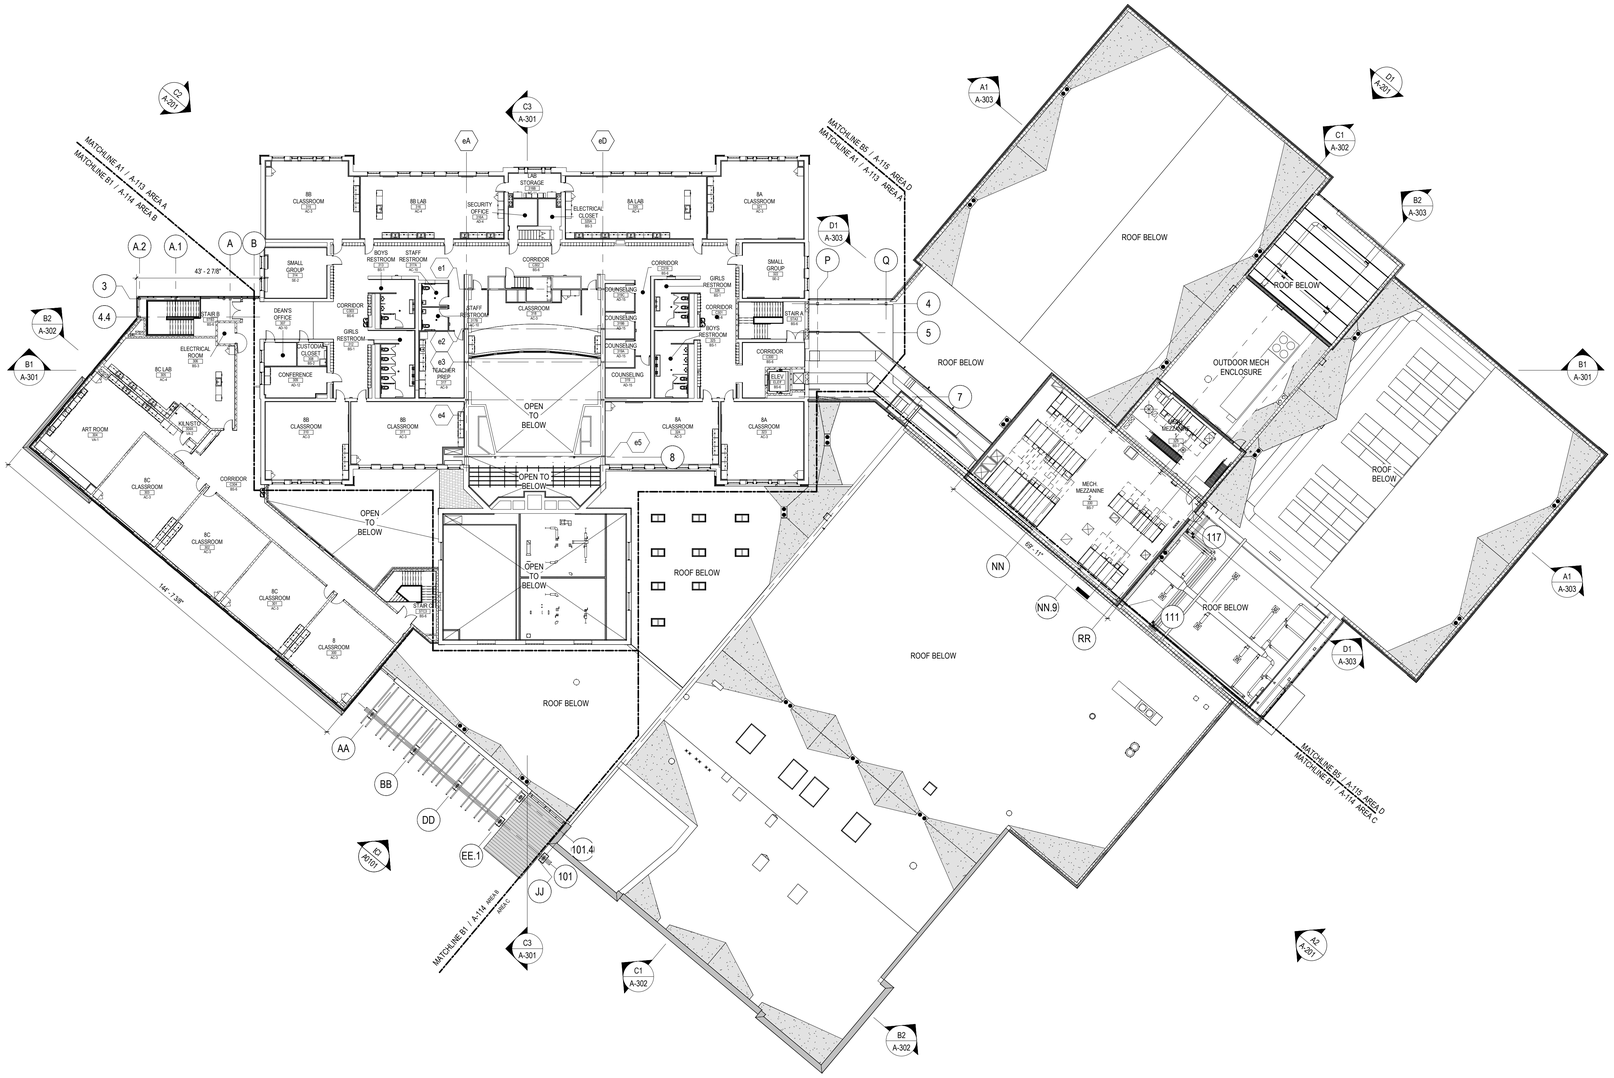

A1 OVERALL THIRD FLOOR PLAN

3/64" = 1'-0"

GENERAL SHEET NOTES

A. DO NOT SCALE DRAWINGS.

B. IT IS THE RESPONSIBILITY OF THE GENERAL CONTRACTOR TO CROSS-CHECK THE MEP DRAWINGS WITH THE ARCHITECTURAL DRAWINGS PRIOR TO THE ORDERING / INSTALLATION OF MECHANICAL, ELECTRICAL, AND PLUMBING WORK. ANY DISCREPANCIES BETWEEN THE ARCHITECTURAL AND MEP DRAWINGS SHALL BE BROUGHT TO THE ARCHITECTS ATTENTION FOR IMMEDIATE CLARIFICATION.

C. COORDINATE WORK WITH OTHER TRADES, EQUIPMENT FURNISHED BY OTHERS, REQUIREMENTS OF THE OWNER, AND THE CONSTRAINTS OF THE EXISTING CONDITIONS OF THE PROJECT SITE. COORDINATE THE INSTALLATION WITH OTHER TRADES AS REQUIRED TO ENSURE A NEAT AND ORDERLY INSTALLATION. NOTIFY ARCHITECT / ENGINEER OF ANY DISCREPANCIES BEFORE STARTING WORK.

D. GENERAL CONTRACTOR AND SUB-CONTRACTORS SHALL CAREFULLY REVIEW THE CONSTRUCTION DOCUMENTS. INFORMATION REGARDING THE COMPLETE WORK IS DISPERSED THROUGHOUT THE DOCUMENT SET AND CANNOT BE ACCURATELY DETERMINED WITHOUT REFERENCE TO THE COMPLETE DOCUMENT SET.

E. WHERE THERE MAY BE A CONFLICT IN THE SPECIFICATIONS AND/OR DRAWINGS, THEN THE MORE EXPENSIVE LABOR, MATERIALS AND EQUIPMENT SHALL BE ASSUMED TO BE REQUIRED AND SHALL BE PROVIDED BY THE GENERAL CONTRACTOR TO THE SATISFACTION OF THE OWNER.

F. ALL WALLS SHALL EXTEND TO DECK UNLESS NOTED OTHERWISE.

G. ALL DOOR FRAMES SHALL BE LOCATED 4" FROM HINGE SIDE OF BLOCK WALLS AND 2" FROM GYPSUM BOARD WALLS UNLESS NOTED OTHERWISE.

H. CONTRACTOR TO PROVIDE BULLNOSE CMU AT ALL OUTSIDE CORNERS UNLESS NOTED OTHERWISE.

I. REFER TO A-501 FOR WALL TYPES.

J. REFER TO A-601 FOR DOOR TYPES AND SCHEDULE.

K. REFER TO STRUCTURAL DRAWINGS FOR AREAS WHERE EXISTING FLOOR NEEDS TO BE INFILLED WITH NEW CONSTRUCTION.

L. ALL EXISTING EXTERIOR WINDOWS CALLED TO REMAIN SHALL BE PROTECTED DURING CONSTRUCTION.

M. NOTIFY ARCHITECT IF PIPING INSULATION IS FOUND DURING SELECTIVE DEMOLITION.

N. PLASTER SURFACES DAMAGED DURING DEMOLITION SHALL BE PATCHED AND PREPPED FOR SKIM-COATING AND PAINTING.
ALL EXISTING PLASTER WALLS IN CORRIDORS SHALL RECEIVE SKIM COAT OF PLASTER TO 4" ABOVE FINISH CEILING BEFORE PAINTING.

O. REFER TO GENERAL SHEETS FOR REQUIRED WALL RATINGS.

P. ALL EXISTING FLOORS TO RECEIVE SELF-LEVELING FLOOR COMPOUND AS NEEDED. . INFILL ALL OPENINGS IN FLOORS PER STRUCTURAL DRAWINGS PRIOR TO APPLICATION. REFER TO SPEC. 035413.

Q. LOCKERS SHOWN FOR REPRESENTATION AND COUNT ONLY. REFER TO SPECIFICATIONS FOR MORE INFO.

KEYPLAN

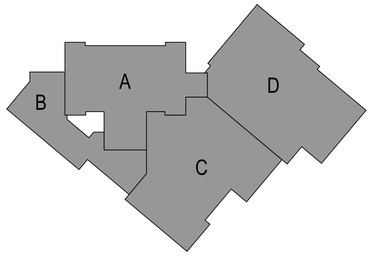

GPD GROUP
Glous, Pyle, Schomer, Burns & DeHaven, Inc.
520 South Main Street, Suite 2531
Akron, OH 44311
330.572.2100 Fax 330.572.2101
Copyright: Glous, Pyle, Schomer, Burns & DeHaven, Inc. 2026

ROBERT P. MADISON INTERNATIONAL, INC
ARCHITECTS • INTERIORS • PLANNERS

Shaker Heights Schools
Equity • Excellence • Exploration

Ohio Facilities Construction Commission

REV.	DATE	DESCRIPTION

STATE OF OHIO
AARON RODEBAUGH
5088
REGISTERED ARCHITECT

Aaron Rodebaugh License # 5088
02/12/2026
Expiration Date: December 31, 2027

Shaker Heights - Woodbury Middle Years Building
15400 S Woodland Rd, Shaker Heights, OH 44120

THIRD FLOOR OVERALL PLAN

ISSUED FOR:	
PERMIT	--/--/----
BID	01/15/2026
CONSTRUCTION	02/05/2026
RECORD	--/--/----

PROJECT MANAGER	DESIGNER
AMR	TL

JOB NO.
2023197.02

A-112

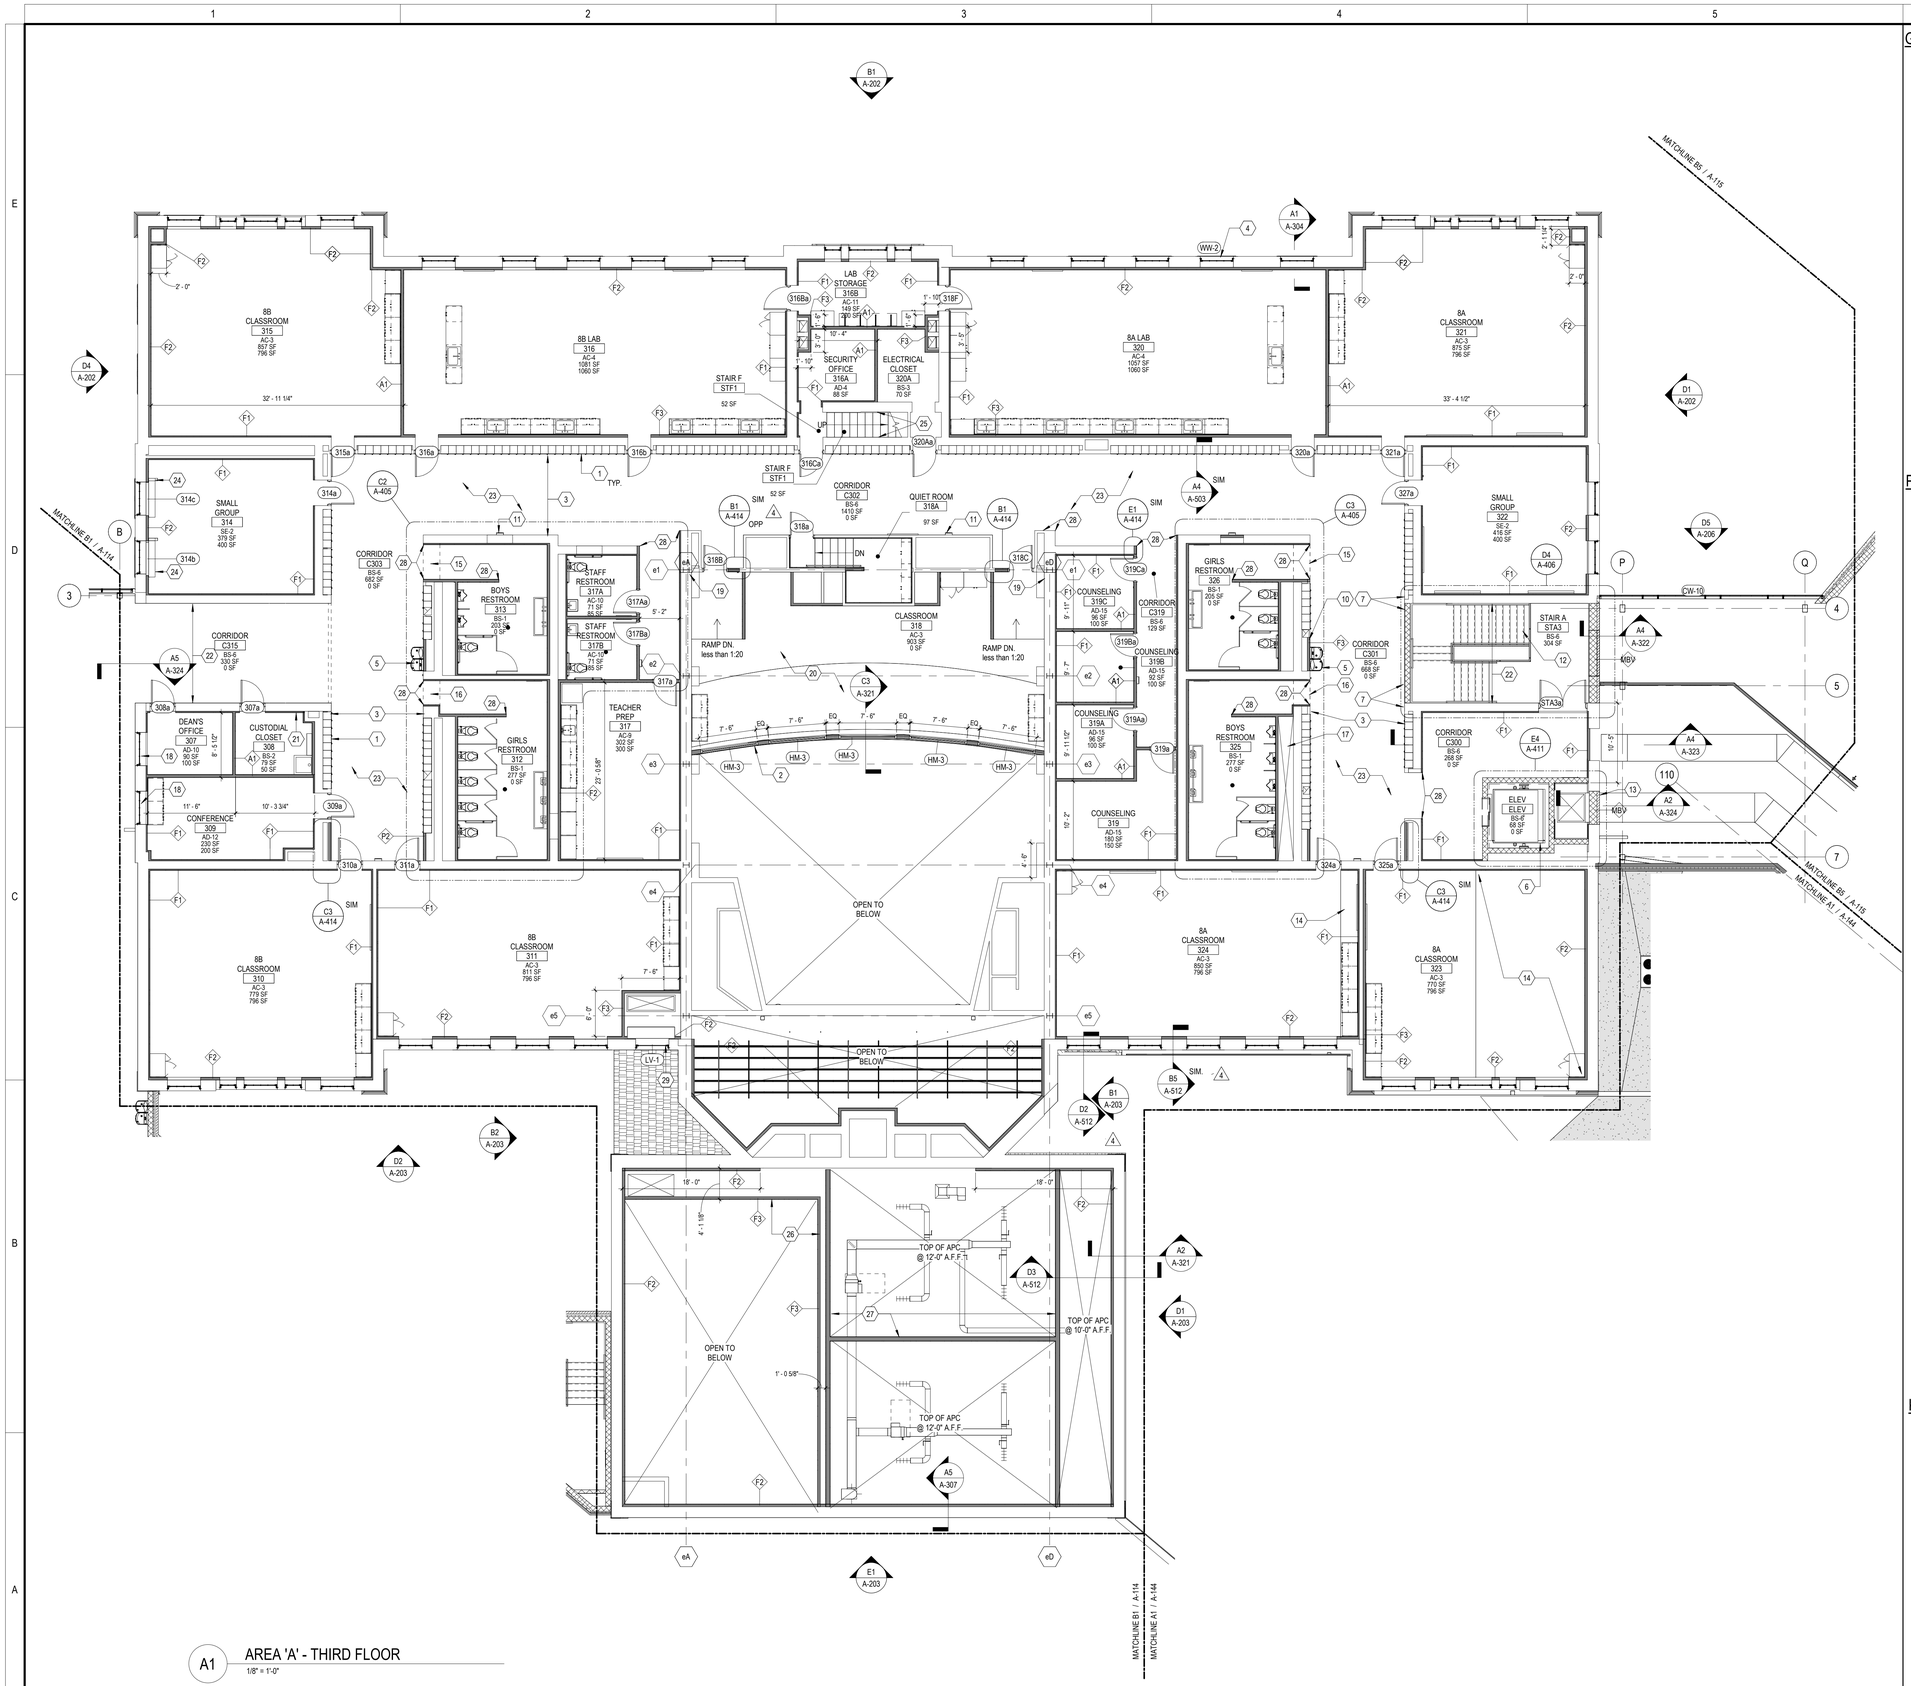

A1 AREA 'A' - THIRD FLOOR
1/8" = 1'-0"

GENERAL SHEET NOTES

A. DO NOT SCALE DRAWINGS.
B. IT IS THE RESPONSIBILITY OF THE GENERAL CONTRACTOR TO CROSS-CHECK THE MEP DRAWINGS WITH THE ARCHITECTURAL DRAWINGS PRIOR TO THE ORDERING / INSTALLATION OF MECHANICAL, ELECTRICAL, AND PLUMBING WORK. ANY DISCREPANCIES BETWEEN THE ARCHITECTURAL AND MEP DRAWINGS SHALL BE BROUGHT TO THE ARCHITECTS ATTENTION FOR IMMEDIATE CLARIFICATION.
C. COORDINATE WORK WITH OTHER TRADES, EQUIPMENT FURNISHED BY OTHERS, REQUIREMENTS OF THE OWNER, AND THE CONSTRAINTS OF THE EXISTING CONDITIONS OF THE PROJECT SITE. COORDINATE THE INSTALLATION WITH OTHER TRADES AS REQUIRED TO ENSURE A NEAT AND ORDERLY INSTALLATION. NOTIFY ARCHITECT / ENGINEER OF ANY DISCREPANCIES BEFORE STARTING WORK.
D. GENERAL CONTRACTOR AND SUB-CONTRACTORS SHALL CAREFULLY REVIEW THE CONSTRUCTION DOCUMENTS. INFORMATION REGARDING THE COMPLETE WORK IS DISPERSED THROUGHOUT THE DOCUMENT SET AND CANNOT BE ACCURATELY DETERMINED WITHOUT REFERENCE TO THE COMPLETE DOCUMENT SET.
E. WHERE THERE MAY BE A CONFLICT IN THE SPECIFICATIONS AND/OR DRAWINGS, THEN THE MORE EXPENSIVE LABOR, MATERIALS AND EQUIPMENT SHALL BE ASSUMED TO BE REQUIRED AND SHALL BE PROVIDED BY THE GENERAL CONTRACTOR TO THE SATISFACTION OF THE OWNER.
F. ALL WALLS SHALL EXTEND TO DECK UNLESS NOTED OTHERWISE.
G. ALL DOOR FRAMES SHALL BE LOCATED 4" FROM HINGE SIDE OF BLOCK WALLS AND 2" FROM GYPSUM BOARD WALLS UNLESS NOTED OTHERWISE.
H. CONTRACTOR TO PROVIDE BULLNOSE CMU AT ALL OUTSIDE CORNERS UNLESS NOTED OTHERWISE.
I. REFER TO A-501 FOR WALL TYPES.
J. REFER TO A-601 FOR DOOR TYPES AND SCHEDULE.
K. REFER TO STRUCTURAL DRAWINGS FOR AREAS WHERE EXISTING FLOOR NEEDS TO BE INFILLED WITH NEW CONSTRUCTION.
L. ALL EXISTING EXTERIOR WINDOWS CALLED TO REMAIN SHALL BE PROTECTED DURING CONSTRUCTION.
M. NOTIFY ARCHITECT IF PIPING INSULATION IS FOUND DURING SELECTIVE DEMOLITION.
N. PLASTER SURFACES DAMAGED DURING DEMOLITION SHALL BE PATCHED AND PREPPED FOR SKIM-COATING AND PAINTING.
ALL EXISTING PLASTER WALLS IN CORRIDORS SHALL RECEIVE SKIM COAT OF PLASTER TO 4" ABOVE FINISH CEILING BEFORE PAINTING.
O. REFER TO GENERAL SHEETS FOR REQUIRED WALL RATINGS.
P. ALL EXISTING FLOORS TO RECEIVE SELF-LEVELING FLOOR COMPOUND AS NEEDED. INFILL ALL OPENINGS IN FLOORS PER STRUCTURAL DRAWINGS PRIOR TO APPLICATION. REFER TO SPEC. 035413.
Q. LOCKERS SHOWN FOR REPRESENTATION AND COUNT ONLY. REFER TO SPECIFICATIONS FOR MORE INFO.

PLAN KEYNOTES

1. STUDENT LOCKERS. REFER TO DETAILS A4/A-503 & A4/A-504.
2. FRONT OF EXISTING BALCONY.
3. PATCH AND/OR REPAIR PLASTER WALLS, DUE TO DEMOLITION.
4. REPLACE WINDOW WITH NEW WOOD WINDOW. NEW WINDOW TO MATCH EXISTING.
5. ELECTRIC WATER COOLER.
6. NEW TRACTION ELEVATOR. REFER TO SPECIFICATION 142400.
7. ALIGN FACE OF WALL.
8. NEW STRUCTURAL COLUMN, REFER TO STRUCTURAL. WRAP ALL COLUMNS W/ 1 1/2" MTL. STUDS & 5/8" GYP. BD. FLOOR TO CEILIING, TYP.
9. NEW OPENING IN EXISTING WALL.
10. EXISTING WALL/DOOR OPENING INFILL. WALL TYPE INDICATED. SKIM COAT WITH PLASTER CEMENT CORRIDOR SIDE AND ALIGN WITH FACE OF CORRIDOR WALL.
11. SEMI-RECESSED FIRE EXTINGUISHER.
12. NEW METAL STAIR & LANDINGS, REFER TO ENLARGED STAIR PLAN.
13. DEMO EXISTING WINDOW AND INFILL W/ BRICK TO MATCH, TYP.
14. INFILL EXISTING FLOOR IN THIS LOCATION WITH 2X WOOD SLEEPERS W/ 3/4" T&G PLY. WD. TO MEET LEVEL OF EXISTING WOOD FLOOR. CONTRACTOR TO V.I.F. AMOUNT OF INFILL REQUIRED.
15. NEW SOFFIT- REFER TO REF. CLG. PLAN.
16. EXISTING SOFFIT TO REMAIN.
17. INDICATES EXISTING OPENING IN FLOOR TO REMAIN. ALIGN NEW MTL. STUD WALL AT EDGE OF OPENING AS SHOWN. (FIELD VERIFY)
18. ADD MANUAL ROLLER SHADE TO EXISTING WINDOW. REFER TO SPECIFICATION 122413.
19. WATER DAMAGED DECORATIVE CROWN MOULDING TO BE REPAIRED, RESTORED AS NEEDED. PREP, PRIME AND PAINT. REFER TO FINISH PLANS.
20. NEW FLOOR BUILT ON TOP OF EXISTING BALCONY. REFER TO STRUCTURAL DWGS.
21. ADD FRP PANELS TO ALL WALLS ABOVE 6' FROM FINISHED FLOOR.
22. PATCH AND PAINT EXISTING WALLS.
23. SKIM COAT WALL EXISTING PLASTER WALLS TO REMAIN. REFER TO 09 26 13.
24. OVERHEAD COILING FIRE DOOR W/ 45 MIN. RATING W/ FUSIBLE LINK. REFER TO SPEC. 083323,
25. NOT USED.
26. BULKHEAD WALL ABOVE UPPER CABINETS TO ROOF DECK.
27. REFER TO SHEET A108, SECOND FLOOR PLAN FOR WALL TYPES AND LOCATION.
28. 1" x 1"x 60" STAINLESS STEEL CORNER GUARD.
29. NEW LOUVER TO REPLACE EXISTING WINDOW.

WALL LEGEND

ABBREVIATIONS

AW	ALUMNIMUM WINDOW
CW	CURTAIN WALL
SF	STOREFRONT
HM	HOLLOW METAL WINDOW

KEYPLAN

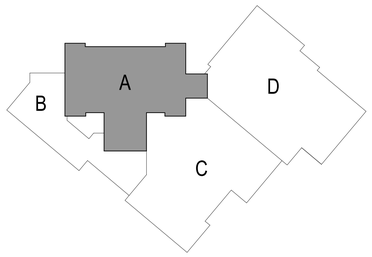

GPD GROUP
Glaus, Pyle, Schomer, Burns & DeHaven, Inc.
520 South Main Street, Suite 2531
Akron, OH 44311
330.572.2100 Fax 330.572.2101
Copyright: Glaus, Pyle, Schomer, Burns & DeHaven, Inc. 2026

ROBERT P. MADISON INTERNATIONAL, INC
ARCHITECTS • INTERIORS • PLANNERS

Shaker Heights Schools
Equity • Excellence • Exploration

Ohio Facilities Construction Commission

REV.	DATE	DESCRIPTION
4	01/30/2026	GMP 05 ADDENDUM 1

STATE OF OHIO REGISTERED ARCHITECT AARON RODEBAUGH 5088
Aaron Rodebaugh License # 5088
02/12/2026
Expiration Date: December 31, 2027

Shaker Heights - Woodbury Middle Years Building
15400 S Woodland Rd, Shaker Heights, OH 44120

THIRD FLOOR PLAN - AREA A

ISSUED FOR:	
PERMIT	--/--/----
BID	01/15/2026
CONSTRUCTION	02/05/2026
RECORD	--/--/----

PROJECT MANAGER	DESIGNER
AMR	TL

JOB NO. 2023197.02

A-113

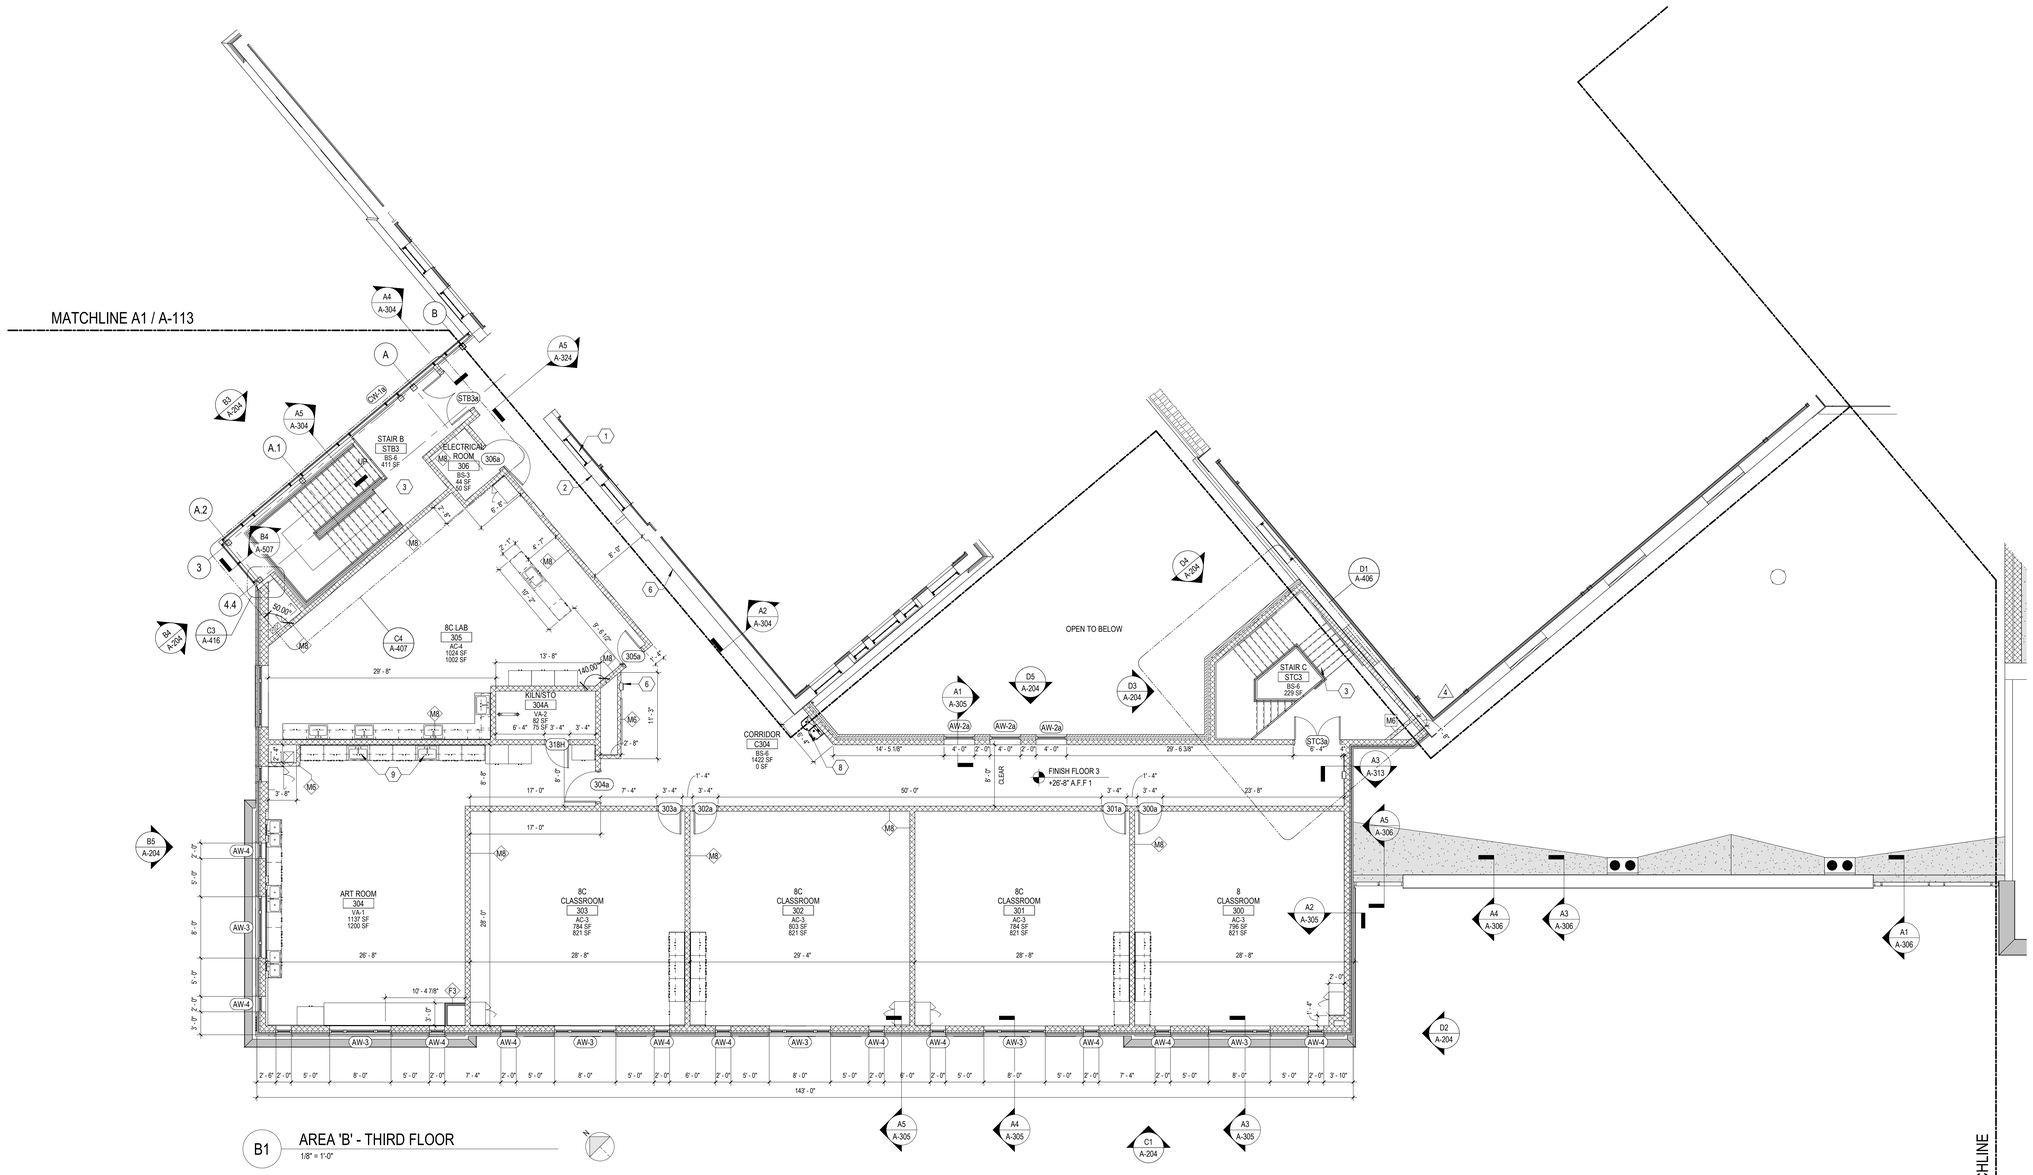

B1 AREA 'B' - THIRD FLOOR

1/8" = 1'-0"

GENERAL SHEET NOTES

A. DO NOT SCALE DRAWINGS.

B. IT IS THE RESPONSIBILITY OF THE GENERAL CONTRACTOR TO CROSS-CHECK THE MEP DRAWINGS WITH THE ARCHITECTURAL DRAWINGS PRIOR TO THE ORDERING / INSTALLATION OF MECHANICAL, ELECTRICAL, AND PLUMBING WORK. ANY DISCREPANCIES BETWEEN THE ARCHITECTURAL AND MEP DRAWINGS SHALL BE BROUGHT TO THE ARCHITECTS ATTENTION FOR IMMEDIATE CLARIFICATION.

C. COORDINATE WORK WITH OTHER TRADES, EQUIPMENT FURNISHED BY OTHERS, REQUIREMENTS OF THE OWNER, AND THE CONSTRAINTS OF THE EXISTING CONDITIONS OF THE PROJECT SITE. COORDINATE THE INSTALLATION WITH OTHER TRADES AS REQUIRED TO ENSURE A NEAT AND ORDERLY INSTALLATION. NOTIFY ARCHITECT / ENGINEER OF ANY DISCREPANCIES BEFORE STARTING WORK.

D. GENERAL CONTRACTOR AND SUB-CONTRACTORS SHALL CAREFULLY REVIEW THE CONSTRUCTION DOCUMENTS. INFORMATION REGARDING THE COMPLETE WORK IS DISPERSED THROUGHOUT THE DOCUMENT SET AND CANNOT BE ACCURATELY DETERMINED WITHOUT REFERENCE TO THE COMPLETE DOCUMENT SET.

E. WHERE THERE MAY BE A CONFLICT IN THE SPECIFICATIONS AND/OR DRAWINGS, THEN THE MORE EXPENSIVE LABOR, MATERIALS AND EQUIPMENT SHALL BE ASSUMED TO BE REQUIRED AND SHALL BE PROVIDED BY THE GENERAL CONTRACTOR TO THE SATISFACTION OF THE OWNER.

F. ALL WALLS SHALL EXTEND TO DECK UNLESS NOTED OTHERWISE.

G. ALL DOOR FRAMES SHALL BE LOCATED 4" FROM HINGE SIDE OF BLOCK WALLS AND 2" FROM GYPSUM BOARD WALLS UNLESS NOTED OTHERWISE.

H. CONTRACTOR TO PROVIDE BULLNOSE CMU AT ALL OUTSIDE CORNERS UNLESS NOTED OTHERWISE.

I. REFER TO A-501 FOR WALL TYPES.

J. REFER TO A-601 FOR DOOR TYPES AND SCHEDULE.

K. REFER TO STRUCTURAL DRAWINGS FOR AREAS WHERE EXISTING FLOOR NEEDS TO BE INFILLED WITH NEW CONSTRUCTION.

L. ALL EXISTING EXTERIOR WINDOWS CALLED TO REMAIN SHALL BE PROTECTED DURING CONSTRUCTION.

M. NOTIFY ARCHITECT IF PIPING INSULATION IS FOUND DURING SELECTIVE DEMOLITION.

N. PLASTER SURFACES DAMAGED DURING DEMOLITION SHALL BE PATCHED AND PREPPED FOR SKIM-COATING AND PAINTING.
ALL EXISTING PLASTER WALLS IN CORRIDORS SHALL RECEIVE SKIM COAT OF PLASTER TO 4" ABOVE FINISH CEILING BEFORE PAINTING.

O. REFER TO GENERAL SHEETS FOR REQUIRED WALL RATINGS.

P. ALL EXISTING FLOORS TO RECEIVE SELF-LEVELING FLOOR COMPOUND AS NEEDED.. INFILL ALL OPENINGS IN FLOORS PER STRUCTURAL DRAWINGS PRIOR TO APPLICATION. REFER TO SPEC. 035413.

Q. LOCKERS SHOWN FOR REPRESENTATION AND COUNT ONLY. REFER TO SPECIFICATIONS FOR MORE INFO.

PLAN KEYNOTES

1. EXISTING WINDOWS TO REMAIN, UNLESS NOTED OTHERWISE.
2. EXISTING BUILDING TO REMAIN.
3. METAL STAIR WITH LANDING AND EXIT DOOR.
4. RECESSED FIRE EXTINGUISHER CABINET.
5. NOT USED.
6. CLEAN AND SEAL EXISTING BRICK WALLS OF CORRIDORS, TYP. REFER TO SPECIFICATION 04 01 10.
7. NOT USED.
8. ELECTRIC WATER COOLER.
9. ART SINKS, REFER TO PLUMBING.

WALL TYPE LEGEND

EXISTING WALL

NEW CMU WALL

NEW STUD WALL

ABBREVIATIONS

AW	ALUMNIMUM WINDOW
CW	CURTAIN WALL
SF	STOREFRONT

KEYPLAN

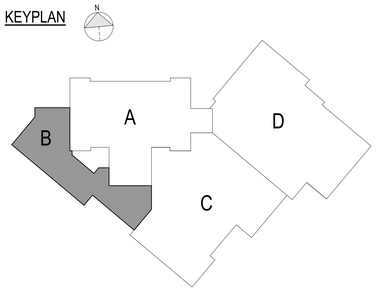

GPD GROUP
Glous, Pyle, Schomer, Burns & DeHaven, Inc.
520 South Main Street, Suite 2531
Akron, OH 44311
330.572.2100 Fax 330.572.2101
Copyright: Glous, Pyle, Schomer, Burns & DeHaven, Inc. 2026

ROBERT P. MADISON INTERNATIONAL, INC
ARCHITECTS • INTERIORS • PLANNERS

Shaker Heights Schools
Equity • Excellence • Exploration

Ohio Facilities Construction Commission

REV.	DATE	DESCRIPTION
1	01/30/2026	GMP 05 ADDENDUM 1

STATE OF OHIO
AARON RODEBAUGH
5088
REGISTERED ARCHITECT

Aaron Rodebaugh License # 5088
02/12/2026
Expiration Date: December 31, 2027

Shaker Heights - Woodbury Middle Years Building
15400 S Woodland Rd, Shaker Heights, OH 44120

THIRD FLOOR PLAN - AREA B

ISSUED FOR:	
PERMIT	--/--/----
BID	01/15/2026
CONSTRUCTION	02/05/2026
RECORD	--/--/----

PROJECT MANAGER	DESIGNER
AMR	TL

JOB NO.
2023197.02

A-114

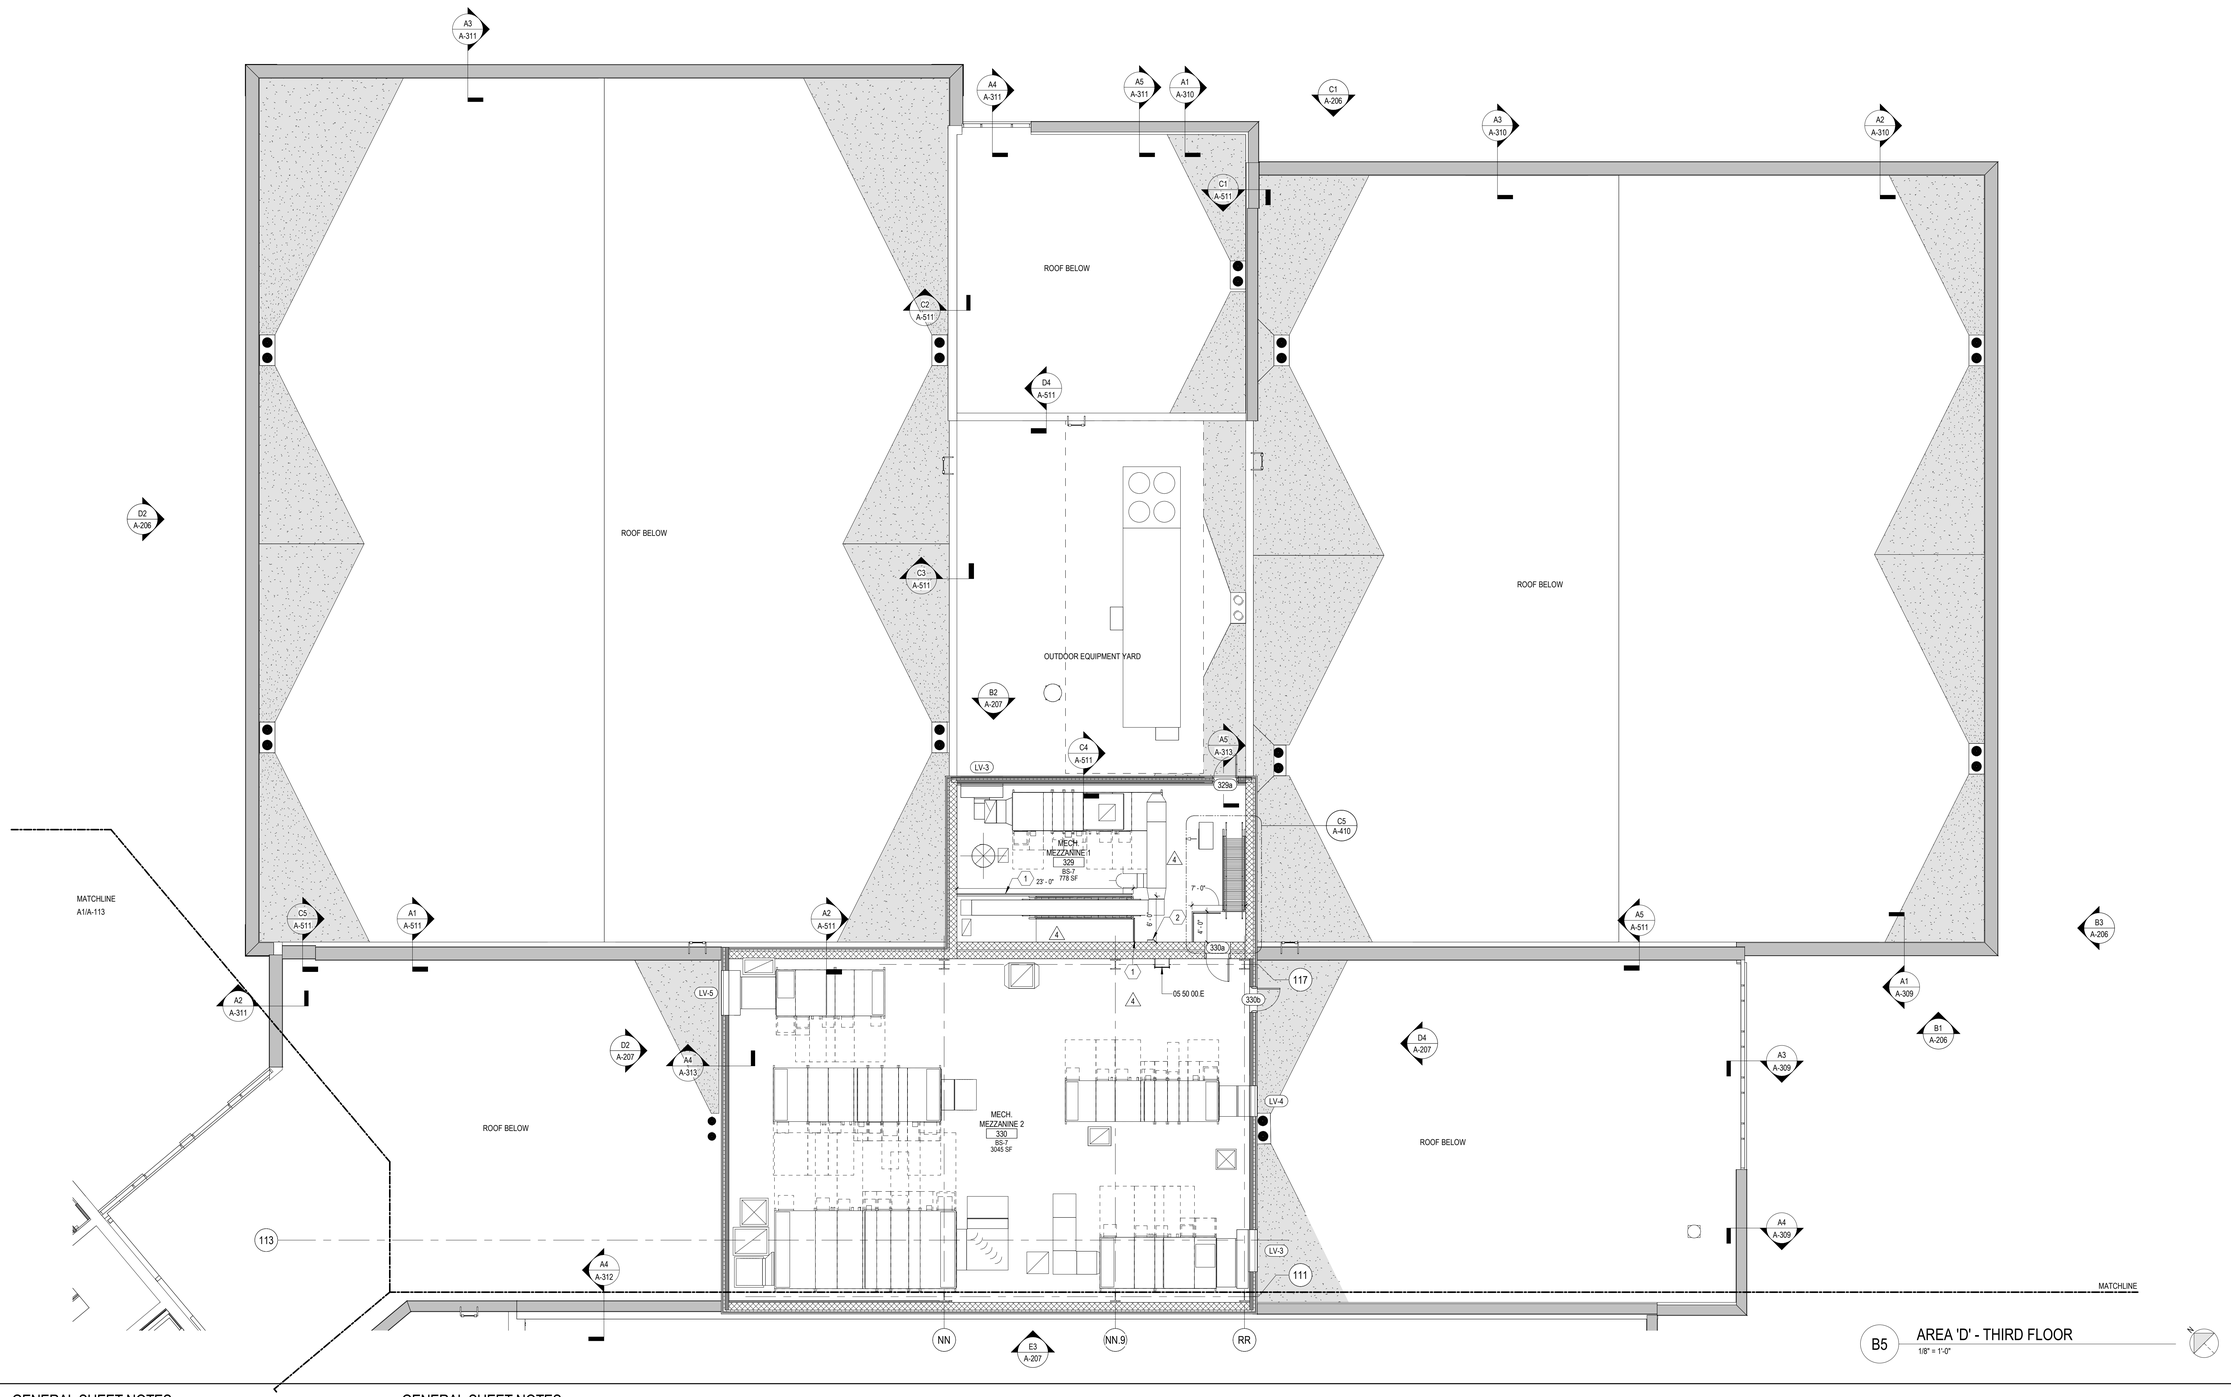

B5 AREA 'D' - THIRD FLOOR
1/8" = 1'-0"

GENERAL SHEET NOTES

A. DO NOT SCALE DRAWINGS.
B. IT IS THE RESPONSIBILITY OF THE GENERAL CONTRACTOR TO CROSS-CHECK THE MEP DRAWINGS WITH THE ARCHITECTURAL DRAWINGS PRIOR TO THE ORDERING / INSTALLATION OF MECHANICAL, ELECTRICAL, AND PLUMBING WORK. ANY DISCREPANCIES BETWEEN THE ARCHITECTURAL AND MEP DRAWINGS SHALL BE BROUGHT TO THE ARCHITECTS ATTENTION FOR IMMEDIATE CLARIFICATION.
C. COORDINATE WORK WITH OTHER TRADES, EQUIPMENT FURNISHED BY OTHERS, REQUIREMENTS OF THE OWNER, AND THE CONSTRAINTS OF THE EXISTING CONDITIONS OF THE PROJECT SITE. COORDINATE THE INSTALLATION WITH OTHER TRADES AS REQUIRED TO ENSURE A NEAT AND ORDERLY INSTALLATION. NOTIFY ARCHITECT / ENGINEER OF ANY DISCREPANCIES BEFORE STARTING WORK.
D. GENERAL CONTRACTOR AND SUB-CONTRACTORS SHALL CAREFULLY REVIEW THE CONSTRUCTION DOCUMENTS. INFORMATION REGARDING THE COMPLETE WORK IS DISPERSED THROUGHOUT THE DOCUMENT SET AND CANNOT BE ACCURATELY DETERMINED WITHOUT REFERENCE TO THE COMPLETE DOCUMENT SET.
E. WHERE THERE MAY BE A CONFLICT IN THE SPECIFICATIONS AND/OR DRAWINGS, THEN THE MORE EXPENSIVE LABOR, MATERIALS AND EQUIPMENT SHALL BE ASSUMED TO BE REQUIRED AND SHALL BE PROVIDED BY THE GENERAL CONTRACTOR TO THE SATISFACTION OF THE OWNER.
F. ALL WALLS SHALL EXTEND TO DECK UNLESS NOTED OTHERWISE.
G. ALL DOOR FRAMES SHALL BE LOCATED 4" FROM HINGE SIDE OF BLOCK WALLS AND 2" FROM GYPSUM BOARD WALLS UNLESS NOTED OTHERWISE.
H. CONTRACTOR TO PROVIDE BULLNOSE CMU AT ALL OUTSIDE CORNERS UNLESS NOTED OTHERWISE.
I. REFER TO A-501 FOR WALL TYPES.
J. REFER TO A-601 FOR DOOR TYPES AND SCHEDULE.
K. REFER TO STRUCTURAL DRAWINGS FOR AREAS WHERE EXISTING FLOOR NEEDS TO BE INFILLED WITH NEW CONSTRUCTION.
L. ALL EXISTING EXTERIOR WINDOWS CALLED TO REMAIN SHALL BE PROTECTED DURING CONSTRUCTION.
M. NOTIFY ARCHITECT IF PIPING INSULATION IS FOUND DURING SELECTIVE DEMOLITION.

GENERAL SHEET NOTES

N. PLASTER SURFACES DAMAGED DURING DEMOLITION SHALL BE PATCHED AND PREPPED FOR SKIM-COATING AND PAINTING.
ALL EXISTING PLASTER WALLS IN CORRIDORS SHALL RECEIVE SKIM COAT OF PLASTER TO 4" ABOVE FINISH CEILING BEFORE PAINTING.
O. REFER TO GENERAL SHEETS FOR REQUIRED WALL RATINGS.
P. ALL EXISTING FLOORS TO RECEIVE SELF-LEVELING FLOOR COMPOUND AS NEEDED. INFILL ALL OPENINGS IN FLOORS PER STRUCTURAL DRAWINGS PRIOR TO APPLICATION. REFER TO SPEC. 035413.
Q. LOCKERS SHOWN FOR REPRESENTATION AND COUNT ONLY. REFER TO SPECIFICATIONS FOR MORE INFO.

PLAN KEYNOTES

1. 42" HIGH GUARDRAIL.
2. SEMI-RECESSED FIRE EXTINGUISHER CABINET.

KEYPLAN

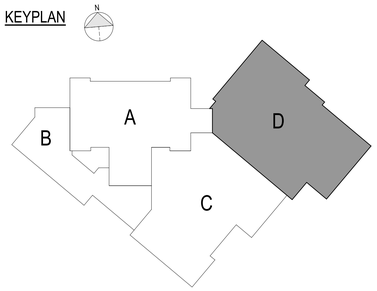

GPD GROUP
Glous, Pyle, Schomer, Burns & DeHaven, Inc.
520 South Main Street, Suite 2531
Akron, OH 44311
330.572.2100 Fax 330.572.2101
Copyright: Glous, Pyle, Schomer, Burns & DeHaven, Inc. 2026

ROBERT P. MADISON INTERNATIONAL, INC
ARCHITECTS • INTERIORS • PLANNERS

Shaker Heights Schools
Equity • Excellence • Exploration

Ohio Facilities Construction Commission

REV/	DATE	DESCRIPTION
4	01/30/2026	GMP 95 ADDENDUM 1

STATE OF OHIO
AARON RODEBAUGH
5088
REGISTERED ARCHITECT

Aaron Rodebaugh License # 5088
02/12/2026
Expiration Date: December 31, 2027

Shaker Heights - Woodbury Middle Years Building
15400 S Woodland Rd, Shaker Heights, OH 44120

THIRD FLOOR PLAN - AREA D

ISSUED FOR:	
PERMIT	--/--/----
BID	01/15/2026
CONSTRUCTION	02/05/2026
RECORD	--/--/----

PROJECT MANAGER	DESIGNER
AMR	TL

JOB NO.
2023197.02

A-115

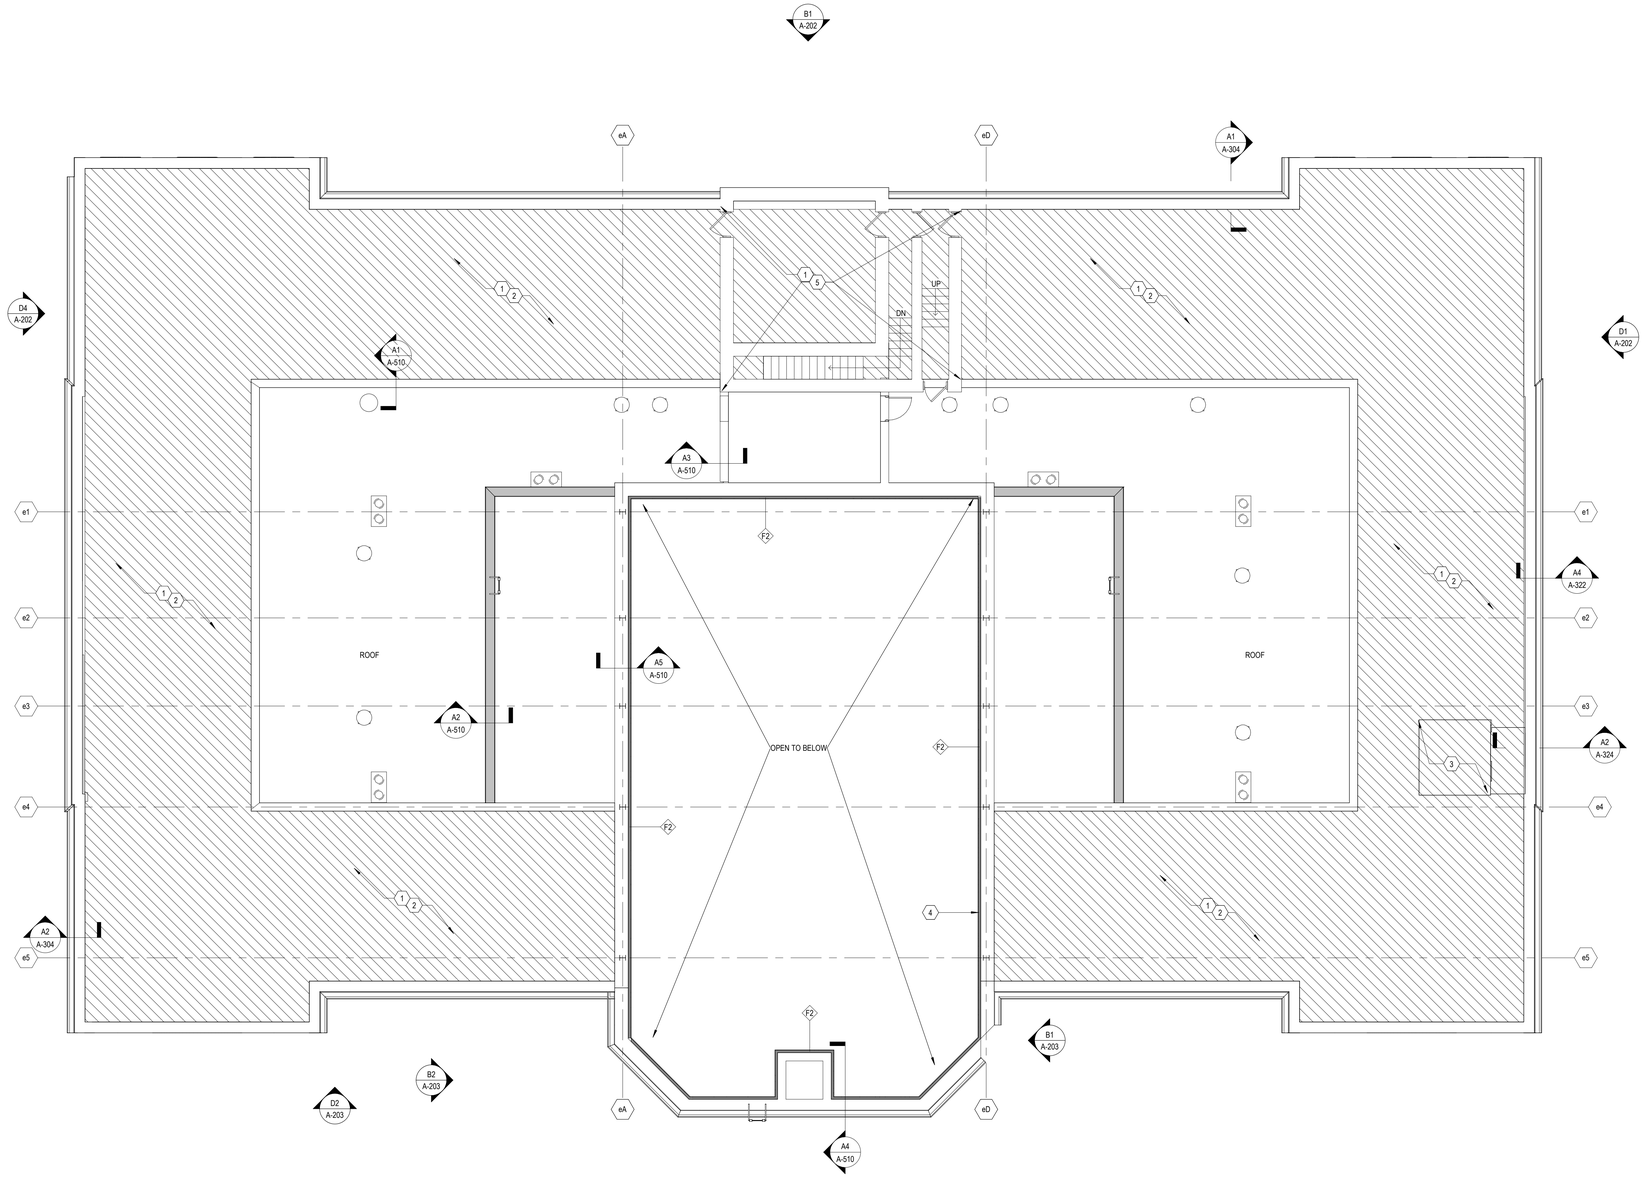

A1 ATTIC PLAN
1/8" = 1'-0"

GENERAL SHEET NOTES

A. DO NOT SCALE DRAWINGS.
B. IT IS THE RESPONSIBILITY OF THE GENERAL CONTRACTOR TO CROSS-CHECK THE MEP DRAWINGS WITH THE ARCHITECTURAL DRAWINGS PRIOR TO THE ORDERING / INSTALLATION OF MECHANICAL, ELECTRICAL, AND PLUMBING WORK. ANY DISCREPANCIES BETWEEN THE ARCHITECTURAL AND MEP DRAWINGS SHALL BE BROUGHT TO THE ARCHITECTS ATTENTION FOR IMMEDIATE CLARIFICATION.
C. COORDINATE WORK WITH OTHER TRADES, EQUIPMENT FURNISHED BY OTHERS, REQUIREMENTS OF THE OWNER, AND THE CONSTRAINTS OF THE EXISTING CONDITIONS OF THE PROJECT SITE. COORDINATE THE INSTALLATION WITH OTHER TRADES AS REQUIRED TO ENSURE A NEAT AND ORDERLY INSTALLATION. NOTIFY ARCHITECT / ENGINEER OF ANY DISCREPANCIES BEFORE STARTING WORK.
D. GENERAL CONTRACTOR AND SUB-CONTRACTORS SHALL CAREFULLY REVIEW THE CONSTRUCTION DOCUMENTS. INFORMATION REGARDING THE COMPLETE WORK IS DISPERSED THROUGHOUT THE DOCUMENT SET AND CANNOT BE ACCURATELY DETERMINED WITHOUT REFERENCE TO THE COMPLETE DOCUMENT SET.
E. WHERE THERE MAY BE A CONFLICT IN THE SPECIFICATIONS AND/OR DRAWINGS, THEN THE MORE EXPENSIVE LABOR, MATERIALS AND EQUIPMENT SHALL BE ASSUMED TO BE REQUIRED AND SHALL BE PROVIDED BY THE GENERAL CONTRACTOR TO THE SATISFACTION OF THE OWNER.
F. ALL WALLS SHALL EXTEND TO DECK UNLESS NOTED OTHERWISE.
G. ALL DOOR FRAMES SHALL BE LOCATED 4" FROM HINGE SIDE OF BLOCK WALLS AND 2" FROM GYPSUM BOARD WALLS UNLESS NOTED OTHERWISE.
H. CONTRACTOR TO PROVIDE BULLNOSE CMU AT ALL OUTSIDE CORNERS UNLESS NOTED OTHERWISE.
I. REFER TO A-501 FOR WALL TYPES.
J. REFER TO A-601 FOR DOOR TYPES AND SCHEDULE.
K. REFER TO STRUCTURAL DRAWINGS FOR AREAS WHERE EXISTING FLOOR NEEDS TO BE INFILLED WITH NEW CONSTRUCTION.
L. ALL EXISTING EXTERIOR WINDOWS CALLED TO REMAIN SHALL BE PROTECTED DURING CONSTRUCTION.
M. NOTIFY ARCHITECT IF PIPING INSULATION IS FOUND DURING SELECTIVE DEMOLITION.
N. PLASTER SURFACES DAMAGED DURING DEMOLITION SHALL BE PATCHED AND PREPPED FOR SKIM-COATING AND PAINTING.
ALL EXISTING PLASTER WALLS IN CORRIDORS SHALL RECEIVE SKIM COAT OF PLASTER TO 4" ABOVE FINISH CEILING BEFORE PAINTING.
O. REFER TO GENERAL SHEETS FOR REQUIRED WALL RATINGS.
P. ALL EXISTING FLOORS TO RECEIVE SELF-LEVELING. FLOOR COMPOUND AS NEEDED. INFILL ALL OPENINGS IN FLOORS PER STRUCTURAL DRAWINGS PRIOR TO APPLICATION. REFER TO SPEC. 035413.
Q. LOCKERS SHOWN FOR REPRESENTATION AND COUNT ONLY. REFER TO SPECIFICATIONS FOR MORE INFO.

PLAN KEYNOTES

1. ATTIC SPACE TO BE FULLY SUPPRESSED. REFER TO FIRE PROTECTION DRAWINGS.
2. REPLACE EXISTING ATTIC INSULATION WITH MINIMUM R-49 BATT INSULATION.
3. CAP SHAFT OF ELEVATOR WITH 1 HR RATED BARRIER, COMPLYING WITH UL P561. BASIS OF DESIGN ASSEMBLY: 1 LAYER 5/8" SHEETROCK ECO SMART GYPSUM PANEL (UL TYPE ULIX), 1 LAYER 1/2" 25 GA. RESILIENT CHANNEL SPACED 16" O.C., 1 LAYER 3-1/2" THICK MINERAL WOOL INSULATION, 10" DEEP STEEL JOISTS SPACED 24" MAX O.C., 1 LAYER 3/4" THICK, USG STRUCTURAL PANEL CONCRETE SUBFLOOR, WITH LONG EDGES TONGUE AND GROOVED, LONG DIMENSION OF PANELS TO BE PERPENDICULAR TO JOISTS.
4. INSTALL WALL ABOVE CEILING BELOW. EXTEND WALL TYPE F2 TIGHT TO UNDERSIDE OF STRUCTURE ABOVE.
5. APPLY SPRAY FOAM INSULATION PER SPECIFICATION 072119 TO UNDERSIDE OF STRUCTURE BELOW BELL TOWER FLOOR. APPLY SPRAY FOAM INSULATION PER SPECIFICATION 072119 TO UNDERSIDE OF STRUCTURE BELOW BELL TOWER FLOOR. APPLY CELLULOSIC THERMAL BARRIER IN 1" THICKNESS OVER POLYURETHANE SPRAY FOAM INSULATION.

KEYPLAN

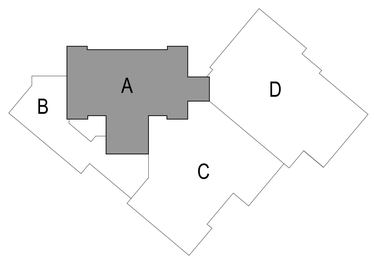

GPD GROUP
Glous, Pyle, Schomer, Burns & DeHaven, Inc.
520 South Main Street, Suite 2531
Akron, OH 44311
330.572.2100 Fax 330.572.2101
Copyright: Glous, Pyle, Schomer, Burns & DeHaven, Inc. 2026

ROBERT P. MADISON INTERNATIONAL, INC
ARCHITECTS • INTERIORS • PLANNERS

Shaker Heights Schools
Equity • Excellence • Exploration

Ohio Facilities Construction Commission

REV.	DATE	DESCRIPTION

STATE OF OHIO
AARON RODEBAUGH
5088
REGISTERED ARCHITECT

Aaron Rodebaugh License # 5088
02/12/2026
Expiration Date: December 31, 2027

Shaker Heights - Woodbury Middle Years Building
15400 S Woodland Rd, Shaker Heights, OH 44120

ATTIC PLAN - AREA A

ISSUED FOR:	
PERMIT	--/--/----
BID	01/15/2026
CONSTRUCTION	02/05/2026
RECORD	--/--/----

PROJECT MANAGER	DESIGNER
AMR	TL

JOB NO.
2023197.02

A-116

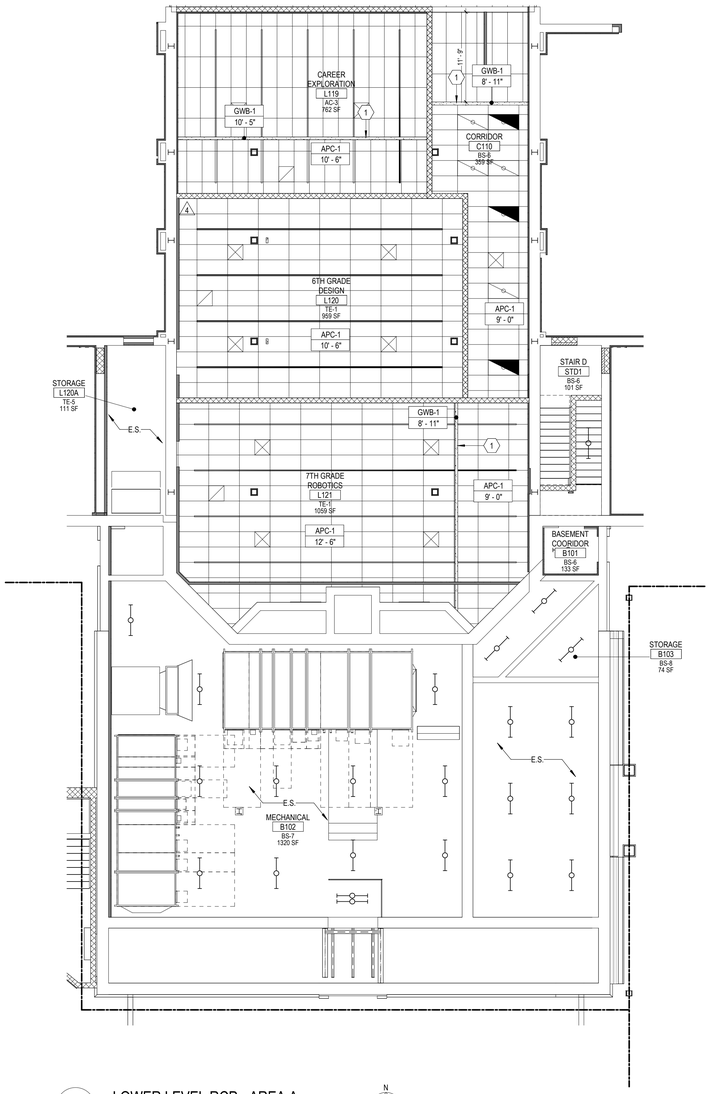

1 LOWER LEVEL RCP - AREA A

N.T.S.

GENERAL SHEET NOTES

A. DO NOT SCALE DRAWINGS.

B. BUILDING SHALL BE CONSTRUCTED TO MEET MINIMUM REQUIREMENTS OF THE CURRENT EDITION OF ASHRAE / IES STANDARD 90.1 AND ASHRAE STANDARD 189.

C. IT IS THE RESPONSIBILITY OF THE GENERAL CONTRACTOR TO CROSS-CHECK THE MEP DRAWINGS WITH THE ARCHITECTURAL DRAWINGS PRIOR TO THE ORDERING / INSTALLATION OF MECHANICAL, ELECTRICAL, AND PLUMBING WORK. ANY DISCREPANCIES BETWEEN THE ARCHITECTURAL AND MEP DRAWINGS SHALL BE BROUGHT TO THE ARCHITECTS ATTENTION FOR IMMEDIATE CLARIFICATION.

D. COORDINATE WORK WITH OTHER TRADES, EQUIPMENT FURNISHED BY OTHERS, REQUIREMENTS OF THE TENANT AND LANDLORD/ BUILDING OWNER, AND THE CONSTRAINTS OF THE EXISTING CONDITIONS OF THE PROJECT SITE. COORDINATE THE INSTALLATION WITH OTHER TRADES AS REQUIRED TO ENSURE A NEAT AND ORDERLY INSTALLATION. NOTIFY ARCHITECT / ENGINEER OF ANY DISCREPANCIES BEFORE STARTING WORK.

E. GENERAL CONTRACTOR AND SUB-CONTRACTORS SHALL CAREFULLY REVIEW THE CONSTRUCTION DOCUMENTS. INFORMATION REGARDING THE COMPLETE WORK IS DISPERSED THROUGHOUT THE DOCUMENT SET AND CANNOT BE ACCURATELY DETERMINED WITHOUT REFERENCE TO THE COMPLETE DOCUMENT SET.

F. WHERE THERE MAY BE A CONFLICT IN THE SPECIFICATIONS AND/OR DRAWINGS, THEN THE MORE EXPENSIVE LABOR, MATERIALS AND EQUIPMENT SHALL BE ASSUMED TO BE REQUIRED AND SHALL BE PROVIDED BY THE GENERAL CONTRACTOR TO THE SATISFACTION OF THE TENANT.

G. WHEN WORK, NOT SPECIFICALLY CALLED OUT, IS REQUIRED TO COMPLETE THE PROJECT, IT SHALL BE PROVIDED BY THE GENERAL CONTRACTOR WITH THE BEST MATERIALS AND WORKMANSHIP.

H. CEILING GRID HANGER WIRES SHALL NOT BE ATTACHED TO ROOF DECK. HANGERS TO ATTACH TO STRUCTURAL MEMBERS ONLY. MAY REQUIRE ADDITIONAL SUPPORT MEMBERS BE ADDED TO PROVIDE ADDITIONAL LIGHTING SUPPORT AND/OR CEILING SUPPORT, WHEN REQUIRED, PER SEISMIC ZONE AND LOCAL CODE. ATTACHING CEILING DIRECTLY TO DECK IS NOT PERMITTED.

I. CEILING GRIDS ARE ASSUMED TO BE CENTER UPON THE ROOM OF WHICH THEY ARE IN UNLESS NOTED OTHERWISE.

J. ALL AREAS INDICATED TO RECEIVE 'PES' SHALL RECEIVE PAINT ON ALL EXPOSED STRUCTURE, DECK, HVAC DUCTS, PIPES, ETC. UNLESS NOTED OTHERWISE.

SHEET KEYNOTES

1. GYPSUM BOARD SOFFIT, PAINTED; HEIGHT VARIES BY ROOM.

RCP LEGEND

- GYPSUM BOARD CEILING 09 29 00
- 24"x48" WASHABLE APC 09 51 13
- 24"x48" ACOUSTICAL PANEL CEILING 09 51 13
- 24"x60" ACOUSTICAL PANEL CEILING 09 51 13
- WAVE BAFFLE ACP-1 09 84 36
- GEOMETRIC DIFFUSER ACP-2 09 84 36
- LIGHTING EQUIP. SEE ELECTRICAL DRAWINGS
- LIGHT FIXTURES MAY REQUIRE APC INFILL AND/OR GRID. COORDINATE WITH ELECTRICAL DRAWINGS AND SPECIFICATIONS
- HVAC EQUIPMENT SEE MECHANICAL DRAWINGS
- EXISTING PLASTER CEILING EXC-1

ES EXPOSED STRUCTURE
PES PAINTED EXPOSED STRUCTURE

KEYPLAN

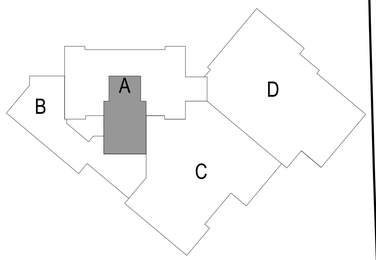

GPD GROUP
Glous, Pyle, Schomer, Burns & DeHaven, Inc.
520 South Main Street, Suite 2531
Akron, OH 44311
330.572.2100 Fax 330.572.2101
Copyright: Glous, Pyle, Schomer, Burns & DeHaven, Inc. 2026

ROBERT P. MADISON INTERNATIONAL, INC
ARCHITECTS • INTERIORS • PLANNERS

Shaker Heights Schools
Equity • Excellence • Exploration

Ohio Facilities Construction Commission

REV.	DATE	DESCRIPTION
4	01/30/2026	GMP 05 ADDENDUM 1

STATE OF OHIO
AARON RODEBAUGH
5088
REGISTERED ARCHITECT

Aaron Rodebaugh License # 5088
02/12/2026
Expiration Date: December 31, 2027

Shaker Heights - Woodbury Middle Years Building
15400 S Woodland Rd, Shaker Heights, OH 44120

LOWER LEVEL RCP - AREA A

ISSUED FOR:	
PERMIT	--/--/----
BID	01/15/2026
CONSTRUCTION	02/05/2026
RECORD	--/--/----

PROJECT MANAGER	DESIGNER
AMR	TL

JOB NO.
2023197.02

A-120

A1 OVERALL - FIRST FLOOR RCP
3/64" = 1'-0"

GENERAL SHEET NOTES

A. DO NOT SCALE DRAWINGS.
B. BUILDING SHALL BE CONSTRUCTED TO MEET MINIMUM REQUIREMENTS OF THE CURRENT EDITION OF ASHRAE / IES STANDARD 90.1 AND ASHRAE STANDARD 189.
C. IT IS THE RESPONSIBILITY OF THE GENERAL CONTRACTOR TO CROSS-CHECK THE MEP DRAWINGS WITH THE ARCHITECTURAL DRAWINGS PRIOR TO THE ORDERING / INSTALLATION OF MECHANICAL, ELECTRICAL, AND PLUMBING WORK. ANY DISCREPANCIES BETWEEN THE ARCHITECTURAL AND MEP DRAWINGS SHALL BE BROUGHT TO THE ARCHITECTS ATTENTION FOR IMMEDIATE CLARIFICATION.
D. COORDINATE WORK WITH OTHER TRADES, EQUIPMENT FURNISHED BY OTHERS, REQUIREMENTS OF THE TENANT AND LANDLORD/ BUILDING OWNER, AND THE CONSTRAINTS OF THE EXISTING CONDITIONS OF THE PROJECT SITE. COORDINATE THE INSTALLATION WITH OTHER TRADES AS REQUIRED TO ENSURE A NEAT AND ORDERLY INSTALLATION. NOTIFY ARCHITECT / ENGINEER OF ANY DISCREPANCIES BEFORE STARTING WORK.
E. GENERAL CONTRACTOR AND SUB-CONTRACTORS SHALL CAREFULLY REVIEW THE CONSTRUCTION DOCUMENTS. INFORMATION REGARDING THE COMPLETE WORK IS DISPERSED THROUGHOUT THE DOCUMENT SET AND CANNOT BE ACCURATELY DETERMINED WITHOUT REFERENCE TO THE COMPLETE DOCUMENT SET.
F. WHERE THERE MAY BE A CONFLICT IN THE SPECIFICATIONS AND/OR DRAWINGS, THEN THE MORE EXPENSIVE LABOR, MATERIALS AND EQUIPMENT SHALL BE ASSUMED TO BE REQUIRED AND SHALL BE PROVIDED BY THE GENERAL CONTRACTOR TO THE SATISFACTION OF THE TENANT.
G. WHEN WORK, NOT SPECIFICALLY CALLED OUT, IS REQUIRED TO COMPLETE THE PROJECT, IT SHALL BE PROVIDED BY THE GENERAL CONTRACTOR WITH THE BEST MATERIALS AND WORKMANSHIP.
H. CEILING GRID HANGER WIRES SHALL NOT BE ATTACHED TO ROOF DECK. HANGERS TO ATTACH TO STRUCTURAL MEMBERS ONLY. MAY REQUIRE ADDITIONAL SUPPORT MEMBERS BE ADDED TO PROVIDE ADDITIONAL LIGHTING SUPPORT AND/OR CEILING SUPPORT. WHEN REQUIRED, PER SEISMIC ZONE AND LOCAL CODE. ATTACHING CEILING DIRECTLY TO DECK IS NOT PERMITTED.
I. CEILING GRIDS ARE ASSUMED TO BE CENTER UPON THE ROOM OF WHICH THEY ARE IN UNLESS NOTED OTHERWISE.
J. ALL AREAS INDICATED TO RECEIVE 'PES' SHALL RECEIVE PAINT ON ALL EXPOSED STRUCTURE, DECK, HVAC DUCTS, PIPES, ETC. UNLESS NOTED OTHERWISE.

RCP LEGEND

- GYPSUM BOARD CEILING 09 29 00
- 24"x48" WASHABLE APC 09 51 13
- 24"x48" ACOUSTICAL PANEL CEILING 09 51 13
- 24"x60" ACOUSTICAL PANEL CEILING 09 51 13
- WAVE BAFFLE ACP-1 09 84 36
- GEOMETRIC DIFFUSER ACP-2 09 84 36
- LIGHTING EQUIP. SEE ELECTRICAL DRAWINGS
- LIGHT FIXTURES MAY REQUIRE APC INFILL AND/OR GRID. COORDINATE WITH ELECTRICAL DRAWINGS AND SPECIFICATIONS
- HVAC EQUIPMENT SEE MECHANICAL DRAWINGS
- EXISTING PLASTER CEILING EXC-1

ES EXPOSED STRUCTURE
PES PAINTED EXPOSED STRUCTURE

KEYPLAN

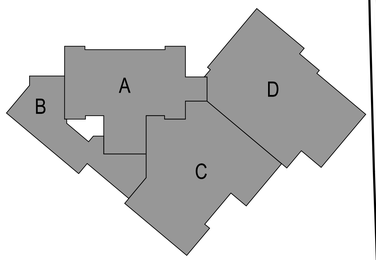

GPD GROUP
Glaus, Pyle, Schomer, Burns & DeHaven, Inc.
520 South Main Street, Suite 2531
Akron, OH 44311
330.572.2100 Fax 330.572.2101
Copyright: Glaus, Pyle, Schomer, Burns & DeHaven, Inc. 2026

ROBERT P. MADISON INTERNATIONAL, INC
ARCHITECTS • INTERIORS • PLANNERS

Shaker Heights Schools
Equity • Excellence • Exploration

Ohio Facilities Construction Commission

REV.	DATE	DESCRIPTION

STATE OF OHIO
AARON RODEBAUGH
5088
REGISTERED ARCHITECT
Aaron Rodebaugh License # 5088
02/12/2026
Expiration Date: December 31, 2027

Shaker Heights - Woodbury Middle Years Building
15400 S Woodland Rd, Shaker Heights, OH 44120

FIRST FLOOR OVERALL REFLECTED CEILING PLAN

ISSUED FOR:	
PERMIT	--/--/----
BID	01/15/2026
CONSTRUCTION	02/05/2026
RECORD	--/--/----

PROJECT MANAGER	DESIGNER
AMR	TL

JOB NO.
2023197.02

A-121

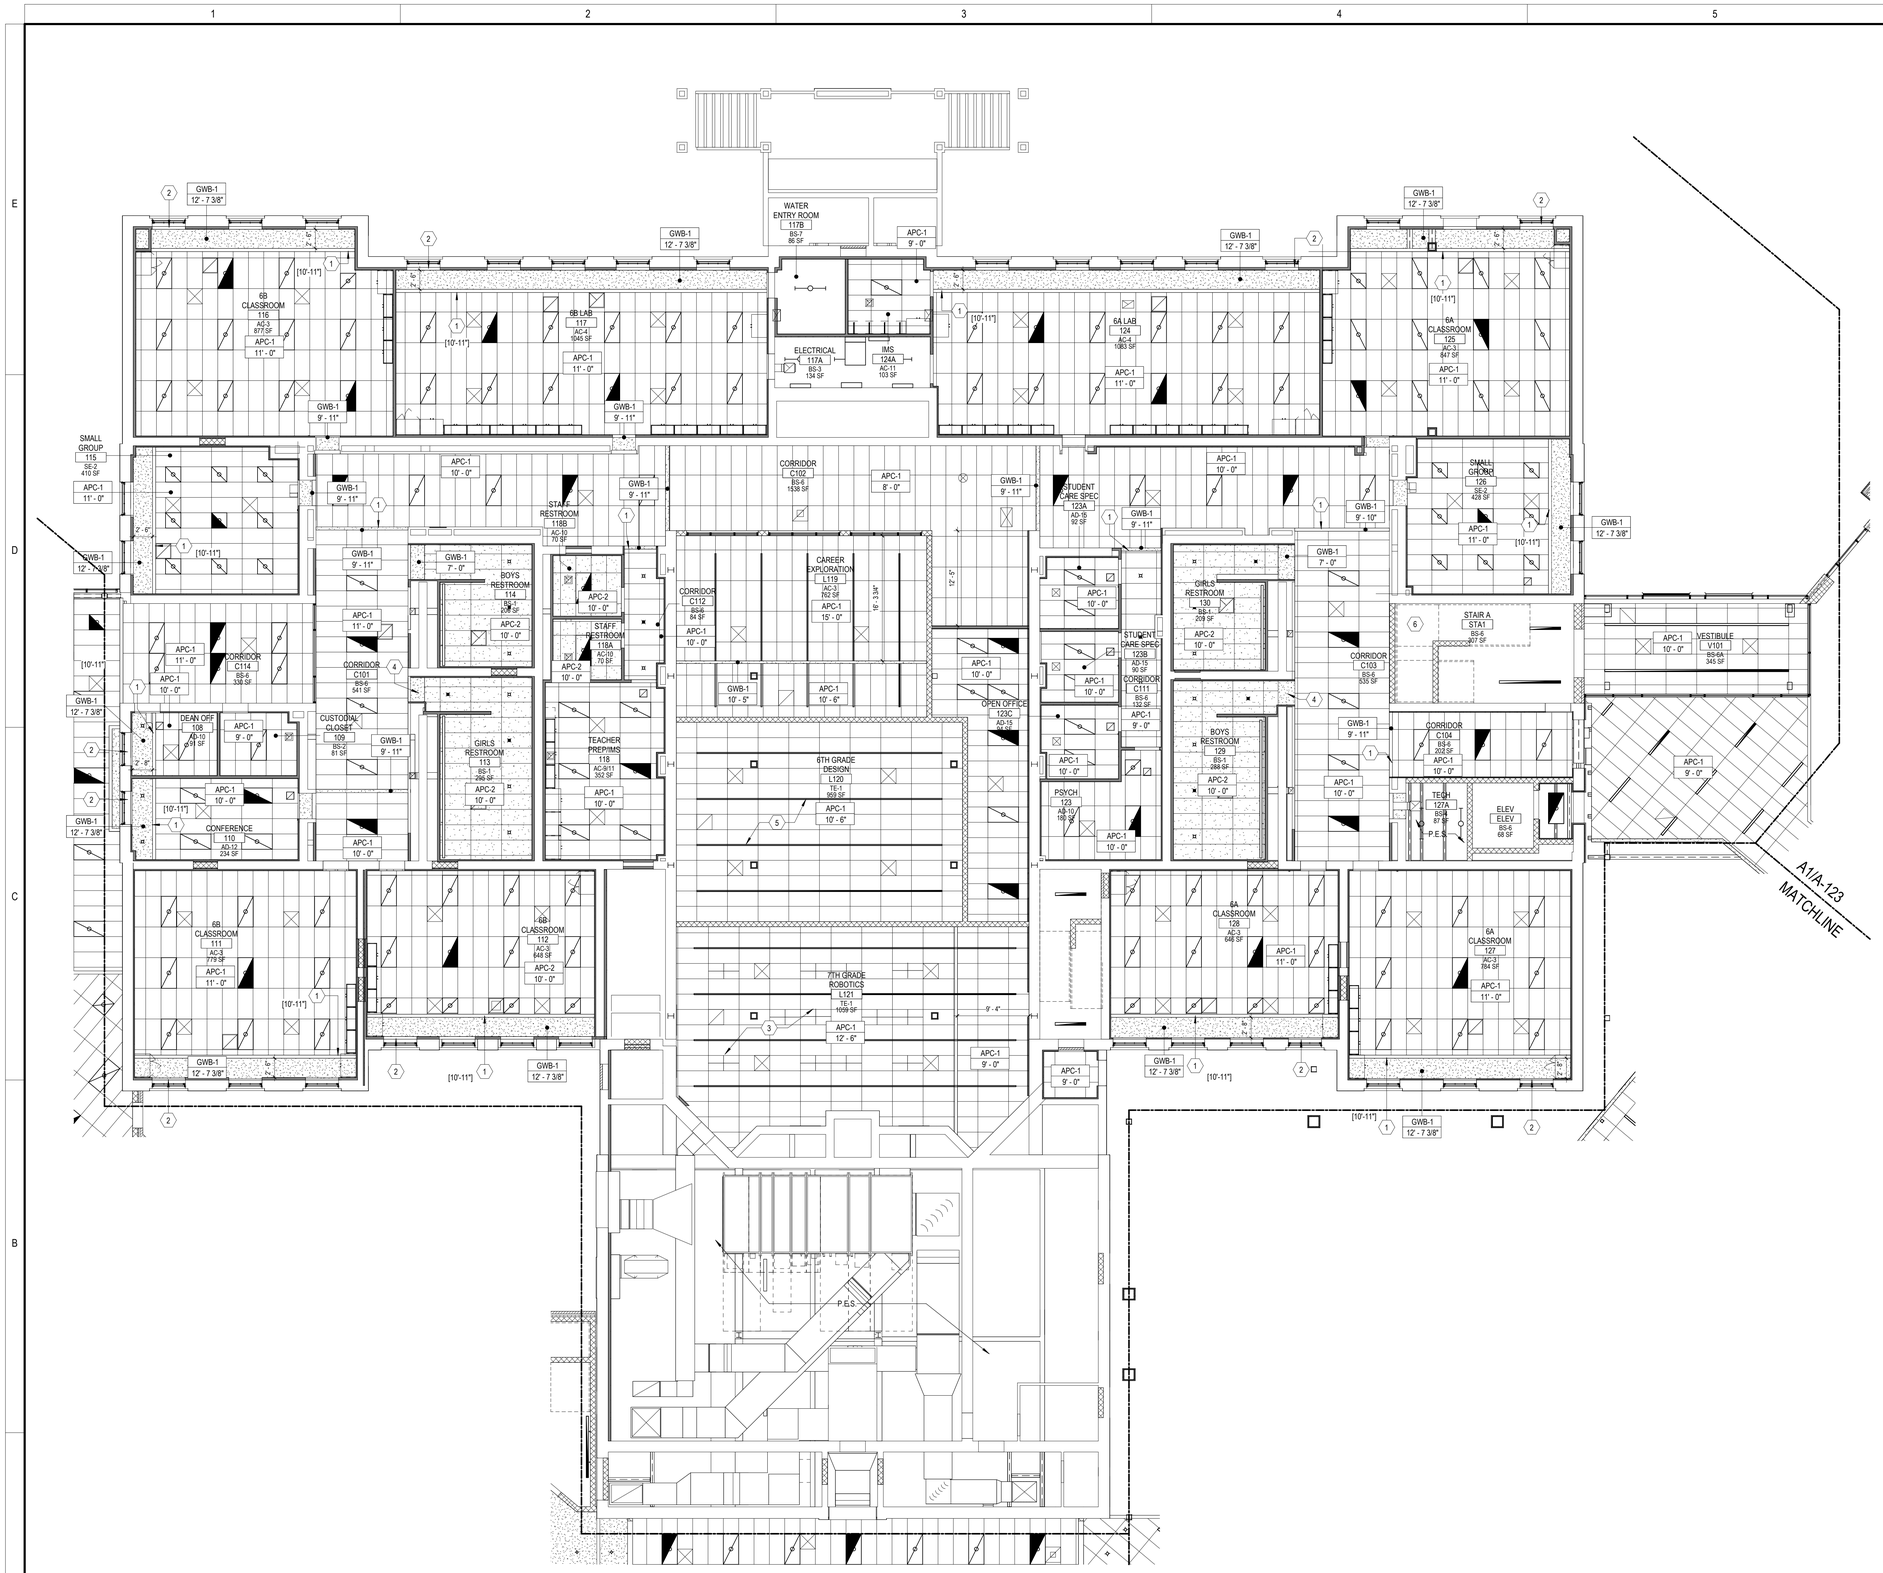

A1 AREA 'A' - FIRST FLOOR RCP
1/8" = 1'-0"

GENERAL SHEET NOTES

A. DO NOT SCALE DRAWINGS.
B. BUILDING SHALL BE CONSTRUCTED TO MEET MINIMUM REQUIREMENTS OF THE CURRENT EDITION OF ASHRAE / IES STANDARD 90.1 AND ASHRAE STANDARD 189.
C. IT IS THE RESPONSIBILITY OF THE GENERAL CONTRACTOR TO CROSS-CHECK THE MEP DRAWINGS WITH THE ARCHITECTURAL DRAWINGS PRIOR TO THE ORDERING / INSTALLATION OF MECHANICAL, ELECTRICAL, AND PLUMBING WORK. ANY DISCREPANCIES BETWEEN THE ARCHITECTURAL AND MEP DRAWINGS SHALL BE BROUGHT TO THE ARCHITECTS ATTENTION FOR IMMEDIATE CLARIFICATION.
D. COORDINATE WORK WITH OTHER TRADES, EQUIPMENT FURNISHED BY OTHERS, REQUIREMENTS OF THE TENANT AND LANDLORD/ BUILDING OWNER, AND THE CONSTRAINTS OF THE EXISTING CONDITIONS OF THE PROJECT SITE. COORDINATE THE INSTALLATION WITH OTHER TRADES AS REQUIRED TO ENSURE A NEAT AND ORDERLY INSTALLATION. NOTIFY ARCHITECT / ENGINEER OF ANY DISCREPANCIES BEFORE STARTING WORK.
E. GENERAL CONTRACTOR AND SUB-CONTRACTORS SHALL CAREFULLY REVIEW THE CONSTRUCTION DOCUMENTS. INFORMATION REGARDING THE COMPLETE WORK IS DISPERSED THROUGHOUT THE DOCUMENT SET AND CANNOT BE ACCURATELY DETERMINED WITHOUT REFERENCE TO THE COMPLETE DOCUMENT SET.
F. WHERE THERE MAY BE A CONFLICT IN THE SPECIFICATIONS AND/OR DRAWINGS, THEN THE MORE EXPENSIVE LABOR, MATERIALS AND EQUIPMENT SHALL BE ASSUMED TO BE REQUIRED AND SHALL BE PROVIDED BY THE GENERAL CONTRACTOR TO THE SATISFACTION OF THE TENANT.
G. WHEN WORK, NOT SPECIFICALLY CALLED OUT, IS REQUIRED TO COMPLETE THE PROJECT, IT SHALL BE PROVIDED BY THE GENERAL CONTRACTOR WITH THE BEST MATERIALS AND WORKMANSHIP.
H. CEILING GRID HANGER WIRES SHALL NOT BE ATTACHED TO ROOF DECK. HANGERS TO ATTACH TO STRUCTURAL MEMBERS ONLY. MAY REQUIRE ADDITIONAL SUPPORT MEMBERS BE ADDED TO PROVIDE ADDITIONAL LIGHTING SUPPORT AND/OR CEILING SUPPORT, WHEN REQUIRED, PER SEISMIC ZONE AND LOCAL CODE. ATTACHING CEILING DIRECTLY TO DECK IS NOT PERMITTED.
I. CEILING GRIDS ARE ASSUMED TO BE CENTER UPON THE ROOM OF WHICH THEY ARE IN UNLESS NOTED OTHERWISE.
J. ALL AREAS INDICATED TO RECEIVE 'PES' SHALL RECEIVE PAINT ON ALL EXPOSED STRUCTURE, DECK, HVAC DUCTS, PIPES, ETC. UNLESS NOTED OTHERWISE.

SHEET KEYNOTES

1. GYPSUM BOARD SOFFIT TO BE PAINTED P-1 UNLESS OTHERWISE NOTED; HEIGHT VARIES BY ROOM.
2. INCLUDE MANUAL ROLLER SHADE AT ALL AREA 'A' CLASSROOM WINDOWS. REFER TO SPECIFICATION 122413.
3. ACOUSTIC CEILING DIFFUSERS, LAY-IN, WHITE 2'X4', QTY 12 PER ROOM.
4. EXISTING GYPSUM BOARD SOFFIT
5. NEW LIGHT FIXTURE. REFER TO ELECTRICAL.
6. PAINT EXPOSED UNDERSIDE OF STAIR TO MATCH STRINGER, REFER TO STAIR SECTIONS FOR PAINT COLOR.

REFERENCED KEYNOTES

RCP LEGEND

- GYPSUM BOARD CEILING 09 29 00
- 24"x48" WASHABLE APC 09 51 13
- 24"x48" ACOUSTICAL PANEL CEILING 09 51 13
- 24"x60" ACOUSTICAL PANEL CEILING 09 51 13
- WAVE BAFFLE ACP-1 09 84 36
- GEOMETRIC DIFFUSER ACP-2 09 84 36
- LIGHTING EQUIP. SEE ELECTRICAL DRAWINGS
- LIGHT FIXTURES MAY REQUIRE APC INFILL AND/OR GRID. COORDINATE WITH ELECTRICAL DRAWINGS AND SPECIFICATIONS
- HVAC EQUIPMENT SEE MECHANICAL DRAWINGS
- EXISTING PLASTER CEILING EXC-1

ES EXPOSED STRUCTURE
PES PAINTED EXPOSED STRUCTURE

KEYPLAN

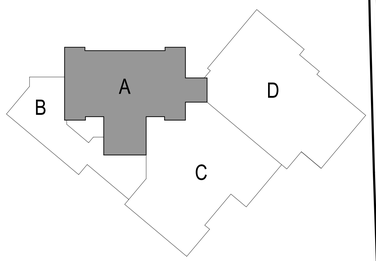

GPD GROUP
Glous, Pyle, Schomer, Burns & DeHaven, Inc.
520 South Main Street, Suite 2531
Akron, OH 44311
330.572.2100 Fax 330.572.2101
Copyright: Glous, Pyle, Schomer, Burns & DeHaven, Inc. 2026
ROBERT P. MADISON INTERNATIONAL, INC
ARCHITECTS • INTERIORS • PLANNERS

Shaker Heights Schools
Equity • Excellence • Exploration
Ohio Facilities Construction Commission

REV/	DATE	DESCRIPTION
4	01/30/2026	GMP 05 ADDENDUM 1

STATE OF OHIO REGISTERED ARCHITECT AARON RODEBAUGH 5088
Aaron Rodebaugh License # 5088
02/12/2026
Expiration Date: December 31, 2027

Shaker Heights - Woodbury Middle Years Building
15400 S Woodland Rd, Shaker Heights, OH 44120

FIRST FLOOR RCP - AREA A

ISSUED FOR:	
PERMIT	--/--/----
BID	01/15/2026
CONSTRUCTION	02/05/2026
RECORD	--/--/----

PROJECT MANAGER	DESIGNER
AMR	TL

JOB NO.
2023197.02

A-122

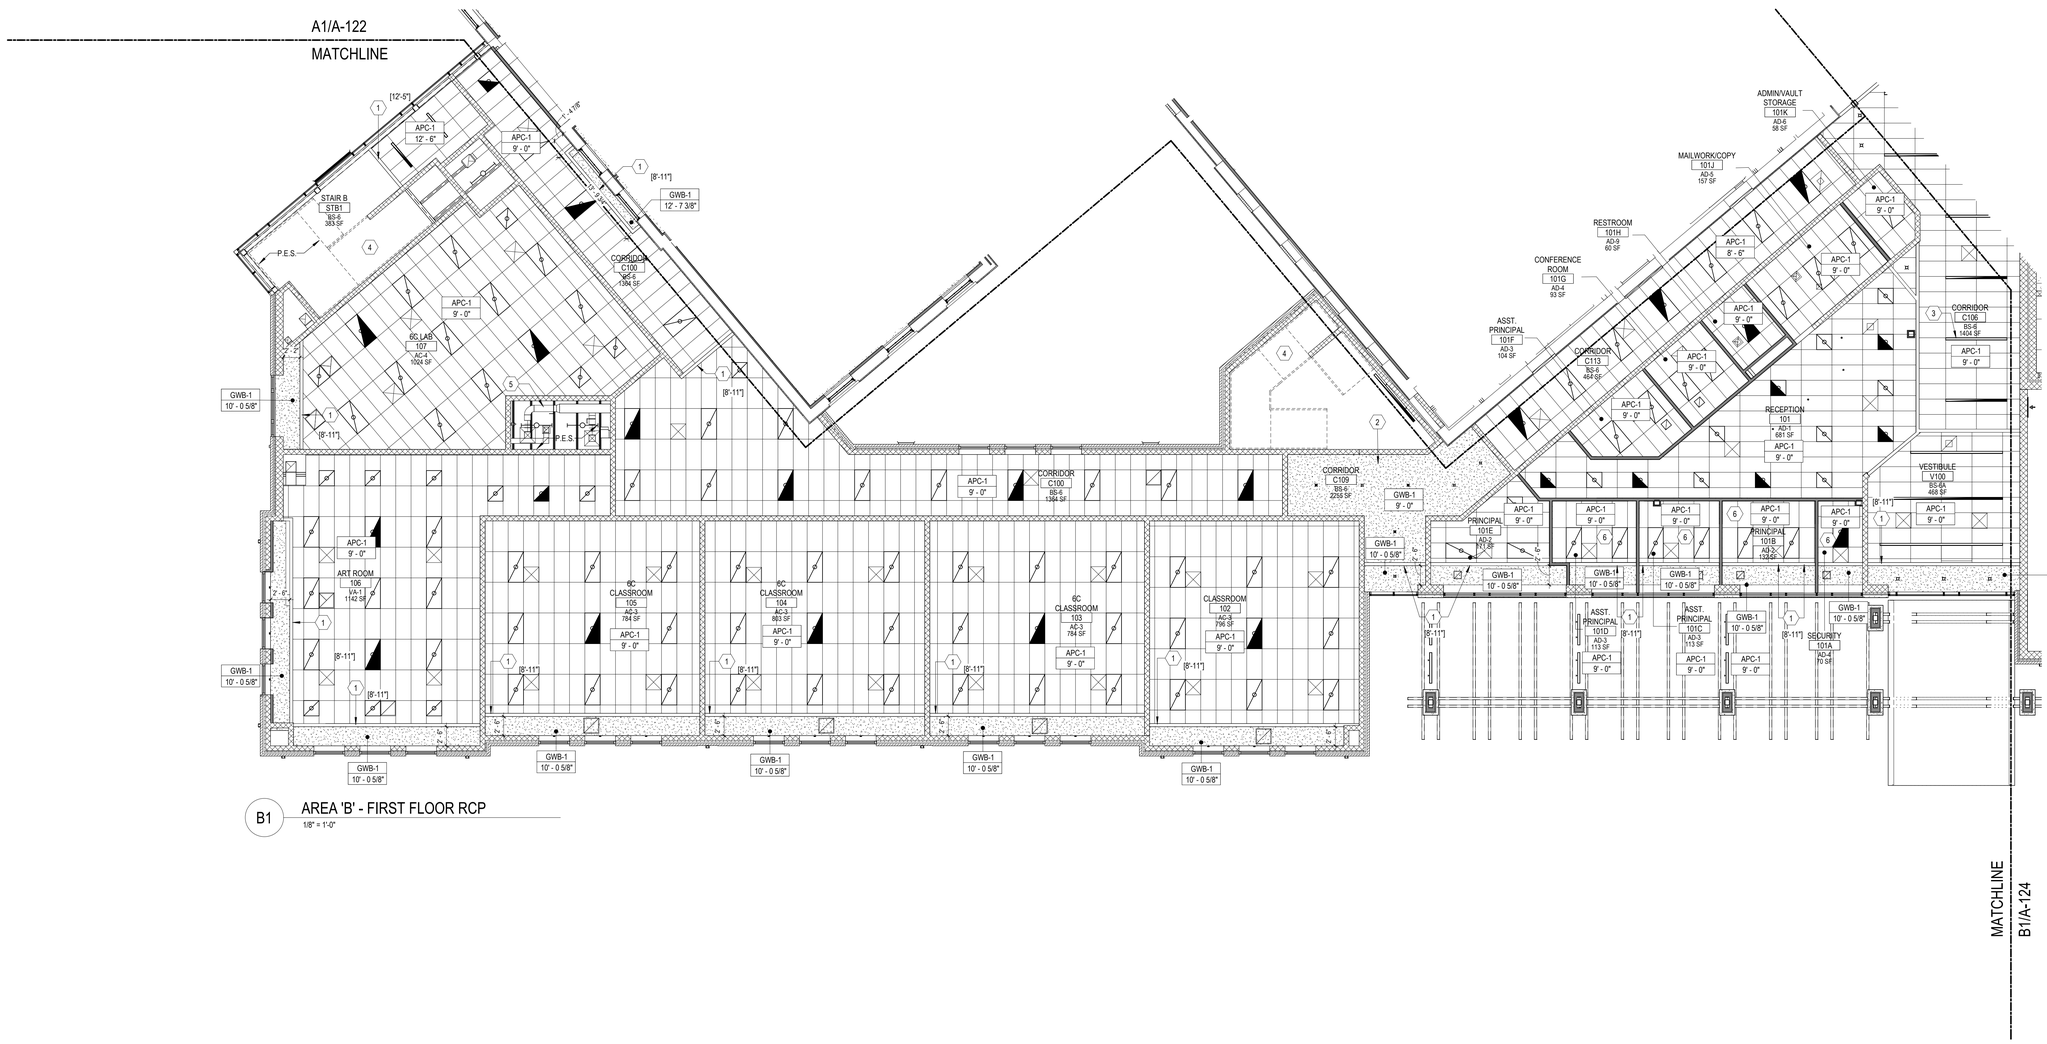

B1 AREA 'B' - FIRST FLOOR RCP

1/8" = 1'-0"

GENERAL SHEET NOTES

A. DO NOT SCALE DRAWINGS.

B. BUILDING SHALL BE CONSTRUCTED TO MEET MINIMUM REQUIREMENTS OF THE CURRENT EDITION OF ASHRAE / IES STANDARD 90.1 AND ASHRAE STANDARD 189.

C. IT IS THE RESPONSIBILITY OF THE GENERAL CONTRACTOR TO CROSS-CHECK THE MEP DRAWINGS WITH THE ARCHITECTURAL DRAWINGS PRIOR TO THE ORDERING / INSTALLATION OF MECHANICAL, ELECTRICAL, AND PLUMBING WORK. ANY DISCREPANCIES BETWEEN THE ARCHITECTURAL AND MEP DRAWINGS SHALL BE BROUGHT TO THE ARCHITECTS ATTENTION FOR IMMEDIATE CLARIFICATION.

D. COORDINATE WORK WITH OTHER TRADES, EQUIPMENT FURNISHED BY OTHERS, REQUIREMENTS OF THE TENANT AND LANDLORD/ BUILDING OWNER, AND THE CONSTRAINTS OF THE EXISTING CONDITIONS OF THE PROJECT SITE. COORDINATE THE INSTALLATION WITH OTHER TRADES AS REQUIRED TO ENSURE A NEAT AND ORDERLY INSTALLATION. NOTIFY ARCHITECT / ENGINEER OF ANY DISCREPANCIES BEFORE STARTING WORK.

E. GENERAL CONTRACTOR AND SUB-CONTRACTORS SHALL CAREFULLY REVIEW THE CONSTRUCTION DOCUMENTS. INFORMATION REGARDING THE COMPLETE WORK IS DISPERSED THROUGH-OUT THE DOCUMENT SET AND CANNOT BE ACCURATELY DETERMINED WITHOUT REFERENCE TO THE COMPLETE DOCUMENT SET.

F. WHERE THERE MAY BE A CONFLICT IN THE SPECIFICATIONS AND/OR DRAWINGS, THEN THE MORE EXPENSIVE LABOR, MATERIALS AND EQUIPMENT SHALL BE ASSUMED TO BE REQUIRED AND SHALL BE PROVIDED BY THE GENERAL CONTRACTOR TO THE SATISFACTION OF THE TENANT.

G. WHEN WORK, NOT SPECIFICALLY CALLED OUT, IS REQUIRED TO COMPLETE THE PROJECT, IT SHALL BE PROVIDED BY THE GENERAL CONTRACTOR WITH THE BEST MATERIALS AND WORKMANSHIP.

H. CEILING GRID HANGER WIRES SHALL NOT BE ATTACHED TO ROOF DECK. HANGERS TO ATTACH TO STRUCTURAL MEMBERS ONLY. MAY REQUIRE ADDITIONAL SUPPORT MEMBERS BE ADDED TO PROVIDE ADDITIONAL LIGHTING SUPPORT AND/OR CEILING SUPPORT. WHEN REQUIRED, PER SEISMIC ZONE AND LOCAL CODE. ATTACHING CEILING DIRECTLY TO DECK IS NOT PERMITTED.

I. CEILING GRIDS ARE ASSUMED TO BE CENTER UPON THE ROOM OF WHICH THEY ARE IN UNLESS NOTED OTHERWISE.

J. ALL AREAS INDICATED TO RECEIVE 'PES' SHALL RECEIVE PAINT ON ALL EXPOSED STRUCTURE, DECK, HVAC DUCTS, PIPES, ETC. UNLESS NOTED OTHERWISE.

SHEET KEYNOTES

1. GYPSUM BOARD SOFFIT TO BE PAINTED P-1 UNLESS OTHERWISE NOTED; HEIGHT VARIES BY ROOM.
2. 1 HR RATED CEILING. UL I501. 3 LAYERS OF 5/8" TYPE X GYPSUM BOARD, OVER 6" STEEL STUDS AT 16" O.C.
3. NEW LIGHT FIXTURE. REFER TO ELECTRICAL.
4. PAINT EXPOSED UNDERSIDE OF STAIR TO MATCH STRINGER, REFER TO STAIR SECTIONS FOR PAINT COLOR.
5. EXPOSED DUCTS TO BE PAINTED P1.
6. 6. EXTERIOR WINDOWS IN THIS ROOM SHALL RECEIVE MANUAL ROLLER SHADES PER SPECIFICATION 122413.

REFERENCED KEYNOTES

RCP LEGEND

- GYPSUM BOARD CEILING 09 29 00
- 24"x48" WASHABLE APC 09 51 13
- 24"x48" ACOUSTICAL PANEL CEILING 09 51 13
- 24"x60" ACOUSTICAL PANEL CEILING 09 51 13
- WAVE BAFFLE ACP-1 09 84 36
- GEOMETRIC DIFFUSER ACP-2 09 84 36
- LIGHTING EQUIP. SEE ELECTRICAL DRAWINGS
- LIGHT FIXTURES MAY REQUIRE APC INFILL AND/OR GRID. COORDINATE WITH ELECTRICAL DRAWINGS AND SPECIFICATIONS
- HVAC EQUIPMENT SEE MECHANICAL DRAWINGS
- EXISTING PLASTER CEILING EXC-1

ES EXPOSED STRUCTURE
PES PAINTED EXPOSED STRUCTURE

KEYPLAN

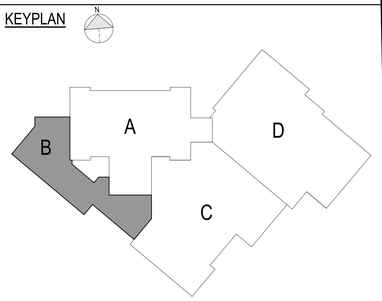

GPD GROUP
Glous, Pyle, Schomer, Burns & DeHaven, Inc.
520 South Main Street, Suite 2531
Akron, OH 44311
330.572.2100 Fax 330.572.2101
Copyright: Glous, Pyle, Schomer, Burns & DeHaven, Inc. 2026

ROBERT P. MADISON INTERNATIONAL, INC
ARCHITECTS • INTERIORS • PLANNERS

Shaker Heights Schools
Equity • Excellence • Exploration

Ohio Facilities Construction Commission

REV.	DATE	DESCRIPTION
4	01/30/2026	GMP 75 ADDENDUM 1

STATE OF OHIO
AARON RODEBAUGH
5088
REGISTERED ARCHITECT

Aaron Rodebaugh License # 5088
02/12/2026
Expiration Date: December 31, 2027

Shaker Heights - Woodbury Middle Years Building
15400 S Woodland Rd, Shaker Heights, OH 44120

FIRST FLOOR RCP - AREA B

ISSUED FOR:	
PERMIT	--/--/----
BID	01/15/2026
CONSTRUCTION	02/05/2026
RECORD	--/--/----

PROJECT MANAGER	DESIGNER
AMR	TL

JOB NO.
2023197.02

A-123

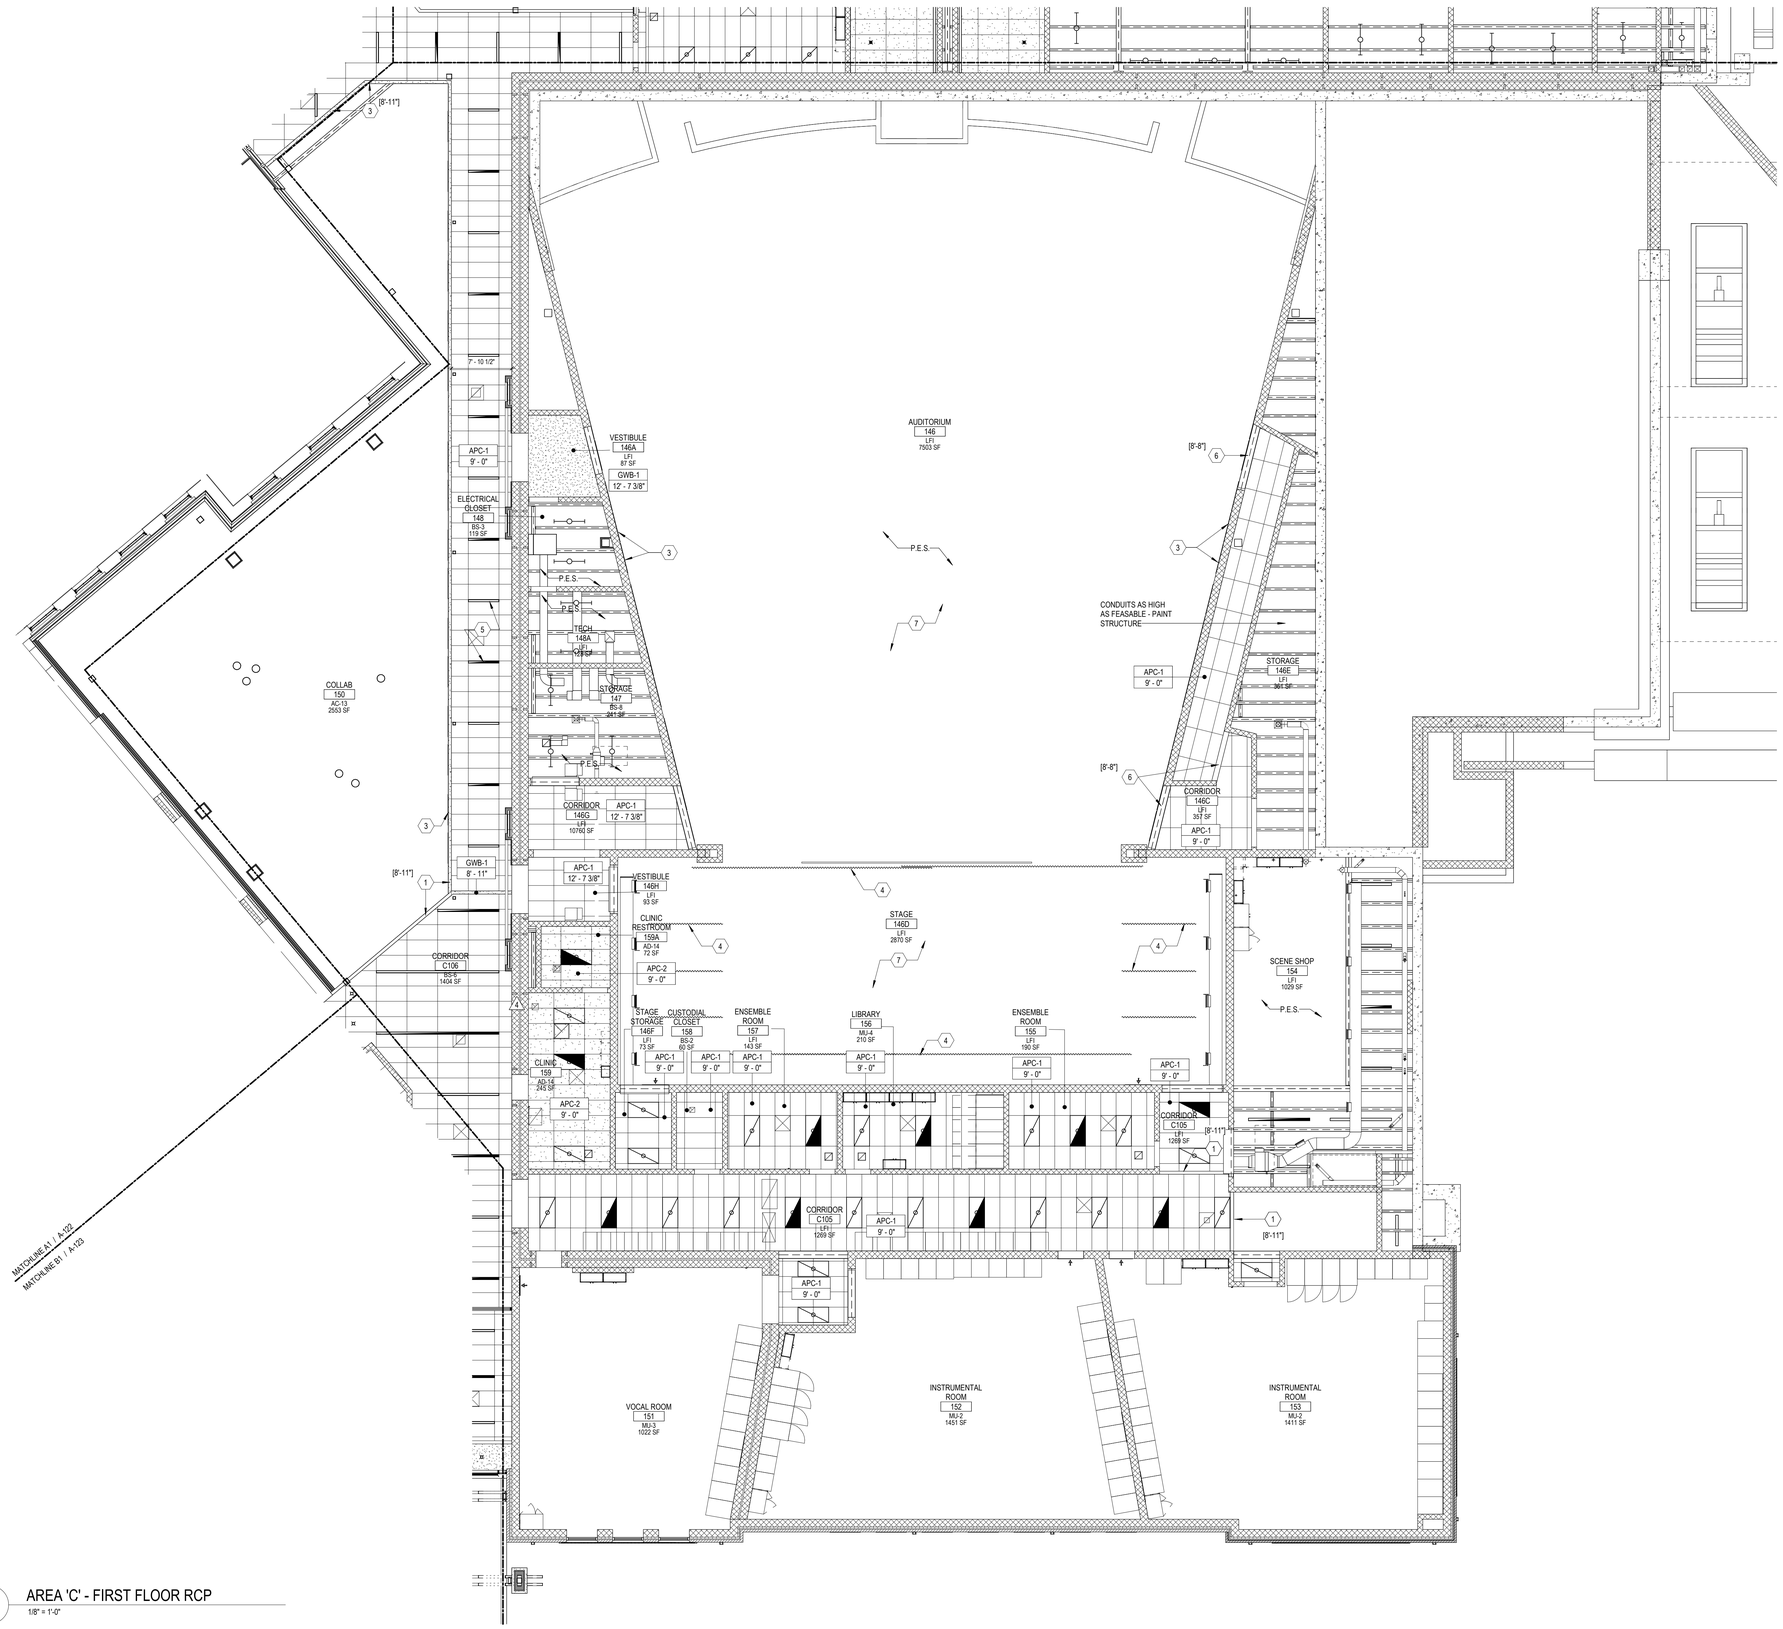

A1 AREA 'C' - FIRST FLOOR RCP
1/8" = 1'-0"

GENERAL SHEET NOTES

A. DO NOT SCALE DRAWINGS.
B. BUILDING SHALL BE CONSTRUCTED TO MEET MINIMUM REQUIREMENTS OF THE CURRENT EDITION OF ASHRAE / IES STANDARD 90.1 AND ASHRAE STANDARD 189.
C. IT IS THE RESPONSIBILITY OF THE GENERAL CONTRACTOR TO CROSS-CHECK THE MEP DRAWINGS WITH THE ARCHITECTURAL DRAWINGS PRIOR TO THE ORDERING / INSTALLATION OF MECHANICAL, ELECTRICAL, AND PLUMBING WORK. ANY DISCREPANCIES BETWEEN THE ARCHITECTURAL AND MEP DRAWINGS SHALL BE BROUGHT TO THE ARCHITECTS ATTENTION FOR IMMEDIATE CLARIFICATION.
D. COORDINATE WORK WITH OTHER TRADES, EQUIPMENT FURNISHED BY OTHERS, REQUIREMENTS OF THE TENANT AND LANDLORD/ BUILDING OWNER, AND THE CONSTRAINTS OF THE EXISTING CONDITIONS OF THE PROJECT SITE. COORDINATE THE INSTALLATION WITH OTHER TRADES AS REQUIRED TO ENSURE A NEAT AND ORDERLY INSTALLATION. NOTIFY ARCHITECT / ENGINEER OF ANY DISCREPANCIES BEFORE STARTING WORK.
E. GENERAL CONTRACTOR AND SUB-CONTRACTORS SHALL CAREFULLY REVIEW THE CONSTRUCTION DOCUMENTS. INFORMATION REGARDING THE COMPLETE WORK IS DISPERSED THROUGHOUT THE DOCUMENT SET AND CANNOT BE ACCURATELY DETERMINED WITHOUT REFERENCE TO THE COMPLETE DOCUMENT SET.
F. WHERE THERE MAY BE A CONFLICT IN THE SPECIFICATIONS AND/OR DRAWINGS, THEN THE MORE EXPENSIVE LABOR, MATERIALS AND EQUIPMENT SHALL BE ASSUMED TO BE REQUIRED AND SHALL BE PROVIDED BY THE GENERAL CONTRACTOR TO THE SATISFACTION OF THE TENANT.
G. WHEN WORK, NOT SPECIFICALLY CALLED OUT, IS REQUIRED TO COMPLETE THE PROJECT, IT SHALL BE PROVIDED BY THE GENERAL CONTRACTOR WITH THE BEST MATERIALS AND WORKMANSHIP.
H. CEILING GRID HANGER WIRES SHALL NOT BE ATTACHED TO ROOF DECK. HANGERS TO ATTACH TO STRUCTURAL MEMBERS ONLY. MAY REQUIRE ADDITIONAL SUPPORT MEMBERS BE ADDED TO PROVIDE ADDITIONAL LIGHTING SUPPORT AND/OR CEILING SUPPORT. WHEN REQUIRED, PER SEISMIC ZONE AND LOCAL CODE. ATTACHING CEILING DIRECTLY TO DECK IS NOT PERMITTED.
I. CEILING GRIDS ARE ASSUMED TO BE CENTER UPON THE ROOM OF WHICH THEY ARE IN UNLESS NOTED OTHERWISE.
J. ALL AREAS INDICATED TO RECEIVE 'PES' SHALL RECEIVE PAINT ON ALL EXPOSED STRUCTURE, DECK, HVAC DUCTS, PIPES, ETC. UNLESS NOTED OTHERWISE.

SHEET KEYNOTES

1. GYPSUM BOARD SOFFIT TO BE PAINTED P-1 UNLESS OTHERWISE NOTED; HEIGHT VARIES BY ROOM.
2. NOT USED.
3. 2" HARDSIDE WALL PANELS, FR701
4. STAGE CURTAIN; SEE SPECS FOR DETAILS
5. NEW LIGHT FIXTURE. REFER TO ELECTRICAL.
6. BOTTOM OF CMU
7. UNDERSIDE OF ROOF DECK, ROOF JOISTS, MECH, AND PLUMBING TO BE PAINTED. REFER TO SHEET I-602

REFERENCED KEYNOTES

RCP LEGEND

- GYPSUM BOARD CEILING 09 29 00
- 24"x48" WASHABLE APC 09 51 13
- 24"x48" ACOUSTICAL PANEL CEILING 09 51 13
- 24"x60" ACOUSTICAL PANEL CEILING 09 51 13
- WAVE BAFFLE ACP-1 09 84 36
- GEOMETRIC DIFFUSER ACP-2 09 84 36
- LIGHTING EQUIP. SEE ELECTRICAL DRAWINGS
- LIGHT FIXTURES MAY REQUIRE APC INFILL AND/OR GRID. COORDINATE WITH ELECTRICAL DRAWINGS AND SPECIFICATIONS
- HVAC EQUIPMENT SEE MECHANICAL DRAWINGS
- EXISTING PLASTER CEILING EXC-1

ES EXPOSED STRUCTURE
PES PAINTED EXPOSED STRUCTURE

KEYPLAN

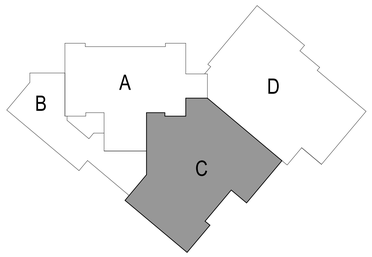

GPD GROUP
Glous, Pyle, Schomer, Burns & DeHaven, Inc.
520 South Main Street, Suite 2531
Akron, OH 44311
330.572.2100 Fax 330.572.2101
Copyright: Glous, Pyle, Schomer, Burns & DeHaven, Inc. 2026

ROBERT P. MADISON INTERNATIONAL, INC
ARCHITECTS • INTERIORS • PLANNERS

Shaker Heights Schools
Equity • Excellence • Exploration
Ohio Facilities Construction Commission

REV.	DATE	DESCRIPTION
4	01/30/2026	GMP 05 ADDENDUM 1

STATE OF OHIO
AARON RODEBAUGH
5088
REGISTERED ARCHITECT
Aaron Rodebaugh License # 5088
02/12/2026
Expiration Date: December 31, 2027

Shaker Heights - Woodbury Middle Years Building
15400 S Woodland Rd, Shaker Heights, OH 44120

FIRST FLOOR RCP - AREA C

ISSUED FOR:	
PERMIT	--/--/----
BID	01/15/2026
CONSTRUCTION	02/05/2026
RECORD	--/--/----

PROJECT MANAGER	DESIGNER
AMR	TL

JOB NO.
2023197.02

A-124

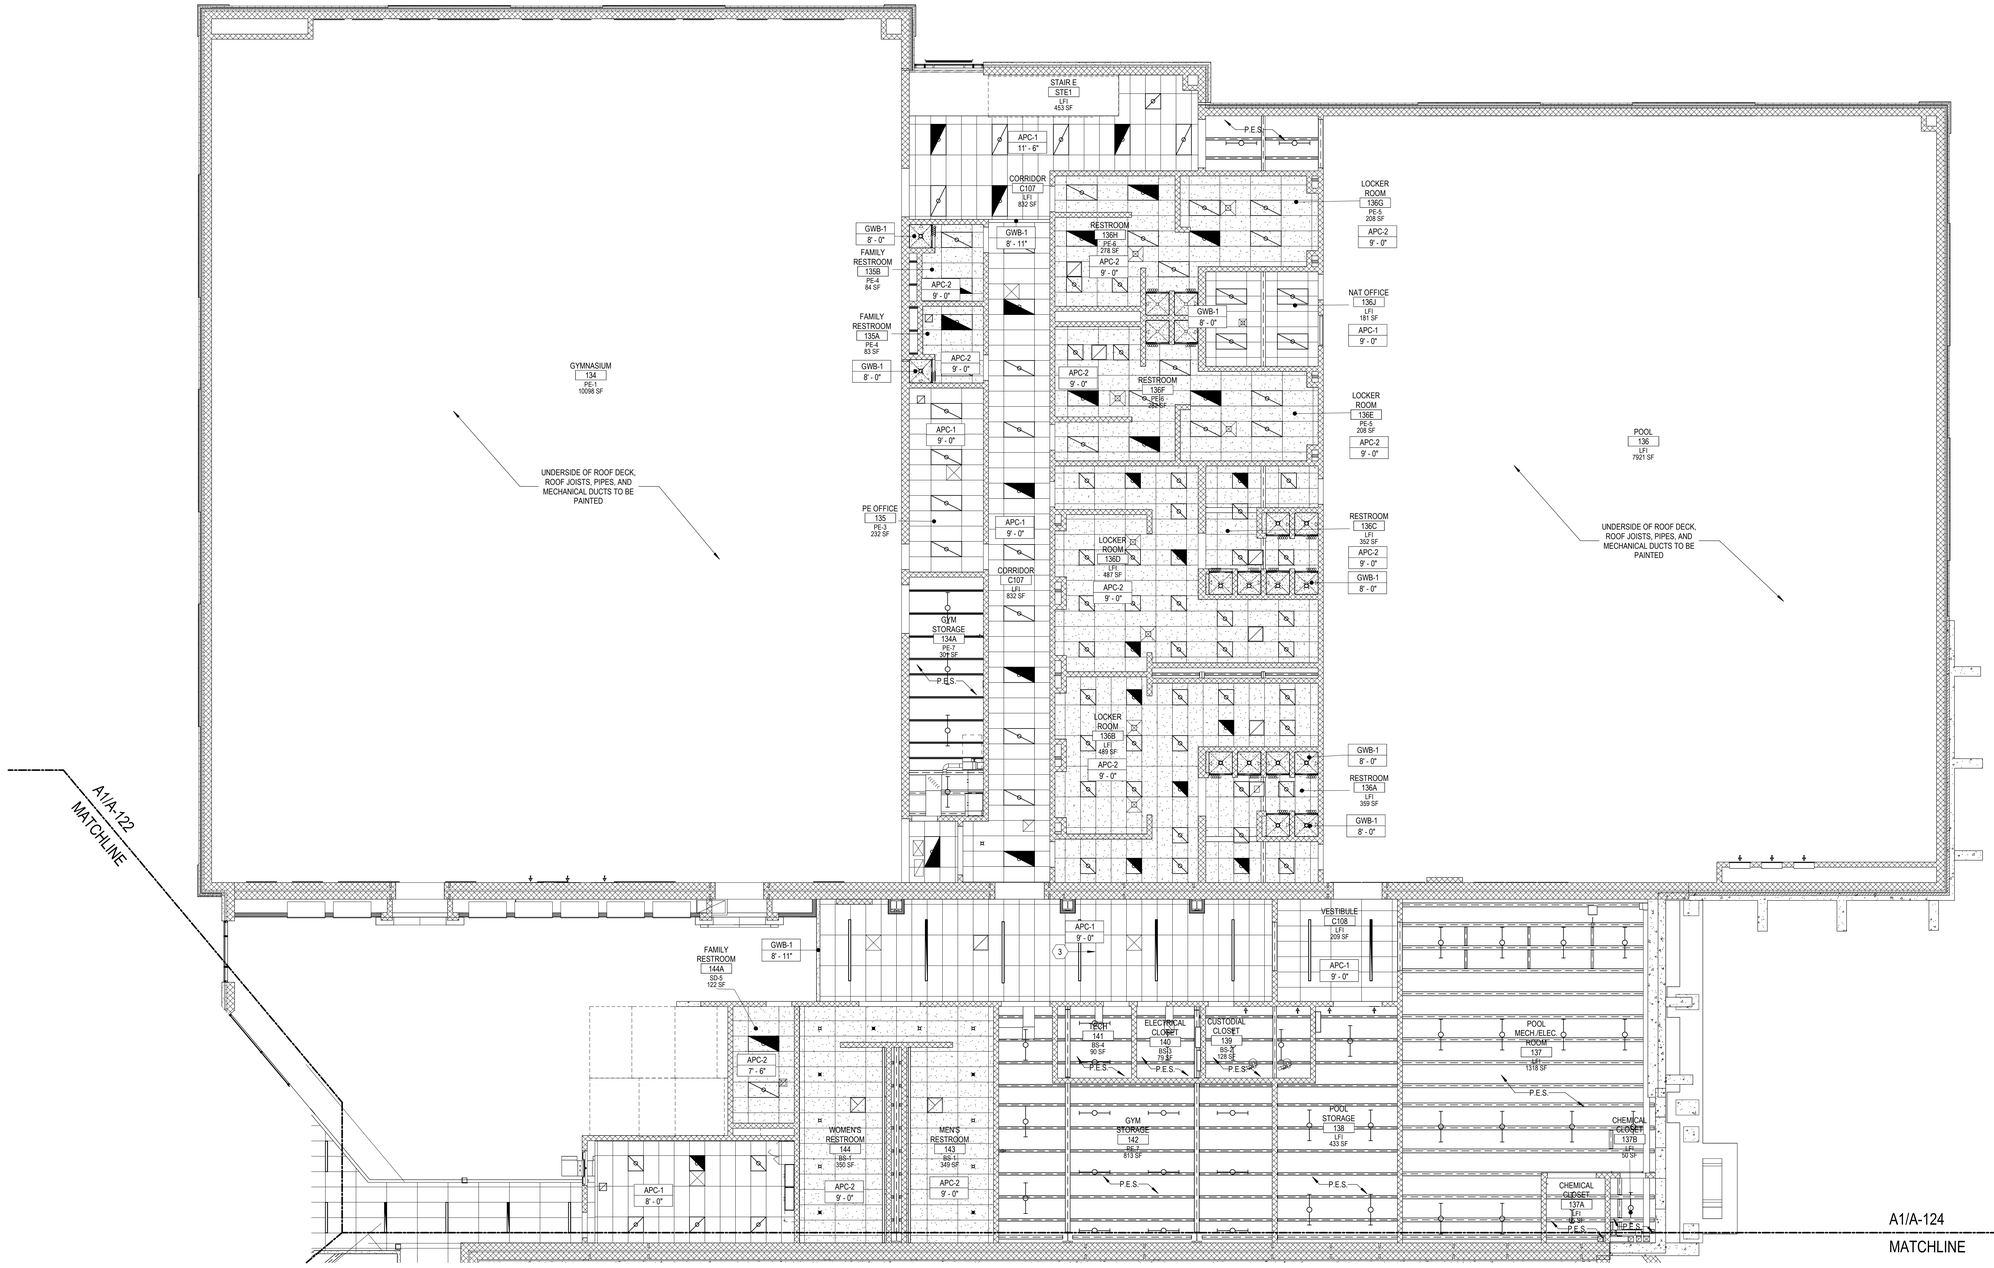

B1 AREA 'D' - FIRST FLOOR RCP
1/8" = 1'-0"

GENERAL SHEET NOTES

A. DO NOT SCALE DRAWINGS.
B. BUILDING SHALL BE CONSTRUCTED TO MEET MINIMUM REQUIREMENTS OF THE CURRENT EDITION OF ASHRAE / IES STANDARD 90.1 AND ASHRAE STANDARD 189.
C. IT IS THE RESPONSIBILITY OF THE GENERAL CONTRACTOR TO CROSS-CHECK THE MEP DRAWINGS WITH THE ARCHITECTURAL DRAWINGS PRIOR TO THE ORDERING / INSTALLATION OF MECHANICAL, ELECTRICAL, AND PLUMBING WORK. ANY DISCREPANCIES BETWEEN THE ARCHITECTURAL AND MEP DRAWINGS SHALL BE BROUGHT TO THE ARCHITECTS ATTENTION FOR IMMEDIATE CLARIFICATION.
D. COORDINATE WORK WITH OTHER TRADES, EQUIPMENT FURNISHED BY OTHERS, REQUIREMENTS OF THE TENANT AND LANDLORD/ BUILDING OWNER, AND THE CONSTRAINTS OF THE EXISTING CONDITIONS OF THE PROJECT SITE. COORDINATE THE INSTALLATION WITH OTHER TRADES AS REQUIRED TO ENSURE A NEAT AND ORDERLY INSTALLATION. NOTIFY ARCHITECT / ENGINEER OF ANY DISCREPANCIES BEFORE STARTING WORK.
E. GENERAL CONTRACTOR AND SUB-CONTRACTORS SHALL CAREFULLY REVIEW THE CONSTRUCTION DOCUMENTS. INFORMATION REGARDING THE COMPLETE WORK IS DISPERSED THROUGHOUT THE DOCUMENT SET AND CANNOT BE ACCURATELY DETERMINED WITHOUT REFERENCE TO THE COMPLETE DOCUMENT SET.
F. WHERE THERE MAY BE A CONFLICT IN THE SPECIFICATIONS AND/OR DRAWINGS, THEN THE MORE EXPENSIVE LABOR, MATERIALS AND EQUIPMENT SHALL BE ASSUMED TO BE REQUIRED AND SHALL BE PROVIDED BY THE GENERAL CONTRACTOR TO THE SATISFACTION OF THE TENANT.
G. WHEN WORK, NOT SPECIFICALLY CALLED OUT, IS REQUIRED TO COMPLETE THE PROJECT, IT SHALL BE PROVIDED BY THE GENERAL CONTRACTOR WITH THE BEST MATERIALS AND WORKMANSHIP.
H. CEILING GRID HANGER WIRES SHALL NOT BE ATTACHED TO ROOF DECK, HANGERS TO ATTACH TO STRUCTURAL MEMBERS ONLY. MAY REQUIRE ADDITIONAL SUPPORT MEMBERS BE ADDED TO PROVIDE ADDITIONAL LIGHTING SUPPORT AND/OR CEILING SUPPORT, WHEN REQUIRED, PER SEISMIC ZONE AND LOCAL CODE. ATTACHING CEILING DIRECTLY TO DECK IS NOT PERMITTED.
I. CEILING GRIDS ARE ASSUMED TO BE CENTER UPON THE ROOM OF WHICH THEY ARE IN UNLESS NOTED OTHERWISE.
J. ALL AREAS INDICATED TO RECEIVE 'PES' SHALL RECEIVE PAINT ON ALL EXPOSED STRUCTURE, DECK, HVAC DUCTS, PIPES, ETC. UNLESS NOTED OTHERWISE.

SHEET KEYNOTES

1. GYPSUM BOARD SOFFIT TO BE PAINTED P-1 UNLESS OTHERWISE NOTED; HEIGHT VARIES BY ROOM.
2. NOT USED.
3. NEW LIGHT FIXTURE. REFER TO ELECTRICAL.

REFERENCED KEYNOTES

RCP LEGEND

- GYPSUM BOARD CEILING 09 29 00
- 24"x48" WASHABLE APC 09 51 13
- 24"x48" ACOUSTICAL PANEL CEILING 09 51 13
- 24"x60" ACOUSTICAL PANEL CEILING 09 51 13
- WAVE BAFFLE ACP-1 09 84 36
- GEOMETRIC DIFFUSER ACP-2 09 84 36
- LIGHTING EQUIP. SEE ELECTRICAL DRAWINGS
- LIGHT FIXTURES MAY REQUIRE APC INFILL AND/OR GRID. COORDINATE WITH ELECTRICAL DRAWINGS AND SPECIFICATIONS
- (S) HVAC EQUIPMENT SEE MECHANICAL DRAWINGS
- (T)
- EXISTING PLASTER CEILING EXC-1

ES EXPOSED STRUCTURE
PES PAINTED EXPOSED STRUCTURE

KEYPLAN

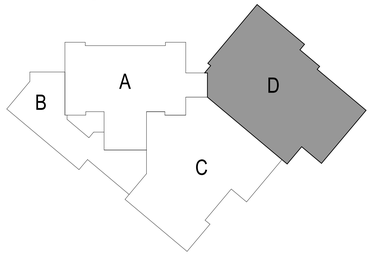

GPD GROUP
Glous, Pyle, Schomer, Burns & DeHaven, Inc.
520 South Main Street, Suite 2531
Akron, OH 44311
330.572.2100 Fax 330.572.2101
Copyright: Glous, Pyle, Schomer, Burns & DeHaven, Inc. 2026

ROBERT P. MADISON INTERNATIONAL, INC
ARCHITECTS • INTERIORS • PLANNERS

Shaker Heights Schools
Equity • Excellence • Exploration

Ohio Facilities Construction Commission

REV.	DATE	DESCRIPTION
4	01/30/2026	GMP 05 ADDENDUM 1

STATE OF OHIO
AARON RODEBAUGH
5088
REGISTERED ARCHITECT

Aaron Rodebaugh License # 5088
02/12/2026
Expiration Date: December 31, 2027

Shaker Heights - Woodbury Middle Years Building
15400 S Woodland Rd, Shaker Heights, OH 44120

FIRST FLOOR RCP - AREA D

ISSUED FOR:	
PERMIT	--/--/----
BID	01/15/2026
CONSTRUCTION	02/05/2026
RECORD	--/--/----

PROJECT MANAGER	DESIGNER
AMR	TL

JOB NO.
2023197.02

A-125

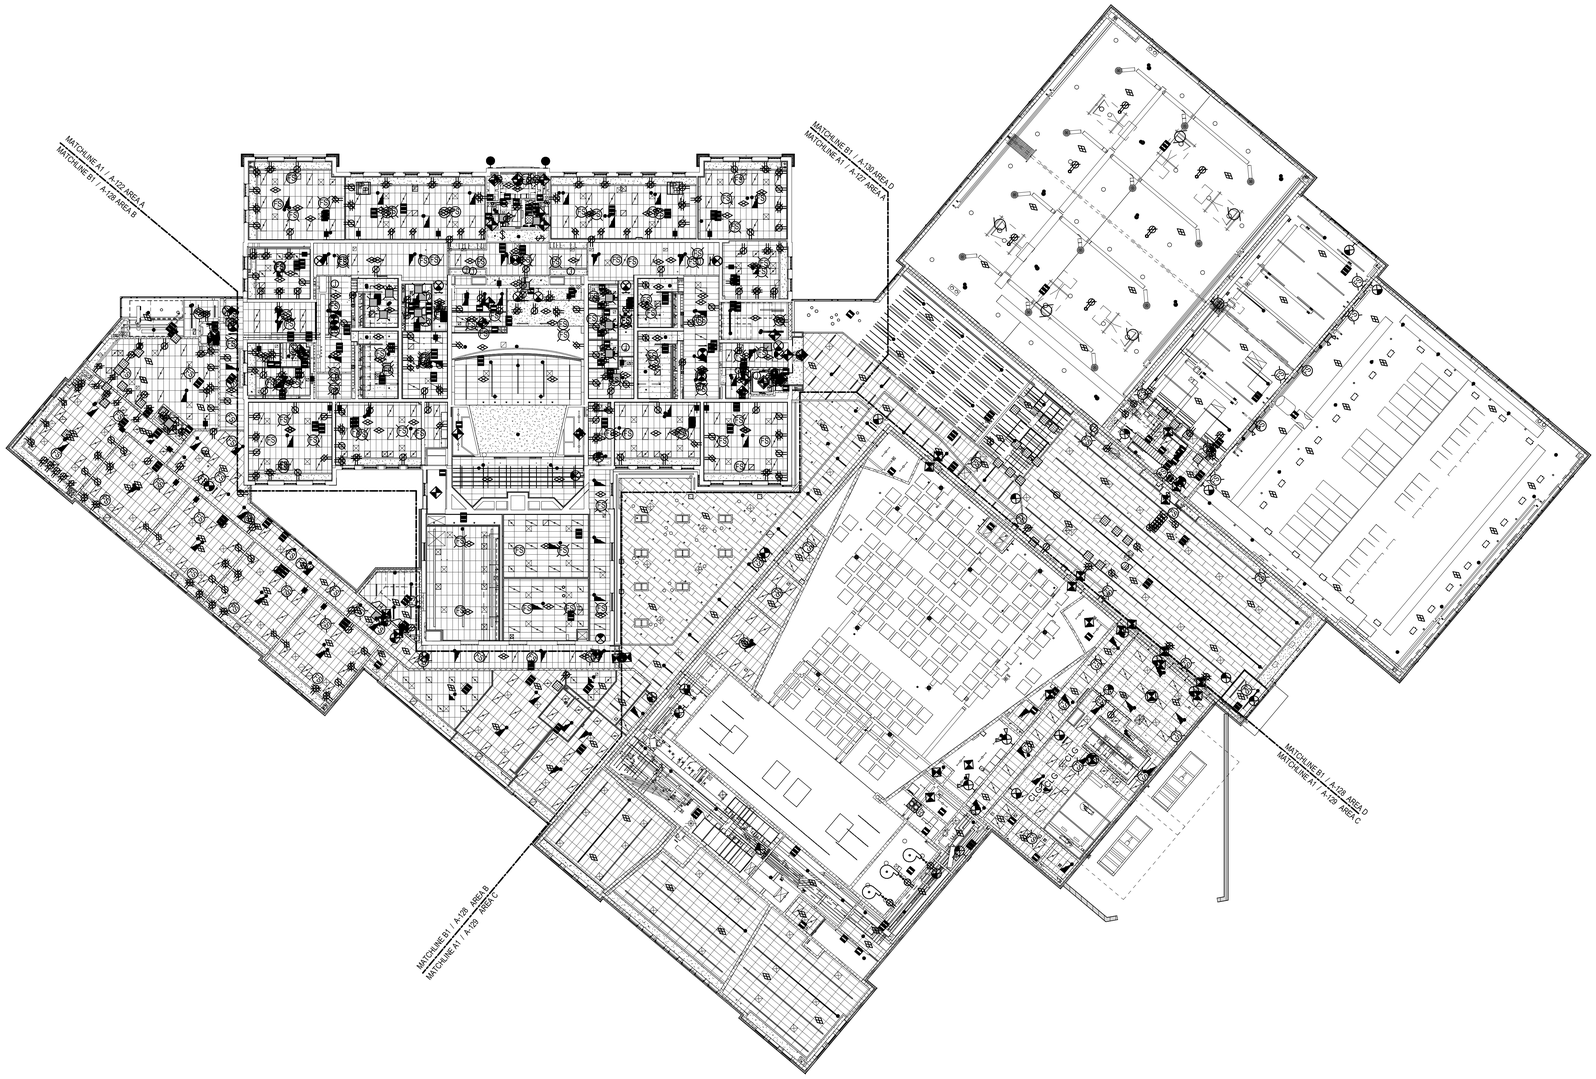

A1 OVERALL - SECOND FLOOR RCP
3/64" = 1'-0"

GENERAL SHEET NOTES

A. DO NOT SCALE DRAWINGS.
B. BUILDING SHALL BE CONSTRUCTED TO MEET MINIMUM REQUIREMENTS OF THE CURRENT EDITION OF ASHRAE / IES STANDARD 90.1 AND ASHRAE STANDARD 189.
C. IT IS THE RESPONSIBILITY OF THE GENERAL CONTRACTOR TO CROSS-CHECK THE MEP DRAWINGS WITH THE ARCHITECTURAL DRAWINGS PRIOR TO THE ORDERING / INSTALLATION OF MECHANICAL, ELECTRICAL, AND PLUMBING WORK. ANY DISCREPANCIES BETWEEN THE ARCHITECTURAL AND MEP DRAWINGS SHALL BE BROUGHT TO THE ARCHITECTS ATTENTION FOR IMMEDIATE CLARIFICATION.
D. COORDINATE WORK WITH OTHER TRADES, EQUIPMENT FURNISHED BY OTHERS, REQUIREMENTS OF THE TENANT AND LANDLORD/ BUILDING OWNER, AND THE CONSTRAINTS OF THE EXISTING CONDITIONS OF THE PROJECT SITE. COORDINATE THE INSTALLATION WITH OTHER TRADES AS REQUIRED TO ENSURE A NEAT AND ORDERLY INSTALLATION. NOTIFY ARCHITECT / ENGINEER OF ANY DISCREPANCIES BEFORE STARTING WORK.
E. GENERAL CONTRACTOR AND SUB-CONTRACTORS SHALL CAREFULLY REVIEW THE CONSTRUCTION DOCUMENTS. INFORMATION REGARDING THE COMPLETE WORK IS DISPERSED THROUGHOUT THE DOCUMENT SET AND CANNOT BE ACCURATELY DETERMINED WITHOUT REFERENCE TO THE COMPLETE DOCUMENT SET.
F. WHERE THERE MAY BE A CONFLICT IN THE SPECIFICATIONS AND/OR DRAWINGS, THEN THE MORE EXPENSIVE LABOR, MATERIALS AND EQUIPMENT SHALL BE ASSUMED TO BE REQUIRED AND SHALL BE PROVIDED BY THE GENERAL CONTRACTOR TO THE SATISFACTION OF THE TENANT.
G. WHEN WORK, NOT SPECIFICALLY CALLED OUT, IS REQUIRED TO COMPLETE THE PROJECT, IT SHALL BE PROVIDED BY THE GENERAL CONTRACTOR WITH THE BEST MATERIALS AND WORKMANSHIP.
H. CEILING GRID HANGER WIRES SHALL NOT BE ATTACHED TO ROOF DECK. HANGERS TO ATTACH TO STRUCTURAL MEMBERS ONLY. MAY REQUIRE ADDITIONAL SUPPORT MEMBERS BE ADDED TO PROVIDE ADDITIONAL LIGHTING SUPPORT AND/OR CEILING SUPPORT. WHEN REQUIRED, PER SEISMIC ZONE AND LOCAL CODE. ATTACHING CEILING DIRECTLY TO DECK IS NOT PERMITTED.
I. CEILING GRIDS ARE ASSUMED TO BE CENTER UPON THE ROOM OF WHICH THEY ARE IN UNLESS NOTED OTHERWISE.
J. ALL AREAS INDICATED TO RECEIVE 'PES' SHALL RECEIVE PAINT ON ALL EXPOSED STRUCTURE, DECK, HVAC DUCTS, PIPES, ETC. UNLESS NOTED OTHERWISE.

RCP LEGEND

- GYPSUM BOARD CEILING 09 29 00
- 24"x48" WASHABLE APC 09 51 13
- 24"x48" ACOUSTICAL PANEL CEILING 09 51 13
- 24"x60" ACOUSTICAL PANEL CEILING 09 51 13
- WAVE BAFFLE ACP-1 09 84 36
- GEOMETRIC DIFFUSER ACP-2 09 84 36
- LIGHTING EQUIP. SEE ELECTRICAL DRAWINGS
- LIGHT FIXTURES MAY REQUIRE APC INFILL AND/OR GRID. COORDINATE WITH ELECTRICAL DRAWINGS AND SPECIFICATIONS
- HVAC EQUIPMENT SEE MECHANICAL DRAWINGS
- EXISTING PLASTER CEILING EXC-1

ES EXPOSED STRUCTURE

KEYPLAN

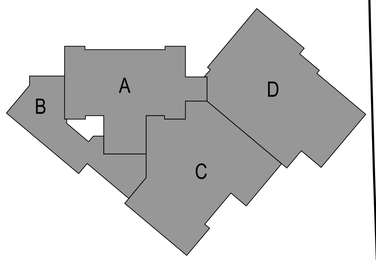

GPD GROUP
Glous, Pyle, Schomer, Burns & DeHaven, Inc.
520 South Main Street, Suite 2531
Akron, OH 44311
330.572.2100 Fax 330.572.2101
Copyright; Glous, Pyle, Schomer, Burns & DeHaven, Inc. 2026

ROBERT P. MADISON INTERNATIONAL, INC
ARCHITECTS • INTERIORS • PLANNERS

Shaker Heights Schools
Equity • Excellence • Exploration

Ohio Facilities Construction Commission

REV.	DATE	DESCRIPTION

STATE OF OHIO
AARON RODEBAUGH
5088
REGISTERED ARCHITECT

Aaron Rodebaugh License # 5088
02/12/2026
Expiration Date: December 31, 2027

Shaker Heights - Woodbury Middle Years Building
15400 S Woodland Rd, Shaker Heights, OH 44120

SECOND FLOOR OVERALL REFLECTED CEILING PLAN

ISSUED FOR:	
PERMIT	--/--/----
BID	01/15/2026
CONSTRUCTION	02/05/2026
RECORD	--/--/----

PROJECT MANAGER	DESIGNER
AMR	TL

JOB NO.
2023197.02

A-126

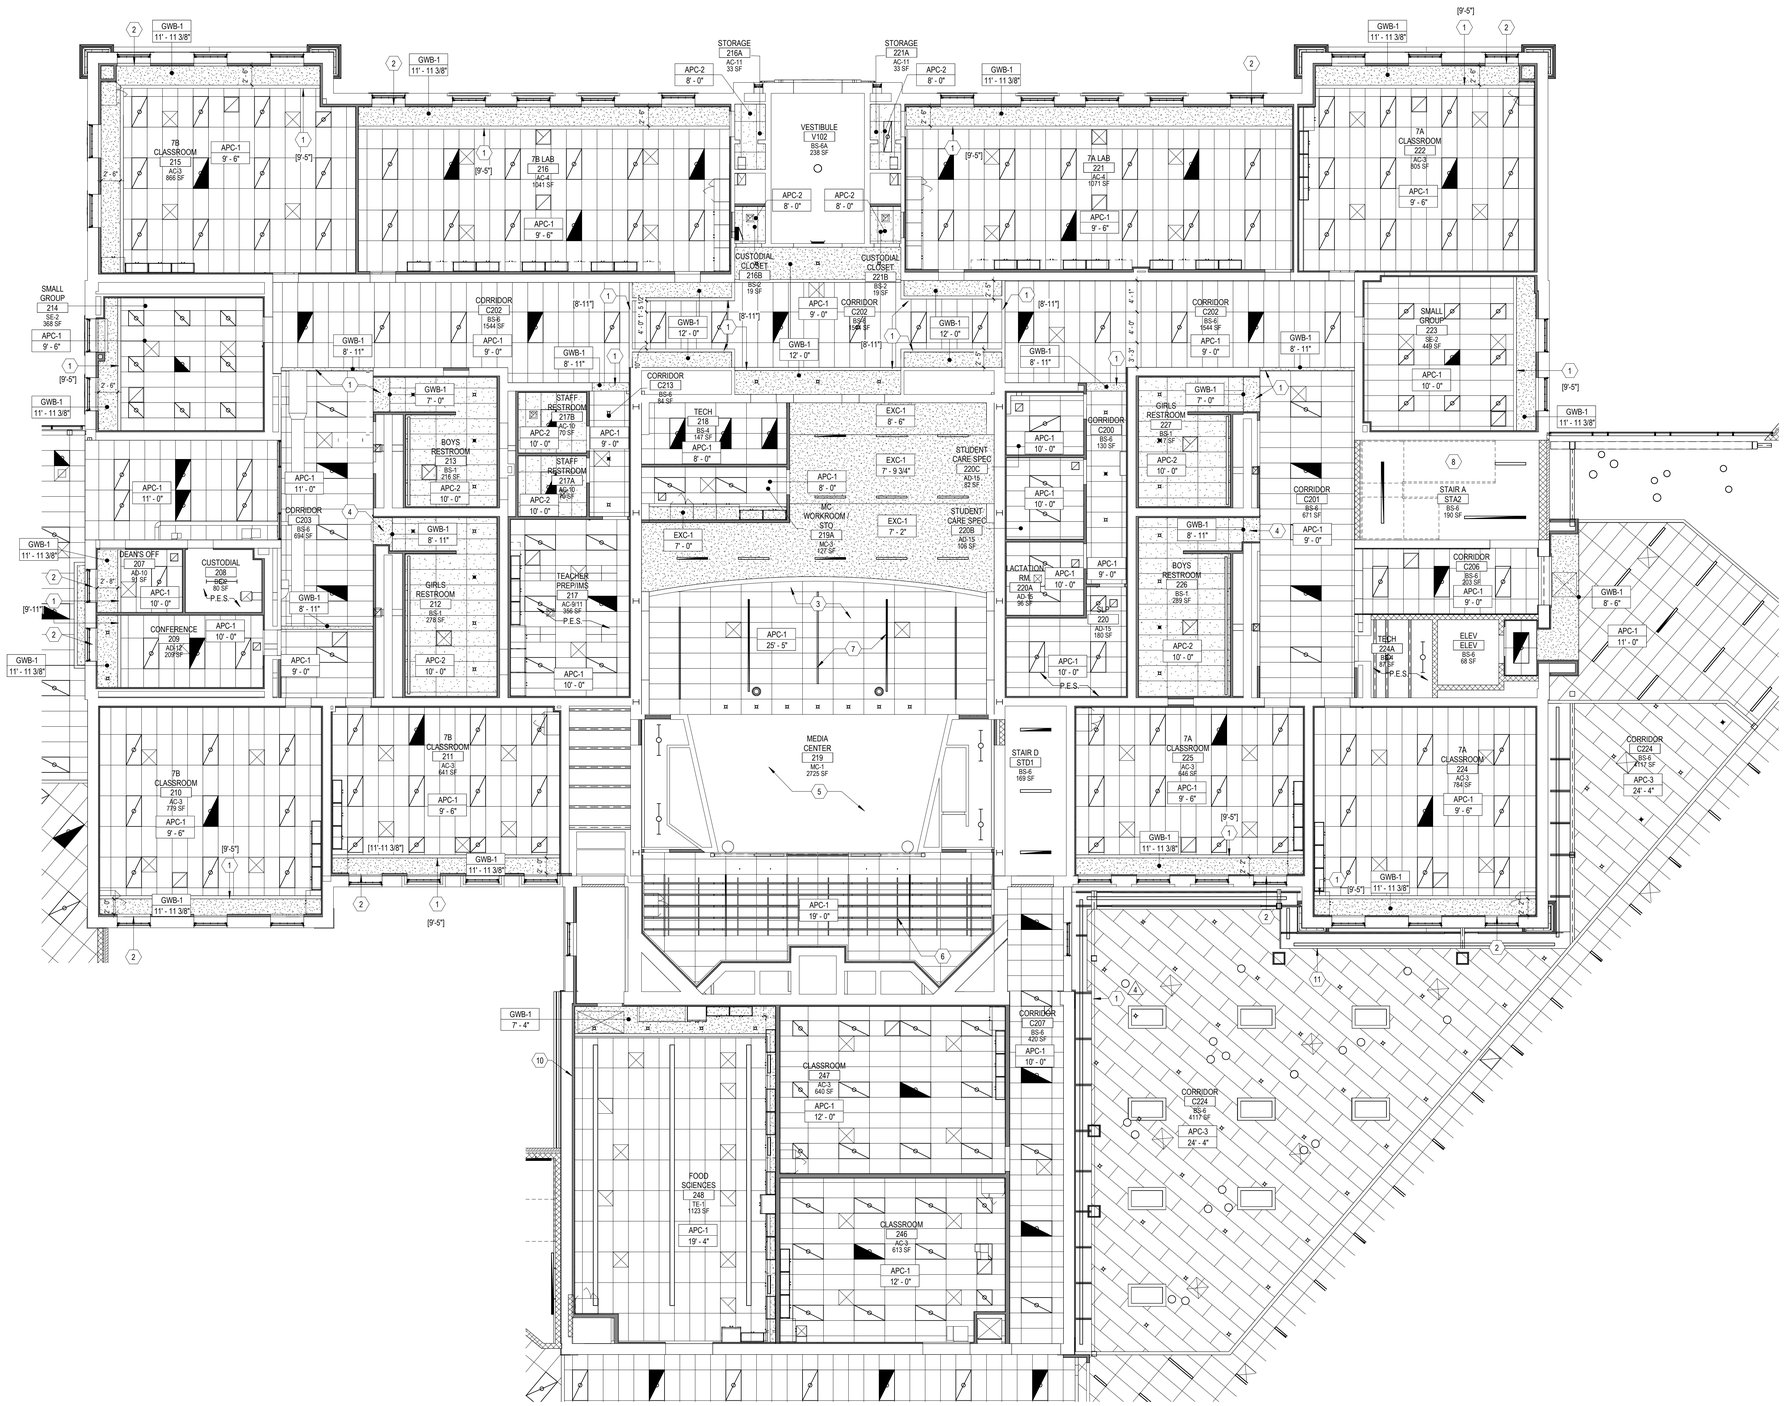

A1 AREA 'A' - SECOND FLOOR RCP
1/8" = 1'-0"

GENERAL SHEET NOTES

A. DO NOT SCALE DRAWINGS.
B. BUILDING SHALL BE CONSTRUCTED TO MEET MINIMUM REQUIREMENTS OF THE CURRENT EDITION OF ASHRAE / IES STANDARD 90.1 AND ASHRAE STANDARD 189.
C. IT IS THE RESPONSIBILITY OF THE GENERAL CONTRACTOR TO CROSS-CHECK THE MEP DRAWINGS WITH THE ARCHITECTURAL DRAWINGS PRIOR TO THE ORDERING / INSTALLATION OF MECHANICAL, ELECTRICAL, AND PLUMBING WORK. ANY DISCREPANCIES BETWEEN THE ARCHITECTURAL AND MEP DRAWINGS SHALL BE BROUGHT TO THE ARCHITECTS ATTENTION FOR IMMEDIATE CLARIFICATION.
D. COORDINATE WORK WITH OTHER TRADES, EQUIPMENT FURNISHED BY OTHERS, REQUIREMENTS OF THE TENANT AND LANDLORD/ BUILDING OWNER, AND THE CONSTRAINTS OF THE EXISTING CONDITIONS OF THE PROJECT SITE. COORDINATE THE INSTALLATION WITH OTHER TRADES AS REQUIRED TO ENSURE A NEAT AND ORDERLY INSTALLATION. NOTIFY ARCHITECT / ENGINEER OF ANY DISCREPANCIES BEFORE STARTING WORK.
E. GENERAL CONTRACTOR AND SUB-CONTRACTORS SHALL CAREFULLY REVIEW THE CONSTRUCTION DOCUMENTS. INFORMATION REGARDING THE COMPLETE WORK IS DISPERSED THROUGHOUT THE DOCUMENT SET AND CANNOT BE ACCURATELY DETERMINED WITHOUT REFERENCE TO THE COMPLETE DOCUMENT SET.
F. WHERE THERE MAY BE A CONFLICT IN THE SPECIFICATIONS AND/OR DRAWINGS, THEN THE MORE EXPENSIVE LABOR, MATERIALS AND EQUIPMENT SHALL BE ASSUMED TO BE REQUIRED AND SHALL BE PROVIDED BY THE GENERAL CONTRACTOR TO THE SATISFACTION OF THE TENANT.
G. WHEN WORK, NOT SPECIFICALLY CALLED OUT, IS REQUIRED TO COMPLETE THE PROJECT, IT SHALL BE PROVIDED BY THE GENERAL CONTRACTOR WITH THE BEST MATERIALS AND WORKMANSHIP.
H. CEILING GRID HANGER WIRES SHALL NOT BE ATTACHED TO ROOF DECK. HANGERS TO ATTACH TO STRUCTURAL MEMBERS ONLY. MAY REQUIRE ADDITIONAL SUPPORT MEMBERS BE ADDED TO PROVIDE ADDITIONAL LIGHTING SUPPORT AND/OR CEILING SUPPORT, WHEN REQUIRED, PER SEISMIC ZONE AND LOCAL CODE. ATTACHING CEILING DIRECTLY TO DECK IS NOT PERMITTED.
I. CEILING GRIDS ARE ASSUMED TO BE CENTER UPON THE ROOM OF WHICH THEY ARE IN UNLESS NOTED OTHERWISE.
J. ALL AREAS INDICATED TO RECEIVE 'PES' SHALL RECEIVE PAINT ON ALL EXPOSED STRUCTURE, DECK, HVAC DUCTS, PIPES, ETC. UNLESS NOTED OTHERWISE.

SHEET KEYNOTES

1. GYPSUM BOARD SOFFIT TO BE PAINTED P-1 UNLESS OTHERWISE NOTED; HEIGHT VARIES BY ROOM.
2. INCLUDE MANUAL ROLLER SHADE AT ALL AREA 'A' CLASSROOM WINDOWS. REFER TO SPECIFICATION 122413.
3. 1" HARDSIDE CEILING CLOUDS; FR701- 4'X8' PANELS, QTY. 59.
4. EXISTING GYPSUM BOARD SOFFIT
5. EXISTING DECORATIVE PLASTER CEILING TO REMAIN. CLEAN, PREP AND PAINT.
6. 1/2" THICK AUTEX FRONTIER CEILING BAFFLES. AVOID LIGHTING FIXTURES; SEE SPECS FOR DETAILS.
7. NEW LIGHT FIXTURE. REFER TO ELECTRICAL.
8. PAINT EXPOSED UNDERSIDE OF STAIR TO MATCH STRINGER, REFER TO STAIR SECTIONS FOR PAINT COLOR.
9. LOCATE BULK HEAD OUTSIDE OF DECORATIVE WOOD TRIMMED PILASTER.
10. EXTERIOR WINDOWS IN THIS ROOM SHALL RECEIVE MANUAL ROLLER SHADES PER SPECIFICATIONS 122413.
11. AXIOM TRIM AROUND PERIMETER OF COLLAB SPACE

REFERENCED KEYNOTES

RCP LEGEND

- GYPSUM BOARD CEILING 09 29 00
- 24"x48" WASHABLE APC 09 51 13
- 24"x48" ACOUSTICAL PANEL CEILING 09 51 13
- 24"x60" ACOUSTICAL PANEL CEILING 09 51 13
- WAVE BAFFLE ACP-1 09 84 36
- GEOMETRIC DIFFUSER ACP-2 09 84 36
- LIGHTING EQUIP. SEE ELECTRICAL DRAWINGS
- LIGHT FIXTURES MAY REQUIRE APC INFILL AND/OR GRID. COORDINATE WITH ELECTRICAL DRAWINGS AND SPECIFICATIONS
- HVAC EQUIPMENT SEE MECHANICAL DRAWINGS
- EXISTING PLASTER CEILING EXC-1

ES EXPOSED STRUCTURE
PES PAINTED EXPOSED STRUCTURE

KEYPLAN

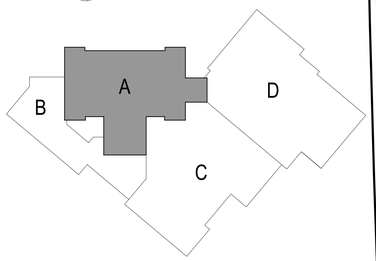

GPD GROUP
Gloss, Pyle, Schomer, Burns & DeHaven, Inc.
520 South Main Street, Suite 2531
Akron, OH 44311
330.572.2100 Fax 330.572.2101
Copyright: Gloss, Pyle, Schomer, Burns & DeHaven, Inc. 2026

ROBERT P. MADISON INTERNATIONAL, INC
ARCHITECTS • INTERIORS • PLANNERS

Shaker Heights Schools
Equity • Excellence • Exploration

Ohio Facilities Construction Commission

REV.	DATE	DESCRIPTION
4	01/30/2026	GMP 05 ADDENDUM 1

STATE OF OHIO
AARON RODEBAUGH
5088
REGISTERED ARCHITECT

Aaron Rodebaugh License # 5088
02/12/2026
Expiration Date: December 31, 2027

Shaker Heights - Woodbury Middle Years Building
15400 S Woodland Rd, Shaker Heights, OH 44120

SECOND FLOOR RCP - AREA A

ISSUED FOR:	
PERMIT	--/--/----
BID	01/15/2026
CONSTRUCTION	02/05/2026
RECORD	--/--/----

PROJECT MANAGER	DESIGNER
AMR	TL

JOB NO.
2023197.02

A-127

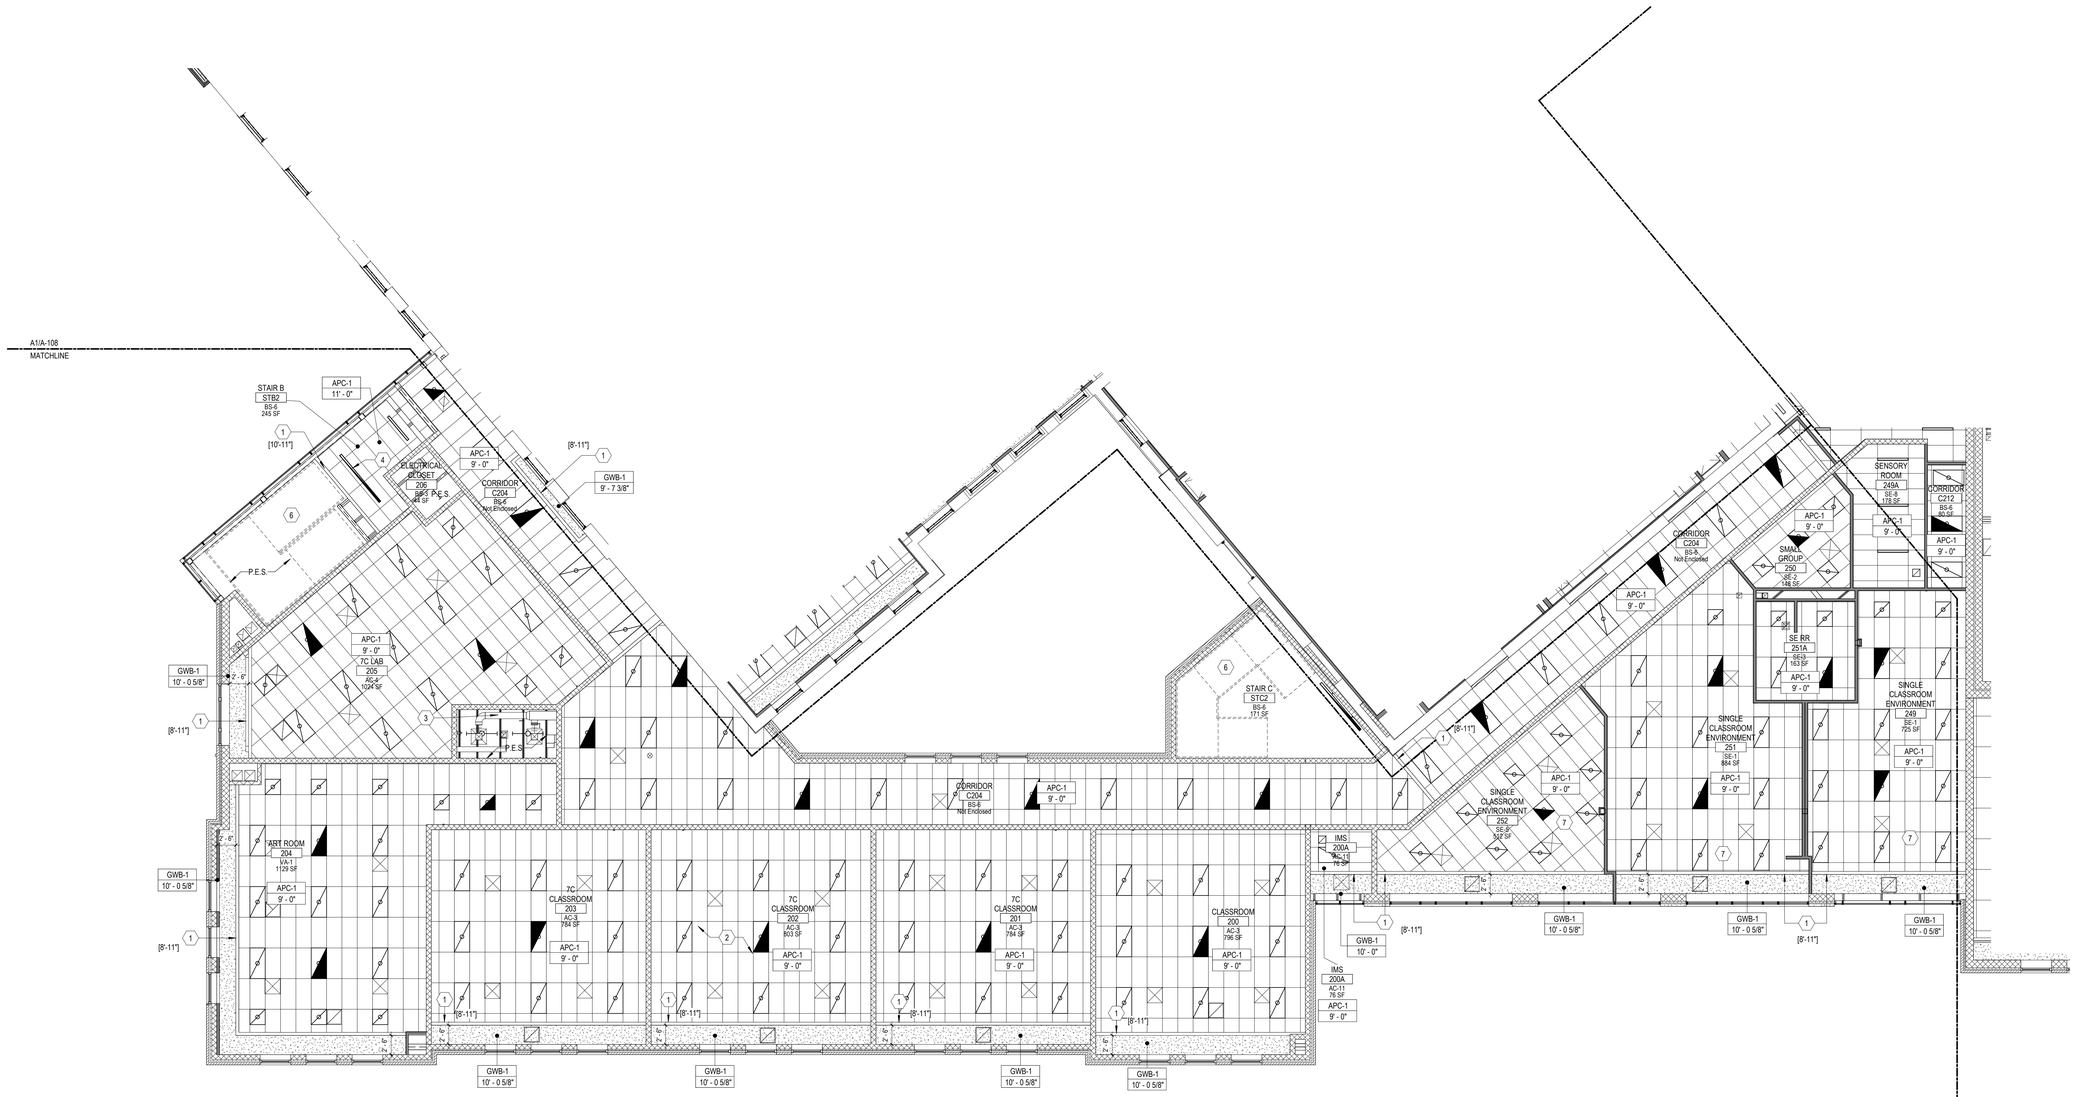

B1 AREA 'B' - SECOND FLOOR RCP
1/8" = 1'-0"

GENERAL SHEET NOTES

A. DO NOT SCALE DRAWINGS.
B. BUILDING SHALL BE CONSTRUCTED TO MEET MINIMUM REQUIREMENTS OF THE CURRENT EDITION OF ASHRAE / IES STANDARD 90.1 AND ASHRAE STANDARD 189.
C. IT IS THE RESPONSIBILITY OF THE GENERAL CONTRACTOR TO CROSS-CHECK THE MEP DRAWINGS WITH THE ARCHITECTURAL DRAWINGS PRIOR TO THE ORDERING / INSTALLATION OF MECHANICAL, ELECTRICAL, AND PLUMBING WORK. ANY DISCREPANCIES BETWEEN THE ARCHITECTURAL AND MEP DRAWINGS SHALL BE BROUGHT TO THE ARCHITECTS ATTENTION FOR IMMEDIATE CLARIFICATION.
D. COORDINATE WORK WITH OTHER TRADES, EQUIPMENT FURNISHED BY OTHERS, REQUIREMENTS OF THE TENANT AND LANDLORD/ BUILDING OWNER, AND THE CONSTRAINTS OF THE EXISTING CONDITIONS OF THE PROJECT SITE. COORDINATE THE INSTALLATION WITH OTHER TRADES AS REQUIRED TO ENSURE A NEAT AND ORDERLY INSTALLATION. NOTIFY ARCHITECT / ENGINEER OF ANY DISCREPANCIES BEFORE STARTING WORK.
E. GENERAL CONTRACTOR AND SUB-CONTRACTORS SHALL CAREFULLY REVIEW THE CONSTRUCTION DOCUMENTS. INFORMATION REGARDING THE COMPLETE WORK IS DISPERSED THROUGHOUT THE DOCUMENT SET AND CANNOT BE ACCURATELY DETERMINED WITHOUT REFERENCE TO THE COMPLETE DOCUMENT SET.
F. WHERE THERE MAY BE A CONFLICT IN THE SPECIFICATIONS AND/OR DRAWINGS, THEN THE MORE EXPENSIVE LABOR, MATERIALS AND EQUIPMENT SHALL BE ASSUMED TO BE REQUIRED AND SHALL BE PROVIDED BY THE GENERAL CONTRACTOR TO THE SATISFACTION OF THE TENANT.
G. WHEN WORK, NOT SPECIFICALLY CALLED OUT, IS REQUIRED TO COMPLETE THE PROJECT, IT SHALL BE PROVIDED BY THE GENERAL CONTRACTOR WITH THE BEST MATERIALS AND WORKMANSHIP.
H. CEILING GRID HANGER WIRES SHALL NOT BE ATTACHED TO ROOF DECK. HANGERS TO ATTACH TO STRUCTURAL MEMBERS ONLY. MAY REQUIRE ADDITIONAL SUPPORT MEMBERS BE ADDED TO PROVIDE ADDITIONAL LIGHTING SUPPORT AND/OR CEILING SUPPORT, WHEN REQUIRED, PER SEISMIC ZONE AND LOCAL CODE. ATTACHING CEILING DIRECTLY TO DECK IS NOT PERMITTED.
I. CEILING GRIDS ARE ASSUMED TO BE CENTER UPON THE ROOM OF WHICH THEY ARE IN UNLESS NOTED OTHERWISE.
J. ALL AREAS INDICATED TO RECEIVE 'PES' SHALL RECEIVE PAINT ON ALL EXPOSED STRUCTURE, DECK, HVAC DUCTS, PIPES, ETC. UNLESS NOTED OTHERWISE.

SHEET KEYNOTES

1. GYPSUM BOARD SOFFIT TO BE PAINTED P-1 UNLESS OTHERWISE NOTED; HEIGHT VARIES BY ROOM.
2. ACOUSTIC CEILING DIFFUSERS, LAY-IN, WHITE 2X4'.
3. EXPOSED DUCTS TO BE PAINTED P1 UNLESS OTHERWISE NOTED.
4. NEW LIGHT FIXTURE. REFER TO ELECTRICAL.
5. PAINT NEW PLASTER CEILING
6. PAINT EXPOSED UNDERSIDE OF STAIR TO MATCH STRINGER, REFER TO STAIR SECTIONS FOR PAINT COLOR.
7. EXTERIOR WINDOWS IN THIS ROOM SHALL RECEIVE MANUAL ROLLER SHADES PER SPECIFICATION 122413.

REFERENCED KEYNOTES

RCP LEGEND

- GYPSUM BOARD CEILING 09 29 00
- 24"x48" WASHABLE APC 09 51 13
- 24"x48" ACOUSTICAL PANEL CEILING 09 51 13
- 24"x60" ACOUSTICAL PANEL CEILING 09 51 13
- WAVE BAFFLE ACP-1 09 84 36
- GEOMETRIC DIFFUSER ACP-2 09 84 36
- LIGHTING EQUIP. SEE ELECTRICAL DRAWINGS
- LIGHT FIXTURES MAY REQUIRE APC INFILL AND/OR GRID. COORDINATE WITH ELECTRICAL DRAWINGS AND SPECIFICATIONS
- HVAC EQUIPMENT SEE MECHANICAL DRAWINGS
- EXISTING PLASTER CEILING EXC-1

ES EXPOSED STRUCTURE
PES PAINTED EXPOSED STRUCTURE

KEYPLAN

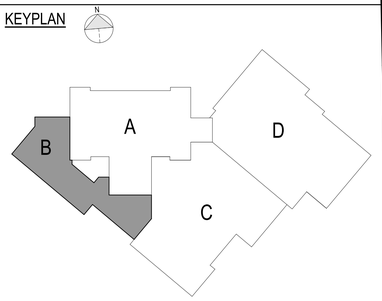

GPD GROUP
Glous, Pyle, Schomer, Burns & DeHaven, Inc.
520 South Main Street, Suite 2531
Akron, OH 44311
330.572.2100 Fax 330.572.2101
Copyright: Glous, Pyle, Schomer, Burns & DeHaven, Inc. 2026

ROBERT P. MADISON INTERNATIONAL, INC
ARCHITECTS • INTERIORS • PLANNERS

Shaker Heights Schools
Equity • Excellence • Exploration

Ohio Facilities Construction Commission

REV.	DATE	DESCRIPTION
4	01/30/2026	GMP 05 ADDENDUM 1

STATE OF OHIO
AARON RODEBAUGH
5088
REGISTERED ARCHITECT
Aaron Rodebaugh License # 5088
02/12/2026
Expiration Date: December 31, 2027

Shaker Heights - Woodbury Middle Years Building
15400 S Woodland Rd, Shaker Heights, OH 44120

SECOND FLOOR RCP - AREA B

ISSUED FOR:	
PERMIT	--/--/----
BID	01/15/2026
CONSTRUCTION	02/05/2026
RECORD	--/--/----

PROJECT MANAGER	DESIGNER
AMR	TL

JOB NO.
2023197.02

A-128

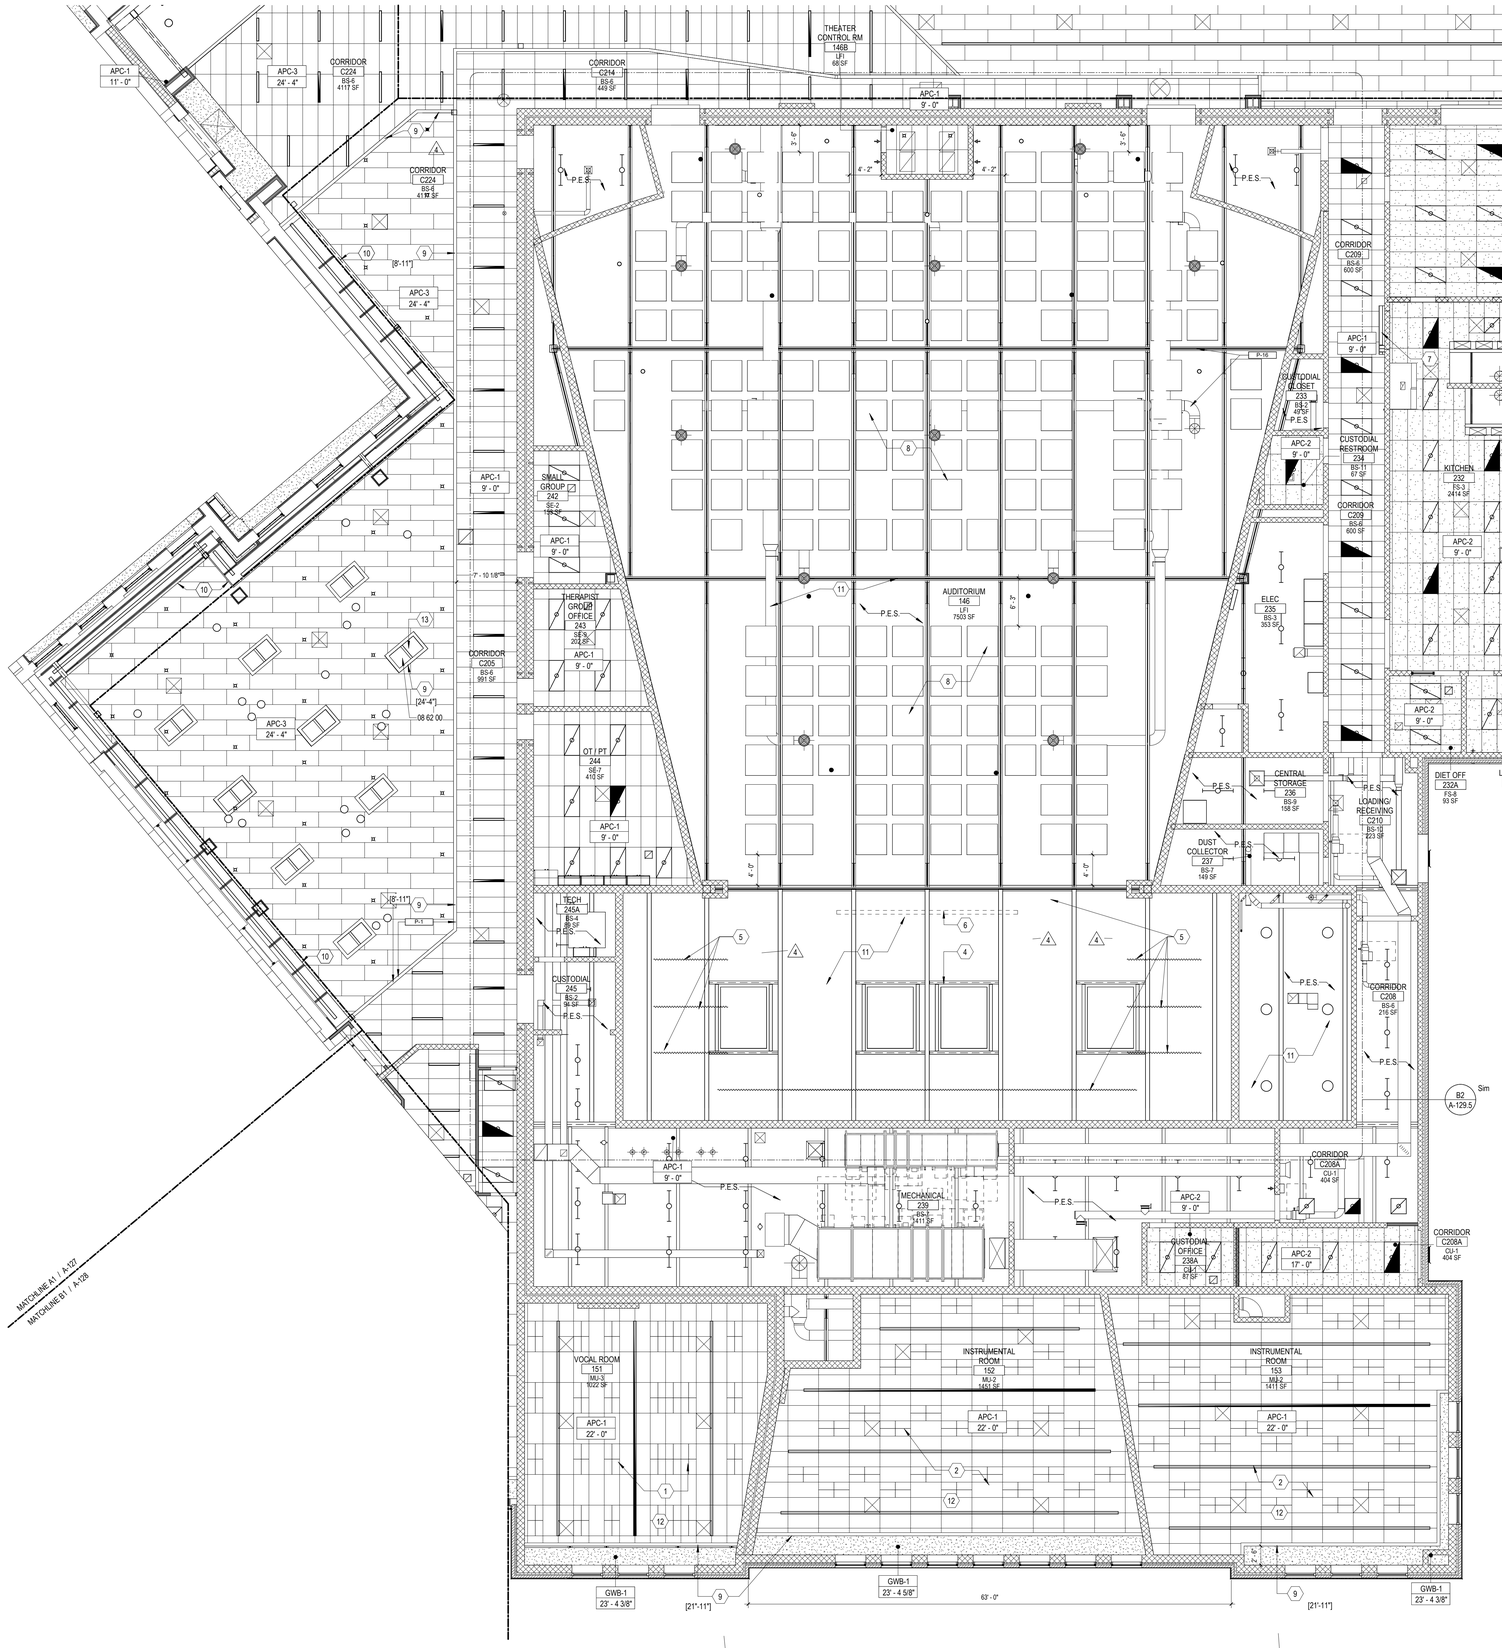

A1 AREA 'C' - SECOND FLOOR RCP
1/8" = 1'-0"

GENERAL SHEET NOTES

A. DO NOT SCALE DRAWINGS.
B. BUILDING SHALL BE CONSTRUCTED TO MEET MINIMUM REQUIREMENTS OF THE CURRENT EDITION OF ASHRAE / IES STANDARD 90.1 AND ASHRAE STANDARD 189.
C. IT IS THE RESPONSIBILITY OF THE GENERAL CONTRACTOR TO CROSS-CHECK THE MEP DRAWINGS WITH THE ARCHITECTURAL DRAWINGS PRIOR TO THE ORDERING / INSTALLATION OF MECHANICAL, ELECTRICAL, AND PLUMBING WORK. ANY DISCREPANCIES BETWEEN THE ARCHITECTURAL AND MEP DRAWINGS SHALL BE BROUGHT TO THE ARCHITECTS ATTENTION FOR IMMEDIATE CLARIFICATION.
D. COORDINATE WORK WITH OTHER TRADES, EQUIPMENT FURNISHED BY OTHERS, REQUIREMENTS OF THE TENANT AND LANDLORD/ BUILDING OWNER, AND THE CONSTRAINTS OF THE EXISTING CONDITIONS OF THE PROJECT SITE. COORDINATE THE INSTALLATION WITH OTHER TRADES AS REQUIRED TO ENSURE A NEAT AND ORDERLY INSTALLATION. NOTIFY ARCHITECT / ENGINEER OF ANY DISCREPANCIES BEFORE STARTING WORK.
E. GENERAL CONTRACTOR AND SUB-CONTRACTORS SHALL CAREFULLY REVIEW THE CONSTRUCTION DOCUMENTS. INFORMATION REGARDING THE COMPLETE WORK IS DISPERSED THROUGHOUT THE DOCUMENT SET AND CANNOT BE ACCURATELY DETERMINED WITHOUT REFERENCE TO THE COMPLETE DOCUMENT SET.
F. WHERE THERE MAY BE A CONFLICT IN THE SPECIFICATIONS AND/OR DRAWINGS, THEN THE MORE EXPENSIVE LABOR, MATERIALS AND EQUIPMENT SHALL BE ASSUMED TO BE REQUIRED AND SHALL BE PROVIDED BY THE GENERAL CONTRACTOR TO THE SATISFACTION OF THE TENANT.
G. WHEN WORK, NOT SPECIFICALLY CALLED OUT, IS REQUIRED TO COMPLETE THE PROJECT, IT SHALL BE PROVIDED BY THE GENERAL CONTRACTOR WITH THE BEST MATERIALS AND WORKMANSHIP.
H. CEILING GRID HANGER WIRES SHALL NOT BE ATTACHED TO ROOF DECK. HANGERS TO ATTACH TO STRUCTURAL MEMBERS ONLY. MAY REQUIRE ADDITIONAL SUPPORT MEMBERS BE ADDED TO PROVIDE ADDITIONAL LIGHTING SUPPORT AND/OR CEILING SUPPORT, WHEN REQUIRED, PER SEISMIC ZONE AND LOCAL CODE. ATTACHING CEILING DIRECTLY TO DECK IS NOT PERMITTED.
I. CEILING GRIDS ARE ASSUMED TO BE CENTER UPON THE ROOM OF WHICH THEY ARE IN UNLESS NOTED OTHERWISE.
J. ALL AREAS INDICATED TO RECEIVE 'PES' SHALL RECEIVE PAINT ON ALL EXPOSED STRUCTURE, DECK, HVAC DUCTS, PIPES, ETC. UNLESS NOTED OTHERWISE.

SHEET KEYNOTES

1. ACOUSTIC GEOMETRIC CEILING DIFFUSERS, LAY-IN, WHITE 2'X4', QTY 27 PER ROOM.
2. ACOUSTIC GEOMETRIC CEILING DIFFUSERS, LAY-IN, WHITE 2'X4', QTY 35 PER ROOM.
3. EXPOSED DUCTS TO BE PAINTED.
4. ROOF SMOKE HATCH, TYP. OF 4. REFER TO MECHANCIAL.
5. STAGE CURTAINS, REFER TO SPECIFICATION 116143.
6. MOTORIZED ROLL-UP PROJECTION SCREEN CHAIN HUNG 12" BEHIND CURTAIN. CENTER ON OPENING. COORDINATE W/ LIGHT BATTENS AND SEE SPEC. 274116 AUDITORIUM AV SYSTEM.
7. CEILING POCKET FOR OVERHEAD COILING DOOR. COORDINATE OPENING SIZE WITH SELECTED DOOR MANUFACTURER TO ALLOW JAMBS TO EXTEND ABOVE CEILING.
8. 4'x4'x2" HB WAVE BAFFLES; NON PERF VINYL; QTY 216 TOTAL. SEE SPEC FOR DETAILS. MUST AVOID LIGHTING FIXTURES & DIRECT-MOUNT TO DECK.
9. GYPSUM BOARD SOFFIT TO BE PAINTED P-1 UNLESS OTHERWISE NOTED; HEIGHT VARIES BY ROOM.
10. EDGE OF ACOUSTICAL PANEL CEILING SYSTEM
11. UNDERSIDE OF ROOD DECK, ROOF JOISTS, MECH, AND PLUMBING TO BE PAINTED. REFER TO SHEET I-602.
12. ALL EXTERIOR WINDOWS IN THIS ROOM SHALL RECEIVE MOTORIZED ROLLER SHADES PER SPECIFICATION 122413.
13. ALTERNATE 9: PROVIDE 9 SKYLIGHTS PER SPECIFICATION 086200.

REFERENCED KEYNOTES

08 62 00 UNIT SKYLIGHTS

RCP LEGEND

- GYPSUM BOARD CEILING 09 29 00
- 24"x48" WASHABLE APC 09 51 13
- 24"x48" ACOUSTICAL PANEL CEILING 09 51 13
- 24"x60" ACOUSTICAL PANEL CEILING 09 51 13
- WAVE BAFFLE ACP-1 09 84 36
- GEOMETRIC DIFFUSER ACP-2 09 84 36
- LIGHTING EQUIP. SEE ELECTRICAL DRAWINGS
- LIGHT FIXTURES MAY REQUIRE APC INFILL AND/OR GRID. COORDINATE WITH ELECTRICAL DRAWINGS AND SPECIFICATIONS
- HVAC EQUIPMENT SEE MECHANICAL DRAWINGS
- EXISTING PLASTER CEILING EXC-1

ES EXPOSED STRUCTURE
PES PAINTED EXPOSED STRUCTURE

KEYPLAN

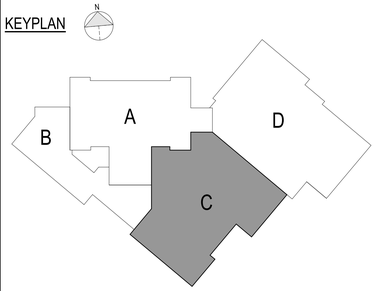

GPD GROUP
Glaus, Pyle, Schomer, Burns & DeHaven, Inc.
520 South Main Street, Suite 2531
Akron, OH 44311
330.572.2100 Fax 330.572.2101
Copyright: Glaus, Pyle, Schomer, Burns & DeHaven, Inc. 2026

ROBERT P. MADISON INTERNATIONAL, INC
ARCHITECTS • INTERIORS • PLANNERS

Shaker Heights Schools
Equity • Excellence • Exploration

Ohio Facilities Construction Commission

REV.	DATE	DESCRIPTION
4	01/30/2026	GMP 05 ADDENDUM 1

STATE OF OHIO
AARON RODEBAUGH
5088
REGISTERED ARCHITECT

Aaron Rodebaugh License # 5088
02/12/2026
Expiration Date: December 31, 2027

Shaker Heights - Woodbury Middle Years Building
15400 S Woodland Rd, Shaker Heights, OH 44120

SECOND FLOOR RCP - AREA C

ISSUED FOR:	
PERMIT	--/--/----
BID	01/15/2026
CONSTRUCTION	02/05/2026
RECORD	--/--/----

PROJECT MANAGER	DESIGNER
AMR	TL

JOB NO.
2023197.02

A-129

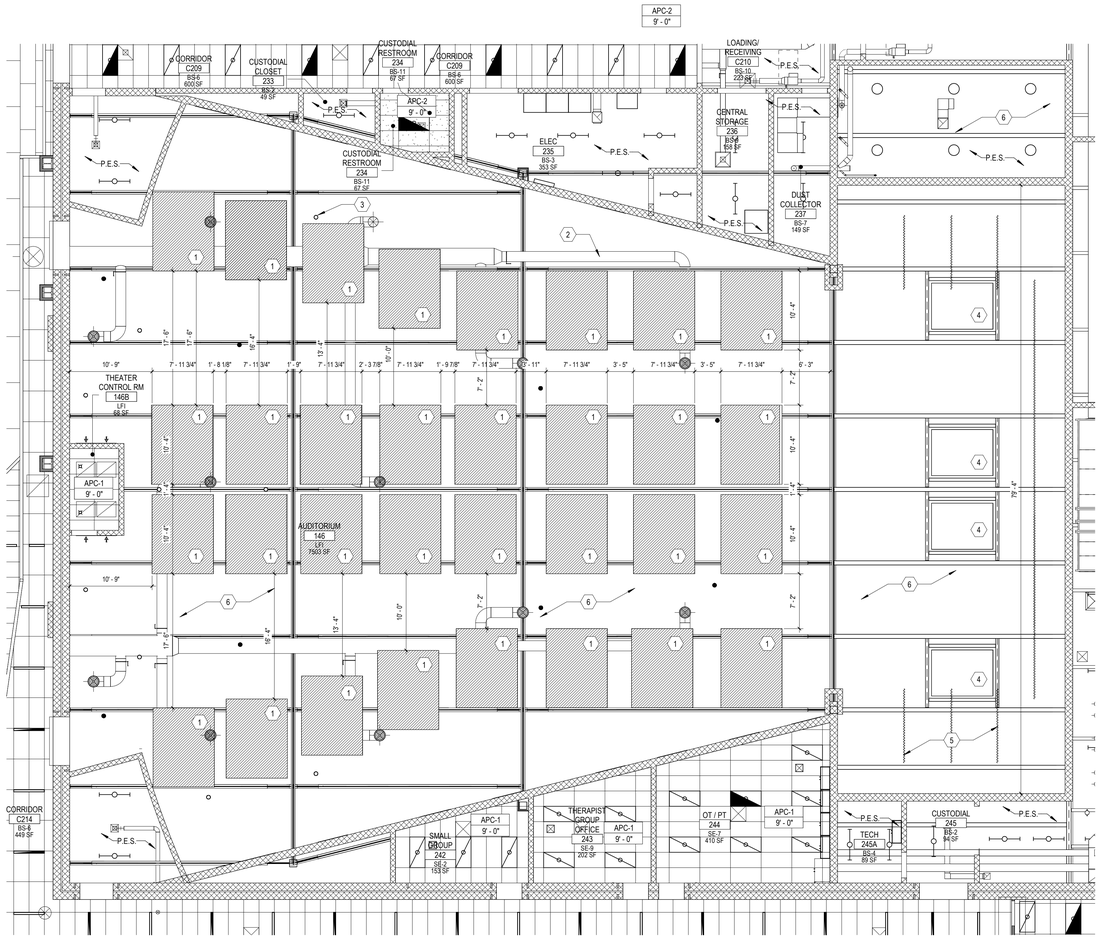

B2 AREA 'C' - ENLARGED RCP W/ ACCOUSTICS

1/8" = 1'-0"

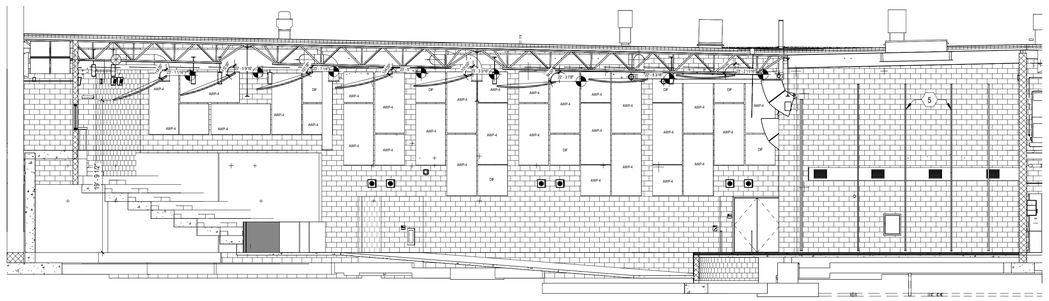

A2 AUDITORIUM ELEVATION W/ ACCOUSTICS

1/8" = 1'-0"

GENERAL SHEET NOTES

A. DO NOT SCALE DRAWINGS.
B. BUILDING SHALL BE CONSTRUCTED TO MEET MINIMUM REQUIREMENTS OF THE CURRENT EDITION OF ASHRAE / IES STANDARD 90.1 AND ASHRAE STANDARD 189.
C. IT IS THE RESPONSIBILITY OF THE GENERAL CONTRACTOR TO CROSS-CHECK THE MEP DRAWINGS WITH THE ARCHITECTURAL DRAWINGS PRIOR TO THE ORDERING / INSTALLATION OF MECHANICAL, ELECTRICAL, AND PLUMBING WORK. ANY DISCREPANCIES BETWEEN THE ARCHITECTURAL AND MEP DRAWINGS SHALL BE BROUGHT TO THE ARCHITECTS ATTENTION FOR IMMEDIATE CLARIFICATION.
D. COORDINATE WORK WITH OTHER TRADES, EQUIPMENT FURNISHED BY OTHERS, REQUIREMENTS OF THE TENANT AND LANDLORD/ BUILDING OWNER, AND THE CONSTRAINTS OF THE EXISTING CONDITIONS OF THE PROJECT SITE. COORDINATE THE INSTALLATION WITH OTHER TRADES AS REQUIRED TO ENSURE A NEAT AND ORDERLY INSTALLATION. NOTIFY ARCHITECT / ENGINEER OF ANY DISCREPANCIES BEFORE STARTING WORK.
E. GENERAL CONTRACTOR AND SUB-CONTRACTORS SHALL CAREFULLY REVIEW THE CONSTRUCTION DOCUMENTS. INFORMATION REGARDING THE COMPLETE WORK IS DISPERSED THROUGHOUT THE DOCUMENT SET AND CANNOT BE ACCURATELY DETERMINED WITHOUT REFERENCE TO THE COMPLETE DOCUMENT SET.
F. WHERE THERE MAY BE A CONFLICT IN THE SPECIFICATIONS AND/OR DRAWINGS, THEN THE MORE EXPENSIVE LABOR, MATERIALS AND EQUIPMENT SHALL BE ASSUMED TO BE REQUIRED AND SHALL BE PROVIDED BY THE GENERAL CONTRACTOR TO THE SATISFACTION OF THE TENANT.
G. WHEN WORK, NOT SPECIFICALLY CALLED OUT, IS REQUIRED TO COMPLETE THE PROJECT, IT SHALL BE PROVIDED BY THE GENERAL CONTRACTOR WITH THE BEST MATERIALS AND WORKMANSHIP.
H. CEILING GRID HANGER WIRES SHALL NOT BE ATTACHED TO ROOF DECK. HANGERS TO ATTACH TO STRUCTURAL MEMBERS ONLY. MAY REQUIRE ADDITIONAL SUPPORT MEMBERS BE ADDED TO PROVIDE ADDITIONAL LIGHTING SUPPORT AND/OR CEILING SUPPORT. WHEN REQUIRED, PER SEISMIC ZONE AND LOCAL CODE. ATTACHING CEILING DIRECTLY TO DECK IS NOT PERMITTED.
I. CEILING GRIDS ARE ASSUMED TO BE CENTER UPON THE ROOM OF WHICH THEY ARE IN UNLESS NOTED OTHERWISE.
J. ALL AREAS INDICATED TO RECEIVE 'PES' SHALL RECEIVE PAINT ON ALL EXPOSED STRUCTURE, DECK, HVAC DUCTS, PIPES, ETC. UNLESS NOTED OTHERWISE.

SHEET KEYNOTES

1. 8'-0" X 10'-4" OVATION BOWED REFLECTOR PANELS. QTY 36 TOTAL, SEE SPEC FOR DETAILS. MUST AVOID LIGHTING FIXTURES
2. EXPOSED DUCTS TO BE PAINTED.
3. NEW LIGHT FIXTURE. REFER TO ELECTRICAL.
4. ROOF ACCESS HATCH
5. STAGE CURTAINS; SEE SPECS FOR DETAILS
6. UNDERSIDE OF ROOD DECK, ROOF JOISTS, MECH, AND PLUMBING TO BE PAINTED P-16. REFER TO SHEET I-602

REFERENCED KEYNOTES

ACOUSTIC WALL PANEL LEGEND

APW-1 - DARK RED - 4'X8' PANELS
APW-2 - LIGHT GREY - 4'X8' PANELS
APW-3 - DARK GREY - 4'X8' PANELS
APW-4 - BLACK - 4'X8' PANELS
DIF - BLACK - 4'X4' DIFFUSER PANEL

RCP LEGEND

GYPSUM BOARD CEILING 09 29 00
24"x48" WASHABLE APC 09 51 13
24"x48" ACOUSTICAL PANEL CEILING 09 51 13
24"x60" ACOUSTICAL PANEL CEILING 09 51 13
WAVE BAFFLE ACP-1 09 84 36
GEOMETRIC DIFFUSER ACP-2 09 84 36
LIGHTING EQUIP. SEE ELECTRICAL DRAWINGS
LIGHT FIXTURES MAY REQUIRE APC INFILL AND/OR GRID. COORDINATE WITH ELECTRICAL DRAWINGS AND SPECIFICATIONS
HVAC EQUIPMENT SEE MECHANICAL DRAWINGS
EXISTING PLASTER CEILING EXC-1

ES EXPOSED STRUCTURE
PES PAINTED EXPOSED STRUCTURE

KEYPLAN

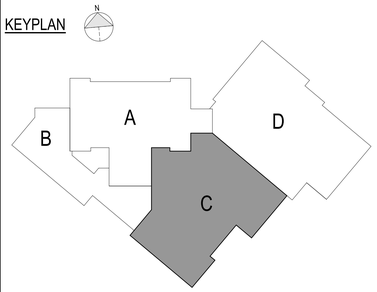

GPD GROUP
Glaus, Pyle, Schomer, Burns & DeHaven, Inc.
520 South Main Street, Suite 2531
Akron, OH 44311
330.572.2100 Fax 330.572.2101
Copyright: Glaus, Pyle, Schomer, Burns & DeHaven, Inc. 2026

ROBERT P. MADISON INTERNATIONAL, INC
ARCHITECTS • INTERIORS • PLANNERS

Shaker Heights Schools
Equity • Excellence • Exploration

Ohio Facilities Construction Commission

REV.	DATE	DESCRIPTION

STATE OF OHIO
AARON RODEBAUGH
5088
REGISTERED ARCHITECT

Aaron Rodebaugh License # 5088
02/12/2026
Expiration Date: December 31, 2027

Shaker Heights - Woodbury Middle Years Building
15400 S Woodland Rd, Shaker Heights, OH 44120

ENLARGED SECOND FLOOR RCP - AREA C

ISSUED FOR:	
PERMIT	--/--/----
BID	01/15/2026
CONSTRUCTION	02/05/2026
RECORD	--/--/----

PROJECT MANAGER	DESIGNER
AMR	TL

JOB NO.
2023197.02

A-129.5

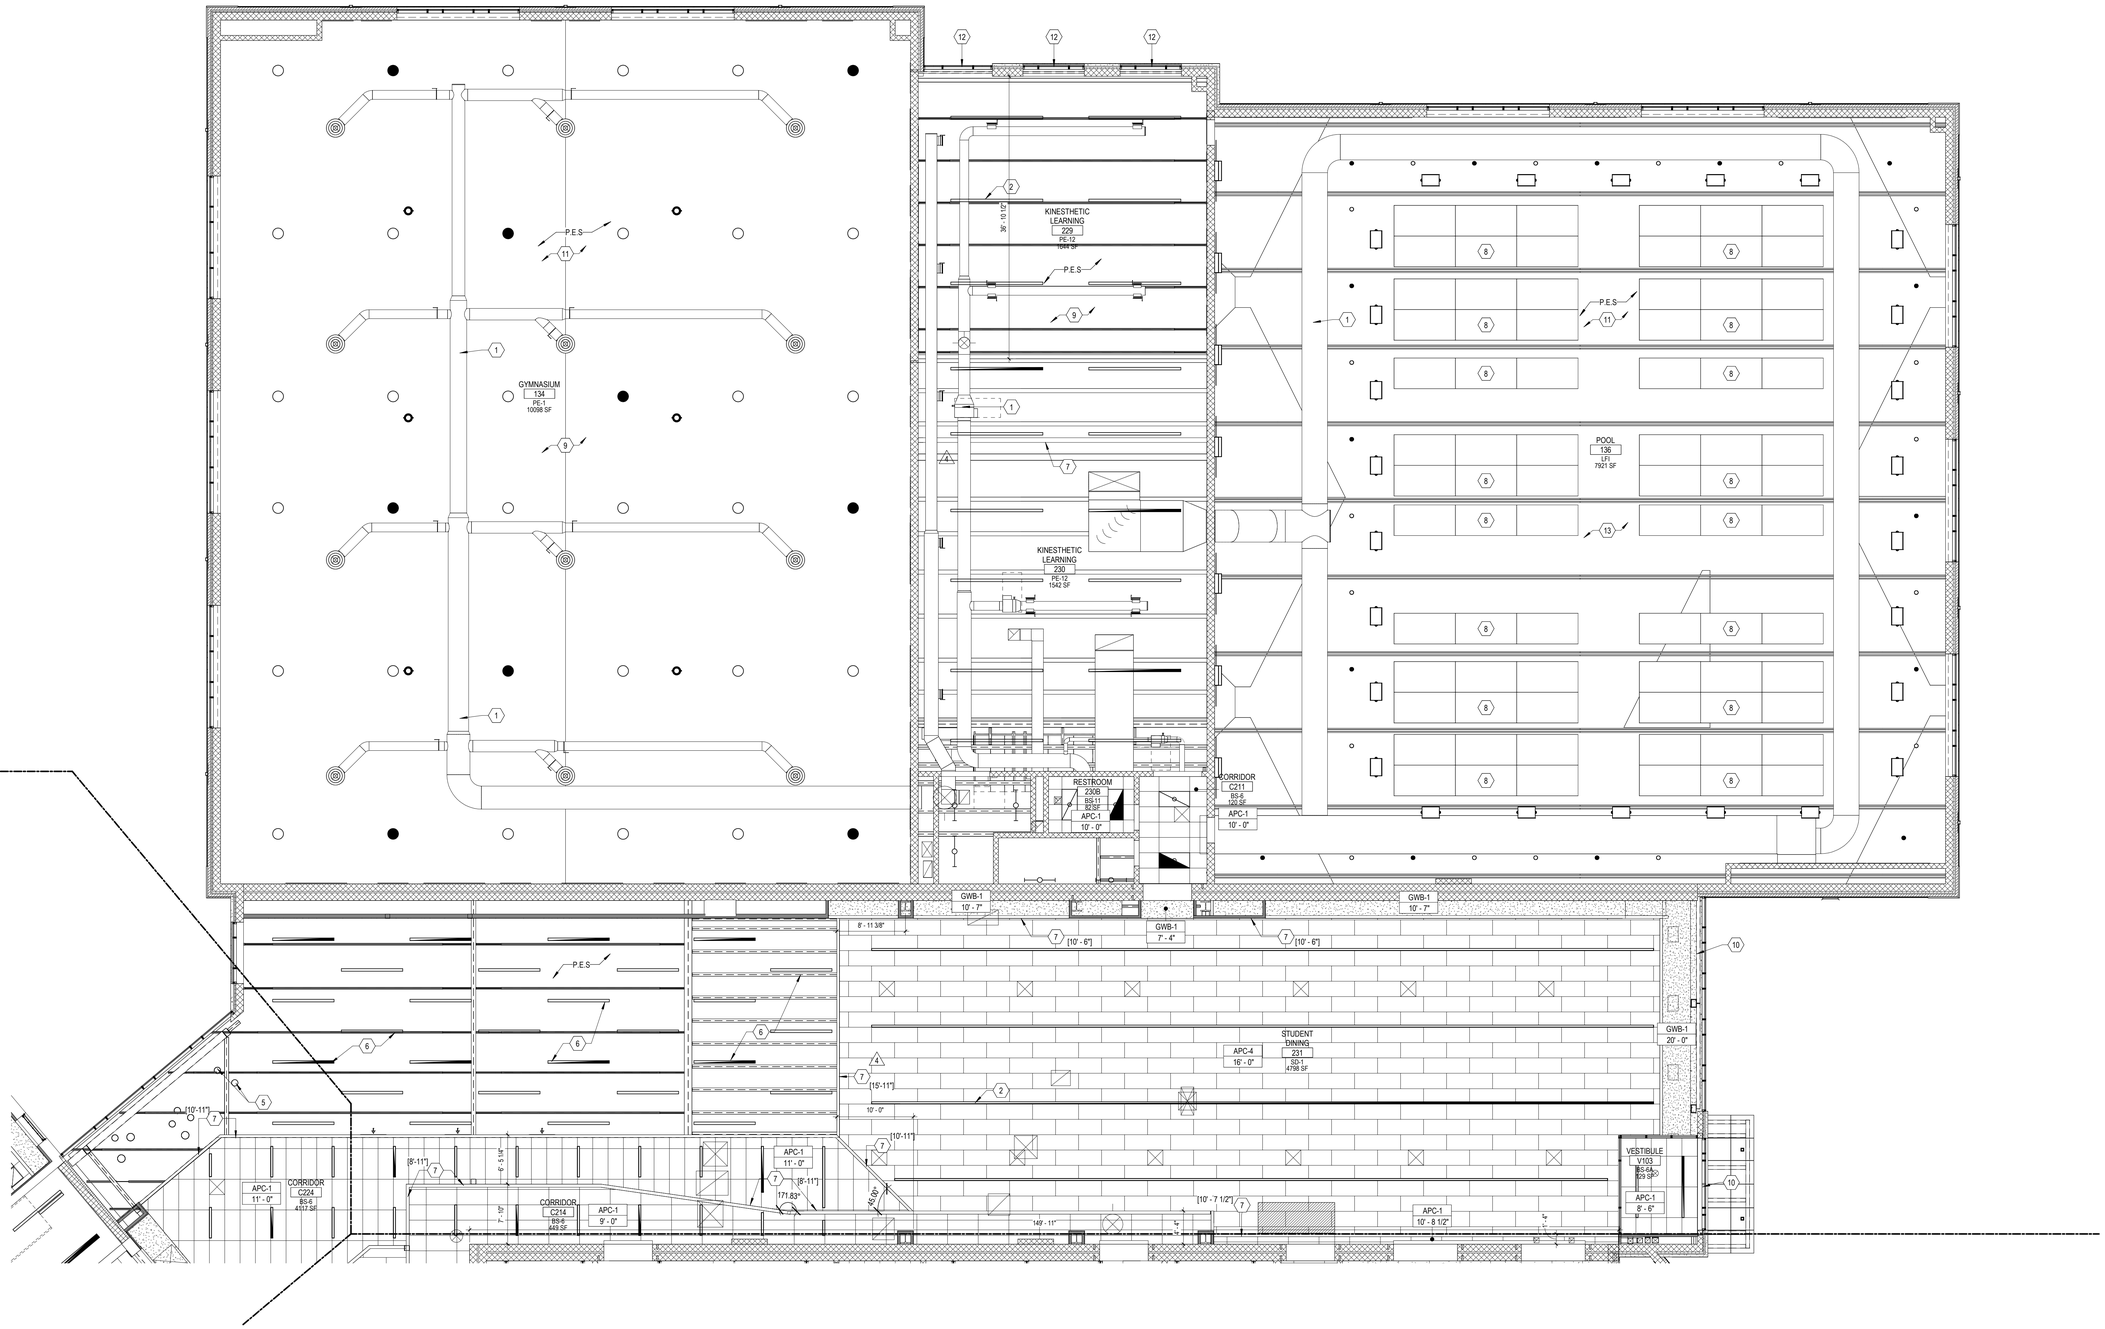

B1 AREA 'D' - SECOND FLOOR RCP
1/8" = 1'-0"

GENERAL SHEET NOTES

A. DO NOT SCALE DRAWINGS.
B. BUILDING SHALL BE CONSTRUCTED TO MEET MINIMUM REQUIREMENTS OF THE CURRENT EDITION OF ASHRAE / IES STANDARD 90.1 AND ASHRAE STANDARD 189.
C. IT IS THE RESPONSIBILITY OF THE GENERAL CONTRACTOR TO CROSS-CHECK THE MEP DRAWINGS WITH THE ARCHITECTURAL DRAWINGS PRIOR TO THE ORDERING / INSTALLATION OF MECHANICAL, ELECTRICAL, AND PLUMBING WORK. ANY DISCREPANCIES BETWEEN THE ARCHITECTURAL AND MEP DRAWINGS SHALL BE BROUGHT TO THE ARCHITECTS ATTENTION FOR IMMEDIATE CLARIFICATION.
D. COORDINATE WORK WITH OTHER TRADES, EQUIPMENT FURNISHED BY OTHERS, REQUIREMENTS OF THE TENANT AND LANDLORD/ BUILDING OWNER, AND THE CONSTRAINTS OF THE EXISTING CONDITIONS OF THE PROJECT SITE. COORDINATE THE INSTALLATION WITH OTHER TRADES AS REQUIRED TO ENSURE A NEAT AND ORDERLY INSTALLATION. NOTIFY ARCHITECT / ENGINEER OF ANY DISCREPANCIES BEFORE STARTING WORK.
E. GENERAL CONTRACTOR AND SUB-CONTRACTORS SHALL CAREFULLY REVIEW THE CONSTRUCTION DOCUMENTS. INFORMATION REGARDING THE COMPLETE WORK IS DISPERSED THROUGHOUT THE DOCUMENT SET AND CANNOT BE ACCURATELY DETERMINED WITHOUT REFERENCE TO THE COMPLETE DOCUMENT SET.
F. WHERE THERE MAY BE A CONFLICT IN THE SPECIFICATIONS AND/OR DRAWINGS, THEN THE MORE EXPENSIVE LABOR, MATERIALS AND EQUIPMENT SHALL BE ASSUMED TO BE REQUIRED AND SHALL BE PROVIDED BY THE GENERAL CONTRACTOR TO THE SATISFACTION OF THE TENANT.
G. WHEN WORK, NOT SPECIFICALLY CALLED OUT, IS REQUIRED TO COMPLETE THE PROJECT, IT SHALL BE PROVIDED BY THE GENERAL CONTRACTOR WITH THE BEST MATERIALS AND WORKMANSHIP.
H. CEILING GRID HANGER WIRES SHALL NOT BE ATTACHED TO ROOF DECK. HANGERS TO ATTACH TO STRUCTURAL MEMBERS ONLY. MAY REQUIRE ADDITIONAL SUPPORT MEMBERS BE ADDED TO PROVIDE ADDITIONAL LIGHTING SUPPORT AND/OR CEILING SUPPORT, WHEN REQUIRED, PER SEISMIC ZONE AND LOCAL CODE. ATTACHING CEILING DIRECTLY TO DECK IS NOT PERMITTED.
I. CEILING GRIDS ARE ASSUMED TO BE CENTER UPON THE ROOM OF WHICH THEY ARE IN UNLESS NOTED OTHERWISE.
J. ALL AREAS INDICATED TO RECEIVE 'PES' SHALL RECEIVE PAINT ON ALL EXPOSED STRUCTURE, DECK, HVAC DUCTS, PIPES, ETC. UNLESS NOTED OTHERWISE.

SHEET KEYNOTES

1. EXPOSED DUCTS TO BE PAINTED.
2. NEW LIGHT FIXTURE. REFER TO ELECTRICAL.
3. PAINT NEW PLASTER CEILING P-1
4. NOT USED.
5. NEW PENDANT LIGHT. REFER TO ELECTRICAL.
6. NEW 1/2" THICK FRONTIER CEILING BAFFLES, TYP. (24 TOTAL)
7. GYPSUM BOARD SOFFIT TO BE PAINTED P-1 UNLESS OTHERWISE NOTED; HEIGHT VARIES BY ROOM.
8. 48"X96" AUTEX APA; RAW WHITE ACCOUSTIC PANEL (78 TOTAL); MOUNT AT BOTTOM OF DECK. SEE SPECS FOR DETAILS.
9. UNDERSIDE OF ROOF DECK, ROOF JOISTS, MECH, AND PLUMBING TO BE PAINTED P-17. REFER TO SHEET I-602
10. WINDOW SHALL RECEIVE MOTORIZED ROLLER SHADES PER SPECIFICATION 122413.
11. ALL EXTERIOR WINDOWS IN THIS ROOM SHALL RECEIVE MOTORIZED ROLLER SHADES PER SPECIFICATION 122413.
12. WINDOW SHALL RECEIVE MOTORIZED ROLLER SHADES PER SPECIFICATION 122413. SHADE SHALL EXTEND DOWN TO SECOND FLOOR 2.
13. UNDERSIDE OF ROOF DECK, ROOF JOISTS, MECH, AND PLUMBING TO BE PAINTED. REFER TO SHEET I-602

REFERENCED KEYNOTES

RCP LEGEND

- GYPSUM BOARD CEILING 09 29 00
- 24"x48" WASHABLE APC 09 51 13
- 24"x48" ACOUSTICAL PANEL CEILING 09 51 13
- 24"x60" ACOUSTICAL PANEL CEILING 09 51 13
- WAVE BAFFLE ACP-1 09 84 36
- GEOMETRIC DIFFUSER ACP-2 09 84 36
- LIGHTING EQUIP. SEE ELECTRICAL DRAWINGS
- LIGHT FIXTURES MAY REQUIRE APC INFILL AND/OR GRID. COORDINATE WITH ELECTRICAL DRAWINGS AND SPECIFICATIONS
- HVAC EQUIPMENT SEE MECHANICAL DRAWINGS
- EXISTING PLASTER CEILING EXC-1

ES EXPOSED STRUCTURE
PES PAINTED EXPOSED STRUCTURE

KEYPLAN

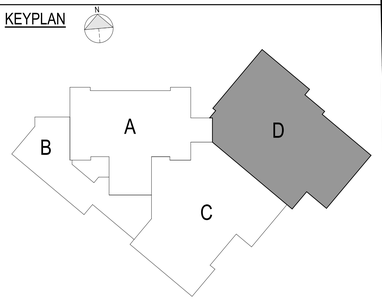

GPD GROUP
Glous, Pyle, Schomer, Burns & DeHaven, Inc.
520 South Main Street, Suite 2531
Akron, OH 44311
330.572.2100 Fax 330.572.2101
Copyright: Glous, Pyle, Schomer, Burns & DeHaven, Inc. 2026

ROBERT P. MADISON INTERNATIONAL, INC
ARCHITECTS • INTERIORS • PLANNERS

Shaker Heights Schools
Equity • Excellence • Exploration

Ohio Facilities Construction Commission

REV/	DATE	DESCRIPTION
4	01/30/2026	GMP 05 ADDENDUM 1

STATE OF OHIO
AARON RODEBAUGH
5088
REGISTERED ARCHITECT

Aaron Rodebaugh License # 5088
02/12/2026
Expiration Date: December 31, 2027

Shaker Heights - Woodbury Middle Years Building
15400 S Woodland Rd, Shaker Heights, OH 44120

SECOND FLOOR RCP - AREA D

ISSUED FOR:	
PERMIT	--/--/----
BID	01/15/2026
CONSTRUCTION	02/05/2026
RECORD	--/--/----

PROJECT MANAGER	DESIGNER
AMR	TL

JOB NO.
2023197.02

A-130

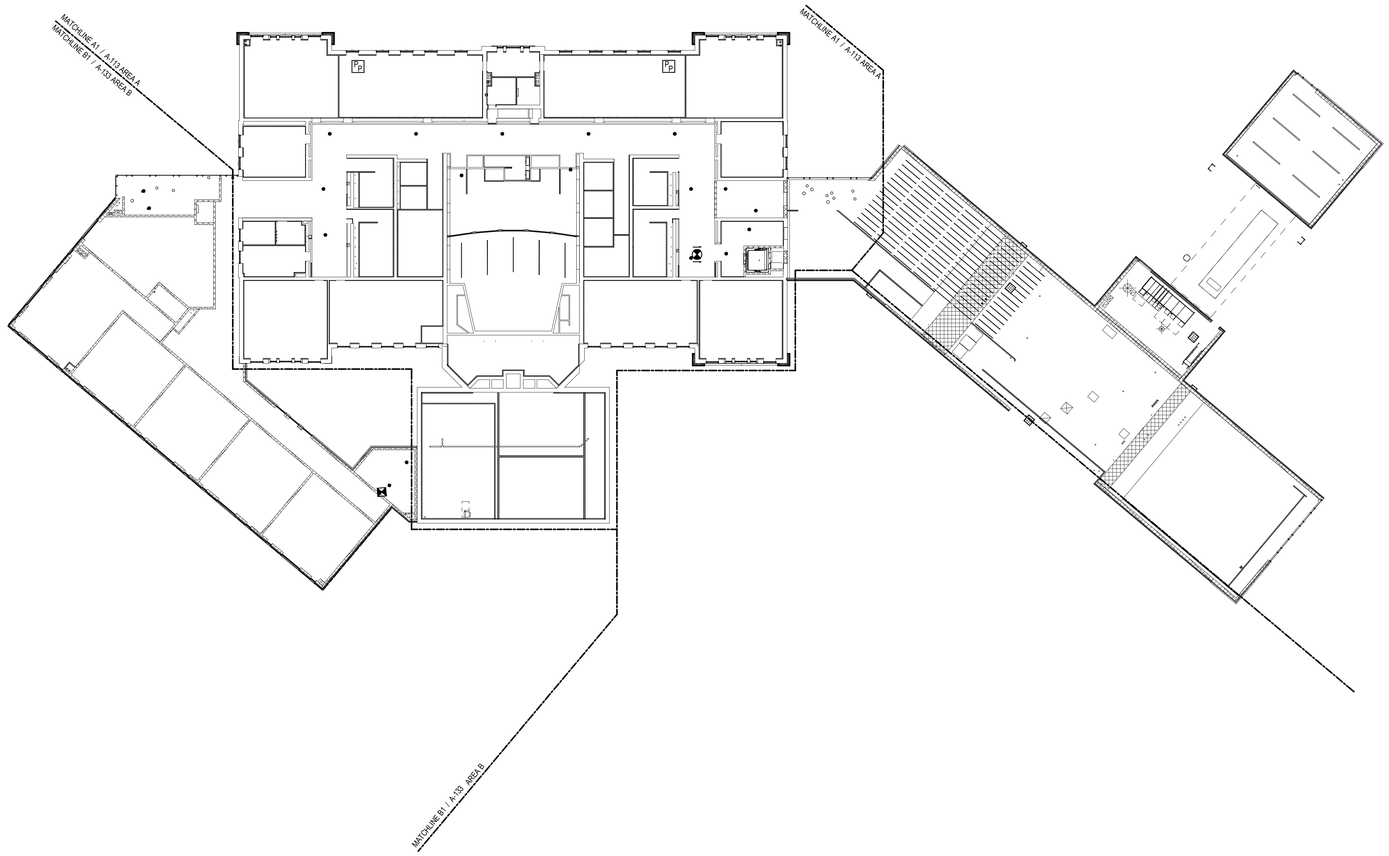

A1 OVERALL - THIRD FLOOR RCP
3/64" = 1'-0"

GENERAL SHEET NOTES

A. DO NOT SCALE DRAWINGS.
B. BUILDING SHALL BE CONSTRUCTED TO MEET MINIMUM REQUIREMENTS OF THE CURRENT EDITION OF ASHRAE / IES STANDARD 90.1 AND ASHRAE STANDARD 189.
C. IT IS THE RESPONSIBILITY OF THE GENERAL CONTRACTOR TO CROSS-CHECK THE MEP DRAWINGS WITH THE ARCHITECTURAL DRAWINGS PRIOR TO THE ORDERING / INSTALLATION OF MECHANICAL, ELECTRICAL, AND PLUMBING WORK. ANY DISCREPANCIES BETWEEN THE ARCHITECTURAL AND MEP DRAWINGS SHALL BE BROUGHT TO THE ARCHITECTS ATTENTION FOR IMMEDIATE CLARIFICATION.
D. COORDINATE WORK WITH OTHER TRADES, EQUIPMENT FURNISHED BY OTHERS, REQUIREMENTS OF THE TENANT AND LANDLORD/ BUILDING OWNER, AND THE CONSTRAINTS OF THE EXISTING CONDITIONS OF THE PROJECT SITE. COORDINATE THE INSTALLATION WITH OTHER TRADES AS REQUIRED TO ENSURE A NEAT AND ORDERLY INSTALLATION. NOTIFY ARCHITECT / ENGINEER OF ANY DISCREPANCIES BEFORE STARTING WORK.
E. GENERAL CONTRACTOR AND SUB-CONTRACTORS SHALL CAREFULLY REVIEW THE CONSTRUCTION DOCUMENTS. INFORMATION REGARDING THE COMPLETE WORK IS DISPERSED THROUGHOUT THE DOCUMENT SET AND CANNOT BE ACCURATELY DETERMINED WITHOUT REFERENCE TO THE COMPLETE DOCUMENT SET.
F. WHERE THERE MAY BE A CONFLICT IN THE SPECIFICATIONS AND/OR DRAWINGS, THEN THE MORE EXPENSIVE LABOR, MATERIALS AND EQUIPMENT SHALL BE ASSUMED TO BE REQUIRED AND SHALL BE PROVIDED BY THE GENERAL CONTRACTOR TO THE SATISFACTION OF THE TENANT.
G. WHEN WORK, NOT SPECIFICALLY CALLED OUT, IS REQUIRED TO COMPLETE THE PROJECT, IT SHALL BE PROVIDED BY THE GENERAL CONTRACTOR WITH THE BEST MATERIALS AND WORKMANSHIP.
H. CEILING GRID HANGER WIRES SHALL NOT BE ATTACHED TO ROOF DECK. HANGERS TO ATTACH TO STRUCTURAL MEMBERS ONLY. MAY REQUIRE ADDITIONAL SUPPORT MEMBERS BE ADDED TO PROVIDE ADDITIONAL LIGHTING SUPPORT AND/OR CEILING SUPPORT. WHEN REQUIRED, PER SEISMIC ZONE AND LOCAL CODE. ATTACHING CEILING DIRECTLY TO DECK IS NOT PERMITTED.
I. CEILING GRIDS ARE ASSUMED TO BE CENTER UPON THE ROOM OF WHICH THEY ARE IN UNLESS NOTED OTHERWISE.
J. ALL AREAS INDICATED TO RECEIVE 'PES' SHALL RECEIVE PAINT ON ALL EXPOSED STRUCTURE, DECK, HVAC DUCTS, PIPES, ETC. UNLESS NOTED OTHERWISE.

RCP LEGEND

- GYPSUM BOARD CEILING 09 29 00
- 24"x48" WASHABLE APC 09 51 13
- 24"x48" ACOUSTICAL PANEL CEILING 09 51 13
- 24"x60" ACOUSTICAL PANEL CEILING 09 51 13
- WAVE BAFFLE ACP-1 09 84 36
- GEOMETRIC DIFFUSER ACP-2 09 84 36
- LIGHTING EQUIP. SEE ELECTRICAL DRAWINGS
- LIGHT FIXTURES MAY REQUIRE APC INFILL AND/OR GRID. COORDINATE WITH ELECTRICAL DRAWINGS AND SPECIFICATIONS
- HVAC EQUIPMENT SEE MECHANICAL DRAWINGS
- EXISTING PLASTER CEILING EXC-1

ES EXPOSED STRUCTURE
PES PAINTED EXPOSED STRUCTURE

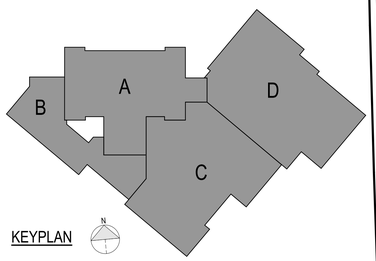

KEYPLAN

GPD GROUP
Glous, Pyle, Schomer, Burns & DeHaven, Inc.
520 South Main Street, Suite 2531
Akron, OH 44311
330.572.2100 Fax 330.572.2101
Copyright: Glous, Pyle, Schomer, Burns & DeHaven, Inc. 2026

ROBERT P. MADISON INTERNATIONAL, INC
ARCHITECTS • INTERIORS • PLANNERS

Shaker Heights Schools
Equity • Excellence • Exploration

Ohio Facilities Construction Commission

REV.	DATE	DESCRIPTION

STATE OF OHIO
AARON RODEBAUGH
5088
REGISTERED ARCHITECT
Aaron Rodebaugh License # 5088
02/12/2026
Expiration Date: December 31, 2027

Shaker Heights - Woodbury Middle Years Building
15400 S Woodland Rd, Shaker Heights, OH 44120

THIRD FLOOR OVERALL REFLECTED CEILING PLAN

ISSUED FOR:	
PERMIT	--/--/----
BID	01/15/2026
CONSTRUCTION	02/05/2026
RECORD	--/--/----

PROJECT MANAGER	DESIGNER
AMR	TL

JOB NO.
2023197.02

A-131

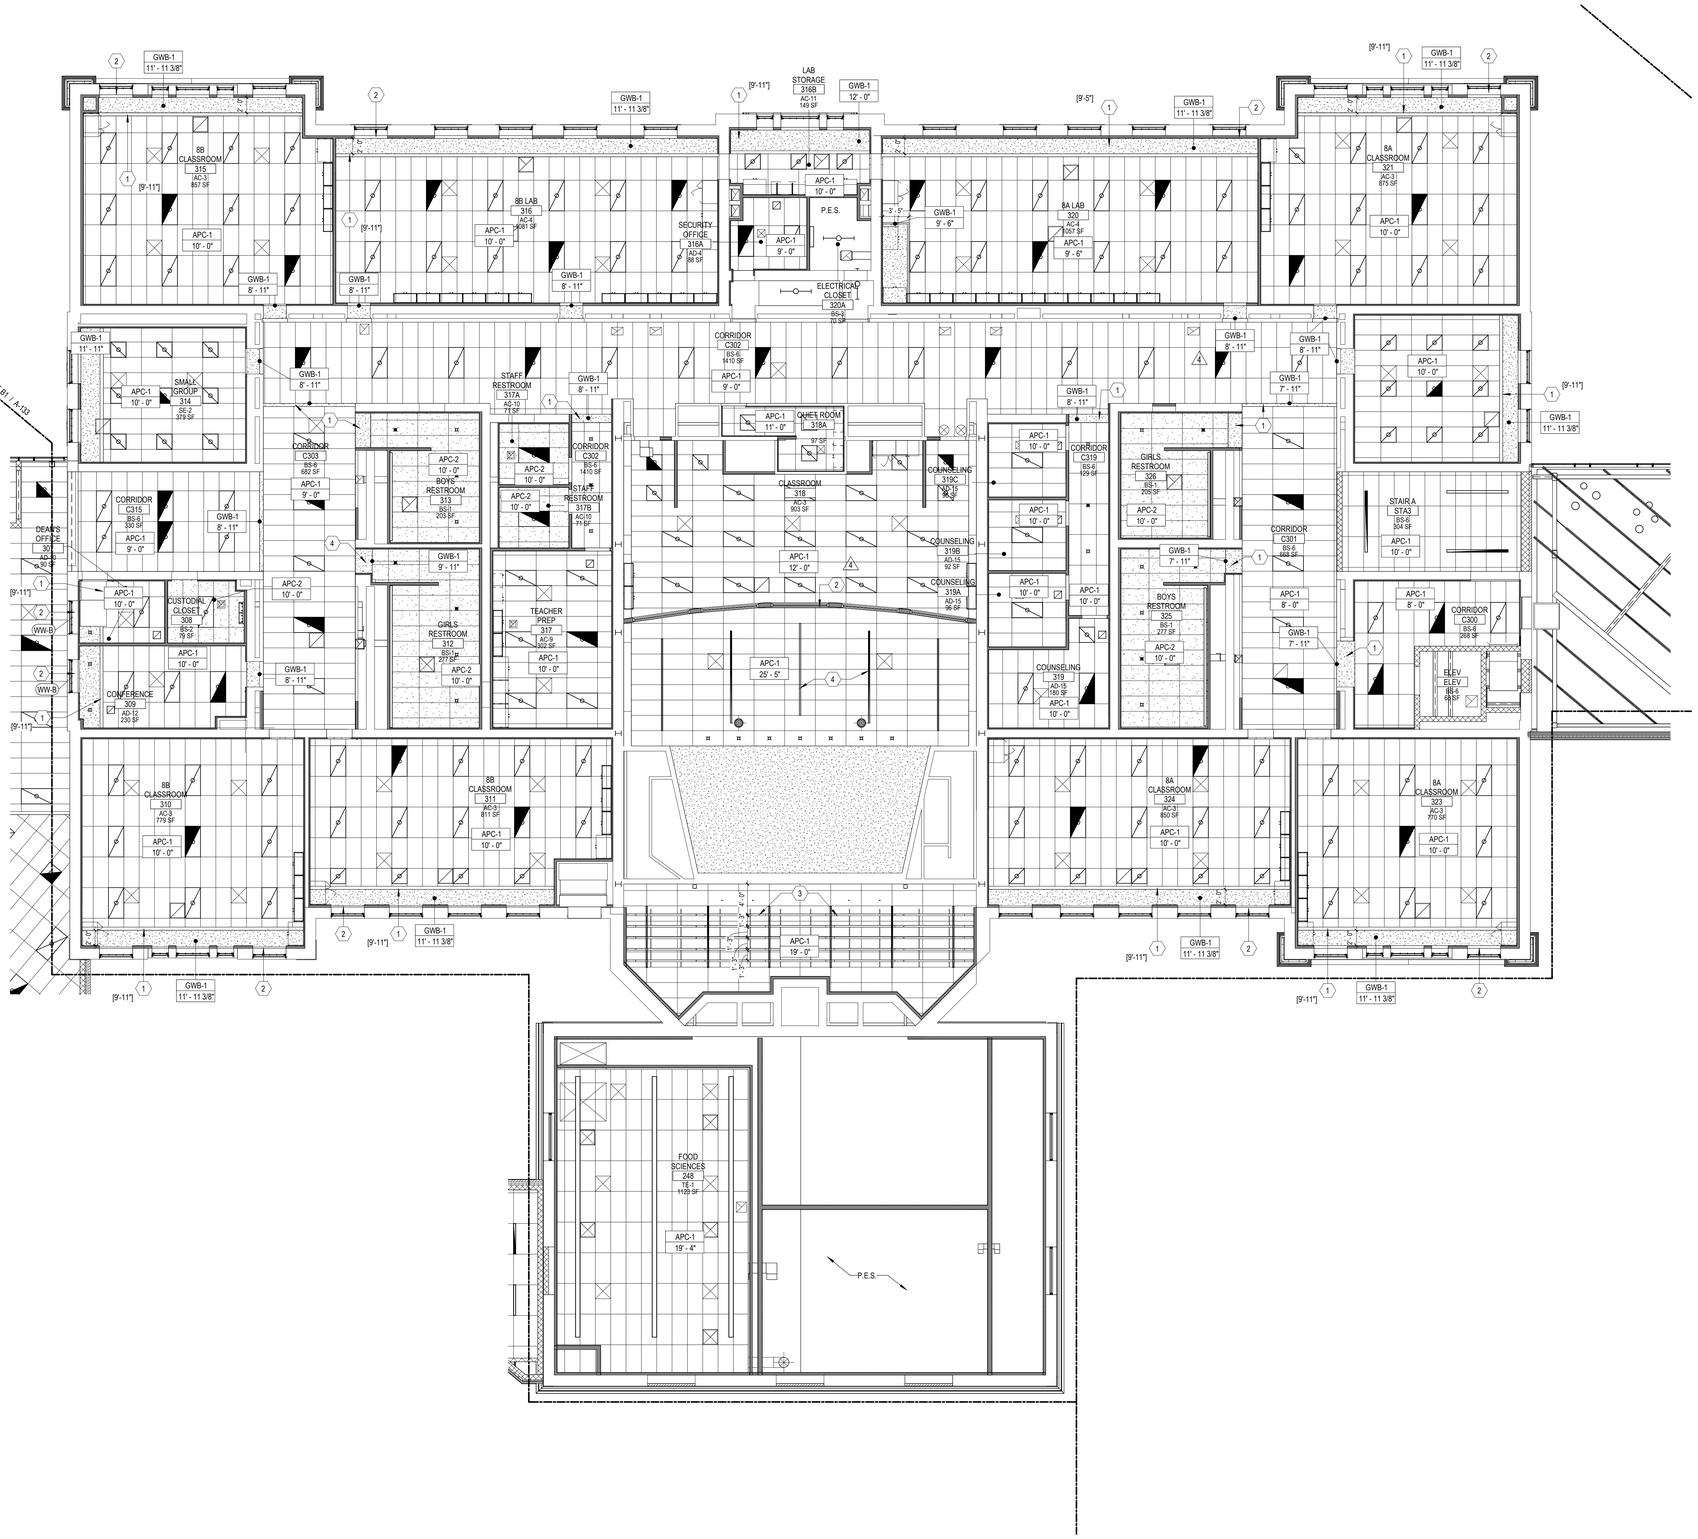

A1 AREA 'A' - THIRD FLOOR RCP
1/8" = 1'-0"

GENERAL SHEET NOTES

A. DO NOT SCALE DRAWINGS.
B. BUILDING SHALL BE CONSTRUCTED TO MEET MINIMUM REQUIREMENTS OF THE CURRENT EDITION OF ASHRAE / IES STANDARD 90.1 AND ASHRAE STANDARD 189.
C. IT IS THE RESPONSIBILITY OF THE GENERAL CONTRACTOR TO CROSS-CHECK THE MEP DRAWINGS WITH THE ARCHITECTURAL DRAWINGS PRIOR TO THE ORDERING / INSTALLATION OF MECHANICAL, ELECTRICAL, AND PLUMBING WORK. ANY DISCREPANCIES BETWEEN THE ARCHITECTURAL AND MEP DRAWINGS SHALL BE BROUGHT TO THE ARCHITECTS ATTENTION FOR IMMEDIATE CLARIFICATION.
D. COORDINATE WORK WITH OTHER TRADES, EQUIPMENT FURNISHED BY OTHERS, REQUIREMENTS OF THE TENANT AND LANDLORD/ BUILDING OWNER, AND THE CONSTRAINTS OF THE EXISTING CONDITIONS OF THE PROJECT SITE. COORDINATE THE INSTALLATION WITH OTHER TRADES AS REQUIRED TO ENSURE A NEAT AND ORDERLY INSTALLATION. NOTIFY ARCHITECT / ENGINEER OF ANY DISCREPANCIES BEFORE STARTING WORK.
E. GENERAL CONTRACTOR AND SUB-CONTRACTORS SHALL CAREFULLY REVIEW THE CONSTRUCTION DOCUMENTS. INFORMATION REGARDING THE COMPLETE WORK IS DISPERSED THROUGHOUT THE DOCUMENT SET AND CANNOT BE ACCURATELY DETERMINED WITHOUT REFERENCE TO THE COMPLETE DOCUMENT SET.
F. WHERE THERE MAY BE A CONFLICT IN THE SPECIFICATIONS AND/OR DRAWINGS, THEN THE MORE EXPENSIVE LABOR, MATERIALS AND EQUIPMENT SHALL BE ASSUMED TO BE REQUIRED AND SHALL BE PROVIDED BY THE GENERAL CONTRACTOR TO THE SATISFACTION OF THE TENANT.
G. WHEN WORK, NOT SPECIFICALLY CALLED OUT, IS REQUIRED TO COMPLETE THE PROJECT, IT SHALL BE PROVIDED BY THE GENERAL CONTRACTOR WITH THE BEST MATERIALS AND WORKMANSHIP.
H. CEILING GRID HANGER WIRES SHALL NOT BE ATTACHED TO ROOF DECK. HANGERS TO ATTACH TO STRUCTURAL MEMBERS ONLY. MAY REQUIRE ADDITIONAL SUPPORT MEMBERS BE ADDED TO PROVIDE ADDITIONAL LIGHTING SUPPORT AND/OR CEILING SUPPORT. WHEN REQUIRED, PER SEISMIC ZONE AND LOCAL CODE. ATTACHING CEILING DIRECTLY TO DECK IS NOT PERMITTED.
I. CEILING GRIDS ARE ASSUMED TO BE CENTER UPON THE ROOM OF WHICH THEY ARE IN UNLESS NOTED OTHERWISE.
J. ALL AREAS INDICATED TO RECEIVE 'PES' SHALL RECEIVE PAINT ON ALL EXPOSED STRUCTURE, DECK, HVAC DUCTS, PIPES, ETC. UNLESS NOTED OTHERWISE.

SHEET KEYNOTES

1. GYPSUM BOARD SOFFIT TO BE PAINTED P-1 UNLESS OTHERWISE NOTED; HEIGHT VARIES BY ROOM.
2. INCLUDE MANUAL ROLLER SHADE AT ALL AREA 'A' CLASSROOM WINDOWS. REFER TO SPECIFICATION 122413.
3. 1/2" THICK AUTEX FRONTIER CEILING BAFFLES. AVOID LIGHTING FIXTURES; SEE SPECS FOR DETAILS.
4. NEW LIGHT FIXTURE. REFER TO ELECTRICAL.

REFERENCED KEYNOTES

RCP LEGEND

- GYPSUM BOARD CEILING 09 29 00
- 24"x48" WASHABLE APC 09 51 13
- 24"x48" ACOUSTICAL PANEL CEILING 09 51 13
- 24"x60" ACOUSTICAL PANEL CEILING 09 51 13
- WAVE BAFFLE ACP-1 09 84 36
- GEOMETRIC DIFFUSER ACP-2 09 84 36
- LIGHTING EQUIP. SEE ELECTRICAL DRAWINGS
- LIGHT FIXTURES MAY REQUIRE APC INFILL AND/OR GRID. COORDINATE WITH ELECTRICAL DRAWINGS AND SPECIFICATIONS
- HVAC EQUIPMENT SEE MECHANICAL DRAWINGS
- EXISTING PLASTER CEILING EXC-1

ES EXPOSED STRUCTURE
PES PAINTED EXPOSED STRUCTURE

KEYPLAN

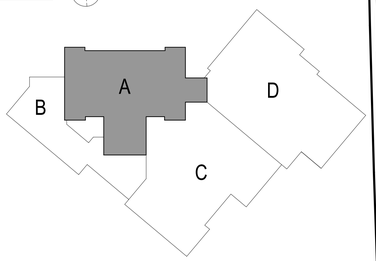

GPD GROUP
Glaus, Pyle, Schomer, Burns & DeHaven, Inc.
520 South Main Street, Suite 2531
Akron, OH 44311
330.572.2100 Fax 330.572.2101
Copyright: Glaus, Pyle, Schomer, Burns & DeHaven, Inc. 2026

ROBERT P. MADISON INTERNATIONAL, INC
ARCHITECTS • INTERIORS • PLANNERS

Shaker Heights Schools
Equity • Excellence • Exploration

Ohio Facilities Construction Commission

REV.	DATE	DESCRIPTION
4	01/30/2026	GMP 05 ADDENDUM 1

STATE OF OHIO
AARON RODEBAUGH
5088
REGISTERED ARCHITECT
Aaron Rodebaugh License # 5088
02/12/2026
Expiration Date: December 31, 2027

Shaker Heights - Woodbury Middle Years Building
15400 S Woodland Rd, Shaker Heights, OH 44120

THIRD FLOOR RCP - AREA A

ISSUED FOR:	
PERMIT	--/--/----
BID	01/15/2026
CONSTRUCTION	02/05/2026
RECORD	--/--/----

PROJECT MANAGER	DESIGNER
AMR	TL

JOB NO.
2023197.02

A-132

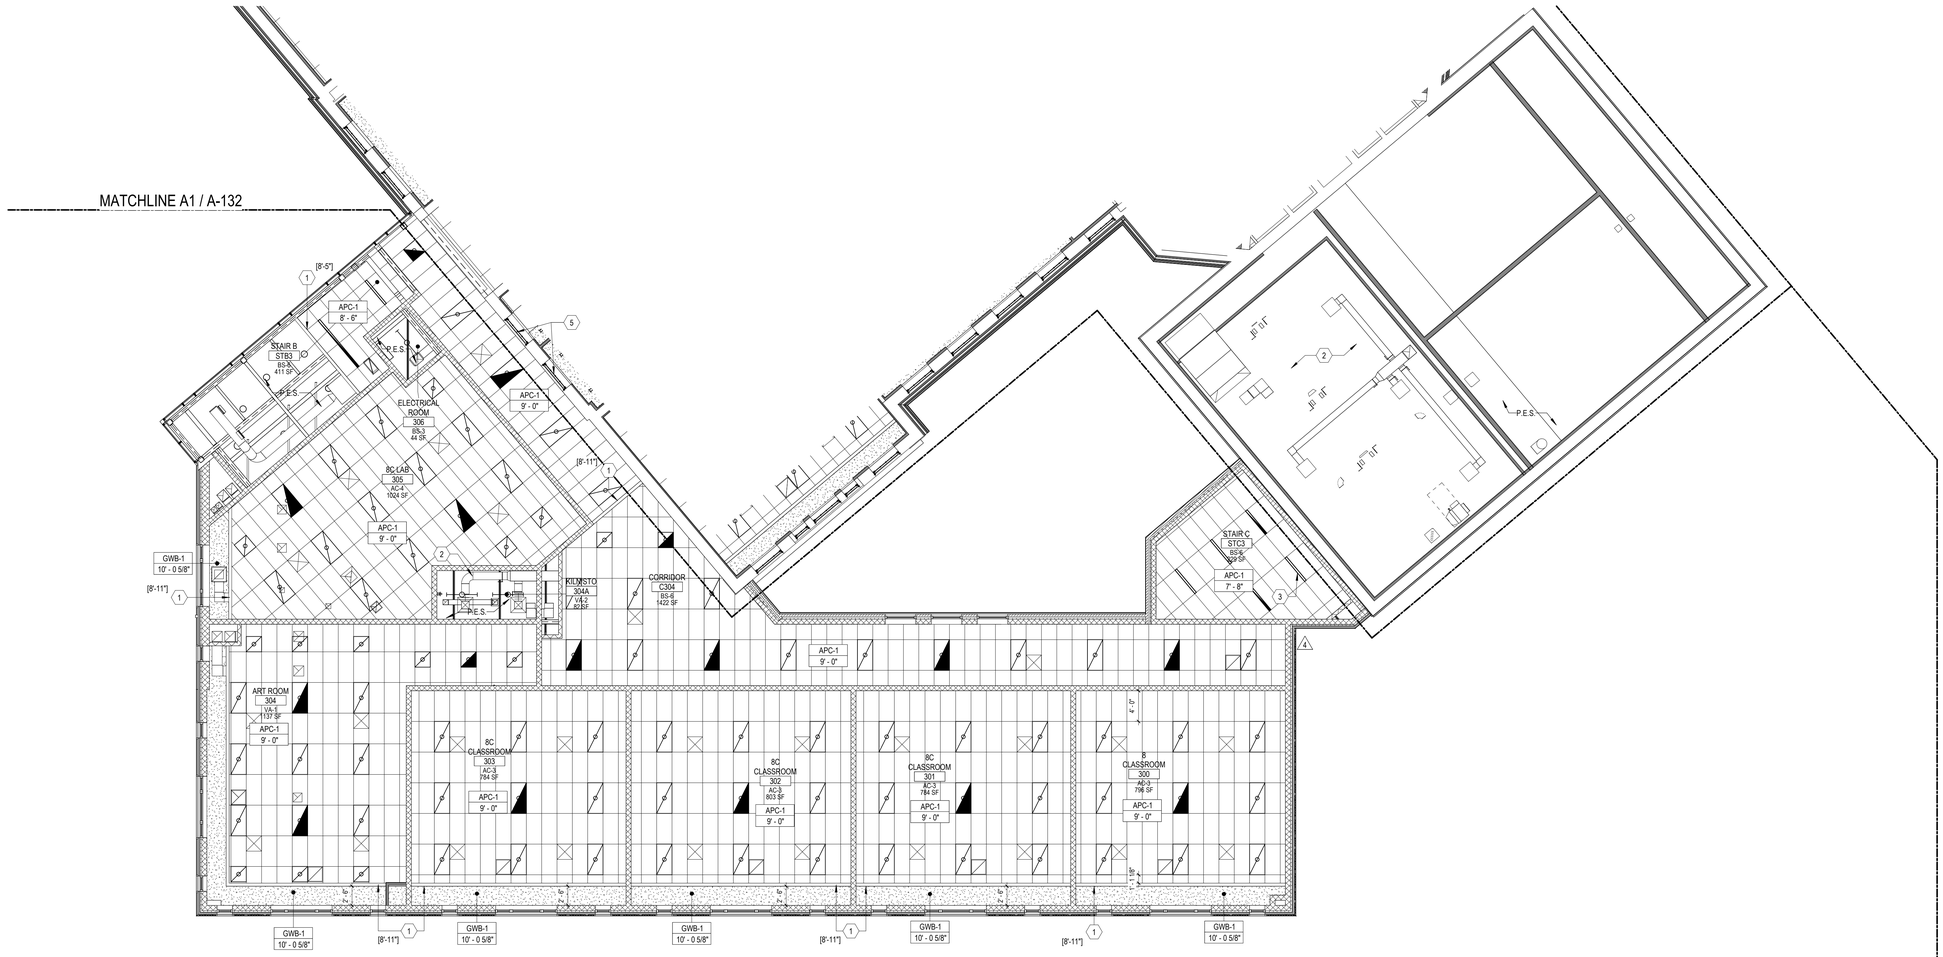

B1 AREA 'B' - THIRD FLOOR RCP

1/8" = 1'-0"

GENERAL SHEET NOTES

A. DO NOT SCALE DRAWINGS.

B. BUILDING SHALL BE CONSTRUCTED TO MEET MINIMUM REQUIREMENTS OF THE CURRENT EDITION OF ASHRAE / IES STANDARD 90.1 AND ASHRAE STANDARD 189.

C. IT IS THE RESPONSIBILITY OF THE GENERAL CONTRACTOR TO CROSS-CHECK THE MEP DRAWINGS WITH THE ARCHITECTURAL DRAWINGS PRIOR TO THE ORDERING / INSTALLATION OF MECHANICAL, ELECTRICAL, AND PLUMBING WORK. ANY DISCREPANCIES BETWEEN THE ARCHITECTURAL AND MEP DRAWINGS SHALL BE BROUGHT TO THE ARCHITECTS ATTENTION FOR IMMEDIATE CLARIFICATION.

D. COORDINATE WORK WITH OTHER TRADES, EQUIPMENT FURNISHED BY OTHERS, REQUIREMENTS OF THE TENANT AND LANDLORD/ BUILDING OWNER, AND THE CONSTRAINTS OF THE EXISTING CONDITIONS OF THE PROJECT SITE. COORDINATE THE INSTALLATION WITH OTHER TRADES AS REQUIRED TO ENSURE A NEAT AND ORDERLY INSTALLATION. NOTIFY ARCHITECT / ENGINEER OF ANY DISCREPANCIES BEFORE STARTING WORK.

E. GENERAL CONTRACTOR AND SUB-CONTRACTORS SHALL CAREFULLY REVIEW THE CONSTRUCTION DOCUMENTS. INFORMATION REGARDING THE COMPLETE WORK IS DISPERSED THROUGHOUT THE DOCUMENT SET AND CANNOT BE ACCURATELY DETERMINED WITHOUT REFERENCE TO THE COMPLETE DOCUMENT SET.

F. WHERE THERE MAY BE A CONFLICT IN THE SPECIFICATIONS AND/OR DRAWINGS, THEN THE MORE EXPENSIVE LABOR, MATERIALS AND EQUIPMENT SHALL BE ASSUMED TO BE REQUIRED AND SHALL BE PROVIDED BY THE GENERAL CONTRACTOR TO THE SATISFACTION OF THE TENANT.

G. WHEN WORK, NOT SPECIFICALLY CALLED OUT, IS REQUIRED TO COMPLETE THE PROJECT, IT SHALL BE PROVIDED BY THE GENERAL CONTRACTOR WITH THE BEST MATERIALS AND WORKMANSHIP.

H. CEILING GRID HANGER WIRES SHALL NOT BE ATTACHED TO ROOF DECK. HANGERS TO ATTACH TO STRUCTURAL MEMBERS ONLY. MAY REQUIRE ADDITIONAL SUPPORT MEMBERS BE ADDED TO PROVIDE ADDITIONAL LIGHTING SUPPORT AND/OR CEILING SUPPORT, WHEN REQUIRED, PER SEISMIC ZONE AND LOCAL CODE. ATTACHING CEILING DIRECTLY TO DECK IS NOT PERMITTED.

I. CEILING GRIDS ARE ASSUMED TO BE CENTER UPON THE ROOM OF WHICH THEY ARE IN UNLESS NOTED OTHERWISE.

J. ALL AREAS INDICATED TO RECEIVE 'PES' SHALL RECEIVE PAINT ON ALL EXPOSED STRUCTURE, DECK, HVAC DUCTS, PIPES, ETC. UNLESS NOTED OTHERWISE.

SHEET KEYNOTES

1. GYPSUM BOARD SOFFIT TO BE PAINTED P-1 UNLESS OTHERWISE NOTED; HEIGHT VARIES BY ROOM.
2. EXPOSED DUCTS TO BE PAINTED P1.
3. NEW LIGHT FIXTURE. REFER TO ELECTRICAL.
4. PAINT NEW PLASTER CEILING
5. COVER TOP OF WINDOW ON CORRIDOR SIDE WITH GYPSUM BOARD ABOVE LAY-IN CEILING, PAINT BLACK.

REFERENCED KEYNOTES

RCP LEGEND

- GYPSUM BOARD CEILING 09 29 00
- 24"x48" WASHABLE APC 09 51 13
- 24"x48" ACOUSTICAL PANEL CEILING 09 51 13
- 24"x60" ACOUSTICAL PANEL CEILING 09 51 13
- WAVE BAFFLE ACP-1 09 84 36
- GEOMETRIC DIFFUSER ACP-2 09 84 36
- LIGHTING EQUIP. SEE ELECTRICAL DRAWINGS
- LIGHT FIXTURES MAY REQUIRE APC INFILL AND/OR GRID. COORDINATE WITH ELECTRICAL DRAWINGS AND SPECIFICATIONS
- HVAC EQUIPMENT SEE MECHANICAL DRAWINGS
- EXISTING PLASTER CEILING EXC-1

ES EXPOSED STRUCTURE
PES PAINTED EXPOSED STRUCTURE

KEYPLAN

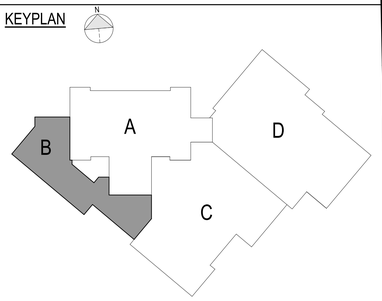

GPD GROUP
Glous, Pyle, Schomer, Burns & DeHaven, Inc.
520 South Main Street, Suite 2531
Akron, OH 44311
330.572.2100 Fax 330.572.2101
Copyright: Glous, Pyle, Schomer, Burns & DeHaven, Inc. 2026

ROBERT P. MADISON INTERNATIONAL, INC
ARCHITECTS • INTERIORS • PLANNERS

Shaker Heights Schools
Equity • Excellence • Exploration

Ohio Facilities Construction Commission

REV/	DATE	DESCRIPTION
4	01/30/2026	GMP 05 ADDENDUM 1

STATE OF OHIO
AARON RODEBAUGH
5088
REGISTERED ARCHITECT

Aaron Rodebaugh License # 5088
02/12/2026
Expiration Date: December 31, 2027

Shaker Heights - Woodbury Middle Years Building
15400 S Woodland Rd, Shaker Heights, OH 44120

THIRD FLOOR RCP - AREA B

ISSUED FOR:	
PERMIT	--/--/----
BID	01/15/2026
CONSTRUCTION	02/05/2026
RECORD	--/--/----

PROJECT MANAGER	DESIGNER
AMR	TL

JOB NO.
2023197.02

A-133

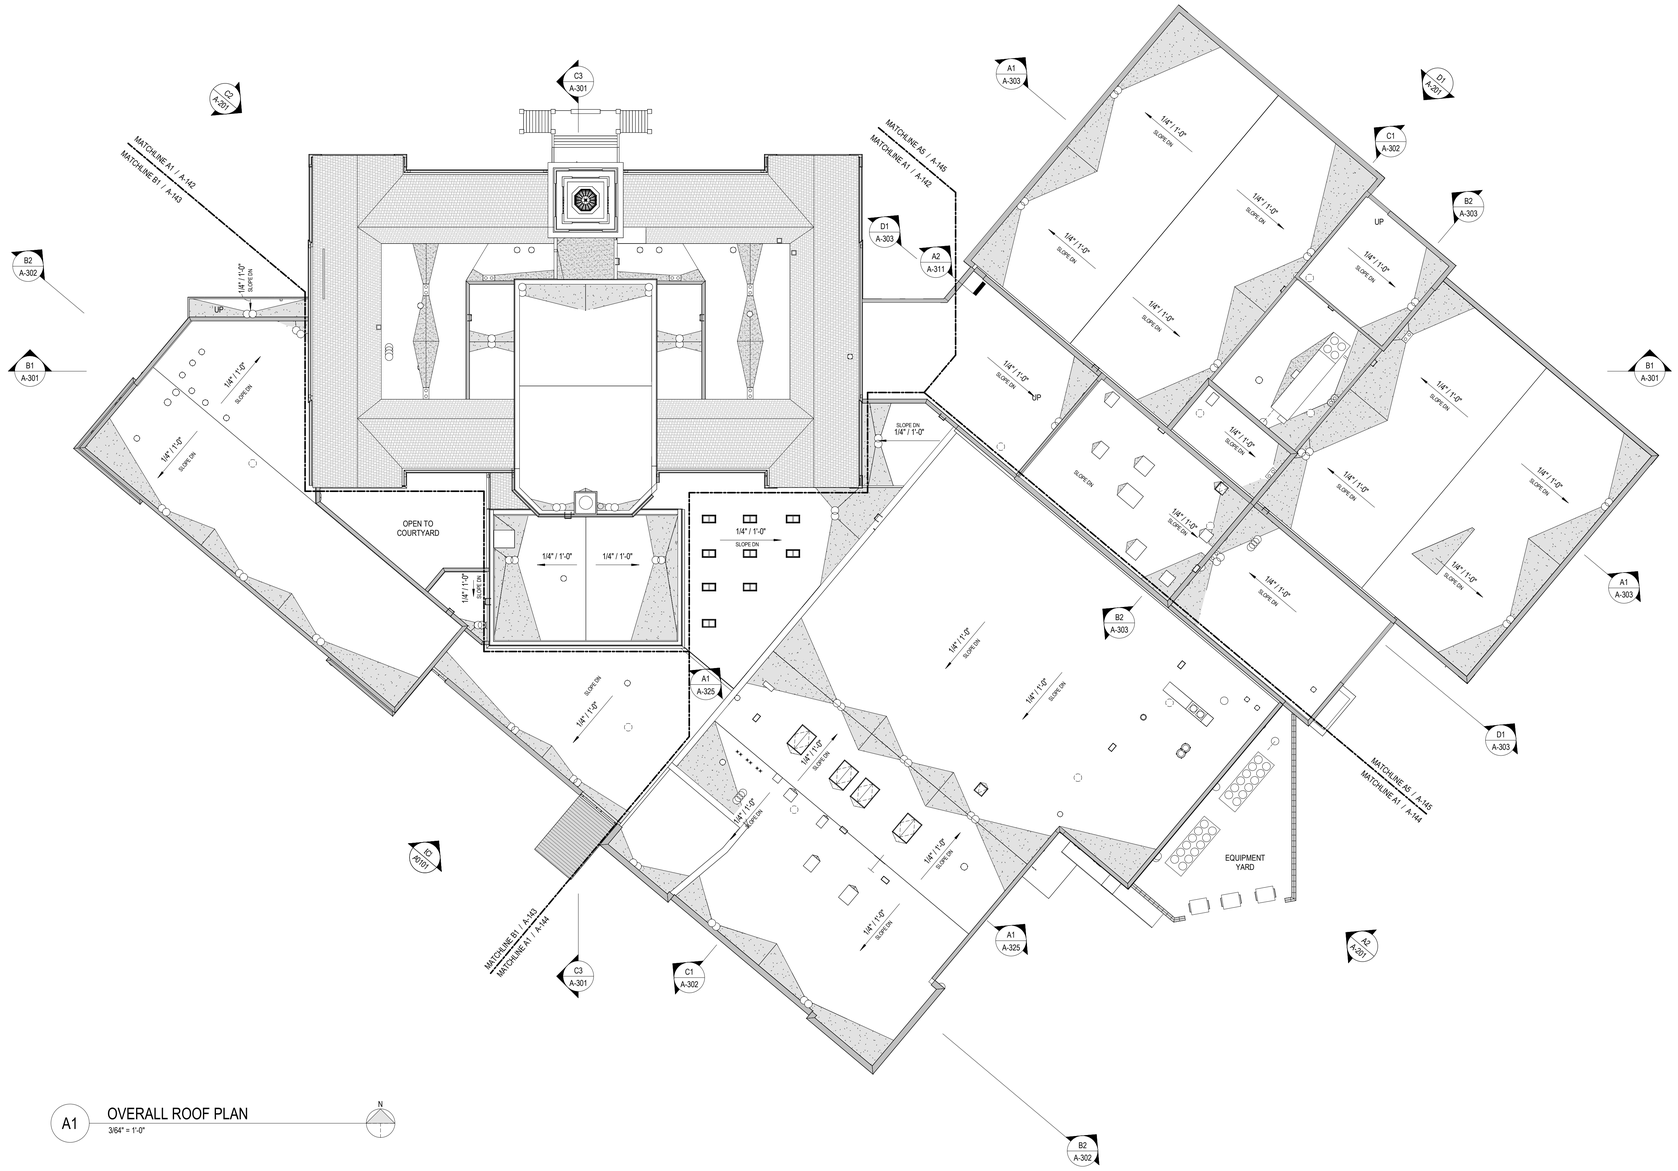

A1 OVERALL ROOF PLAN
3/64" = 1'-0"

N

GENERAL SHEET NOTES

A. DO NOT SCALE DRAWINGS.
B. IT IS THE RESPONSIBILITY OF THE GENERAL CONTRACTOR TO CROSS-CHECK THE MEP DRAWINGS WITH THE ARCHITECTURAL DRAWINGS PRIOR TO THE ORDERING / INSTALLATION OF MECHANICAL, ELECTRICAL, AND PLUMBING WORK. ANY DISCREPANCIES BETWEEN THE ARCHITECTURAL AND MEP DRAWINGS SHALL BE BROUGHT TO THE ARCHITECTS ATTENTION FOR IMMEDIATE CLARIFICATION.
C. COORDINATE WORK WITH OTHER TRADES, EQUIPMENT FURNISHED BY OTHERS, REQUIREMENTS OF THE OWNER, AND THE CONSTRAINTS OF THE EXISTING CONDITIONS OF THE PROJECT SITE. COORDINATE THE INSTALLATION WITH OTHER TRADES AS REQUIRED TO ENSURE A NEAT AND ORDERLY INSTALLATION. NOTIFY ARCHITECT / ENGINEER OF ANY DISCREPANCIES BEFORE STARTING WORK.
D. GENERAL CONTRACTOR AND SUB-CONTRACTORS SHALL CAREFULLY REVIEW THE CONSTRUCTION DOCUMENTS. INFORMATION REGARDING THE COMPLETE WORK IS DISPERSED THROUGHOUT THE DOCUMENT SET AND CANNOT BE ACCURATELY DETERMINED WITHOUT REFERENCE TO THE COMPLETE DOCUMENT SET.
E. ALL EXISTING EXTERIOR WINDOWS ARE TO REMAIN AND BE PROTECTED DURING CONSTRUCTION, UNLESS NOTED OTHERWISE.
F. REFER TO A-604/A-605 FOR EXTERIOR WINDOW ELEVATIONS.
G. REFER TO WALL SECTIONS ON A-300 SERIES FOR VENEER TRANSITION HEIGHTS.
H. CONTROL JOINTS IN EXTERIOR CMU SHALL NOT BE SPACED GREATER THAN 1 1/2 THE HEIGHT OF THE WALLS.

SHEET KEYNOTES

REFERENCED KEYNOTES

LEGEND

RD / OD	22 14 23 ROOF DRAIN 22 14 23 OVERFLOW DRAIN
	EXHAUST FAN - SEE MECHANICAL DRAWINGS
	TAPERED INSULATION. SLOPED 1/8" / 12", TYP.
DS	07 71 00.F DOWNSPOUT 07 71 00.E GUTTER
DS	NEW ALUMINUM DOWNSPOUT.
SB	NEW SPLASH BLOCK
EV	EXISTING VENT THROUGH ROOF TO REAMAIN.
	20" X 20" EXISTING BRICK CHIMNEY
	EXPANSION JOINT

KEYPLAN

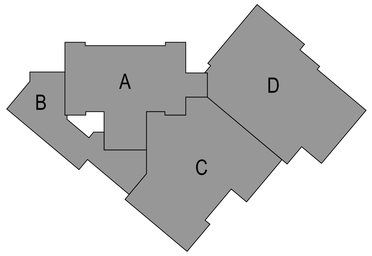

GPD GROUP
Glous, Pyle, Schomer, Burns & DeHaven, Inc.
520 South Main Street, Suite 2531
Akron, OH 44311
330.572.2100 Fax 330.572.2101
Copyright: Glous, Pyle, Schomer, Burns & DeHaven, Inc. 2026

ROBERT P. MADISON INTERNATIONAL, INC
ARCHITECTS • INTERIORS • PLANNERS

Shaker Heights Schools
Equity • Excellence • Exploration

Ohio Facilities Construction Commission

REV.	DATE	DESCRIPTION

STATE OF OHIO
AARON RODEBAUGH
5088
REGISTERED ARCHITECT

Aaron Rodebaugh License # 5088
02/12/2026
Expiration Date: December 31, 2027

Shaker Heights - Woodbury Middle Years Building
15400 S Woodland Rd, Shaker Heights, OH 44120

ROOF OVERALL PLAN

ISSUED FOR:	
PERMIT	--/--/----
BID	01/15/2026
CONSTRUCTION	02/05/2026
RECORD	--/--/----

PROJECT MANAGER	DESIGNER
AMR	TL

JOB NO.
2023197.02

A-141

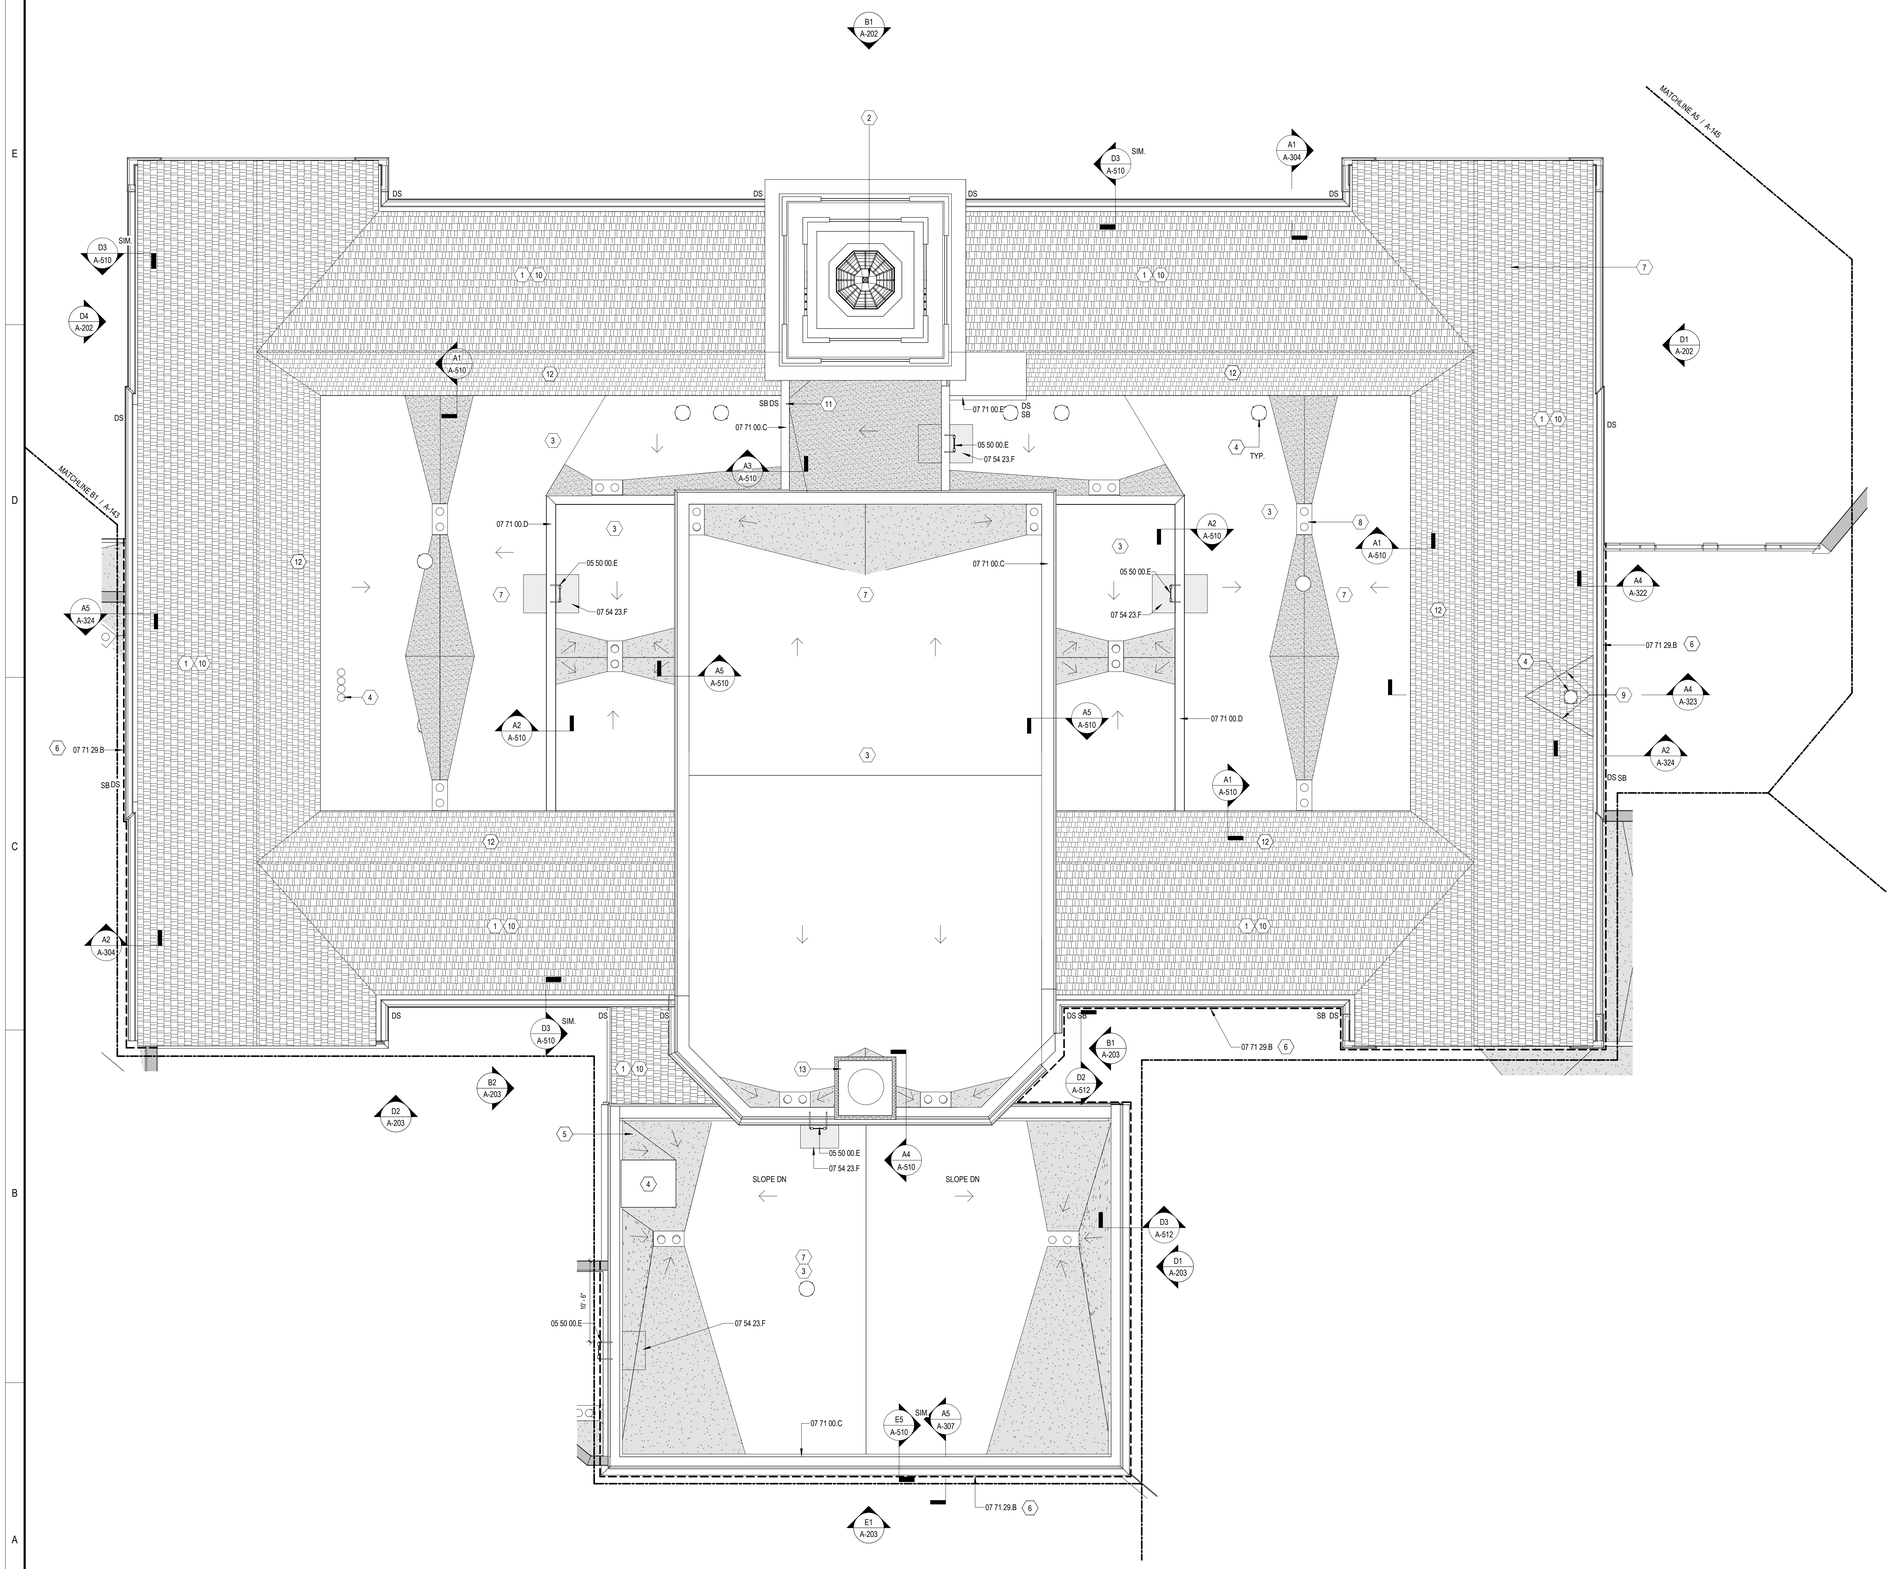

A1 AREA 'A'- ROOF
1/8" = 1'-0"

GENERAL SHEET NOTES

A. DO NOT SCALE DRAWINGS.
B. IT IS THE RESPONSIBILITY OF THE GENERAL CONTRACTOR TO CROSS-CHECK THE MEP DRAWINGS WITH THE ARCHITECTURAL DRAWINGS PRIOR TO THE ORDERING / INSTALLATION OF MECHANICAL, ELECTRICAL, AND PLUMBING WORK. ANY DISCREPANCIES BETWEEN THE ARCHITECTURAL AND MEP DRAWINGS SHALL BE BROUGHT TO THE ARCHITECTS ATTENTION FOR IMMEDIATE CLARIFICATION.
C. COORDINATE WORK WITH OTHER TRADES, EQUIPMENT FURNISHED BY OTHERS, REQUIREMENTS OF THE OWNER, AND THE CONSTRAINTS OF THE EXISTING CONDITIONS OF THE PROJECT SITE. COORDINATE THE INSTALLATION WITH OTHER TRADES AS REQUIRED TO ENSURE A NEAT AND ORDERLY INSTALLATION. NOTIFY ARCHITECT / ENGINEER OF ANY DISCREPANCIES BEFORE STARTING WORK.
D. GENERAL CONTRACTOR AND SUB-CONTRACTORS SHALL CAREFULLY REVIEW THE CONSTRUCTION DOCUMENTS. INFORMATION REGARDING THE COMPLETE WORK IS DISPERSED THROUGHOUT THE DOCUMENT SET AND CANNOT BE ACCURATELY DETERMINED WITHOUT REFERENCE TO THE COMPLETE DOCUMENT SET.
E. ALL EXISTING EXTERIOR WINDOWS ARE TO REMAIN AND BE PROTECTED DURING CONSTRUCTION, UNLESS NOTED OTHERWISE.
F. REFER TO A-604/A-605 FOR EXTERIOR WINDOW ELEVATIONS.
G. REFER TO WALL SECTIONS ON A-300 SERIES FOR VENEER TRANSITION HEIGHTS.
H. CONTROL JOINTS IN EXTERIOR CMU SHALL NOT BE SPACED GREATER THAN 1 1/2 THE HEIGHT OF THE WALLS.

SHEET KEYNOTES

1. EXISTING SLATE ROOF TO REMAIN.
2. EXISTING BELL TOWER TO REMAIN.
3. LOW-SLOPE ROOFING:
   A. TPO (FULLY ADHERED)
   B. 1/2" COVER BOARD
   C. BOARD INSULATION (MIN. R-VALUE 30)
   D. VAPOR BARRIER
4. MECHANICAL EQUIPMENT. REFER TO MECHANICAL AND PLUMBING DRAWINGS.
5. TAPERED INSULATION TO DIVERT WATER AROUND MECHANICAL EQUIPMENT.
6. NEW EXPANSION JOINT COVER BETWEEN EXISTING BUILDING AND NEW CONSTRUCTION, TYP.
7. EXISTING ROOF SLOPE DIRECTIONS ARE ASSUMED. SLOPE OF EXISTING DECK TO BE VERIFIED ONCE EXISTING ROOFING MATERIALS HAVE BEEN REMOVED.
8. LOCATION OF EXISTING ROOF DRAIN. REUSE OPENING. REPLACE EXISTING DRAIN WITH NEW PER PLUMBING DRAWINGS. INSTALL NEW DRAIN AND PIPING FOR NEW OVERFLOW, TYP.
9. INSTALL NEW SLATE ROOF SHINGLES AT LOCATION WHERE ROOF OVERBUILD WAS REMOVED. REFER TO SPECIFICATION 073126. NEW SHINGLES TO MATCH EXISTING.
10. ALTERNATE 13: INSTALL NEW SYNTHETIC TILE ROOF PER SPECIFICATION 073100.
11. INSTALL NEW THRU WALL SCUPPER AND CONDUCTOR BOX PER 077100. NEW WALL SCUPPER AND CONDUTOR TO MATCH SIZE OF REMOVED.
12. EXISTING ASPHALT SHINGLES TO REMAIN.
13. EXISTING CHIMNEY.

REFERENCED KEYNOTES

05 50 00.E	ACCESS LADDER
07 54 23.F	WALKWAY PADS
07 71 00.C	COPING
07 71 00.D	GRAVEL STOP
07 71 00.E	GUTTER
07 71 29.B	BELLOWS-TYPE ROOF EXPANSION ASSEMBLIES

LEGEND

RD / OD	22 14 23 ROOF DRAIN / 22 14 23 OVERFLOW DRAIN
	EXHAUST FAN - SEE MECHANICAL DRAWINGS
	TAPERED INSULATION. SLOPED 1/8" / 12", TYP.
DS	07 71 00.F DOWNSPOUT / 07 71 00.E GUTTER
DS	NEW ALUMINUM DOWNSPOUT.
SB	NEW SPLASH BLOCK
EV	EXISTING VENT THROUGH ROOF TO REAMAIN.
	20" X 20" EXISTING BRICK CHIMNEY
	EXPANSION JOINT

KEYPLAN

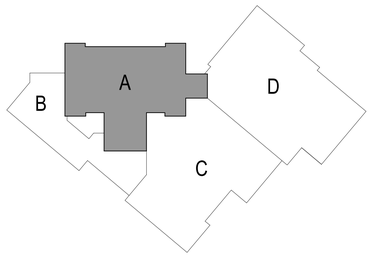

GPD GROUP
Glaus, Pyle, Schomer, Burns & DeHaven, Inc.
520 South Main Street, Suite 2531
Akron, OH 44311
330.572.2100 Fax 330.572.2101
Copyright: Glaus, Pyle, Schomer, Burns & DeHaven, Inc. 2026

ROBERT P. MADISON INTERNATIONAL, INC
ARCHITECTS • INTERIORS • PLANNERS

Shaker Heights Schools
Equity • Excellence • Exploration

Ohio Facilities Construction Commission

REV.	DATE	DESCRIPTION

STATE OF OHIO
AARON RODEBAUGH
5088
REGISTERED ARCHITECT

Aaron Rodebaugh License # 5088
02/12/2026
Expiration Date: December 31, 2027

Shaker Heights - Woodbury Middle Years Building
15400 S Woodland Rd, Shaker Heights, OH 44120

ROOF PLAN - AREA A

ISSUED FOR:	
PERMIT	--/--/----
BID	01/15/2026
CONSTRUCTION	02/05/2026
RECORD	--/--/----

PROJECT MANAGER	DESIGNER
AMR	TL

JOB NO.
2023197.02

A-142

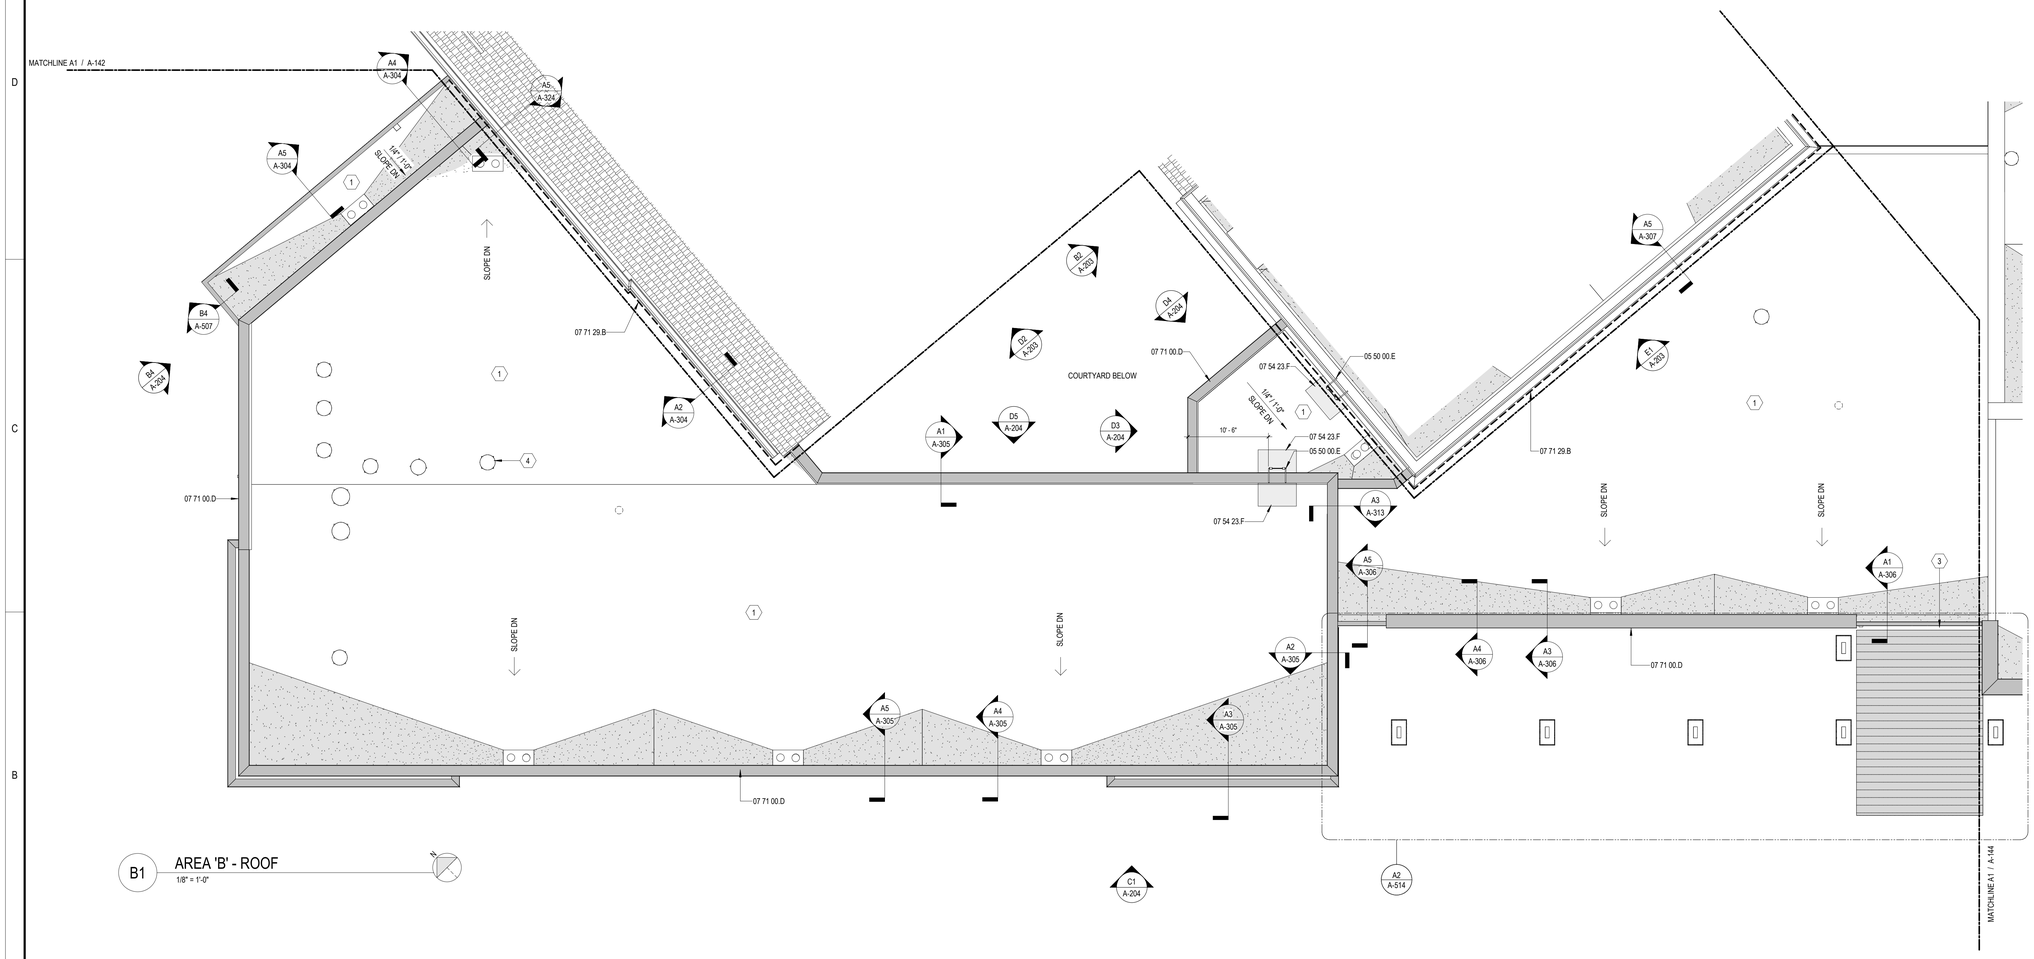

B1 AREA 'B' - ROOF
1/8" = 1'-0"

GENERAL SHEET NOTES

A. DO NOT SCALE DRAWINGS.
B. IT IS THE RESPONSIBILITY OF THE GENERAL CONTRACTOR TO CROSS-CHECK THE MEP DRAWINGS WITH THE ARCHITECTURAL DRAWINGS PRIOR TO THE ORDERING / INSTALLATION OF MECHANICAL, ELECTRICAL, AND PLUMBING WORK. ANY DISCREPANCIES BETWEEN THE ARCHITECTURAL AND MEP DRAWINGS SHALL BE BROUGHT TO THE ARCHITECTS ATTENTION FOR IMMEDIATE CLARIFICATION.
C. COORDINATE WORK WITH OTHER TRADES, EQUIPMENT FURNISHED BY OTHERS, REQUIREMENTS OF THE OWNER, AND THE CONSTRAINTS OF THE EXISTING CONDITIONS OF THE PROJECT SITE. COORDINATE THE INSTALLATION WITH OTHER TRADES AS REQUIRED TO ENSURE A NEAT AND ORDERLY INSTALLATION. NOTIFY ARCHITECT / ENGINEER OF ANY DISCREPANCIES BEFORE STARTING WORK.
D. GENERAL CONTRACTOR AND SUB-CONTRACTORS SHALL CAREFULLY REVIEW THE CONSTRUCTION DOCUMENTS. INFORMATION REGARDING THE COMPLETE WORK IS DISPERSED THROUGHOUT THE DOCUMENT SET AND CANNOT BE ACCURATELY DETERMINED WITHOUT REFERENCE TO THE COMPLETE DOCUMENT SET.
E. ALL EXISTING EXTERIOR WINDOWS ARE TO REMAIN AND BE PROTECTED DURING CONSTRUCTION, UNLESS NOTED OTHERWISE.
F. REFER TO A-604/A-605 FOR EXTERIOR WINDOW ELEVATIONS.
G. REFER TO WALL SECTIONS ON A-300 SERIES FOR VENEER TRANSITION HEIGHTS.
H. CONTROL JOINTS IN EXTERIOR CMU SHALL NOT BE SPACED GREATER THAN 1 1/2 THE HEIGHT OF THE WALLS.

SHEET KEYNOTES

1. LOW-SLOPE ROOFING:
   A. TPO (FULLY ADHERED)
   B. 1/2" COVER BOARD
   C. BOARD INSULATION (MIN. R-VALUE 30)
   D. VAPOR BARRIER
2. STANDING SEAM METAL ROOF:
   A. STANDING SEAM METAL ROOF.
   B. 1/2" PLYWOOD SHEATHING CURVED TO RADIUS OF STRUCTURAL STEEL.
3. HOLD CANOPY APPROXIMATELY 6" OFF THE FACE OF THE CURTAINWALL.
4. MECHANICAL EQUIPMENT. REFER TO MECHANICAL AND PLUMBING DRAWINGS.

REFERENCED KEYNOTES

05 50 00.E	ACCESS LADDER
07 54 23.F	WALKWAY PADS
07 71 00.D	GRAVEL STOP
07 71 29.B	BELLOWS-TYPE ROOF EXPANSION ASSEMBLIES

LEGEND

RD	22 14 23 ROOF DRAIN
OD	22 14 23 OVERFLOW DRAIN
	EXHAUST FAN - SEE MECHANICAL DRAWINGS
	TAPERED INSULATION. SLOPED 1/8" / 12", TYP.
DS	07 71 00.F DOWNSPOUT
	07 71 00.E GUTTER
DS	NEW ALUMINUM DOWNSPOUT.
SB	NEW SPLASH BLOCK
EV	EXISTING VENT THROUGH ROOF TO REAMAIN.
	20" X 20" EXISTING BRICK CHIMNEY
	EXPANSION JOINT

KEYPLAN

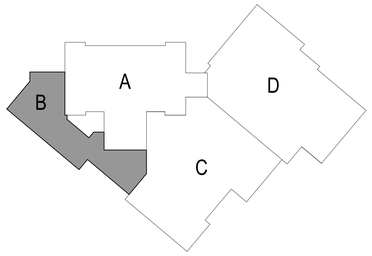

GPD GROUP
Glous, Pyle, Schomer, Burns & DeHaven, Inc.
520 South Main Street, Suite 2531
Akron, OH 44311
330.572.2100 Fax 330.572.2101
Copyright: Glous, Pyle, Schomer, Burns & DeHaven, Inc. 2026

ROBERT P. MADISON INTERNATIONAL, INC
ARCHITECTS • INTERIORS • PLANNERS

Shaker Heights Schools
Equity • Excellence • Exploration

Ohio Facilities Construction Commission

REV.	DATE	DESCRIPTION

STATE OF OHIO
AARON RODEBAUGH
5088
REGISTERED ARCHITECT

Aaron Rodebaugh License # 5088
02/12/2026
Expiration Date: December 31, 2027

Shaker Heights - Woodbury Middle Years Building
15400 S Woodland Rd, Shaker Heights, OH 44120

ROOF PLAN - AREA B

ISSUED FOR:	
PERMIT	--/--/----
BID	01/15/2026
CONSTRUCTION	02/05/2026
RECORD	--/--/----

PROJECT MANAGER	DESIGNER
AMR	TL

JOB NO.
2023197.02

A-143

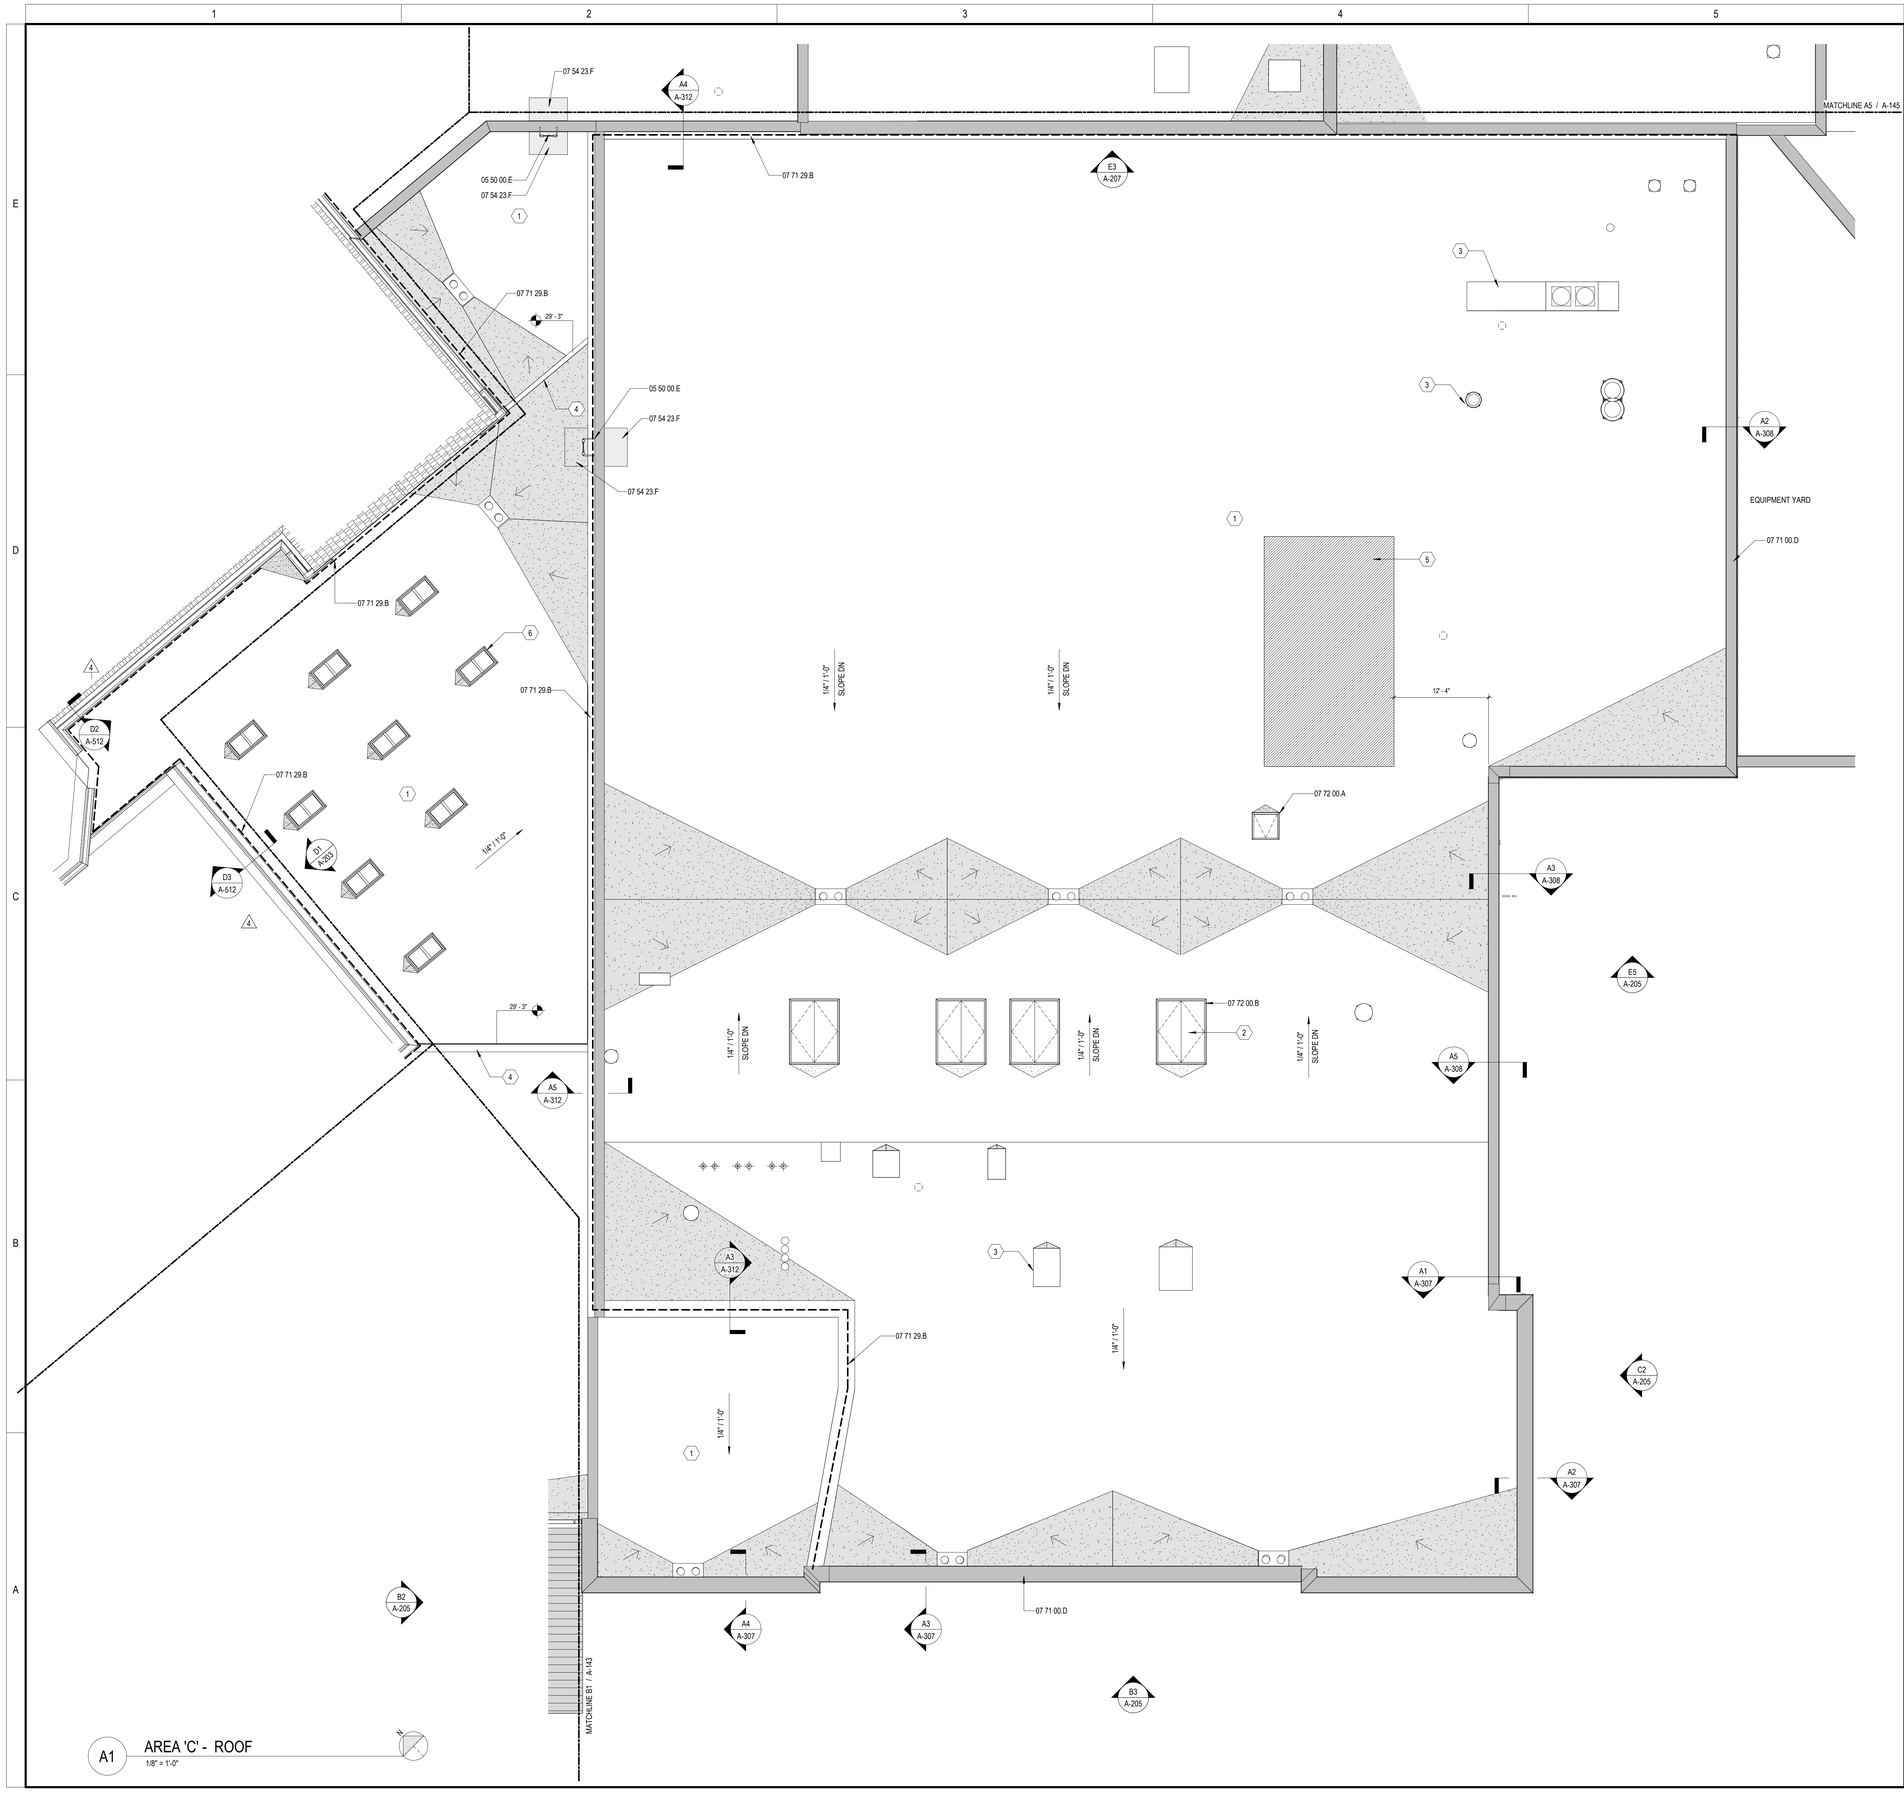

A1 AREA 'C' - ROOF
1/8" = 1'-0"

GENERAL SHEET NOTES

A. DO NOT SCALE DRAWINGS.
B. IT IS THE RESPONSIBILITY OF THE GENERAL CONTRACTOR TO CROSS-CHECK THE MEP DRAWINGS WITH THE ARCHITECTURAL DRAWINGS PRIOR TO THE ORDERING / INSTALLATION OF MECHANICAL, ELECTRICAL, AND PLUMBING WORK. ANY DISCREPANCIES BETWEEN THE ARCHITECTURAL AND MEP DRAWINGS SHALL BE BROUGHT TO THE ARCHITECTS ATTENTION FOR IMMEDIATE CLARIFICATION.
C. COORDINATE WORK WITH OTHER TRADES, EQUIPMENT FURNISHED BY OTHERS, REQUIREMENTS OF THE OWNER, AND THE CONSTRAINTS OF THE EXISTING CONDITIONS OF THE PROJECT SITE. COORDINATE THE INSTALLATION WITH OTHER TRADES AS REQUIRED TO ENSURE A NEAT AND ORDERLY INSTALLATION. NOTIFY ARCHITECT / ENGINEER OF ANY DISCREPANCIES BEFORE STARTING WORK.
D. GENERAL CONTRACTOR AND SUB-CONTRACTORS SHALL CAREFULLY REVIEW THE CONSTRUCTION DOCUMENTS. INFORMATION REGARDING THE COMPLETE WORK IS DISPERSED THROUGHOUT THE DOCUMENT SET AND CANNOT BE ACCURATELY DETERMINED WITHOUT REFERENCE TO THE COMPLETE DOCUMENT SET.
E. ALL EXISTING EXTERIOR WINDOWS ARE TO REMAIN AND BE PROTECTED DURING CONSTRUCTION, UNLESS NOTED OTHERWISE.
F. REFER TO A-604/A-605 FOR EXTERIOR WINDOW ELEVATIONS.
G. REFER TO WALL SECTIONS ON A-300 SERIES FOR VENEER TRANSITION HEIGHTS.
H. CONTROL JOINTS IN EXTERIOR CMU SHALL NOT BE SPACED GREATER THAN 1 1/2 THE HEIGHT OF THE WALLS.

SHEET KEYNOTES

1. LOW-SLOPE ROOFING:
   A. TPO (FULLY ADHERED)
   B. 1/2" COVER BOARD
   C. BOARD INSULATION (MIN. R-VALUE 30)
   D. VAPOR BARRIER
2. SMOKE HATCH. TYPICAL OF 4. 143.55 SQUARE FEET OF VENTILATION REQUIRED PER OBC 410.2.7. 192 SQUARE FEET OF VENTILATION PROVIDED.
3. MECHANICAL EQUIPMENT. REFER TO MECHANICAL AND PLUMBING DRAWINGS.
4. ROOF CURB.
5. LOCATION DESIGNATED FOR FUTURE SOLAR PANELS.
6. ALTERNATE 9: PROVIDE 9 SKYLIGHTS PER SPECIFICATION 086200.

REFERENCED KEYNOTES

05 50 00.E	ACCESS LADDER
07 54 23.F	WALKWAY PADS
07 71 00.D	GRAVEL STOP
07 71 29.B	BELLOWS-TYPE ROOF EXPANSION ASSEMBLIES
07 72 00.A	ROOF HATCH
07 72 00.B	SMOKE VENTS

LEGEND

RD / OD	22 14 23 ROOF DRAIN
	22 14 23 OVERFLOW DRAIN
	EXHAUST FAN - SEE MECHANICAL DRAWINGS
	TAPERED INSULATION. SLOPED 1/8" / 12", TYP.
DS	07 71 00.F DOWNSPOUT
	07 71 00.E GUTTER
DS	NEW ALUMINUM DOWNSPOUT.
SB	NEW SPLASH BLOCK
EV	EXISTING VENT THROUGH ROOF TO REAMAIN.
	20" X 20" EXISTING BRICK CHIMNEY
	EXPANSION JOINT

KEYPLAN

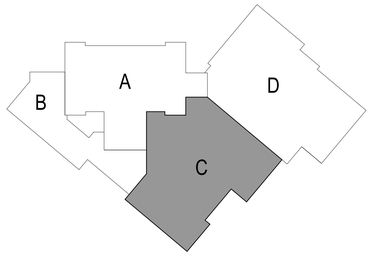

GPD GROUP
Glaus, Pyle, Schomer, Burns & DeHaven, Inc.
520 South Main Street, Suite 2531
Akron, OH 44311
330.572.2100 Fax 330.572.2101
Copyright: Glaus, Pyle, Schomer, Burns & DeHaven, Inc. 2026
ROBERT P. MADISON INTERNATIONAL, INC
ARCHITECTS • INTERIORS • PLANNERS

Shaker Heights Schools
Equity • Excellence • Exploration
Ohio Facilities Construction Commission

REV.	DATE	DESCRIPTION
4	01/30/2026	GMP 05 ADDENDUM 1

STATE OF OHIO
AARON RODEBAUGH
5088
REGISTERED ARCHITECT
Aaron Rodebaugh License # 5088
02/12/2026
Expiration Date: December 31, 2027

Shaker Heights - Woodbury Middle Years Building
15400 S Woodland Rd, Shaker Heights, OH 44120

ROOF PLAN - AREA C

ISSUED FOR:	
PERMIT	--/--/----
BID	01/15/2026
CONSTRUCTION	02/05/2026
RECORD	--/--/----

PROJECT MANAGER	DESIGNER
AMR	TL

JOB NO.
2023197.02

A-144

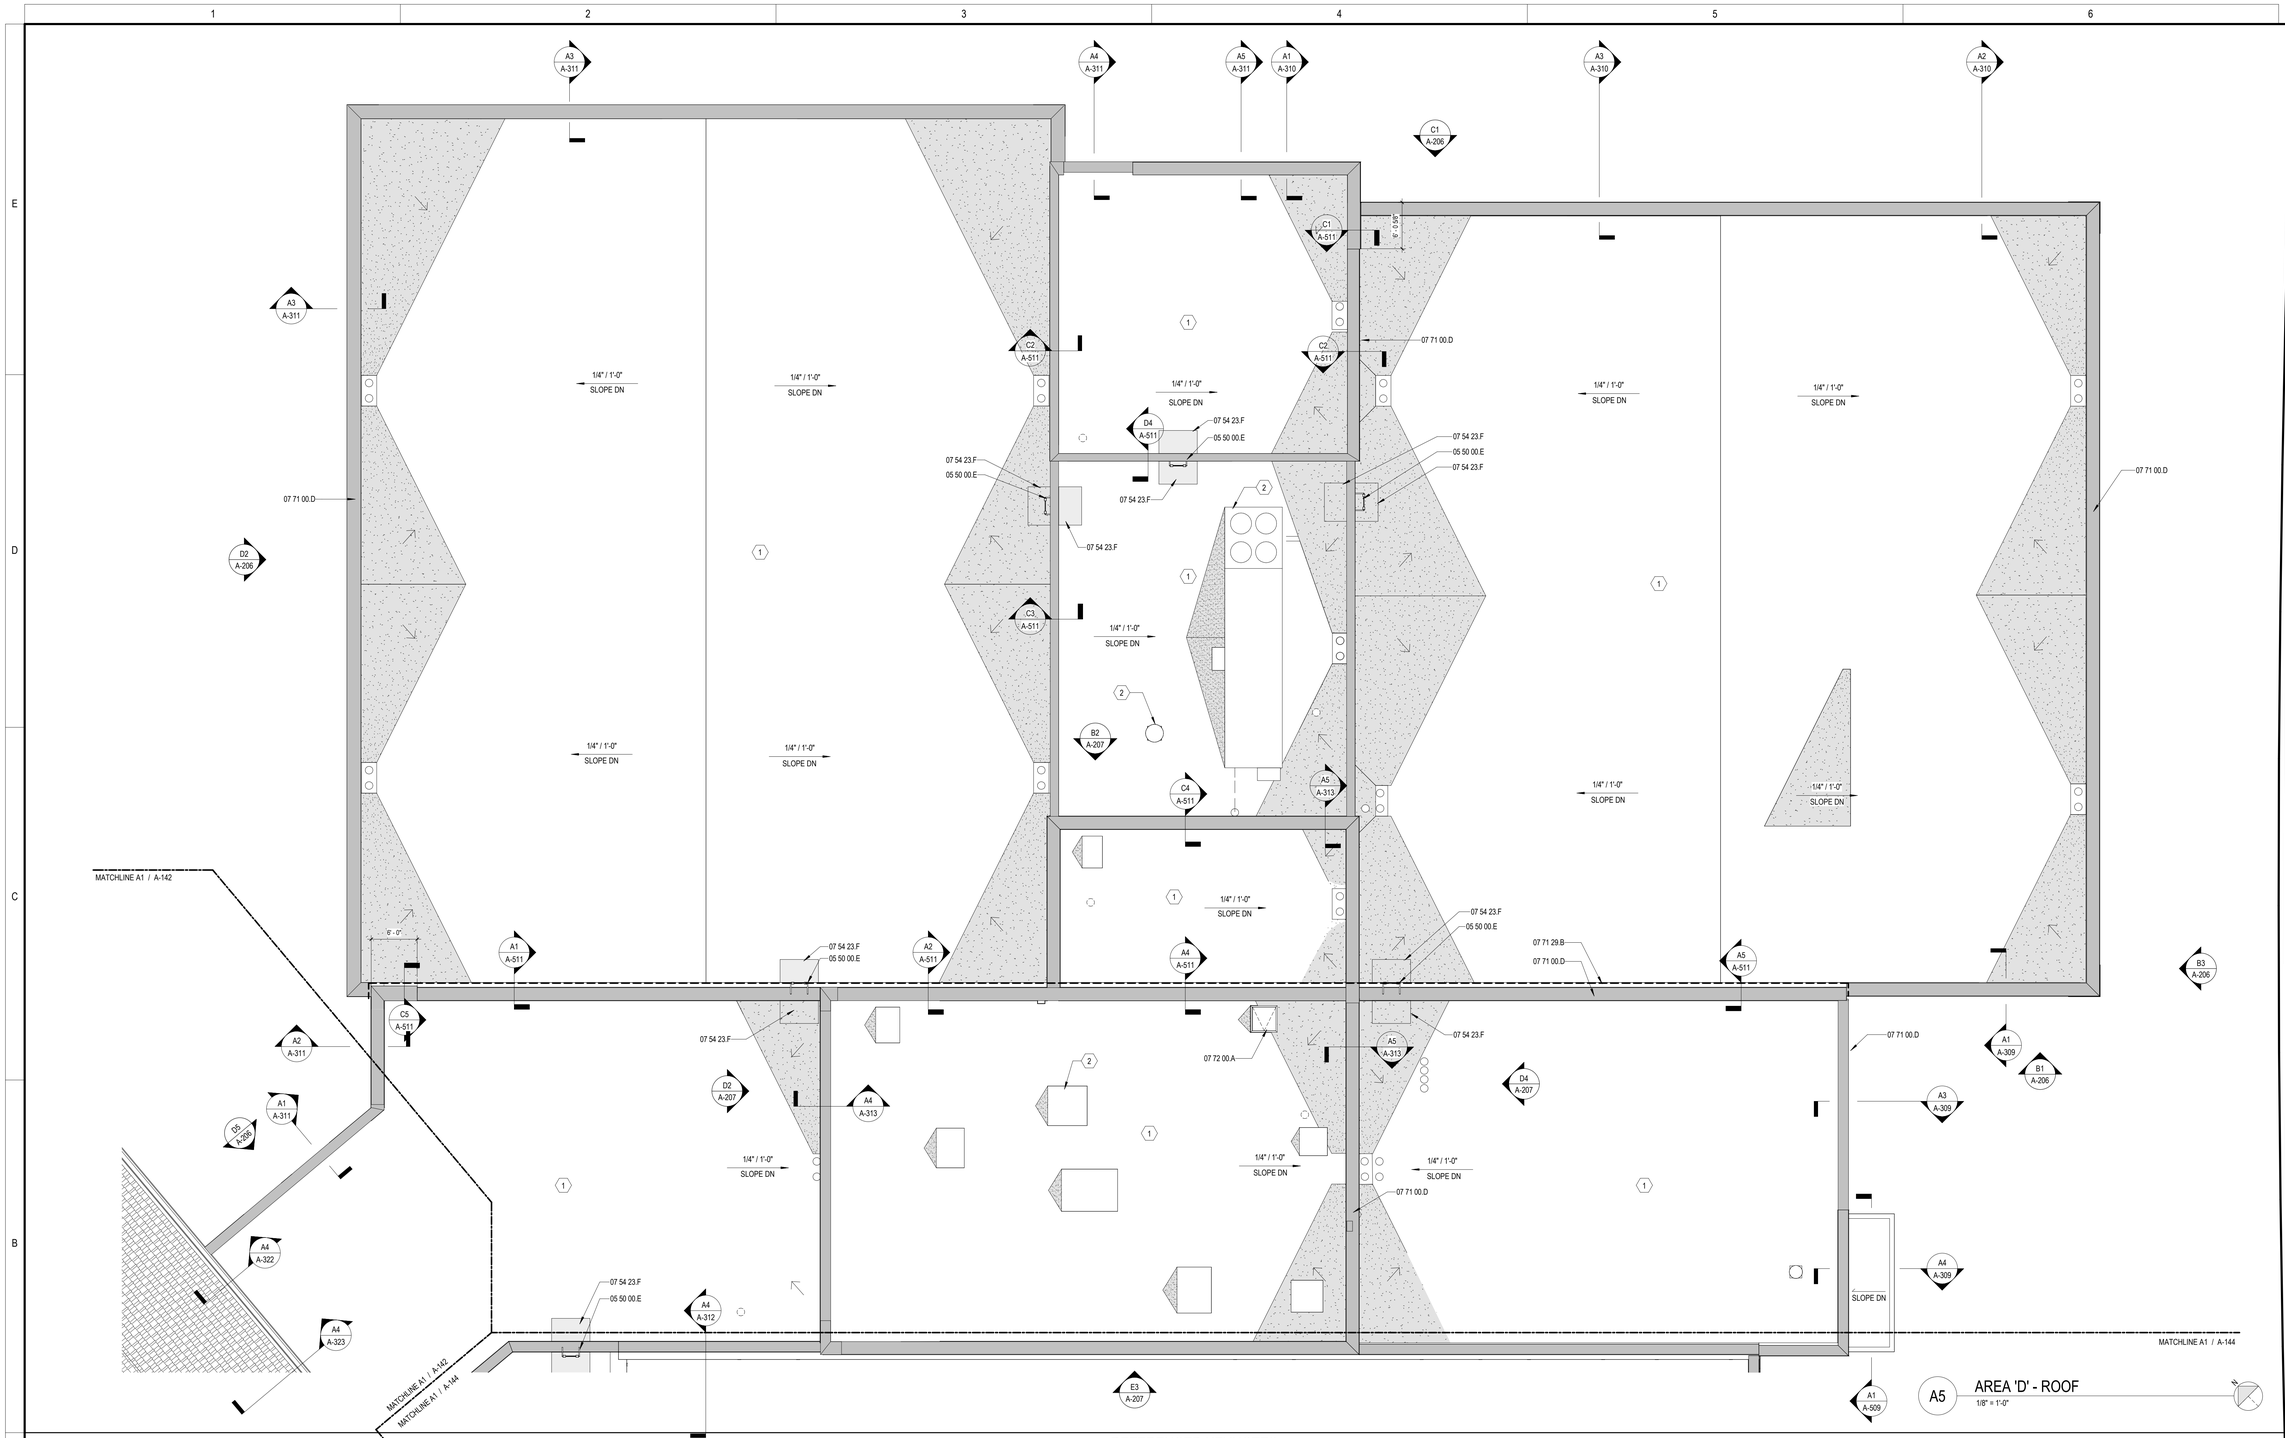

A5 AREA 'D' - ROOF
1/8" = 1'-0"

GENERAL SHEET NOTES

A. DO NOT SCALE DRAWINGS.
B. IT IS THE RESPONSIBILITY OF THE GENERAL CONTRACTOR TO CROSS-CHECK THE MEP DRAWINGS WITH THE ARCHITECTURAL DRAWINGS PRIOR TO THE ORDERING / INSTALLATION OF MECHANICAL, ELECTRICAL, AND PLUMBING WORK. ANY DISCREPANCIES BETWEEN THE ARCHITECTURAL AND MEP DRAWINGS SHALL BE BROUGHT TO THE ARCHITECTS ATTENTION FOR IMMEDIATE CLARIFICATION.
C. COORDINATE WORK WITH OTHER TRADES, EQUIPMENT FURNISHED BY OTHERS, REQUIREMENTS OF THE OWNER, AND THE CONSTRAINTS OF THE EXISTING CONDITIONS OF THE PROJECT SITE. COORDINATE THE INSTALLATION WITH OTHER TRADES AS REQUIRED TO ENSURE A NEAT AND ORDERLY INSTALLATION. NOTIFY ARCHITECT / ENGINEER OF ANY DISCREPANCIES BEFORE STARTING WORK.
D. GENERAL CONTRACTOR AND SUB-CONTRACTORS SHALL CAREFULLY REVIEW THE CONSTRUCTION DOCUMENTS. INFORMATION REGARDING THE COMPLETE WORK IS DISPERSED THROUGHOUT THE DOCUMENT SET AND CANNOT BE ACCURATELY DETERMINED WITHOUT REFERENCE TO THE COMPLETE DOCUMENT SET.
E. ALL EXISTING EXTERIOR WINDOWS ARE TO REMAIN AND BE PROTECTED DURING CONSTRUCTION, UNLESS NOTED OTHERWISE.
F. REFER TO A-604/A-605 FOR EXTERIOR WINDOW ELEVATIONS.
G. REFER TO WALL SECTIONS ON A-300 SERIES FOR VENEER TRANSITION HEIGHTS.
H. CONTROL JOINTS IN EXTERIOR CMU SHALL NOT BE SPACED GREATER THAN 1 1/2 THE HEIGHT OF THE WALLS.

SHEET KEYNOTES

1. LOW-SLOPE ROOFING:
   A. TPO (FULLY ADHERED)
   B. 1/2" COVER BOARD
   C. BOARD INSULATION (MIN. R-VALUE 30)
   D. VAPOR BARRIER
2. MECHANICAL EQUIPMENT. REFER TO MECHANICAL AND PLUMBING PLANS.

REFERENCED KEYNOTES

05 50 00.E	ACCESS LADDER
07 54 23.F	WALKWAY PADS
07 71 00.D	GRAVEL STOP
07 71 29.B	BELLOWS-TYPE ROOF EXPANSION ASSEMBLIES
07 72 00.A	ROOF HATCH

LEGEND

RD / OD	22 14 23 ROOF DRAIN
	22 14 23 OVERFLOW DRAIN
	EXHAUST FAN - SEE MECHANICAL DRAWINGS
	TAPERED INSULATION. SLOPED 1/8" / 12", TYP.
DS — 07 71 00.F	DOWNSPOUT
07 71 00.E	GUTTER
DS	NEW ALUMINUM DOWNSPOUT.
SB	NEW SPLASH BLOCK
EV	EXISTING VENT THROUGH ROOF TO REAMAIN.
	20" X 20" EXISTING BRICK CHIMNEY
	EXPANSION JOINT

KEYPLAN

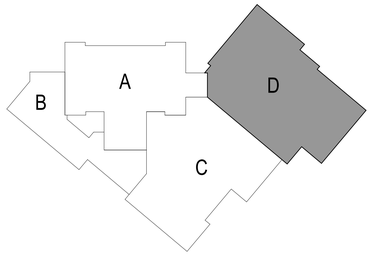

GPD GROUP
Glous, Pyle, Schomer, Burns & DeHaven, Inc.
520 South Main Street, Suite 2531
Akron, OH 44311
330.572.2100 Fax 330.572.2101
Copyright: Glous, Pyle, Schomer, Burns & DeHaven, Inc. 2026

ROBERT P. MADISON INTERNATIONAL, INC
ARCHITECTS • INTERIORS • PLANNERS

Shaker Heights Schools
Equity • Excellence • Exploration

Ohio Facilities Construction Commission

REV.	DATE	DESCRIPTION

STATE OF OHIO
AARON RODEBAUGH
5088
REGISTERED ARCHITECT

Aaron Rodebaugh License # 5088
02/12/2026
Expiration Date: December 31, 2027

Shaker Heights - Woodbury Middle Years Building
15400 S Woodland Rd, Shaker Heights, OH 44120

ROOF PLAN - AREA D

ISSUED FOR:	
PERMIT	--/--/----
BID	01/15/2026
CONSTRUCTION	02/05/2026
RECORD	--/--/----

PROJECT MANAGER	DESIGNER
AMR	TL

JOB NO.
2023197.02

A-145

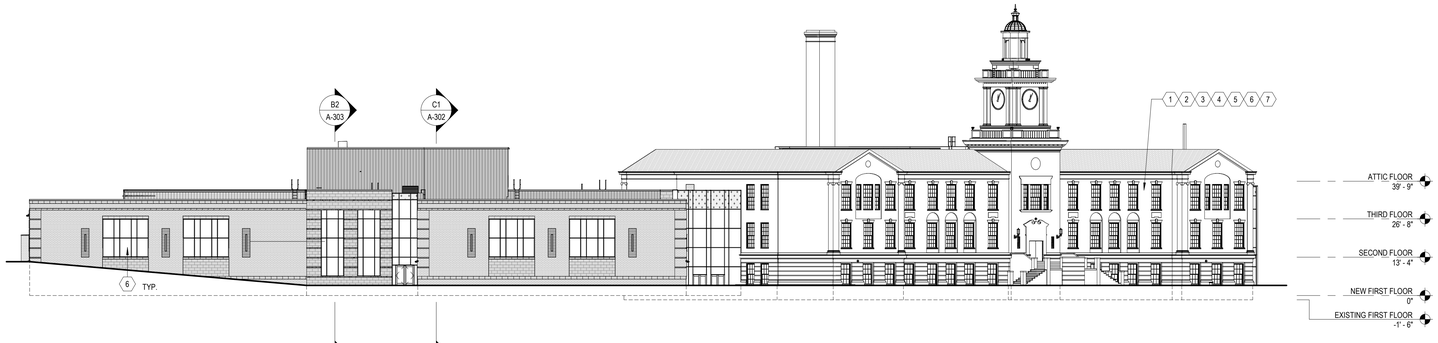

D1 EXTERIOR ELEVATION - NORTHEAST
3/64" = 1'-0"

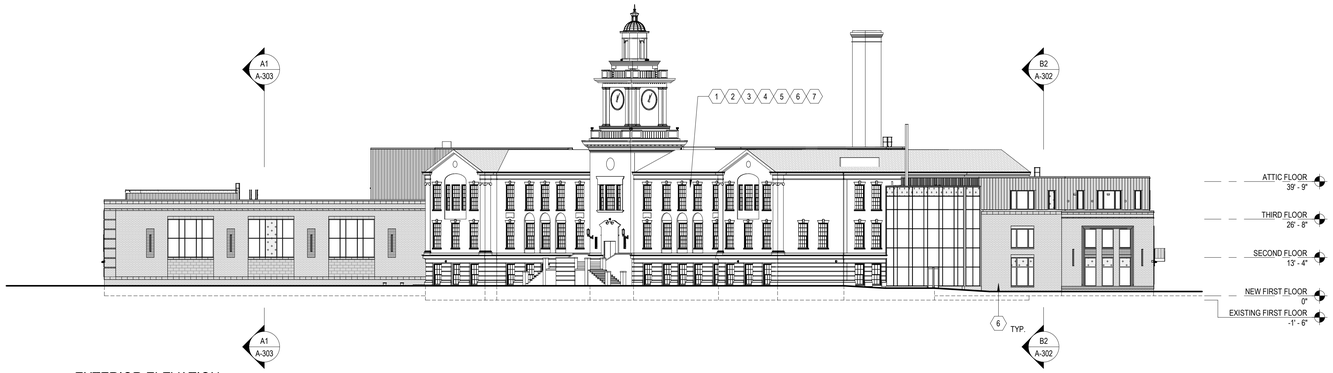

C2 EXTERIOR ELEVATION - NORTHWEST
3/64" = 1'-0"

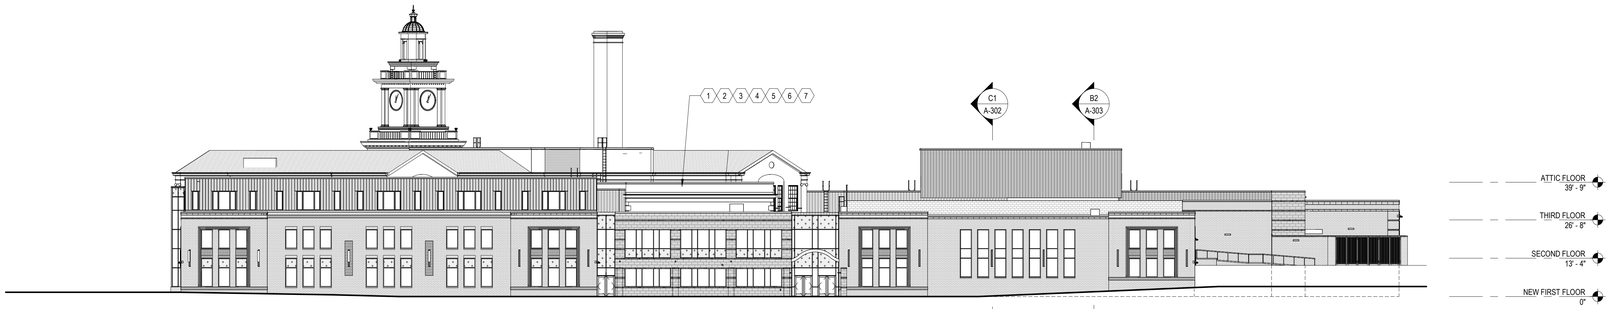

B1 EXTERIOR ELEVATION - SOUTHWEST
3/64" = 1'-0"

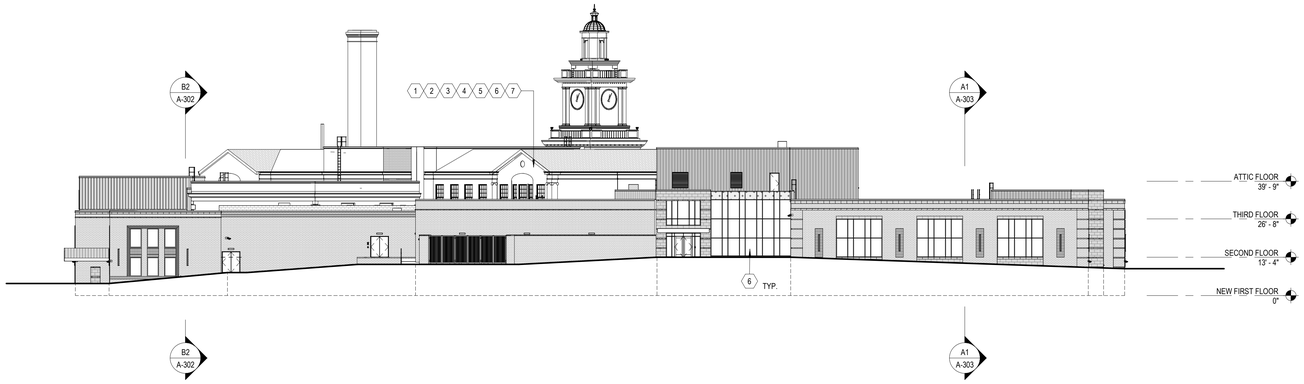

A2 EXTERIOR ELEVATION - SOUTHEAST
3/64" = 1'-0"

GENERAL SHEET NOTES

A. DO NOT SCALE DRAWINGS.
B. IT IS THE RESPONSIBILITY OF THE GENERAL CONTRACTOR TO CROSS-CHECK THE MEP DRAWINGS WITH THE ARCHITECTURAL DRAWINGS PRIOR TO THE ORDERING / INSTALLATION OF MECHANICAL, ELECTRICAL, AND PLUMBING WORK. ANY DISCREPANCIES BETWEEN THE ARCHITECTURAL AND MEP DRAWINGS SHALL BE BROUGHT TO THE ARCHITECTS ATTENTION FOR IMMEDIATE CLARIFICATION.
C. COORDINATE WORK WITH OTHER TRADES, EQUIPMENT FURNISHED BY OTHERS, REQUIREMENTS OF THE OWNER, AND THE CONSTRAINTS OF THE EXISTING CONDITIONS OF THE PROJECT SITE. COORDINATE THE INSTALLATION WITH OTHER TRADES AS REQUIRED TO ENSURE A NEAT AND ORDERLY INSTALLATION. NOTIFY ARCHITECT / ENGINEER OF ANY DISCREPANCIES BEFORE STARTING WORK.
D. GENERAL CONTRACTOR AND SUB-CONTRACTORS SHALL CAREFULLY REVIEW THE CONSTRUCTION DOCUMENTS. INFORMATION REGARDING THE COMPLETE WORK IS DISPERSED THROUGHOUT THE DOCUMENT SET AND CANNOT BE ACCURATELY DETERMINED WITHOUT REFERENCE TO THE COMPLETE DOCUMENT SET.
E. WHERE THERE MAY BE A CONFLICT IN THE SPECIFICATIONS AND/OR DRAWINGS, THEN THE MORE EXPENSIVE LABOR, MATERIALS AND EQUIPMENT SHALL BE ASSUMED TO BE REQUIRED AND SHALL BE PROVIDED BY THE GENERAL CONTRACTOR TO THE SATISFACTION OF THE OWNER.
F. ALL EXISTING EXTERIOR WINDOWS ARE TO REMAIN AND BE PROTECTED DURING CONSTRUCTION, UNLESS NOTED OTHERWISE.
G. REFER TO A-604/A-605 FOR EXTERIOR WINDOW ELEVATIONS.
H. REFER TO WALL SECTIONS ON A-300 SERIES FOR VENEER TRANSITION HEIGHTS.
I. CONTROL JOINTS IN EXTERIOR CMU SHALL NOT BE SPACED GREATER THAN 1 1/2 THE HEIGHT OF THE WALLS.
J. INSTALL SLIP SHEET BETWEEN DISIMILAR MASONRY MATERIALS.

SHEET KEYNOTES

1. RAKE AND REPOINT EXISTING DETERIORATED MORTAR JOINTS. APPROXIMATELY 1800SF. REFER TO SPECIFICATIONS 040323 AND 040343.
2. CLEAN AND SEAL ALL EXISTING BRICK AND STONE PER SPECIFICATION 040310.
3. EXISTING WINDOWS TO REMAIN, UNLESS NOTED OTHERWISE. ALTERNATE 5: REPLACE ALL EXISTING WINDOWS PER SPECIFICATION 085200.
4. REMOVE AND REPLACE DAMAGED BRICK ON EXISTING BUILDING FACADE. APPROXIMATELY 140SF. REFER TO SPECIFICATION 040322.
5. SCRAPE AND PAINT ALL EXISTING EXPOSED WINDOW AND DOOR STEEL LINTELS PER SPECIFICATION 099113.
6. SCRAPE AND RECAULK ALL EXISTING WINDOWS AND DOORS.
7. INSTALL NEW BRICK, TYPE 3, AT ALL REMOVED UNIT VENTILATORS. BRICK TO MATCH EXISTING.

REFERENCED KEYNOTES

LEGEND

SPANDREL GLAZING

SG SAFETY GLAZING

WW-# EXISTING WOOD WINDOW TO BE REPLACED. REMAINING WOOD WINDOWS ARE TO BE INCLUDED IN ALTERNATE 5.

KEYPLAN

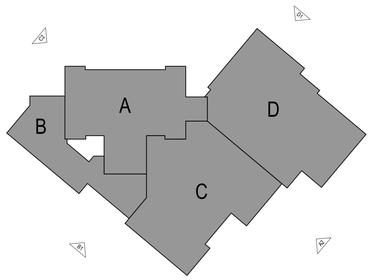

GPD GROUP
Glous, Pyle, Schomer, Burns & DeHaven, Inc.
520 South Main Street, Suite 2531
Akron, OH 44311
330.572.2100 Fax 330.572.2101
Copyright: Glous, Pyle, Schomer, Burns & DeHaven, Inc. 2026

ROBERT P. MADISON INTERNATIONAL, INC
ARCHITECTS • INTERIORS • PLANNERS

Shaker Heights Schools
Equity • Excellence • Exploration

Ohio Facilities Construction Commission

REV.	DATE	DESCRIPTION

STATE OF OHIO
AARON RODEBAUGH
5088
REGISTERED ARCHITECT

Aaron Rodebaugh License # 5088
02/12/2026
Expiration Date: December 31, 2027

Shaker Heights - Woodbury Middle Years Building
15400 S Woodland Rd, Shaker Heights, OH 44120

EXTERIOR OVERALL ELEVATIONS

ISSUED FOR:	
PERMIT	--/--/----
BID	01/15/2026
CONSTRUCTION	02/05/2026
RECORD	--/--/----

PROJECT MANAGER	DESIGNER
AMR	TL

JOB NO.
2023197.02

A-201

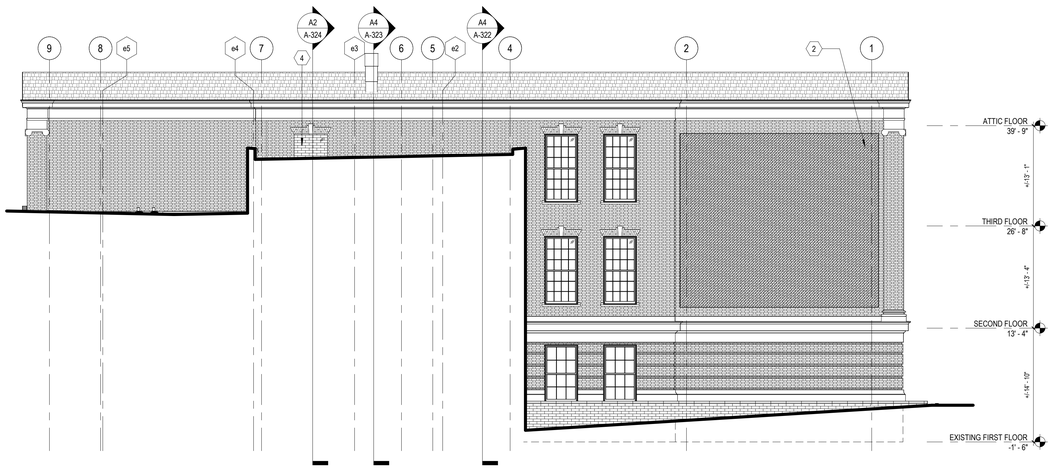

D1 AREA 'A' - EAST ELEVATION
1/8" = 1'-0"

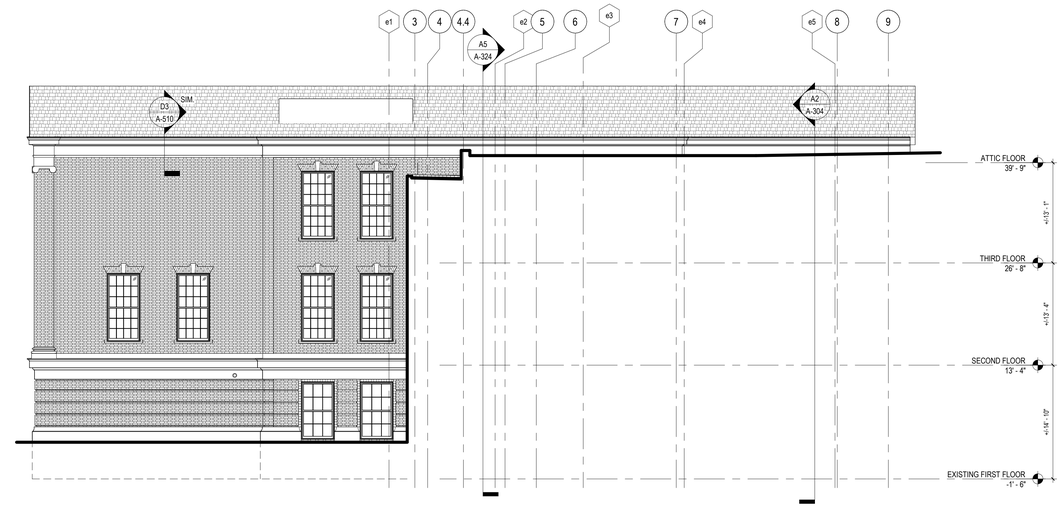

D4 AREA 'A' - WEST ELEVATION
1/8" = 1'-0"

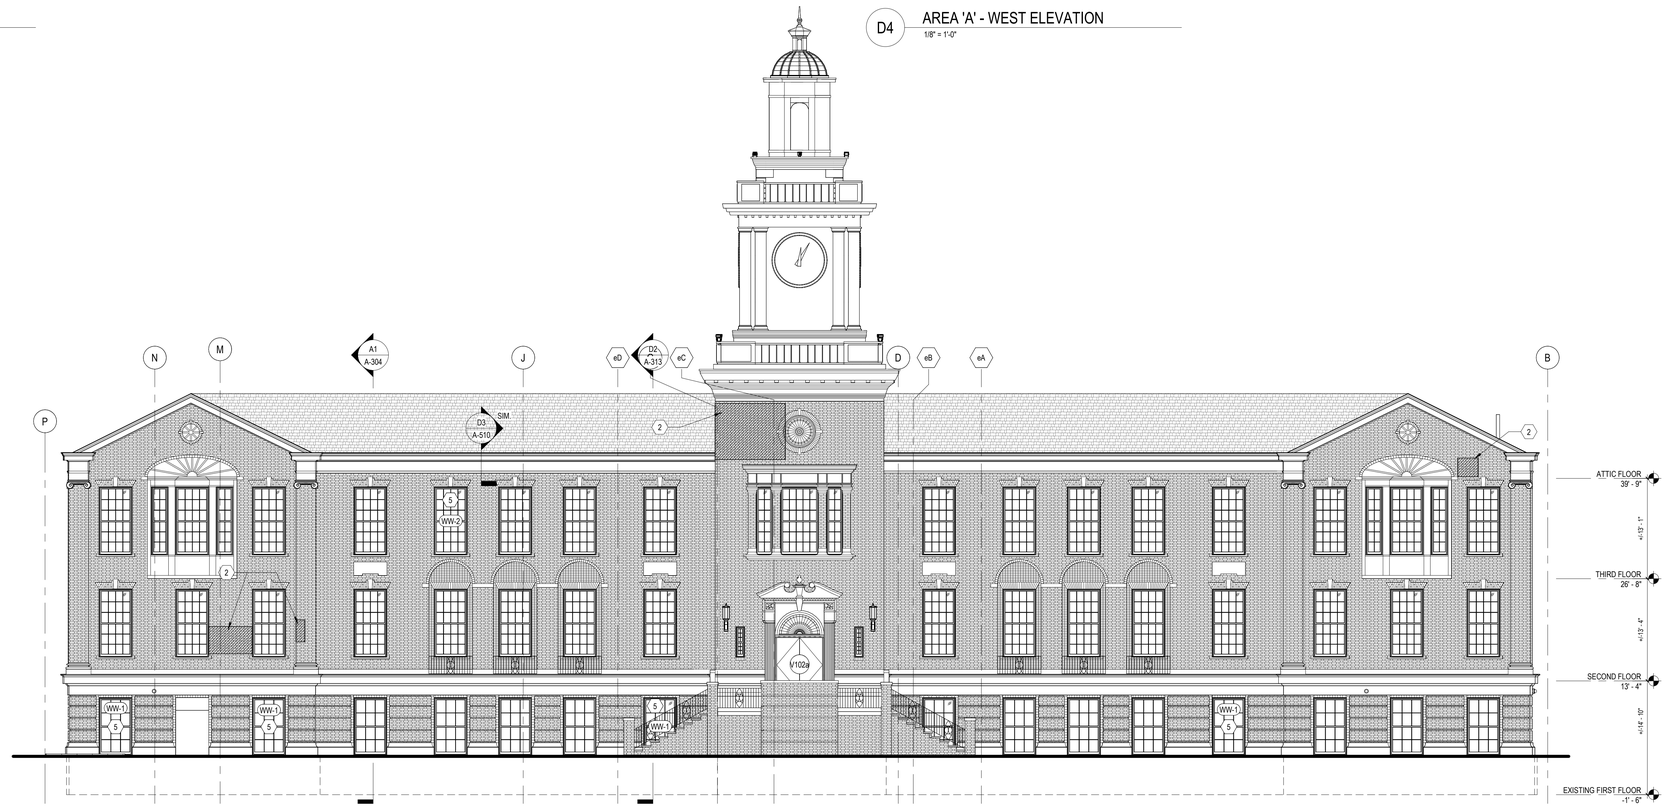

B1 AREA 'A' - NORTH ELEVATION
1/8" = 1'-0"

GENERAL SHEET NOTES

A. DO NOT SCALE DRAWINGS.
B. IT IS THE RESPONSIBILITY OF THE GENERAL CONTRACTOR TO CROSS-CHECK THE MEP DRAWINGS WITH THE ARCHITECTURAL DRAWINGS PRIOR TO THE ORDERING / INSTALLATION OF MECHANICAL, ELECTRICAL, AND PLUMBING WORK. ANY DISCREPANCIES BETWEEN THE ARCHITECTURAL AND MEP DRAWINGS SHALL BE BROUGHT TO THE ARCHITECTS ATTENTION FOR IMMEDIATE CLARIFICATION.
C. COORDINATE WORK WITH OTHER TRADES, EQUIPMENT FURNISHED BY OTHERS, REQUIREMENTS OF THE OWNER, AND THE CONSTRAINTS OF THE EXISTING CONDITIONS OF THE PROJECT SITE. COORDINATE THE INSTALLATION WITH OTHER TRADES AS REQUIRED TO ENSURE A NEAT AND ORDERLY INSTALLATION. NOTIFY ARCHITECT / ENGINEER OF ANY DISCREPANCIES BEFORE STARTING WORK.
D. GENERAL CONTRACTOR AND SUB-CONTRACTORS SHALL CAREFULLY REVIEW THE CONSTRUCTION DOCUMENTS. INFORMATION REGARDING THE COMPLETE WORK IS DISPERSED THROUGHOUT THE DOCUMENT SET AND CANNOT BE ACCURATELY DETERMINED WITHOUT REFERENCE TO THE COMPLETE DOCUMENT SET.
E. WHERE THERE MAY BE A CONFLICT IN THE SPECIFICATIONS AND/OR DRAWINGS, THEN THE MORE EXPENSIVE LABOR, MATERIALS AND EQUIPMENT SHALL BE ASSUMED TO BE REQUIRED AND SHALL BE PROVIDED BY THE GENERAL CONTRACTOR TO THE SATISFACTION OF THE OWNER.
F. ALL EXISTING EXTERIOR WINDOWS ARE TO REMAIN AND BE PROTECTED DURING CONSTRUCTION, UNLESS NOTED OTHERWISE.
G. REFER TO A-604/A-605 FOR EXTERIOR WINDOW ELEVATIONS.
H. REFER TO WALL SECTIONS ON A-300 SERIES FOR VENEER TRANSITION HEIGHTS.
I. CONTROL JOINTS IN EXTERIOR CMU SHALL NOT BE SPACED GREATER THAN 1 1/2 THE HEIGHT OF THE WALLS.
J. INSTALL SLIP SHEET BETWEEN DISIMILAR MASONRY MATERIALS.

SHEET KEYNOTES

1. NOT USED.
2. RAKE AND REPOINT EXISTING DETERIORATED MORTAIN JOINTS, APPROXIMATELY 1800 SF.
3. NOT USED.
4. INFILL EXISTING WINDOW OPENING WITH BRICK TO MATCH EXISTING.
5. REPLACE WINDOW WITH NEW WOOD WINDOW. NEW WINDOW TO MATCH EXISTING. CONTRACTOR SHALL VIELD VERIFY SIZE OF EXISTING OPENING.

REFERENCED KEYNOTES

MATERIAL LEGEND

	MARK	DESCRIPTION	SPEC SECTION
FACE BRICK VENEER	BR-1a	UTILITY BRICK - RUNNING BOND. COLOR: MATCH EXISTING	04 20 00
	BR-1b	UTILITY BRICK - SOLDIER COURSE. COLOR: MATCH EXISTING	04 20 00
	BR-1c	UTILITY BRICK - STACK BOND. COLOR: MATCH EXISTING	04 20 00
	BR-2a	UTILITY BRICK - RUNNING BOND. ACCENT COLOR: BROWN	04 20 00
	BR-2b	UTILITY BRICK - SOLDIER COURSE. ACCENT COLOR: BROWN	04 20 00
	BR-2c	UTILITY BRICK - STACK BOND. ACCENT COLOR: BROWN	04 20 00
	ST-1	SMOOTH FACE VENEER. COLOR: FEDERAL BEIGE	04 20 00
	ST-2	SPLIT FACE VENEER. COLOR: FEDERAL BEIGE	04 20 00
METAL PANEL CLADDING	MP-1	BOX RIB PANEL. COLOR: CHAMPAGNE	07 42 13
	MP-2	STANDING SEAM PANEL. COLOR: MATCH MP-1	07 42 13

ABBREVIATIONS

AW	ALUMNIMUM WINDOW
CW	CURTAIN WALL
SF	STOREFRONT
CJ	CONTROL JOINT

LEGEND

SPANDREL GLAZING

SG SAFETY GLAZING

WW-# EXISTING WOOD WINDOW TO BE REPLACED. REMAINING WOOD WINDOWS ARE TO BE INCLUDED IN ALTERNATE 5.

KEYPLAN

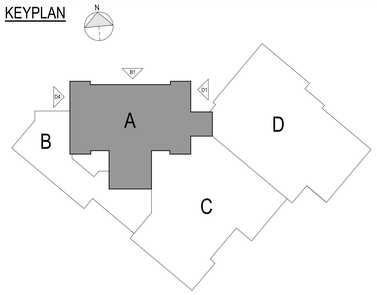

GPD GROUP
Glous, Pyle, Schomer, Burns & DeHaven, Inc.
520 South Main Street, Suite 2531
Akron, OH 44311
330.572.2100 Fax 330.572.2101
Copyright: Glous, Pyle, Schomer, Burns & DeHaven, Inc. 2026

ROBERT P. MADISON INTERNATIONAL, INC
ARCHITECTS • INTERIORS • PLANNERS

Shaker Heights Schools
Equity • Excellence • Exploration

Ohio Facilities Construction Commission

REV.	DATE	DESCRIPTION

STATE OF OHIO
AARON RODEBAUGH
5088
REGISTERED ARCHITECT

Aaron Rodebaugh License # 5088
02/12/2026
Expiration Date: December 31, 2027

Shaker Heights - Woodbury Middle Years Building
15400 S Woodland Rd, Shaker Heights, OH 44120

EXTERIOR ELEVATIONS - AREA A

ISSUED FOR:	
PERMIT	--/--/----
BID	01/15/2026
CONSTRUCTION	02/05/2026
RECORD	--/--/----

PROJECT MANAGER	DESIGNER
AMR	TL

JOB NO.
2023197.02

A-202

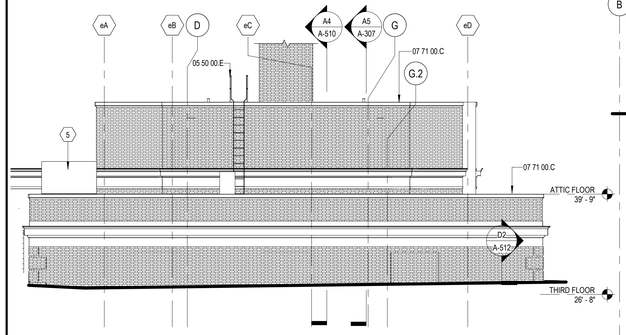

E1 SOUTH ELEVATION
1/8" = 1'-0"

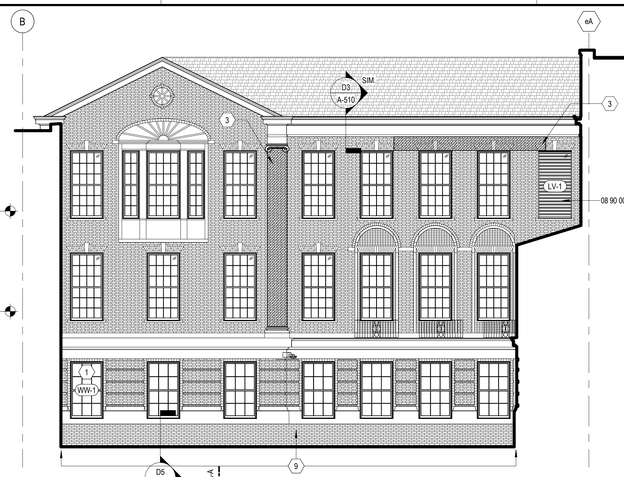

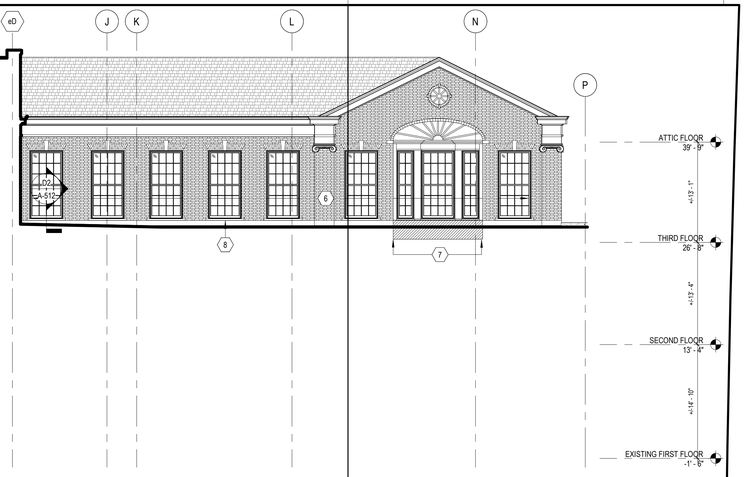

D2 SOUTH ELEVATION
1/8" = 1'-0"

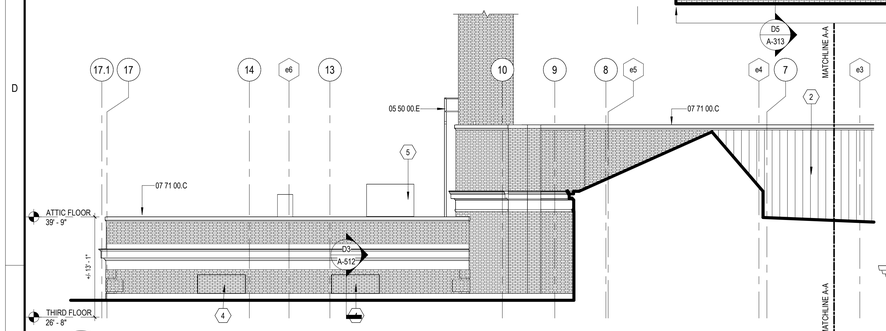

D1 EAST ELEVATION
1/8" = 1'-0"

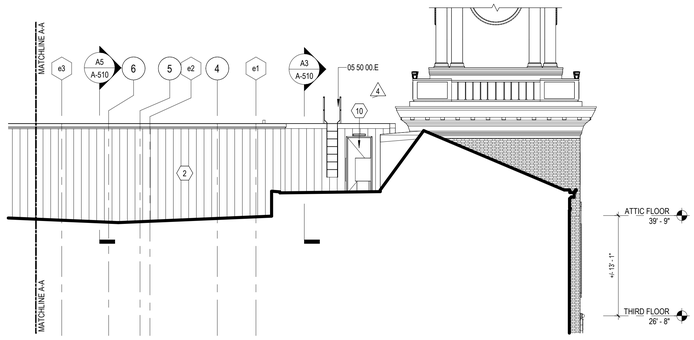

B1 EAST ELEVATION
1/8" = 1'-0"

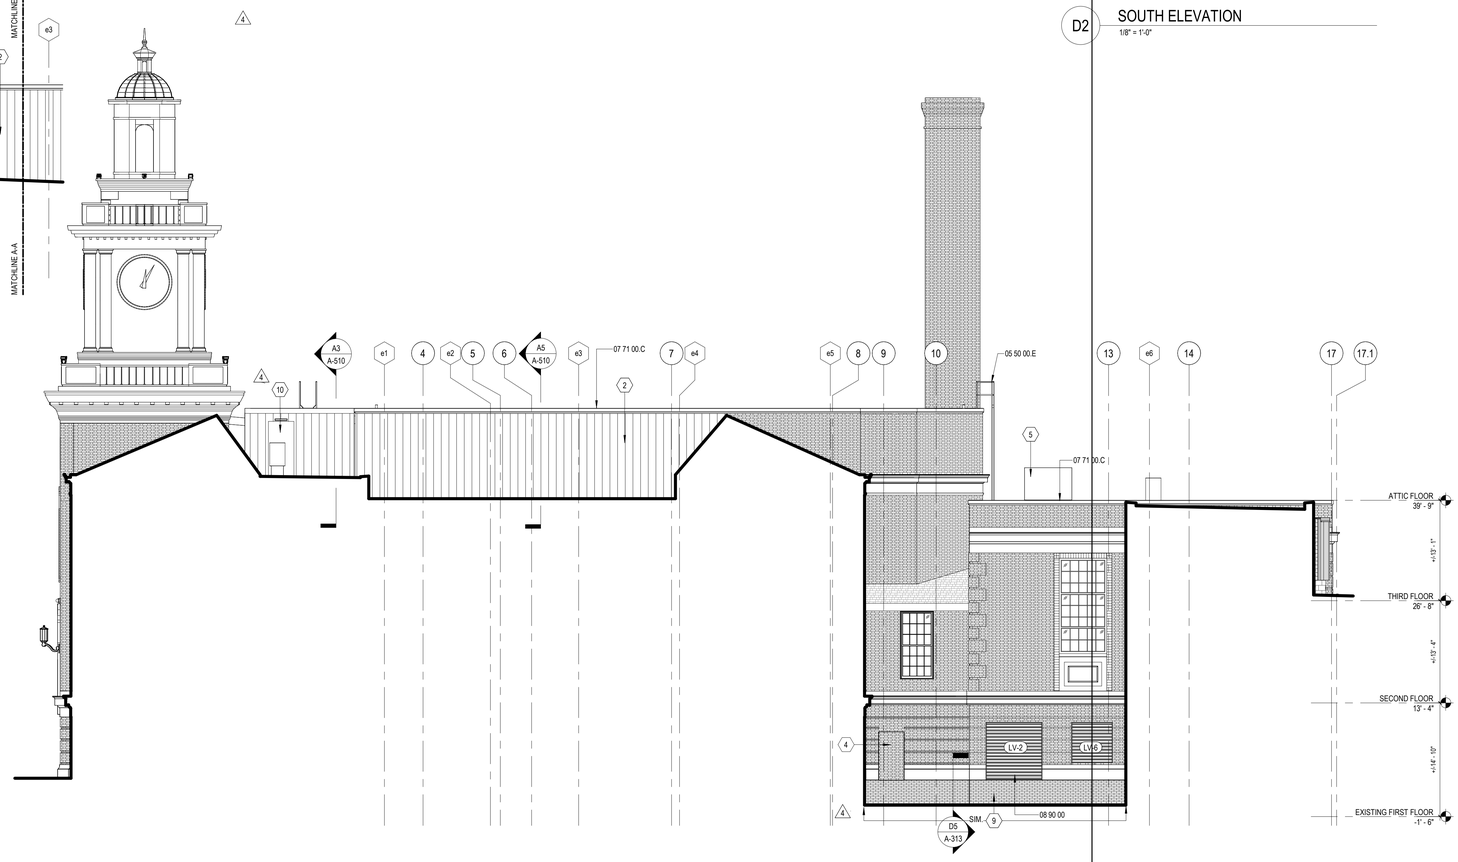

B2 WEST ELEVATION
1/8" = 1'-0"

GENERAL SHEET NOTES

A. DO NOT SCALE DRAWINGS.
B. IT IS THE RESPONSIBILITY OF THE GENERAL CONTRACTOR TO CROSS-CHECK THE MEP DRAWINGS WITH THE ARCHITECTURAL DRAWINGS PRIOR TO THE ORDERING / INSTALLATION OF MECHANICAL, ELECTRICAL, AND PLUMBING WORK. ANY DISCREPANCIES BETWEEN THE ARCHITECTURAL AND MEP DRAWINGS SHALL BE BROUGHT TO THE ARCHITECT'S ATTENTION FOR IMMEDIATE CLARIFICATION.
C. COORDINATE WORK WITH OTHER TRADES, EQUIPMENT FURNISHED BY OTHERS, REQUIREMENTS OF THE OWNER, AND THE CONSTRAINTS OF THE EXISTING CONDITIONS OF THE PROJECT SITE. COORDINATE THE INSTALLATION WITH OTHER TRADES AS REQUIRED TO ENSURE A NEAT AND ORDERLY INSTALLATION. NOTIFY ARCHITECT / ENGINEER OF ANY DISCREPANCIES BEFORE STARTING WORK.
D. GENERAL CONTRACTOR AND SUB-CONTRACTORS SHALL CAREFULLY REVIEW THE CONSTRUCTION DOCUMENTS. INFORMATION REGARDING THE COMPLETE WORK IS DISPERSED THROUGHOUT THE DOCUMENT SET AND CANNOT BE ACCURATELY DETERMINED WITHOUT REFERENCE TO THE COMPLETE DOCUMENT SET.
E. WHERE THERE MAY BE A CONFLICT IN THE SPECIFICATIONS AND/OR DRAWINGS, THEN THE MORE EXPENSIVE LABOR, MATERIALS AND EQUIPMENT SHALL BE ASSUMED TO BE REQUIRED AND SHALL BE PROVIDED BY THE GENERAL CONTRACTOR TO THE SATISFACTION OF THE OWNER.
F. ALL EXISTING EXTERIOR WINDOWS ARE TO REMAIN AND BE PROTECTED DURING CONSTRUCTION, UNLESS NOTED OTHERWISE.
G. REFER TO A-604/A-605 FOR EXTERIOR WINDOW ELEVATIONS.
H. REFER TO WALL SECTIONS ON A-300 SERIES FOR VENEER TRANSITION HEIGHTS.
I. CONTROL JOINTS IN EXTERIOR CMU SHALL NOT BE SPACED GREATER THAN 1 1/2 THE HEIGHT OF THE WALLS.
J. INSTALL SLIP SHEET BETWEEN DISIMILAR MASONRY MATERIALS.

SHEET KEYNOTES

1. REPLACE WINDOW WITH NEW WOOD WINDOW. NEW WINDOW TO MATCH EXISTING. CONTRACTOR SHALL VIELD VERIFY SIZE OF EXISTING OPENING.
2. EXISTING METAL WALL PANELS TO REMAIN.
3. REMOVE AND REPLACE DAMAGED BRICK, APPROXIMATELY 140 SF.
4. INFILL EXISTING WINDOW OPENING WITH BRICK, TYPE 3. TO MATCH EXISTING.
5. MECHANICAL EQUIPMENT, TYP.
6. PERMANENTLY FIX WINDOWS ABOVE NEW ROOF. APPLY SEALANT AT WINDOW SASH.
7. INFILL BELOW WINDOWS WITH BRICK, TYPE 3, TO MATCH EXISTING.
8. INSTALL NEW COUNTER FLASHING UP TO UNDERSIDE OF STONE SILL.
9. INSTALL NEW BRICK BELOW EXISTING STONE. BRICK SHALL MATCH EXISTING BRICK.
10. REPLACE EXISTING HOLLOW METAL DOOR AT ROOF. TYPICAL OF 3 ON ROOF.

REFERENCED KEYNOTES

05 50 00.E	ACCESS LADDER
07 71 00.C	COPING
08 90 00	LOUVERS AND VENTS

MATERIAL LEGEND

	MARK	DESCRIPTION	SPEC SECTION
FACE BRICK VENEER	BR-1a	UTILITY BRICK - RUNNING BOND. COLOR: MATCH EXISTING	04 20 00
	BR-1b	UTILITY BRICK - SOLDIER COURSE. COLOR: MATCH EXISTING	04 20 00
	BR-1c	UTILITY BRICK - STACK BOND. COLOR: MATCH EXISTING	04 20 00
	BR-2a	UTILITY BRICK - RUNNING BOND. ACCENT COLOR: BROWN	04 20 00
	BR-2b	UTILITY BRICK - SOLDIER COURSE. ACCENT COLOR: BROWN	04 20 00
	BR-2c	UTILITY BRICK - STACK BOND. ACCENT COLOR: BROWN	04 20 00
	ST-1	SMOOTH FACE VENEER. COLOR: FEDERAL BEIGE	04 20 00
	ST-2	SPLIT FACE VENEER. COLOR: FEDERAL BEIGE	04 20 00
METAL PANEL CLADDING	MP-1	BOX RIB PANEL. COLOR: CHAMPAGNE	07 42 13
	MP-2	STANDING SEAM PANEL. COLOR: MATCH MP-1	07 42 13

ABBREVIATIONS

AW	ALUMINIUM WINDOW
CW	CURTAIN WALL
SF	STOREFRONT
CJ	CONTROL JOINT

LEGEND

SPANDREL GLAZING

SG — SAFETY GLAZING

WW-# — EXISTING WOOD WINDOW TO BE REPLACED. REMAINING WOOD WINDOWS ARE TO BE INCLUDED IN ALTERNATE 5.

KEYPLAN

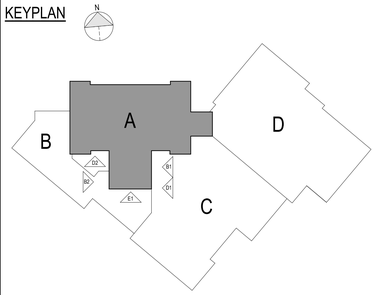

GPD GROUP
Glous, Pyle, Schomer, Burns & DeHaven, Inc.
520 South Main Street, Suite 2531
Akron, OH 44311
330.572.2100 Fax 330.572.2101

Copyright: Glous, Pyle, Schomer, Burns & DeHaven, Inc. 2026

ROBERT P. MADISON INTERNATIONAL, INC
ARCHITECTS • INTERIORS • PLANNERS

Shaker Heights Schools
Equity • Excellence • Exploration

Ohio Facilities Construction Commission

REV.	DATE	DESCRIPTION
4	01/30/2026	GMP 05 ADDENDUM 1

STATE OF OHIO
AARON RODEBAUGH
5088
REGISTERED ARCHITECT

Aaron Rodebaugh License # 5088
02/12/2026
Expiration Date: December 31, 2027

Shaker Heights - Woodbury Middle Years Building
15400 S Woodland Rd, Shaker Heights, OH 44120

EXTERIOR ELEVATIONS - AREA A

ISSUED FOR:	
PERMIT	--/--/----
BID	01/15/2026
CONSTRUCTION	02/05/2026
RECORD	--/--/----

PROJECT MANAGER	DESIGNER
AMR	TL

JOB NO.
2023197.02

A-203

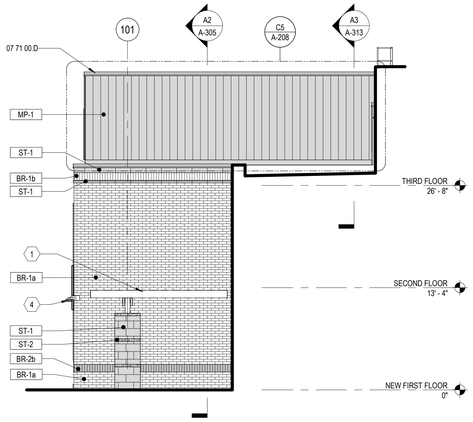

D2 AREA 'B' - AREA ELEVATION
1/8" = 1'-0"

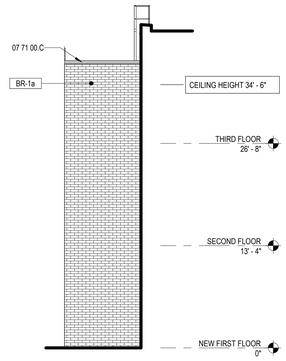

D3 AREA 'B' - AREA ELEVATION
1/8" = 1'-0"

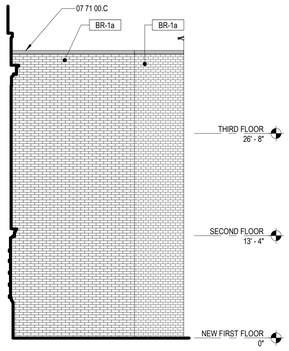

D4 AREA 'B' - AREA ELEVATION
1/8" = 1'-0"

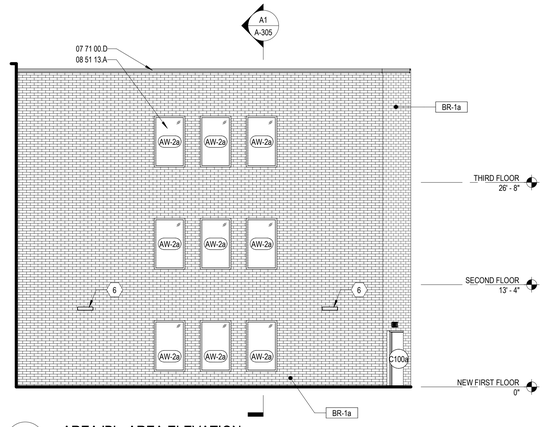

D5 AREA 'B' - AREA ELEVATION
1/8" = 1'-0"

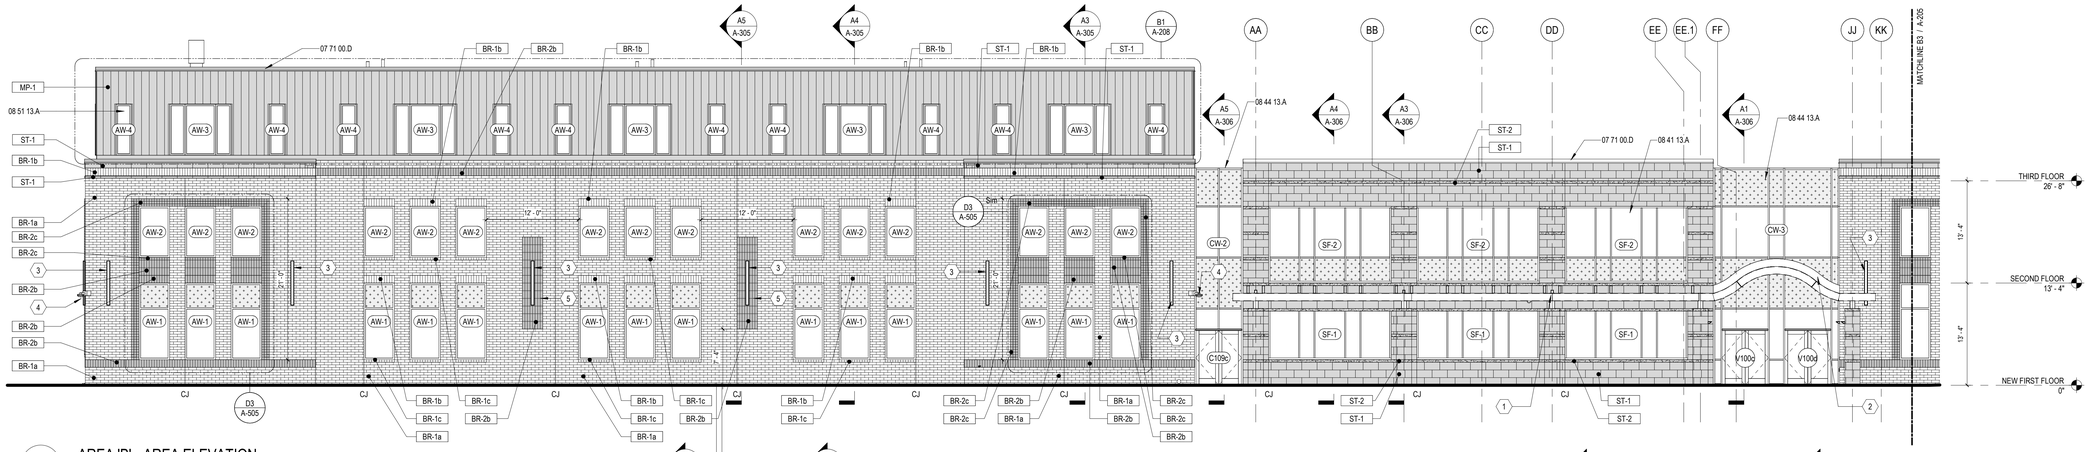

C1 AREA 'B' - AREA ELEVATION
1/8" = 1'-0"

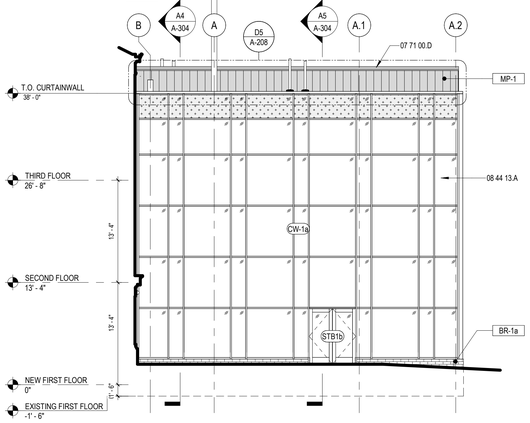

B3 AREA 'B' - AREA ELEVATION
1/8" = 1'-0"

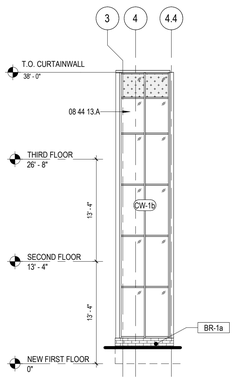

B4 AREA 'B' - AREA ELEVATION
1/8" = 1'-0"

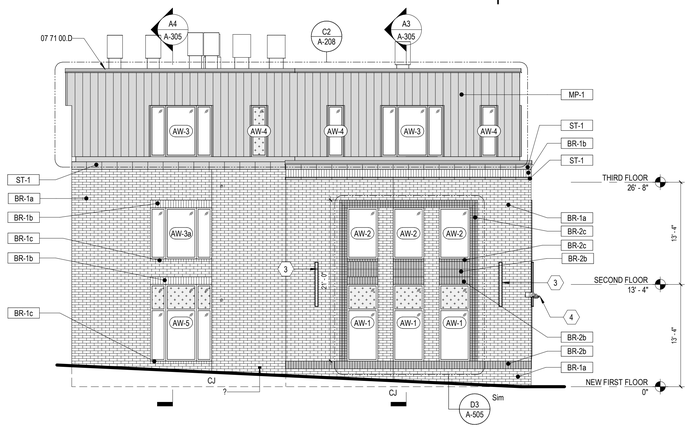

B5 AREA 'B' - AREA ELEVATION
1/8" = 1'-0"

GENERAL SHEET NOTES

A. DO NOT SCALE DRAWINGS.
B. IT IS THE RESPONSIBILITY OF THE GENERAL CONTRACTOR TO CROSS-CHECK THE MEP DRAWINGS WITH THE ARCHITECTURAL DRAWINGS PRIOR TO THE ORDERING / INSTALLATION OF MECHANICAL, ELECTRICAL, AND PLUMBING WORK. ANY DISCREPANCIES BETWEEN THE ARCHITECTURAL AND MEP DRAWINGS SHALL BE BROUGHT TO THE ARCHITECTS ATTENTION FOR IMMEDIATE CLARIFICATION.
C. COORDINATE WORK WITH OTHER TRADES, EQUIPMENT FURNISHED BY OTHERS, REQUIREMENTS OF THE OWNER, AND THE CONSTRAINTS OF THE EXISTING CONDITIONS OF THE PROJECT SITE. COORDINATE THE INSTALLATION WITH OTHER TRADES AS REQUIRED TO ENSURE A NEAT AND ORDERLY INSTALLATION. NOTIFY ARCHITECT / ENGINEER OF ANY DISCREPANCIES BEFORE STARTING WORK.
D. GENERAL CONTRACTOR AND SUB-CONTRACTORS SHALL CAREFULLY REVIEW THE CONSTRUCTION DOCUMENTS. INFORMATION REGARDING THE COMPLETE WORK IS DISPERSED THROUGHOUT THE DOCUMENT SET AND CANNOT BE ACCURATELY DETERMINED WITHOUT REFERENCE TO THE COMPLETE DOCUMENT SET.
E. WHERE THERE MAY BE A CONFLICT IN THE SPECIFICATIONS AND/OR DRAWINGS, THEN THE MORE EXPENSIVE LABOR, MATERIALS AND EQUIPMENT SHALL BE ASSUMED TO BE REQUIRED AND SHALL BE PROVIDED BY THE GENERAL CONTRACTOR TO THE SATISFACTION OF THE OWNER.
F. ALL EXISTING EXTERIOR WINDOWS ARE TO REMAIN AND BE PROTECTED DURING CONSTRUCTION, UNLESS NOTED OTHERWISE.
G. REFER TO A-604/A-605 FOR EXTERIOR WINDOW ELEVATIONS.
H. REFER TO WALL SECTIONS ON A-300 SERIES FOR VENEER TRANSITION HEIGHTS.
I. CONTROL JOINTS IN EXTERIOR CMU SHALL NOT BE SPACED GREATER THAN 1 1/2 THE HEIGHT OF THE WALLS.
J. INSTALL SLIP SHEET BETWEEN DISIMILAR MASONRY MATERIALS.

SHEET KEYNOTES

1. TRELLIS CANOPY.
2. CANOPY.
3. EXTERIOR WALL SCONCE. REFER TO ELECTRICAL DRAWINGS FOR ADDITIONAL INFORMATION.
4. SECURITY DEVICE. REFER TO TECHNOLOGY DRAWINGS FOR ADDITIONAL INFORMATION.
5. SOLDIER COURSE BR-2 TO BE INSET 1/2".
6. EXTERIOR WALL PACK. REFER TO ELECTRICAL DRAWINGS FOR ADDITIONAL INFORMATION.

REFERENCED KEYNOTES

07 71 00.C	COPING
07 71 00.D	GRAVEL STOP
08 41 13.A	ALUMINUM FRAMED STOREFRONT
08 44 13.A	GLAZED ALUMINUM CURTAIN WALLS
08 51 13.A	ALUMINUM WINDOW

MATERIAL LEGEND

--

	MARK	DESCRIPTION	SPEC SECTION
FACE BRICK VENEER	BR-1a	UTILITY BRICK - RUNNING BOND. COLOR: MATCH EXISTING	04 20 00
	BR-1b	UTILITY BRICK - SOLDIER COURSE. COLOR: MATCH EXISTING	04 20 00
	BR-1c	UTILITY BRICK - STACK BOND. COLOR: MATCH EXISTING	04 20 00
	BR-2a	UTILITY BRICK - RUNNING BOND. ACCENT COLOR: BROWN	04 20 00
	BR-2b	UTILITY BRICK - SOLDIER COURSE. ACCENT COLOR: BROWN	04 20 00
	BR-2c	UTILITY BRICK - STACK BOND. ACCENT COLOR: BROWN	04 20 00
	ST-1	SMOOTH FACE VENEER. COLOR: FEDERAL BEIGE	04 20 00
	ST-2	SPLIT FACE VENEER. COLOR: FEDERAL BEIGE	04 20 00
METAL PANEL CLADDING	MP-1	BOX RIB PANEL. COLOR: CHAMPAGNE	07 42 13
	MP-2	STANDING SEAM PANEL. COLOR: MATCH MP-1	07 42 13

ABBREVIATIONS

AW	ALUMNIMUM WINDOW
CW	CURTAIN WALL
SF	STOREFRONT
CJ	CONTROL JOINT

LEGEND

SPANDREL GLAZING

SG SAFETY GLAZING

WW-# EXISTING WOOD WINDOW TO BE REPLACED. REMAINING WOOD WINDOWS ARE TO BE INCLUDED IN ALTERNATE 5.

KEYPLAN

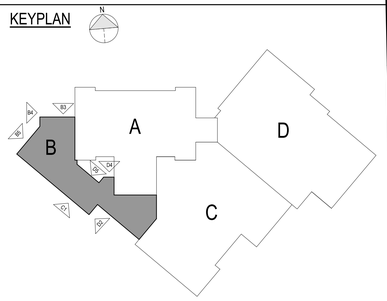

GPD GROUP
Glaus, Pyle, Schomer, Burns & DeHaven, Inc.
520 South Main Street, Suite 2531
Akron, OH 44311
330.572.2100 Fax 330.572.2101
Copyright: Glaus, Pyle, Schomer, Burns & DeHaven, Inc. 2026

ROBERT P. MADISON INTERNATIONAL, INC
ARCHITECTS • INTERIORS • PLANNERS

Shaker Heights Schools
Equity • Excellence • Exploration

Ohio Facilities Construction Commission

REV.	DATE	DESCRIPTION

STATE OF OHIO
AARON RODEBAUGH
5088
REGISTERED ARCHITECT

Aaron Rodebaugh License # 5088
02/12/2026
Expiration Date: December 31, 2027

Shaker Heights - Woodbury Middle Years Building
15400 S Woodland Rd, Shaker Heights, OH 44120

EXTERIOR ELEVATIONS - AREA B

ISSUED FOR:	
PERMIT	--/--/----
BID	01/15/2026
CONSTRUCTION	02/05/2026
RECORD	--/--/----

PROJECT MANAGER	DESIGNER
AMR	TL

JOB NO.
2023197.02

A-204

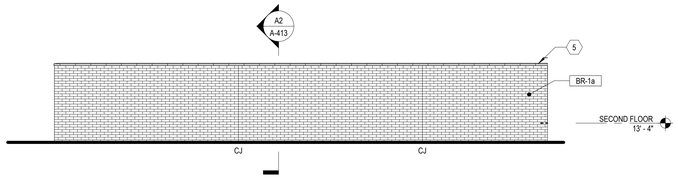

E2 EQUIPMENT YARD - NORTHEAST ELEVATION
1/8" = 1'-0"

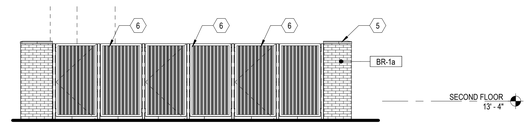

E4 EQUIPMENT YARD - SOUTHEAST ELEVATION
1/8" = 1'-0"

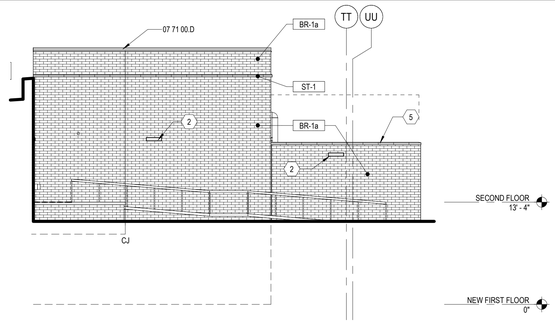

E5 AREA 'C' - NORTH ELEVATION
1/8" = 1'-0"

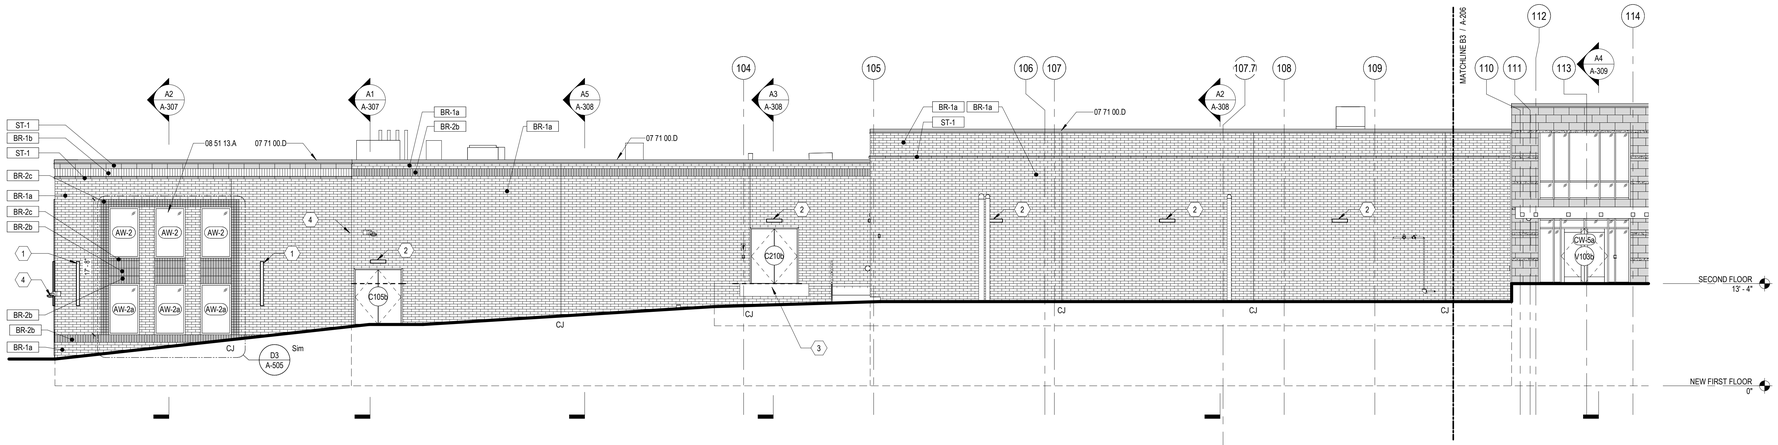

C2 AREA 'C' - SOUTHEAST ELEVATION
1/8" = 1'-0"

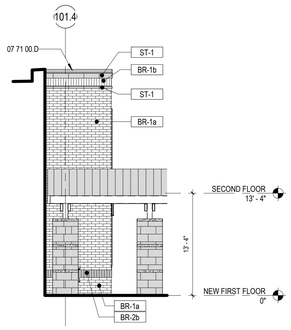

B2 AREA 'C' - WEST ELEVATION
1/8" = 1'-0"

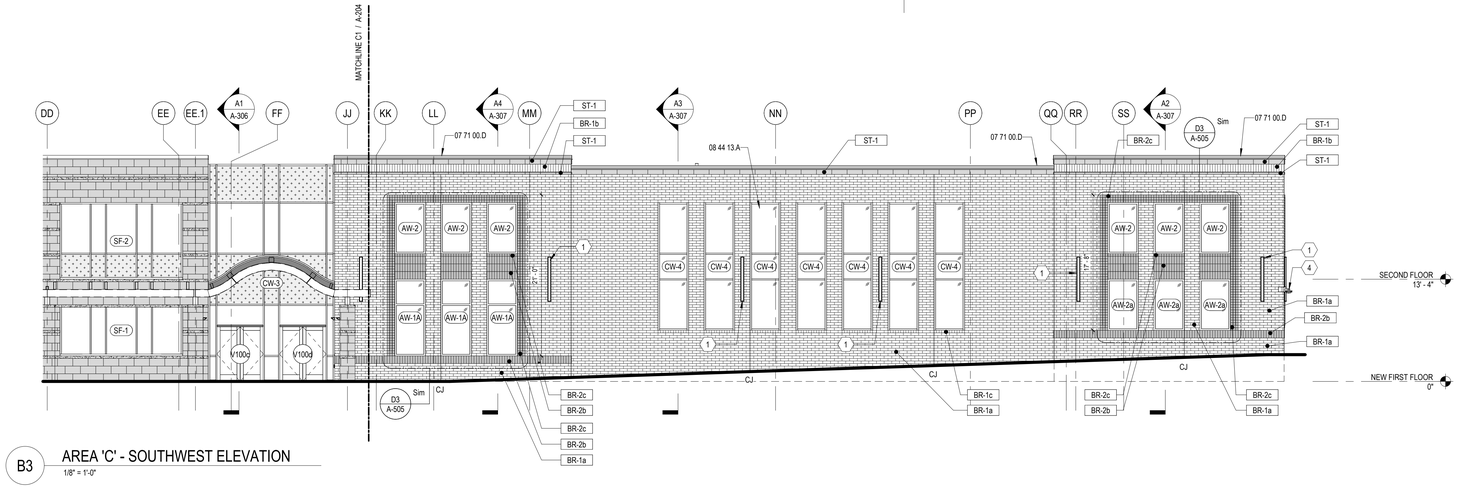

B3 AREA 'C' - SOUTHWEST ELEVATION
1/8" = 1'-0"

GENERAL SHEET NOTES

A. DO NOT SCALE DRAWINGS.
B. IT IS THE RESPONSIBILITY OF THE GENERAL CONTRACTOR TO CROSS-CHECK THE MEP DRAWINGS WITH THE ARCHITECTURAL DRAWINGS PRIOR TO THE ORDERING / INSTALLATION OF MECHANICAL, ELECTRICAL, AND PLUMBING WORK. ANY DISCREPANCIES BETWEEN THE ARCHITECTURAL AND MEP DRAWINGS SHALL BE BROUGHT TO THE ARCHITECTS ATTENTION FOR IMMEDIATE CLARIFICATION.
C. COORDINATE WORK WITH OTHER TRADES, EQUIPMENT FURNISHED BY OTHERS, REQUIREMENTS OF THE OWNER, AND THE CONSTRAINTS OF THE EXISTING CONDITIONS OF THE PROJECT SITE. COORDINATE THE INSTALLATION WITH OTHER TRADES AS REQUIRED TO ENSURE A NEAT AND ORDERLY INSTALLATION. NOTIFY ARCHITECT / ENGINEER OF ANY DISCREPANCIES BEFORE STARTING WORK.
D. GENERAL CONTRACTOR AND SUB-CONTRACTORS SHALL CAREFULLY REVIEW THE CONSTRUCTION DOCUMENTS. INFORMATION REGARDING THE COMPLETE WORK IS DISPERSED THROUGHOUT THE DOCUMENT SET AND CANNOT BE ACCURATELY DETERMINED WITHOUT REFERENCE TO THE COMPLETE DOCUMENT SET.
E. WHERE THERE MAY BE A CONFLICT IN THE SPECIFICATIONS AND/OR DRAWINGS, THEN THE MORE EXPENSIVE LABOR, MATERIALS AND EQUIPMENT SHALL BE ASSUMED TO BE REQUIRED AND SHALL BE PROVIDED BY THE GENERAL CONTRACTOR TO THE SATISFACTION OF THE OWNER.
F. ALL EXISTING EXTERIOR WINDOWS ARE TO REMAIN AND BE PROTECTED DURING CONSTRUCTION, UNLESS NOTED OTHERWISE.
G. REFER TO A-604/A-605 FOR EXTERIOR WINDOW ELEVATIONS.
H. REFER TO WALL SECTIONS ON A-300 SERIES FOR VENEER TRANSITION HEIGHTS.
I. CONTROL JOINTS IN EXTERIOR CMU SHALL NOT BE SPACED GREATER THAN 1 1/2 THE HEIGHT OF THE WALLS.
J. INSTALL SLIP SHEET BETWEEN DISIMILAR MASONRY MATERIALS.

SHEET KEYNOTES

1. EXTERIOR WALL SCONCE. REFER TO ELECTRICAL DRAWINGS FOR ADDITIONAL INFORMATION.
2. EXTERIOR WALL PACK. REFER TO ELECTRICAL DRAWINGS FOR ADDITIONAL INFORMATION.
3. DOCK LEVELER. REFER TO SPECIFICATION 113119.
4. SECURITY DEVICE. REFER TO TECHNOLOGY DRAWINGS FOR ADDITIONAL INFORMATION.
5. CAST STONE COPING. REFER TO SPECIFICATION 042000.
6. DUMPSTER ENCLOSURE GATE. QTY: (3)

REFERENCED KEYNOTES

07 71 00.D	GRAVEL STOP
08 44 13.A	GLAZED ALUMINUM CURTAIN WALLS
08 51 13.A	ALUMINUM WINDOW

MATERIAL LEGEND

--

	MARK	DESCRIPTION	SPEC SECTION
FACE BRICK VENEER	BR-1a	UTILITY BRICK - RUNNING BOND. COLOR: MATCH EXISTING	04 20 00
	BR-1b	UTILITY BRICK - SOLDIER COURSE. COLOR: MATCH EXISTING	04 20 00
	BR-1c	UTILITY BRICK - STACK BOND. COLOR: MATCH EXISTING	04 20 00
	BR-2a	UTILITY BRICK - RUNNING BOND. ACCENT COLOR: BROWN	04 20 00
	BR-2b	UTILITY BRICK - SOLDIER COURSE. ACCENT COLOR: BROWN	04 20 00
	BR-2c	UTILITY BRICK - STACK BOND. ACCENT COLOR: BROWN	04 20 00
	ST-1	SMOOTH FACE VENEER. COLOR: FEDERAL BEIGE	04 20 00
	ST-2	SPLIT FACE VENEER. COLOR: FEDERAL BEIGE	04 20 00
METAL PANEL CLADDING	MP-1	BOX RIB PANEL. COLOR: CHAMPAGNE	07 42 13
	MP-2	STANDING SEAM PANEL. COLOR: MATCH MP-1	07 42 13

ABBREVIATIONS

AW	ALUMNIMUM WINDOW
CW	CURTAIN WALL
SF	STOREFRONT
CJ	CONTROL JOINT

LEGEND

SPANDREL GLAZING

SG — SAFETY GLAZING

WW-# — EXISTING WOOD WINDOW TO BE REPLACED. REMAINING WOOD WINDOWS ARE TO BE INCLUDED IN ALTERNATE 5.

KEYPLAN

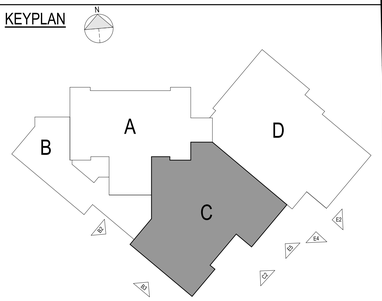

GPD GROUP
Glous, Pyle, Schomer, Burns & DeHaven, Inc.
520 South Main Street, Suite 2531
Akron, OH 44311
330.572.2100 Fax 330.572.2101

Copyright: Glous, Pyle, Schomer, Burns & DeHaven, Inc. 2026

ROBERT P. MADISON INTERNATIONAL, INC
ARCHITECTS • INTERIORS • PLANNERS

Shaker Heights Schools
Equity • Excellence • Exploration

Ohio Facilities Construction Commission

REV.	DATE	DESCRIPTION

STATE OF OHIO
AARON RODEBAUGH
5088
REGISTERED ARCHITECT
Aaron Rodebaugh License # 5088
02/12/2026
Expiration Date: December 31, 2027

Shaker Heights - Woodbury Middle Years Building
15400 S Woodland Rd, Shaker Heights, OH 44120

EXTERIOR ELEVATIONS - AREA C

ISSUED FOR:	
PERMIT	--/--/----
BID	01/15/2026
CONSTRUCTION	02/05/2026
RECORD	--/--/----

PROJECT MANAGER	DESIGNER
AMR	TL

JOB NO.
2023197.02

A-205

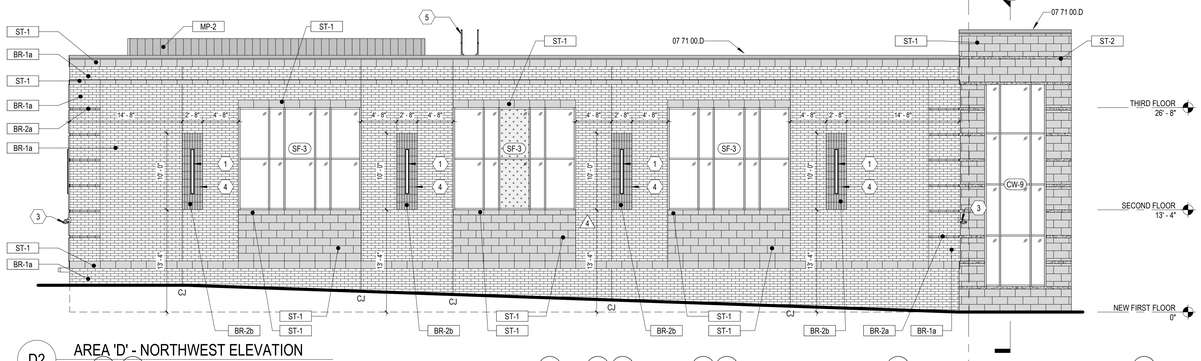

D2 AREA 'D' - NORTHWEST ELEVATION
1/8" = 1'-0"

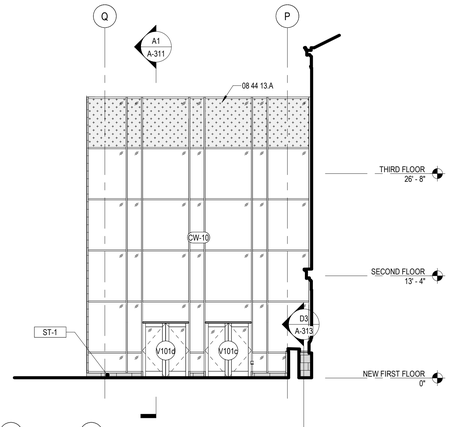

D5 AREA 'D' - NW ELEVATION
1/8" = 1'-0"

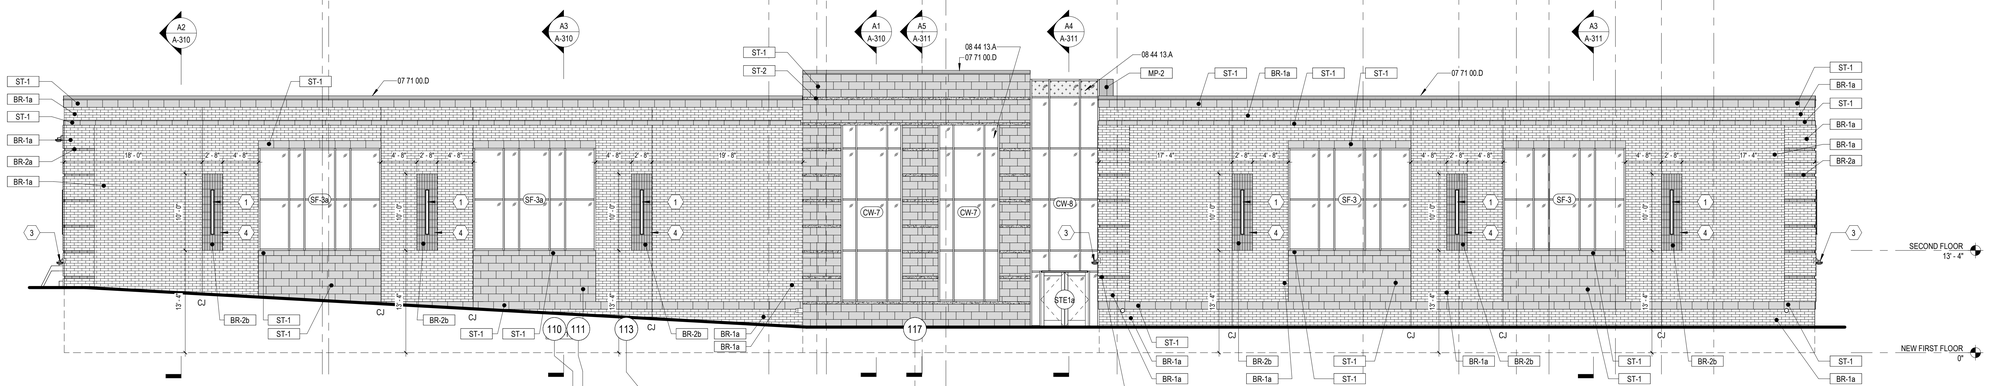

C1 AREA 'D' - NORTHEAST ELEVATION
1/8" = 1'-0"

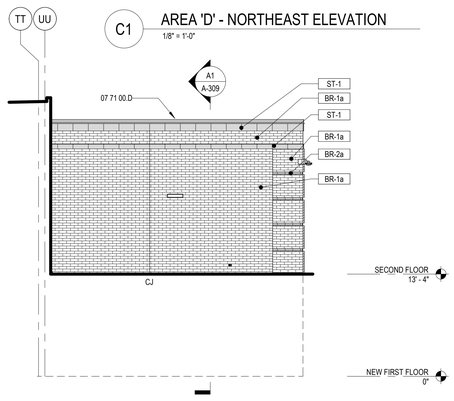

B1 AREA 'D' - SOUTH ELEVATION
1/8" = 1'-0"

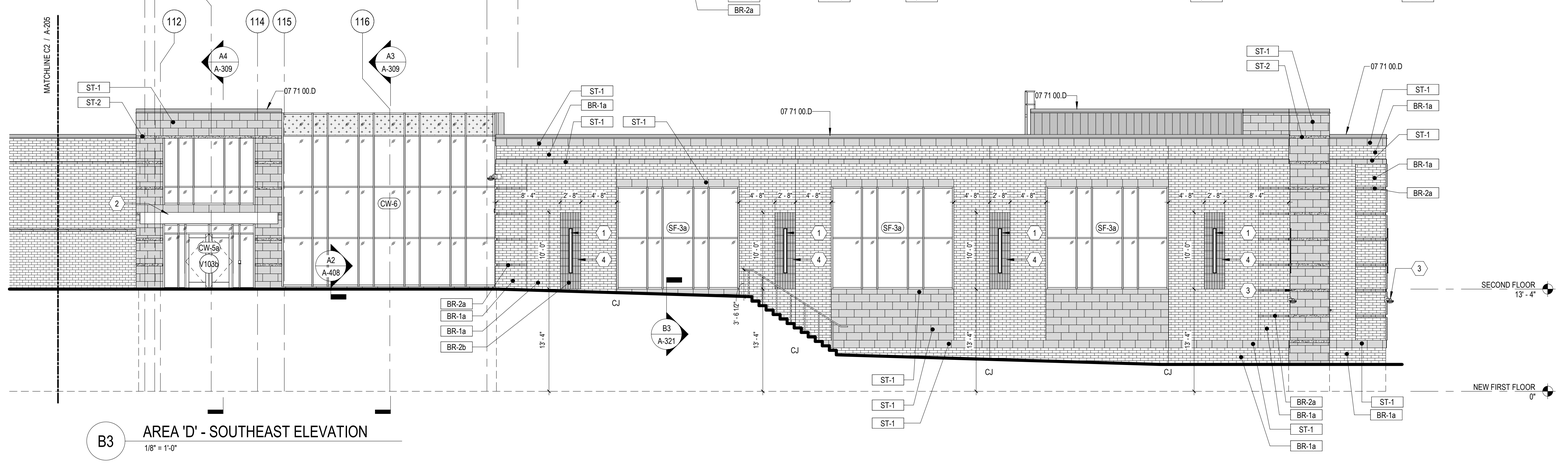

B3 AREA 'D' - SOUTHEAST ELEVATION
1/8" = 1'-0"

GENERAL SHEET NOTES

A. DO NOT SCALE DRAWINGS.
B. IT IS THE RESPONSIBILITY OF THE GENERAL CONTRACTOR TO CROSS-CHECK THE MEP DRAWINGS WITH THE ARCHITECTURAL DRAWINGS PRIOR TO THE ORDERING / INSTALLATION OF MECHANICAL, ELECTRICAL, AND PLUMBING WORK. ANY DISCREPANCIES BETWEEN THE ARCHITECTURAL AND MEP DRAWINGS SHALL BE BROUGHT TO THE ARCHITECTS ATTENTION FOR IMMEDIATE CLARIFICATION.
C. COORDINATE WORK WITH OTHER TRADES, EQUIPMENT FURNISHED BY OTHERS, REQUIREMENTS OF THE OWNER, AND THE CONSTRAINTS OF THE EXISTING CONDITIONS OF THE PROJECT SITE. COORDINATE THE INSTALLATION WITH OTHER TRADES AS REQUIRED TO ENSURE A NEAT AND ORDERLY INSTALLATION. NOTIFY ARCHITECT / ENGINEER OF ANY DISCREPANCIES BEFORE STARTING WORK.
D. GENERAL CONTRACTOR AND SUB-CONTRACTORS SHALL CAREFULLY REVIEW THE CONSTRUCTION DOCUMENTS. INFORMATION REGARDING THE COMPLETE WORK IS DISPERSED THROUGHOUT THE DOCUMENT SET AND CANNOT BE ACCURATELY DETERMINED WITHOUT REFERENCE TO THE COMPLETE DOCUMENT SET.
E. WHERE THERE MAY BE A CONFLICT IN THE SPECIFICATIONS AND/OR DRAWINGS, THEN THE MORE EXPENSIVE LABOR, MATERIALS AND EQUIPMENT SHALL BE ASSUMED TO BE REQUIRED AND SHALL BE PROVIDED BY THE GENERAL CONTRACTOR TO THE SATISFACTION OF THE OWNER.
F. ALL EXISTING EXTERIOR WINDOWS ARE TO REMAIN AND BE PROTECTED DURING CONSTRUCTION, UNLESS NOTED OTHERWISE.
G. REFER TO A-604/A-605 FOR EXTERIOR WINDOW ELEVATIONS.
H. REFER TO WALL SECTIONS ON A-300 SERIES FOR VENEER TRANSITION HEIGHTS.
I. CONTROL JOINTS IN EXTERIOR CMU SHALL NOT BE SPACED GREATER THAN 1 1/2 THE HEIGHT OF THE WALLS.
J. INSTALL SLIP SHEET BETWEEN DISIMILAR MASONRY MATERIALS.

SHEET KEYNOTES

1. EXTERIOR WALL SCONCE. REFER TO ELECTRICAL DRAWINGS FOR ADDITIONAL INFORMATION.
2. CANOPY.
3. SECURITY DEVICE. REFER TO TECHNOLOGY DRAWINGS FOR ADDITIONAL INFORMATION.
4. SOLDIER COURSE BR-2 TO BE INSET 1/2".
5. ROOF ACCESS LADDER. REFER TO ROOF PLANS ON A-140s FOR ADDITIONAL INFORMATION.

REFERENCED KEYNOTES

07 71 00.D	GRAVEL STOP
08 44 13.A	GLAZED ALUMINUM CURTAIN WALLS

MATERIAL LEGEND

--

	MARK	DESCRIPTION	SPEC SECTION
FACE BRICK VENEER	BR-1a	UTILITY BRICK - RUNNING BOND. COLOR: MATCH EXISTING	04 20 00
	BR-1b	UTILITY BRICK - SOLDIER COURSE. COLOR: MATCH EXISTING	04 20 00
	BR-1c	UTILITY BRICK - STACK BOND. COLOR: MATCH EXISTING	04 20 00
	BR-2a	UTILITY BRICK - RUNNING BOND. ACCENT COLOR: BROWN	04 20 00
	BR-2b	UTILITY BRICK - SOLDIER COURSE. ACCENT COLOR: BROWN	04 20 00
	BR-2c	UTILITY BRICK - STACK BOND. ACCENT COLOR: BROWN	04 20 00
	ST-1	SMOOTH FACE VENEER. COLOR: FEDERAL BEIGE	04 20 00
	ST-2	SPLIT FACE VENEER. COLOR: FEDERAL BEIGE	04 20 00
METAL PANEL CLADDING	MP-1	BOX RIB PANEL. COLOR: CHAMPAGNE	07 42 13
	MP-2	STANDING SEAM PANEL. COLOR: MATCH MP-1	07 42 13

ABBREVIATIONS

AW	ALUMNIMUM WINDOW
CW	CURTAIN WALL
SF	STOREFRONT
CJ	CONTROL JOINT

LEGEND

SPANDREL GLAZING

SG — SAFETY GLAZING

WW-# — EXISTING WOOD WINDOW TO BE REPLACED. REMAINING WOOD WINDOWS ARE TO BE INCLUDED IN ALTERNATE 5.

KEYPLAN

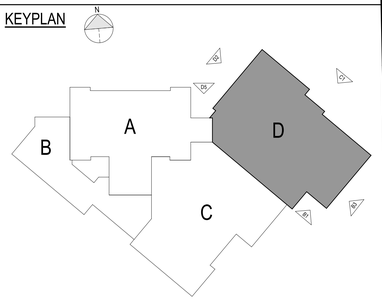

GPD GROUP
Glous, Pyle, Schomer, Burns & DeHaven, Inc.
520 South Main Street, Suite 2531
Akron, OH 44311
330.572.2100 Fax 330.572.2101

Copyright: Glous, Pyle, Schomer, Burns & DeHaven, Inc. 2026

ROBERT P. MADISON INTERNATIONAL, INC
ARCHITECTS • INTERIORS • PLANNERS

Shaker Heights Schools
Equity • Excellence • Exploration

Ohio Facilities Construction Commission

REV.	DATE	DESCRIPTION
4	01/30/2026	GMP 05 ADDENDUM 1

STATE OF OHIO
AARON RODEBAUGH
5088
REGISTERED ARCHITECT
Aaron Rodebaugh License # 5088
02/12/2026
Expiration Date: December 31, 2027

Shaker Heights - Woodbury Middle Years Building
15400 S Woodland Rd, Shaker Heights, OH 44120

EXTERIOR ELEVATIONS - AREA D

ISSUED FOR:	
PERMIT	--/--/----
BID	01/15/2026
CONSTRUCTION	02/05/2026
RECORD	--/--/----

PROJECT MANAGER	DESIGNER
AMR	TL

JOB NO.
2023197.02

A-206

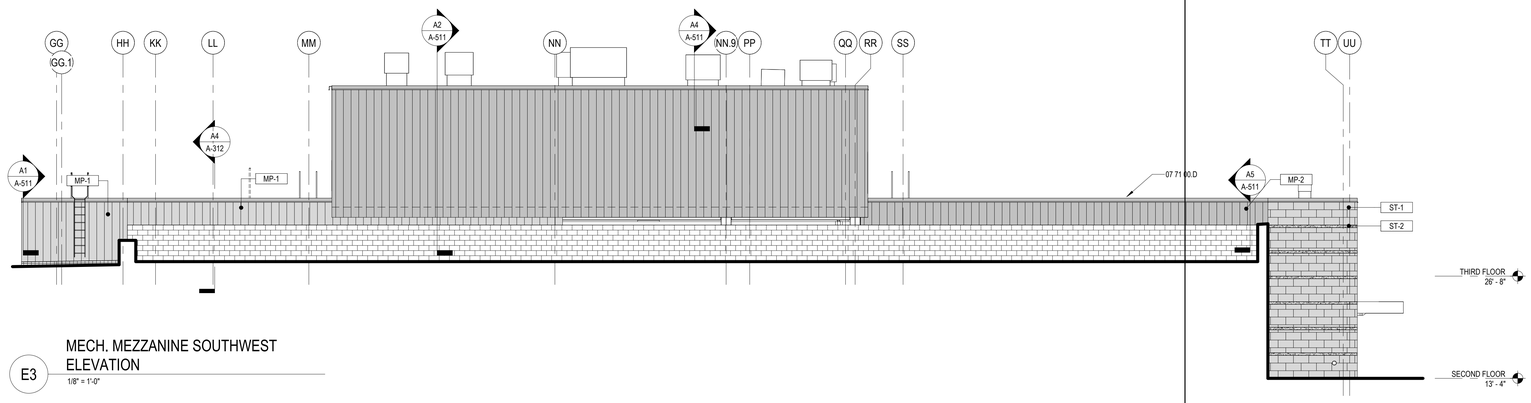

E3 MECH. MEZZANINE SOUTHWEST ELEVATION
1/8" = 1'-0"

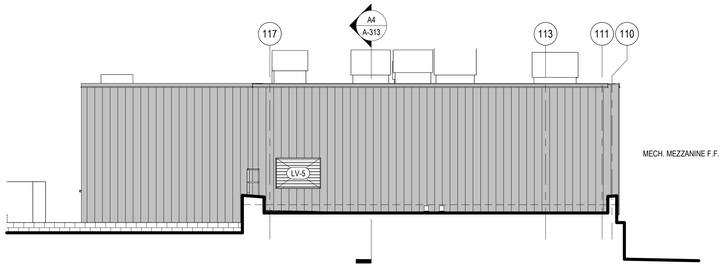

D2 MECH. MEZZANINE NORTHWEST ELEVATION
1/8" = 1'-0"

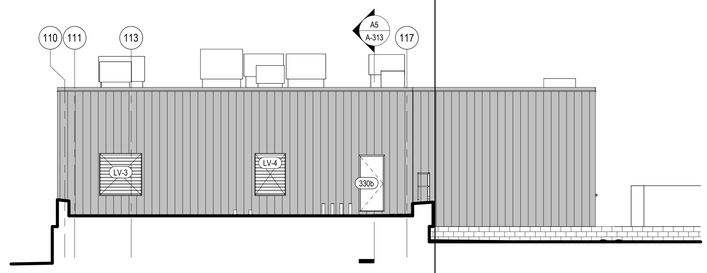

D4 MECH. MEZZANINE SOUTHEAST ELEVATION
1/8" = 1'-0"

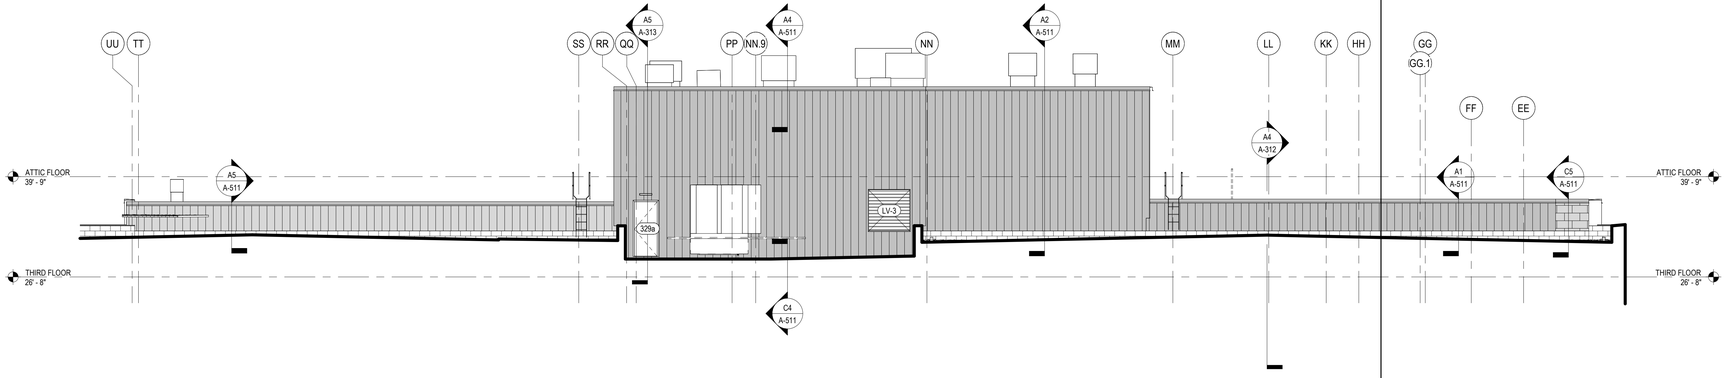

B2 MECH. MEZZANINE NORTHEAST ELEVATION
1/8" = 1'-0"

GENERAL SHEET NOTES

A. DO NOT SCALE DRAWINGS.
B. IT IS THE RESPONSIBILITY OF THE GENERAL CONTRACTOR TO CROSS-CHECK THE MEP DRAWINGS WITH THE ARCHITECTURAL DRAWINGS PRIOR TO THE ORDERING / INSTALLATION OF MECHANICAL, ELECTRICAL, AND PLUMBING WORK. ANY DISCREPANCIES BETWEEN THE ARCHITECTURAL AND MEP DRAWINGS SHALL BE BROUGHT TO THE ARCHITECTS ATTENTION FOR IMMEDIATE CLARIFICATION.
C. COORDINATE WORK WITH OTHER TRADES, EQUIPMENT FURNISHED BY OTHERS, REQUIREMENTS OF THE OWNER, AND THE CONSTRAINTS OF THE EXISTING CONDITIONS OF THE PROJECT SITE. COORDINATE THE INSTALLATION WITH OTHER TRADES AS REQUIRED TO ENSURE A NEAT AND ORDERLY INSTALLATION. NOTIFY ARCHITECT / ENGINEER OF ANY DISCREPANCIES BEFORE STARTING WORK.
D. GENERAL CONTRACTOR AND SUB-CONTRACTORS SHALL CAREFULLY REVIEW THE CONSTRUCTION DOCUMENTS. INFORMATION REGARDING THE COMPLETE WORK IS DISPERSED THROUGHOUT THE DOCUMENT SET AND CANNOT BE ACCURATELY DETERMINED WITHOUT REFERENCE TO THE COMPLETE DOCUMENT SET.
E. WHERE THERE MAY BE A CONFLICT IN THE SPECIFICATIONS AND/OR DRAWINGS, THEN THE MORE EXPENSIVE LABOR, MATERIALS AND EQUIPMENT SHALL BE ASSUMED TO BE REQUIRED AND SHALL BE PROVIDED BY THE GENERAL CONTRACTOR TO THE SATISFACTION OF THE OWNER.
F. ALL EXISTING EXTERIOR WINDOWS ARE TO REMAIN AND BE PROTECTED DURING CONSTRUCTION, UNLESS NOTED OTHERWISE.
G. REFER TO A-604/A-605 FOR EXTERIOR WINDOW ELEVATIONS.
H. REFER TO WALL SECTIONS ON A-300 SERIES FOR VENEER TRANSITION HEIGHTS.
I. CONTROL JOINTS IN EXTERIOR CMU SHALL NOT BE SPACED GREATER THAN 1 1/2 THE HEIGHT OF THE WALLS.
J. INSTALL SLIP SHEET BETWEEN DISIMILAR MASONRY MATERIALS.

SHEET KEYNOTES

1. EXTERIOR WALL SCONCE. REFER TO ELECTRICAL DRAWINGS FOR ADDITIONAL INFORMATION.
2. CANOPY.
3. SECURITY DEVICE. REFER TO TECHNOLOGY DRAWINGS FOR ADDITIONAL INFORMATION.
4. SOLDIER COURSE BR-2 TO BE INSET 1/2".
5. ROOF ACCESS LADDER. REFER TO ROOF PLANS ON A-140s FOR ADDITIONAL INFORMATION.

REFERENCED KEYNOTES

07 71 00.D GRAVEL STOP

MATERIAL LEGEND

--

	MARK	DESCRIPTION	SPEC SECTION
FACE BRICK VENEER	BR-1a	UTILITY BRICK - RUNNING BOND. COLOR: MATCH EXISTING	04 20 00
	BR-1b	UTILITY BRICK - SOLDIER COURSE. COLOR: MATCH EXISTING	04 20 00
	BR-1c	UTILITY BRICK - STACK BOND. COLOR: MATCH EXISTING	04 20 00
	BR-2a	UTILITY BRICK - RUNNING BOND. ACCENT COLOR: BROWN	04 20 00
	BR-2b	UTILITY BRICK - SOLDIER COURSE. ACCENT COLOR: BROWN	04 20 00
	BR-2c	UTILITY BRICK - STACK BOND. ACCENT COLOR: BROWN	04 20 00
	ST-1	SMOOTH FACE VENEER. COLOR: FEDERAL BEIGE	04 20 00
	ST-2	SPLIT FACE VENEER. COLOR: FEDERAL BEIGE	04 20 00
METAL PANEL CLADDING	MP-1	BOX RIB PANEL. COLOR: CHAMPAGNE	07 42 13
	MP-2	STANDING SEAM PANEL. COLOR: MATCH MP-1	07 42 13

ABBREVIATIONS

AW	ALUMNIMUM WINDOW
CW	CURTAIN WALL
SF	STOREFRONT
CJ	CONTROL JOINT

LEGEND

SPANDREL GLAZING

SG SAFETY GLAZING

WW-# EXISTING WOOD WINDOW TO BE REPLACED. REMAINING WOOD WINDOWS ARE TO BE INCLUDED IN ALTERNATE 5.

KEYPLAN

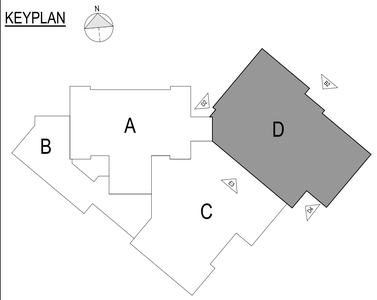

GPD GROUP
Glous, Pyle, Schomer, Burns & DeHaven, Inc.
520 South Main Street, Suite 2531
Akron, OH 44311
330.572.2100 Fax 330.572.2101
Copyright: Glous, Pyle, Schomer, Burns & DeHaven, Inc. 2026

ROBERT P. MADISON INTERNATIONAL, INC
ARCHITECTS • INTERIORS • PLANNERS

Shaker Heights Schools
Equity • Excellence • Exploration

Ohio Facilities Construction Commission

REV.	DATE	DESCRIPTION

STATE OF OHIO
AARON RODEBAUGH
5088
REGISTERED ARCHITECT

Aaron Rodebaugh License # 5088
02/12/2026
Expiration Date: December 31, 2027

Shaker Heights - Woodbury Middle Years Building
15400 S Woodland Rd, Shaker Heights, OH 44120

EXTERIOR ELEVATIONS - AREA D

ISSUED FOR:	
PERMIT	--/--/----
BID	01/15/2026
CONSTRUCTION	02/05/2026
RECORD	--/--/----

PROJECT MANAGER	DESIGNER
AMR	TL

JOB NO.
2023197.02

A-207

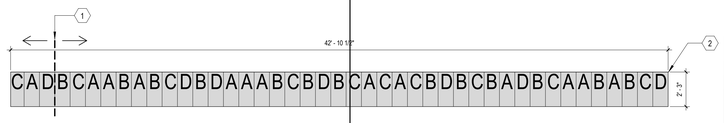

D5 METAL PANEL ELEVATION
1/4" = 1'-0"

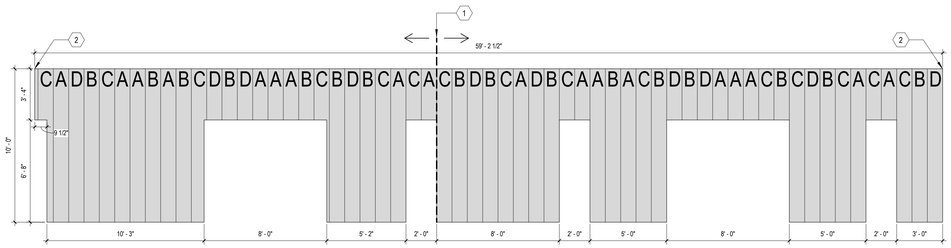

C2 METAL PANEL ELEVATION
1/4" = 1'-0"

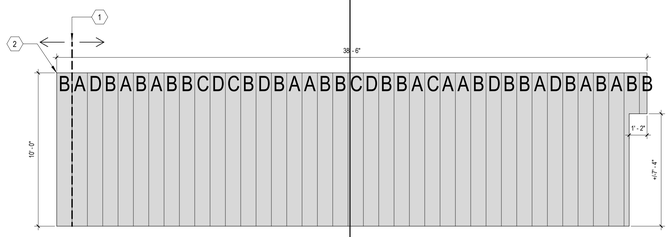

C5 METAL PANEL ELEVATION
1/4" = 1'-0"

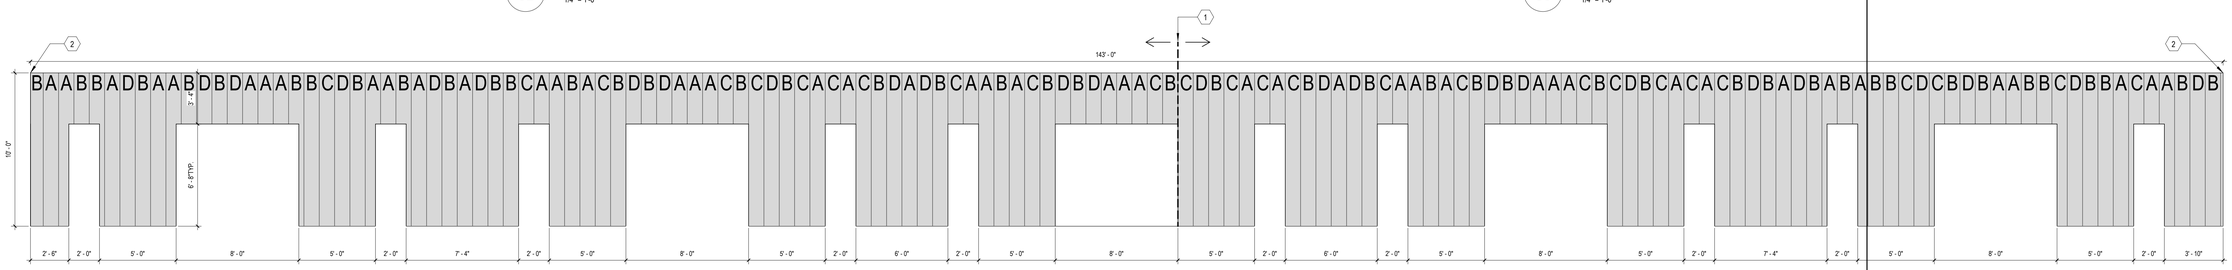

B1 METAL PANEL ELEVATION
1/4" = 1'-0"

SHEET KEYNOTES

1. DASHED LINE TO INDICATE STARTING EDGE FOR METAL PANEL INSTALLATION.
2. REFER TO MANUFACTURER DETAIL FOR CORNER FLASHING INSTALLATION.

REFERENCED KEYNOTES

LEGEND

SPECIFICATION 07 42 13 FORMED METAL WALL PANELS

TYPE 'A' PAC-CLAD BOX RIB 1 | TYPE 'B' PAC-CLAD BOX RIB 2 | TYPE 'C' PAC-CLAD BOX RIB 3 | TYPE 'D' PAC-CLAD BOX RIB 4

KEYPLAN

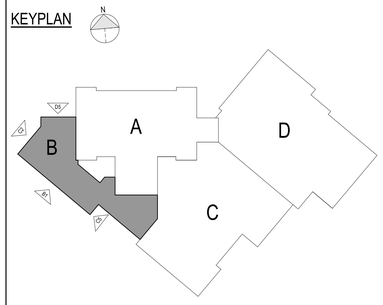

GPD GROUP
Glous, Pyle, Schomer, Burns & DeHaven, Inc.
520 South Main Street, Suite 2531
Akron, OH 44311
330.572.2100 Fax 330.572.2101
Copyright: Glous, Pyle, Schomer, Burns & DeHaven, Inc. 2026

ROBERT P. MADISON INTERNATIONAL, INC
ARCHITECTS • INTERIORS • PLANNERS

Shaker Heights Schools
Equity • Excellence • Exploration

Ohio Facilities Construction Commission

REV.	DATE	DESCRIPTION

STATE OF OHIO
AARON RODEBAUGH
5088
REGISTERED ARCHITECT

Aaron Rodebaugh License # 5088
02/12/2026
Expiration Date: December 31, 2027

Shaker Heights - Woodbury Middle Years Building
15400 S Woodland Rd, Shaker Heights, OH 44120

METAL PANEL EXTERIOR ELEVATIONS - AREA B

ISSUED FOR:	
PERMIT	--/--/----
BID	01/15/2026
CONSTRUCTION	02/05/2026
RECORD	--/--/----

PROJECT MANAGER	DESIGNER
AMR	TL

JOB NO.
2023197.02

A-208

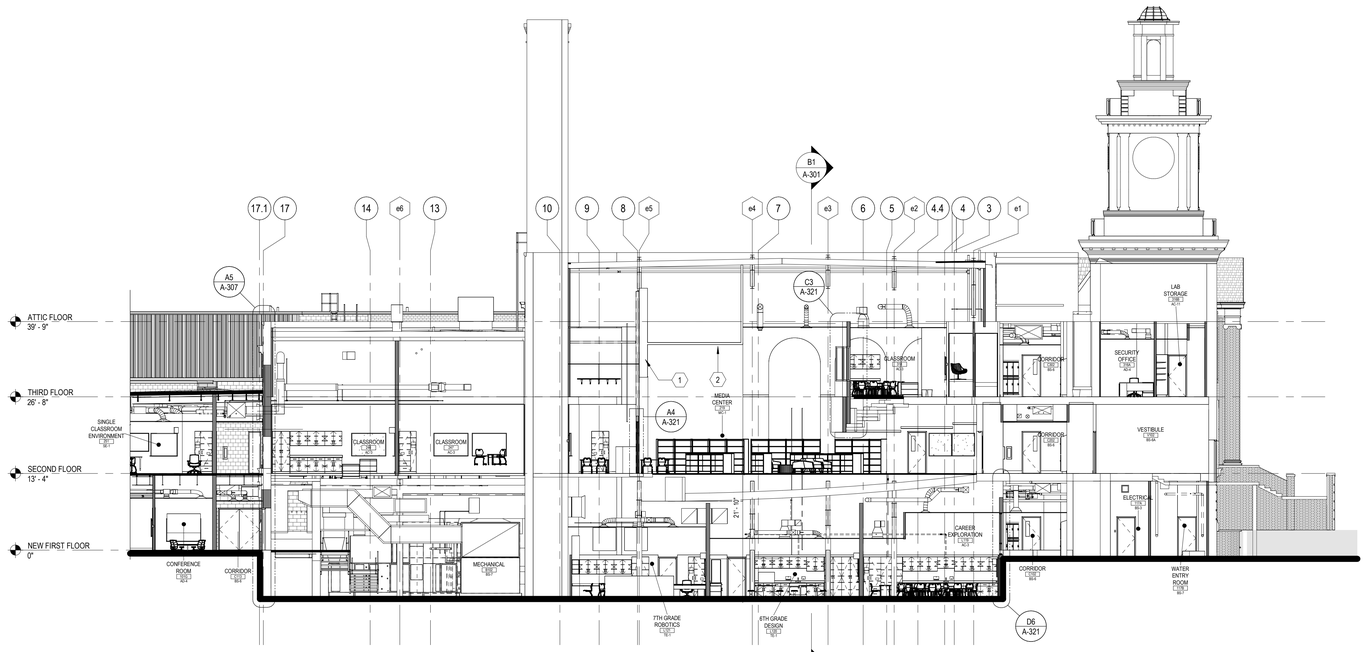

C3 BUILDING SECTION
3/32" = 1'-0"

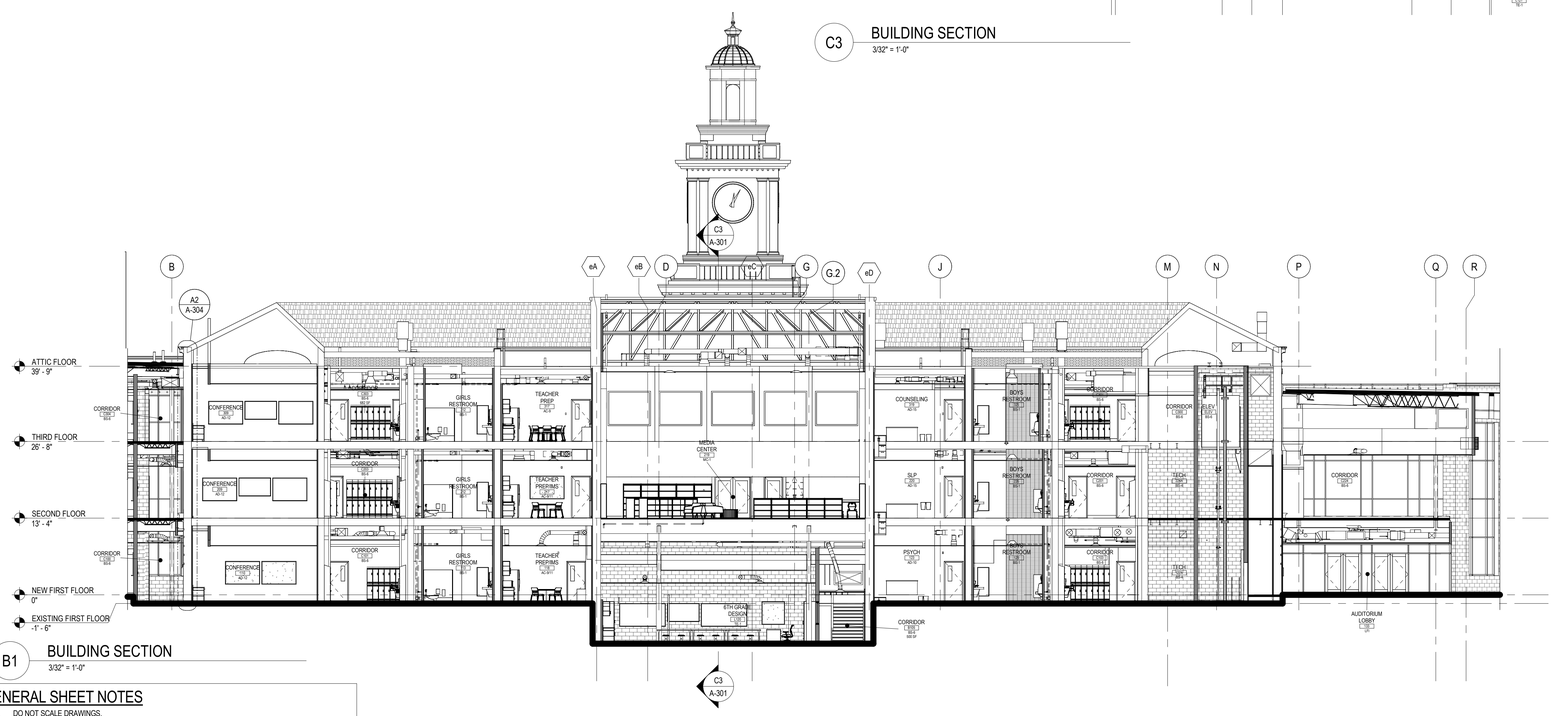

B1 BUILDING SECTION
3/32" = 1'-0"

GENERAL SHEET NOTES

A. DO NOT SCALE DRAWINGS.
B. IT IS THE RESPONSIBILITY OF THE GENERAL CONTRACTOR TO CROSS-CHECK THE MEP DRAWINGS WITH THE ARCHITECTURAL DRAWINGS PRIOR TO THE ORDERING / INSTALLATION OF MECHANICAL, ELECTRICAL, AND PLUMBING WORK. ANY DISCREPANCIES BETWEEN THE ARCHITECTURAL AND MEP DRAWINGS SHALL BE BROUGHT TO THE ARCHITECTS ATTENTION FOR IMMEDIATE CLARIFICATION.
C. COORDINATE WORK WITH OTHER TRADES, EQUIPMENT FURNISHED BY OTHERS, REQUIREMENTS OF THE OWNER, AND THE CONSTRAINTS OF THE EXISTING CONDITIONS OF THE PROJECT SITE. COORDINATE THE INSTALLATION WITH OTHER TRADES AS REQUIRED TO ENSURE A NEAT AND ORDERLY INSTALLATION. NOTIFY ARCHITECT / ENGINEER OF ANY DISCREPANCIES BEFORE STARTING WORK.
D. GENERAL CONTRACTOR AND SUB-CONTRACTORS SHALL CAREFULLY REVIEW THE CONSTRUCTION DOCUMENTS. INFORMATION REGARDING THE COMPLETE WORK IS DISPERSED THROUGHOUT THE DOCUMENT SET AND CANNOT BE ACCURATELY DETERMINED WITHOUT REFERENCE TO THE COMPLETE DOCUMENT SET.
E. WHERE THERE MAY BE A CONFLICT IN THE SPECIFICATIONS AND/OR DRAWINGS, THEN THE MORE EXPENSIVE LABOR, MATERIALS AND EQUIPMENT SHALL BE ASSUMED TO BE REQUIRED AND SHALL BE PROVIDED BY THE GENERAL CONTRACTOR TO THE SATISFACTION OF THE OWNER.
F. ALL WALLS SHALL EXTEND TO DECK UNLESS NOTED OTHERWISE.
G. ALL DOOR FRAMES SHALL BE LOCATED 4" FROM HINGE SIDE OF BLOCK WALLS AND 2" FROM GYPSUM BOARD WALLS UNLESS NOTED OTHERWISE.
H. CONTRACTOR TO PROVIDE BULLNOSE CMU AT ALL OUTSIDE CORNERS UNLESS NOTED OTHERWISE.
I. REFER TO A-601 FOR WALL TYPES.
J. REFER TO A-601 FOR DOOR TYPES AND SCHEDULE.
K. REFER TO STRUCTURAL DRAWINGS FOR AREAS WHERE EXISTING FLOOR NEEDS TO BE INFILLED WITH NEW CONSTRUCTION.
L. ALL EXISTING EXTERIOR WINDOWS CALLED TO REMAIN SHALL BE PROTECTED DURING CONSTRUCTION.
M. NOTIFY ARCHITECT IF PIPING INSULATION IS FOUND DURING SELECTIVE DEMOLITION.
N. PLASTER SURFACES DAMAGED DURING DEMOLITION SHALL BE PATCHED AND PREPPED FOR SKIM-COATING AND PAINTING.
ALL EXISTING PLASTER WALLS IN CORRIDORS SHALL RECEIVE SKIM COAT OF PLASTER TO 4" ABOVE FINISH CEILING BEFORE PAINTING.
O. REFER TO GENERAL SHEETS FOR REQUIRED WALL RATINGS.
P. ALL EXISTING FLOORS TO RECEIVE SELF-LEVELING FLOOR COMPOUND AS NEEDED. INFILL ALL OPENINGS IN FLOORS PER STRUCTURAL DRAWINGS PRIOR TO APPLICATION. REFER TO SPEC. 035413.
Q. LOCKERS SHOWN FOR REPRESENTATION AND COUNT ONLY. REFER TO SPECIFICATIONS FOR MORE INFO.

REFERENCED KEYNOTES

SHEET KEYNOTES

1. EXISTING PROSCENIUM TO REMAIN.
2. EXISTING PLASTER CEILING TO REMAIN.

GPD GROUP
Glaus, Pyle, Schomer, Burns & DeHaven, Inc.
520 South Main Street, Suite 2531
Akron, OH 44311
330.572.2100 Fax 330.572.2101

Copyright: Glaus, Pyle, Schomer, Burns & DeHaven, Inc. 2026

ROBERT P. MADISON INTERNATIONAL, INC
ARCHITECTS • INTERIORS • PLANNERS

Shaker Heights Schools
Equity • Excellence • Exploration

Ohio Facilities Construction Commission

REV.	DATE	DESCRIPTION

STATE OF OHIO
AARON RODEBAUGH
5088
REGISTERED ARCHITECT

Aaron Rodebaugh License # 5088
02/12/2026
Expiration Date: December 31, 2027

Shaker Heights - Woodbury Middle Years Building
15400 S Woodland Rd, Shaker Heights, OH 44120

BUILDING SECTIONS

ISSUED FOR:	
PERMIT	--/--/----
BID	01/15/2026
CONSTRUCTION	02/05/2026
RECORD	--/--/----

PROJECT MANAGER	DESIGNER
PM	TL

JOB NO.
2023197.02

A-301

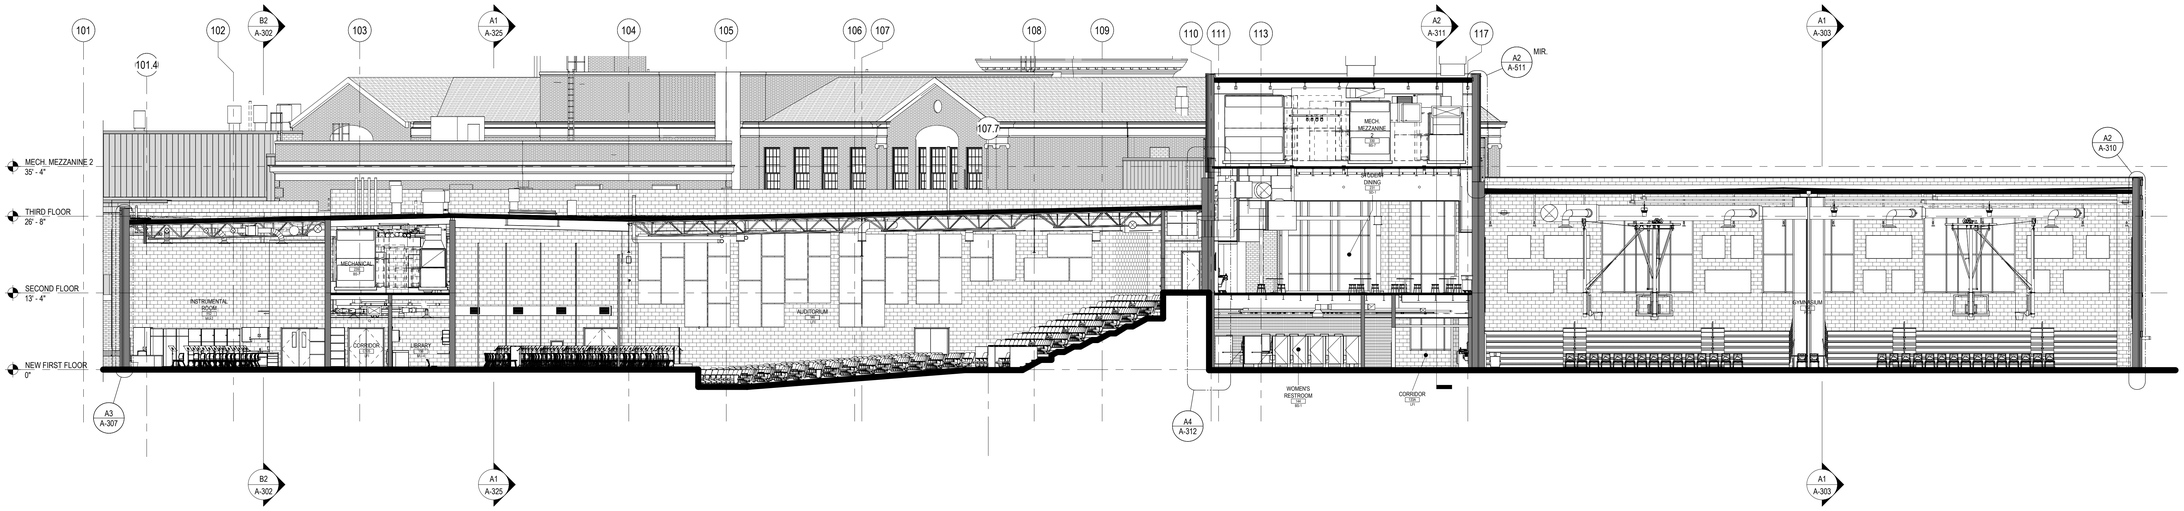

C1 BUILDING SECTION
3/32" = 1'-0"

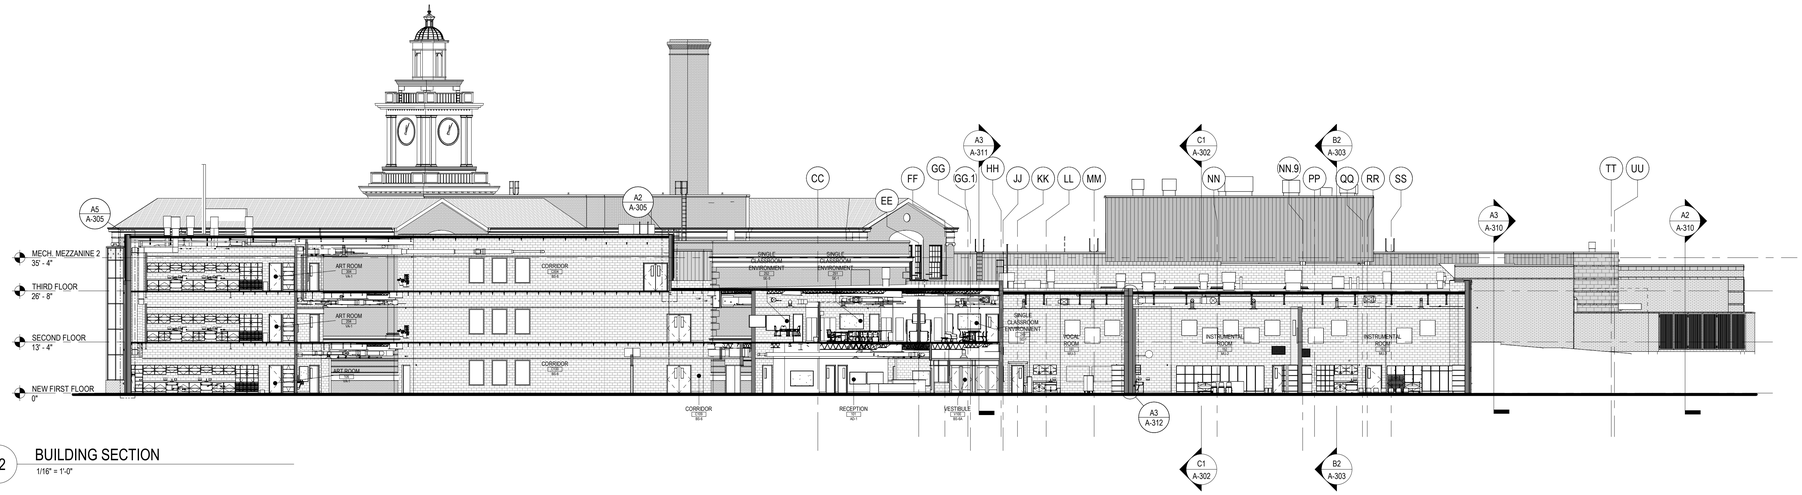

B2 BUILDING SECTION
1/16" = 1'-0"

GENERAL SHEET NOTES

A. DO NOT SCALE DRAWINGS.
B. IT IS THE RESPONSIBILITY OF THE GENERAL CONTRACTOR TO CROSS-CHECK THE MEP DRAWINGS WITH THE ARCHITECTURAL DRAWINGS PRIOR TO THE ORDERING / INSTALLATION OF MECHANICAL, ELECTRICAL, AND PLUMBING WORK. ANY DISCREPANCIES BETWEEN THE ARCHITECTURAL AND MEP DRAWINGS SHALL BE BROUGHT TO THE ARCHITECTS ATTENTION FOR IMMEDIATE CLARIFICATION.
C. COORDINATE WORK WITH OTHER TRADES, EQUIPMENT FURNISHED BY OTHERS, REQUIREMENTS OF THE OWNER, AND THE CONSTRAINTS OF THE EXISTING CONDITIONS OF THE PROJECT SITE. COORDINATE THE INSTALLATION WITH OTHER TRADES AS REQUIRED TO ENSURE A NEAT AND ORDERLY INSTALLATION. NOTIFY ARCHITECT / ENGINEER OF ANY DISCREPANCIES BEFORE STARTING WORK.
D. GENERAL CONTRACTOR AND SUB-CONTRACTORS SHALL CAREFULLY REVIEW THE CONSTRUCTION DOCUMENTS. INFORMATION REGARDING THE COMPLETE WORK IS DISPERSED THROUGHOUT THE DOCUMENT SET AND CANNOT BE ACCURATELY DETERMINED WITHOUT REFERENCE TO THE COMPLETE DOCUMENT SET.
E. WHERE THERE MAY BE A CONFLICT IN THE SPECIFICATIONS AND/OR DRAWINGS, THEN THE MORE EXPENSIVE LABOR, MATERIALS AND EQUIPMENT SHALL BE ASSUMED TO BE REQUIRED AND SHALL BE PROVIDED BY THE GENERAL CONTRACTOR TO THE SATISFACTION OF THE OWNER.
F. ALL WALLS SHALL EXTEND TO DECK UNLESS NOTED OTHERWISE.
G. ALL DOOR FRAMES SHALL BE LOCATED 4" FROM HINGE SIDE OF BLOCK WALLS AND 2" FROM GYPSUM BOARD WALLS UNLESS NOTED OTHERWISE.
H. CONTRACTOR TO PROVIDE BULLNOSE CMU AT ALL OUTSIDE CORNERS UNLESS NOTED OTHERWISE.
I. REFER TO A-501 FOR WALL TYPES.
J. REFER TO A-601 FOR DOOR TYPES AND SCHEDULE.
K. REFER TO STRUCTURAL DRAWINGS FOR AREAS WHERE EXISTING FLOOR NEEDS TO BE INFILLED WITH NEW CONSTRUCTION.
L. ALL EXISTING EXTERIOR WINDOWS CALLED TO REMAIN SHALL BE PROTECTED DURING CONSTRUCTION.
M. NOTIFY ARCHITECT IF PIPING INSULATION IS FOUND DURING SELECTIVE DEMOLITION.
N. PLASTER SURFACES DAMAGED DURING DEMOLITION SHALL BE PATCHED AND PREPPED FOR SKIM-COATING AND PAINTING.
ALL EXISTING PLASTER WALLS IN CORRIDORS SHALL RECEIVE SKIM COAT OF PLASTER TO 4" ABOVE FINISH CEILING BEFORE PAINTING.
O. REFER TO GENERAL SHEETS FOR REQUIRED WALL RATINGS.
P. ALL EXISTING FLOORS TO RECEIVE SELF-LEVELING FLOOR COMPOUND AS NEEDED.. INFILL ALL OPENINGS IN FLOORS PER STRUCTURAL DRAWINGS PRIOR TO APPLICATION. REFER TO SPEC. 035413.
Q. LOCKERS SHOWN FOR REPRESENTATION AND COUNT ONLY. REFER TO SPECIFICATIONS FOR MORE INFO.

REFERENCED KEYNOTES

SHEET KEYNOTES

GPD GROUP
Glous, Pyle, Schomer, Burns & DeHaven, Inc.
520 South Main Street, Suite 2531
Akron, OH 44311
330.572.2100 Fax 330.572.2101
Copyright: Glous, Pyle, Schomer, Burns & DeHaven, Inc. 2026

ROBERT P. MADISON INTERNATIONAL, INC
ARCHITECTS • INTERIORS • PLANNERS

Shaker Heights Schools
Equity • Excellence • Exploration

Ohio Facilities Construction Commission

REV	DATE	DESCRIPTION

STATE OF OHIO
AARON RODEBAUGH
5088
REGISTERED ARCHITECT

Aaron Rodebaugh License # 5088
02/12/2026
Expiration Date: December 31, 2027

Shaker Heights - Woodbury Middle Years Building
15400 S Woodland Rd, Shaker Heights, OH 44120

BUILDING SECTIONS

ISSUED FOR:	
PERMIT	--/--/----
BID	01/15/2026
CONSTRUCTION	02/05/2026
RECORD	--/--/----

PROJECT MANAGER	DESIGNER
PM	TL

JOB NO.
2023197.02

A-302

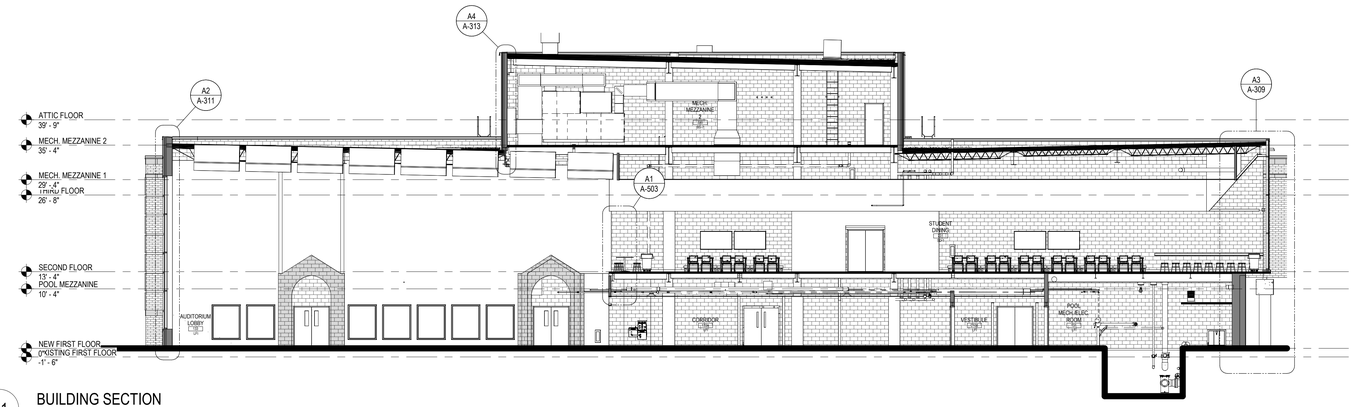

D1 BUILDING SECTION
3/32" = 1'-0"

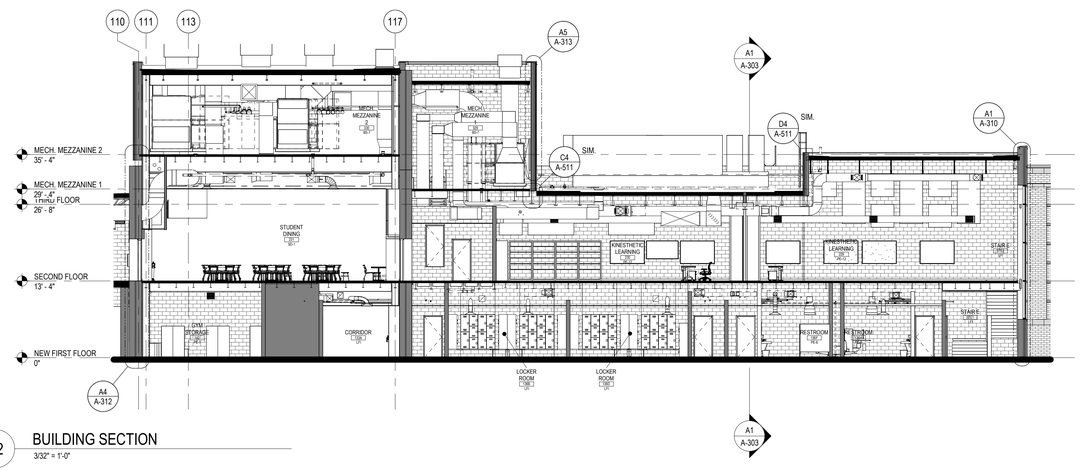

B2 BUILDING SECTION
3/32" = 1'-0"

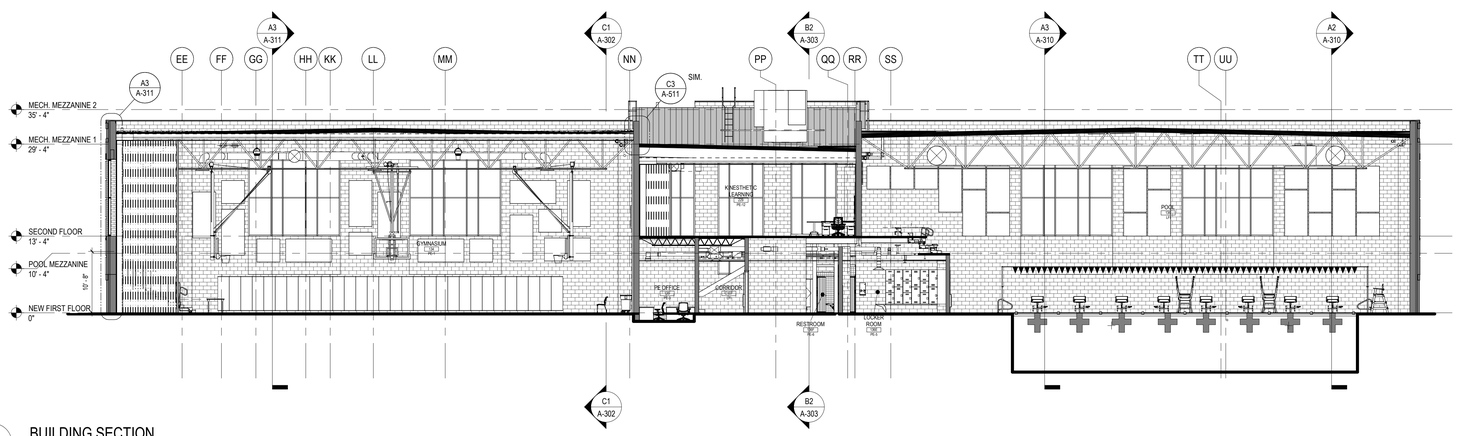

A1 BUILDING SECTION
3/32" = 1'-0"

GENERAL SHEET NOTES

A. DO NOT SCALE DRAWINGS.
B. IT IS THE RESPONSIBILITY OF THE GENERAL CONTRACTOR TO CROSS-CHECK THE MEP DRAWINGS WITH THE ARCHITECTURAL DRAWINGS PRIOR TO THE ORDERING / INSTALLATION OF MECHANICAL, ELECTRICAL, AND PLUMBING WORK. ANY DISCREPANCIES BETWEEN THE ARCHITECTURAL AND MEP DRAWINGS SHALL BE BROUGHT TO THE ARCHITECTS ATTENTION FOR IMMEDIATE CLARIFICATION.
C. COORDINATE WORK WITH OTHER TRADES, EQUIPMENT FURNISHED BY OTHERS, REQUIREMENTS OF THE OWNER, AND THE CONSTRAINTS OF THE EXISTING CONDITIONS OF THE PROJECT SITE. COORDINATE THE INSTALLATION WITH OTHER TRADES AS REQUIRED TO ENSURE A NEAT AND ORDERLY INSTALLATION. NOTIFY ARCHITECT / ENGINEER OF ANY DISCREPANCIES BEFORE STARTING WORK.
D. GENERAL CONTRACTOR AND SUB-CONTRACTORS SHALL CAREFULLY REVIEW THE CONSTRUCTION DOCUMENTS. INFORMATION REGARDING THE COMPLETE WORK IS DISPERSED THROUGHOUT THE DOCUMENT SET AND CANNOT BE ACCURATELY DETERMINED WITHOUT REFERENCE TO THE COMPLETE DOCUMENT SET.
E. WHERE THERE MAY BE A CONFLICT IN THE SPECIFICATIONS AND/OR DRAWINGS, THEN THE MORE EXPENSIVE LABOR, MATERIALS AND EQUIPMENT SHALL BE ASSUMED TO BE REQUIRED AND SHALL BE PROVIDED BY THE GENERAL CONTRACTOR TO THE SATISFACTION OF THE OWNER.
F. ALL WALLS SHALL EXTEND TO DECK UNLESS NOTED OTHERWISE.
G. ALL DOOR FRAMES SHALL BE LOCATED 4" FROM HINGE SIDE OF BLOCK WALLS AND 2" FROM GYPSUM BOARD WALLS UNLESS NOTED OTHERWISE.
H. CONTRACTOR TO PROVIDE BULLNOSE CMU AT ALL OUTSIDE CORNERS UNLESS NOTED OTHERWISE.
I. REFER TO A-501 FOR WALL TYPES.
J. REFER TO A-601 FOR DOOR TYPES AND SCHEDULE.
K. REFER TO STRUCTURAL DRAWINGS FOR AREAS WHERE EXISTING FLOOR NEEDS TO BE INFILLED WITH NEW CONSTRUCTION.
L. ALL EXISTING EXTERIOR WINDOWS CALLED TO REMAIN SHALL BE PROTECTED DURING CONSTRUCTION.
M. NOTIFY ARCHITECT IF PIPING INSULATION IS FOUND DURING SELECTIVE DEMOLITION.
N. PLASTER SURFACES DAMAGED DURING DEMOLITION SHALL BE PATCHED AND PREPPED FOR SKIM-COATING AND PAINTING.
ALL EXISTING PLASTER WALLS IN CORRIDORS SHALL RECEIVE SKIM COAT OF PLASTER TO 4" ABOVE FINISH CEILING BEFORE PAINTING.
O. REFER TO GENERAL SHEETS FOR REQUIRED WALL RATINGS.
P. ALL EXISTING FLOORS TO RECEIVE SELF-LEVELING FLOOR COMPOUND AS NEEDED. INFILL ALL OPENINGS IN FLOORS PER STRUCTURAL DRAWINGS PRIOR TO APPLICATION. REFER TO SPEC. 035413.
Q. LOCKERS SHOWN FOR REPRESENTATION AND COUNT ONLY. REFER TO SPECIFICATIONS FOR MORE INFO.

GPD GROUP
Glaus, Pyle, Schomer, Burns & DeHaven, Inc.
520 South Main Street, Suite 2531
Akron, OH 44311
330.572.2100 Fax 330.572.2101

Copyright: Glaus, Pyle, Schomer, Burns & DeHaven, Inc. 2026

ROBERT P. MADISON INTERNATIONAL, INC
ARCHITECTS • INTERIORS • PLANNERS

Shaker Heights Schools
Equity • Excellence • Exploration

Ohio Facilities Construction Commission

REV.	DATE	DESCRIPTION

STATE OF OHIO
AARON RODEBAUGH
5088
REGISTERED ARCHITECT
Aaron Rodebaugh License # 5088
02/12/2026
Expiration Date: December 31, 2027

Shaker Heights - Woodbury Middle Years Building
15400 S Woodland Rd, Shaker Heights, OH 44120

BUILDING SECTIONS

ISSUED FOR:	
PERMIT	--/--/----
BID	01/15/2026
CONSTRUCTION	02/05/2026
RECORD	--/--/----

PROJECT MANAGER	DESIGNER
	TL

JOB NO.
2023197.02

A-303

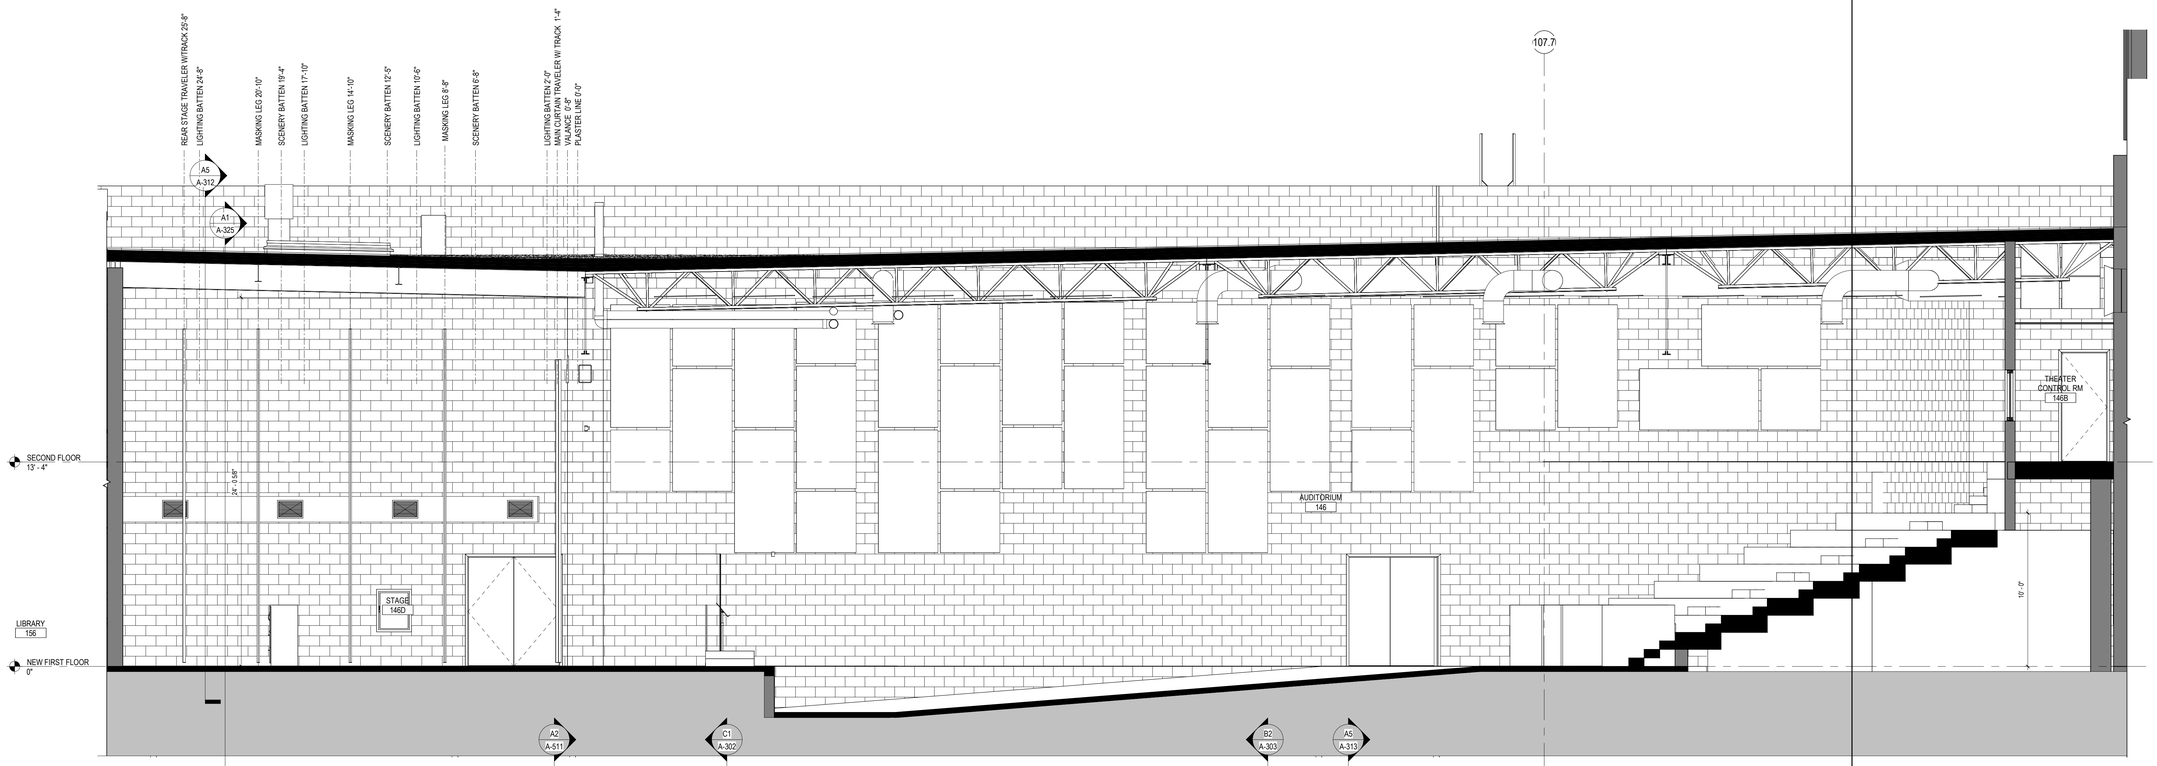

C1 EW AUDITORIUM SECTION
1/4" = 1'-0"

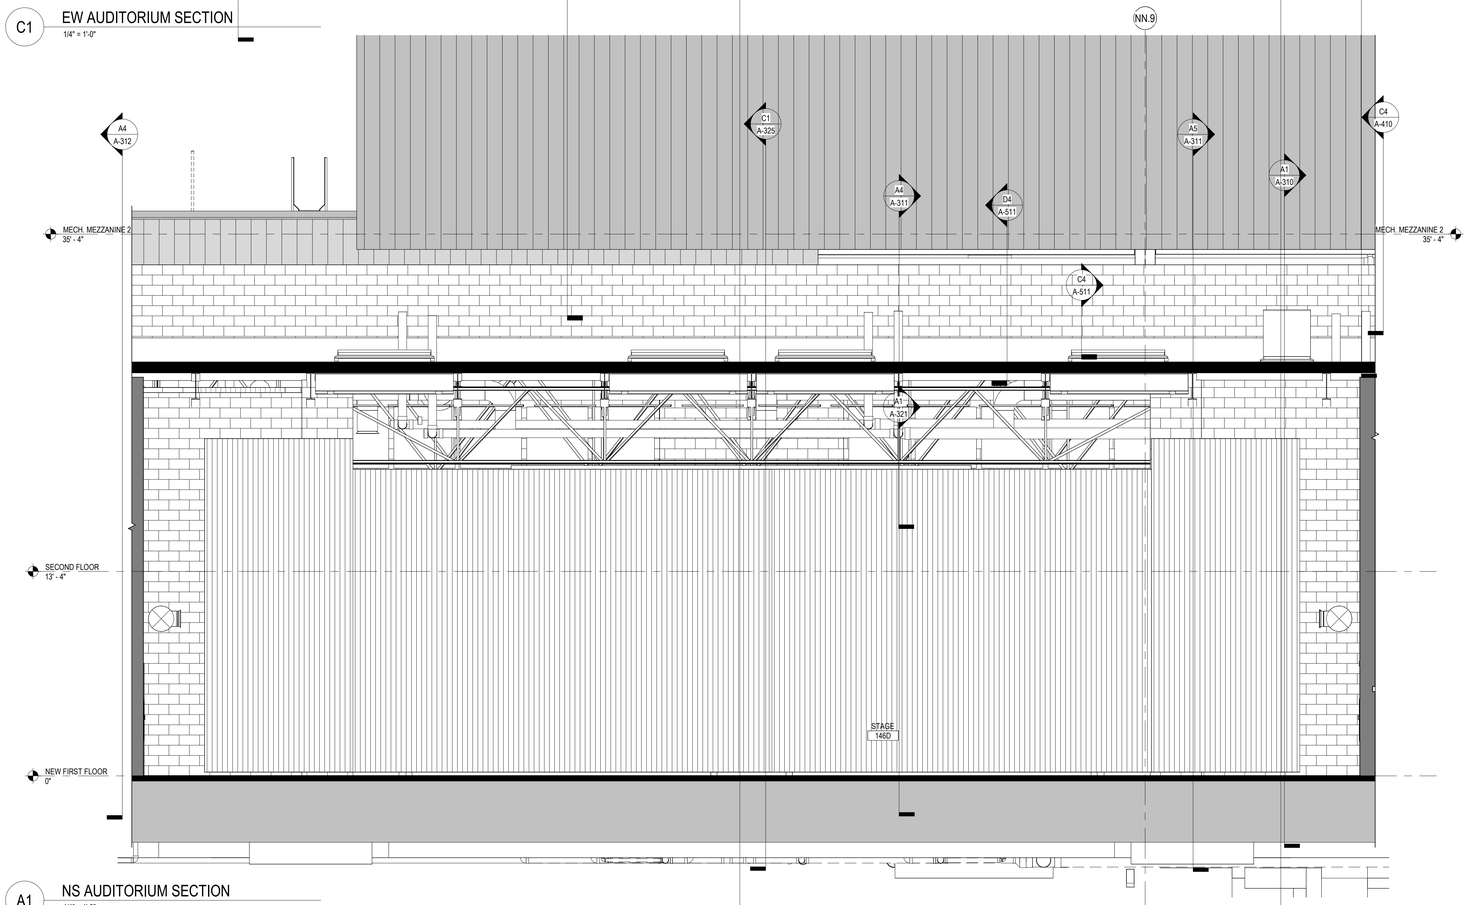

A1 NS AUDITORIUM SECTION
1/4" = 1'-0"

GPD GROUP
Glous, Pyle, Schomer, Burns & DeHaven, Inc.
520 South Main Street, Suite 2531
Akron, OH 44311
330.572.2100 Fax 330.572.2101
Copyright: Glous, Pyle, Schomer, Burns & DeHaven, Inc. 2026

ROBERT P. MADISON INTERNATIONAL, INC
ARCHITECTS • INTERIORS • PLANNERS

Shaker Heights Schools
Equity • Excellence • Exploration

Ohio Facilities Construction Commission

REV.	DATE	DESCRIPTION

STATE OF OHIO
AARON RODEBAUGH
5088
REGISTERED ARCHITECT
Aaron Rodebaugh License # 5088
02/12/2026
Expiration Date: December 31, 2027

Shaker Heights - Woodbury Middle Years Building
15400 S Woodland Rd, Shaker Heights, OH 44120

AUDITORIUM SECTIONS

ISSUED FOR:	
PERMIT	--/--/----
BID	01/15/2026
CONSTRUCTION	02/05/2026
RECORD	--/--/----

PROJECT MANAGER	DESIGNER
PM	TL

JOB NO.
2023197.02

A-325

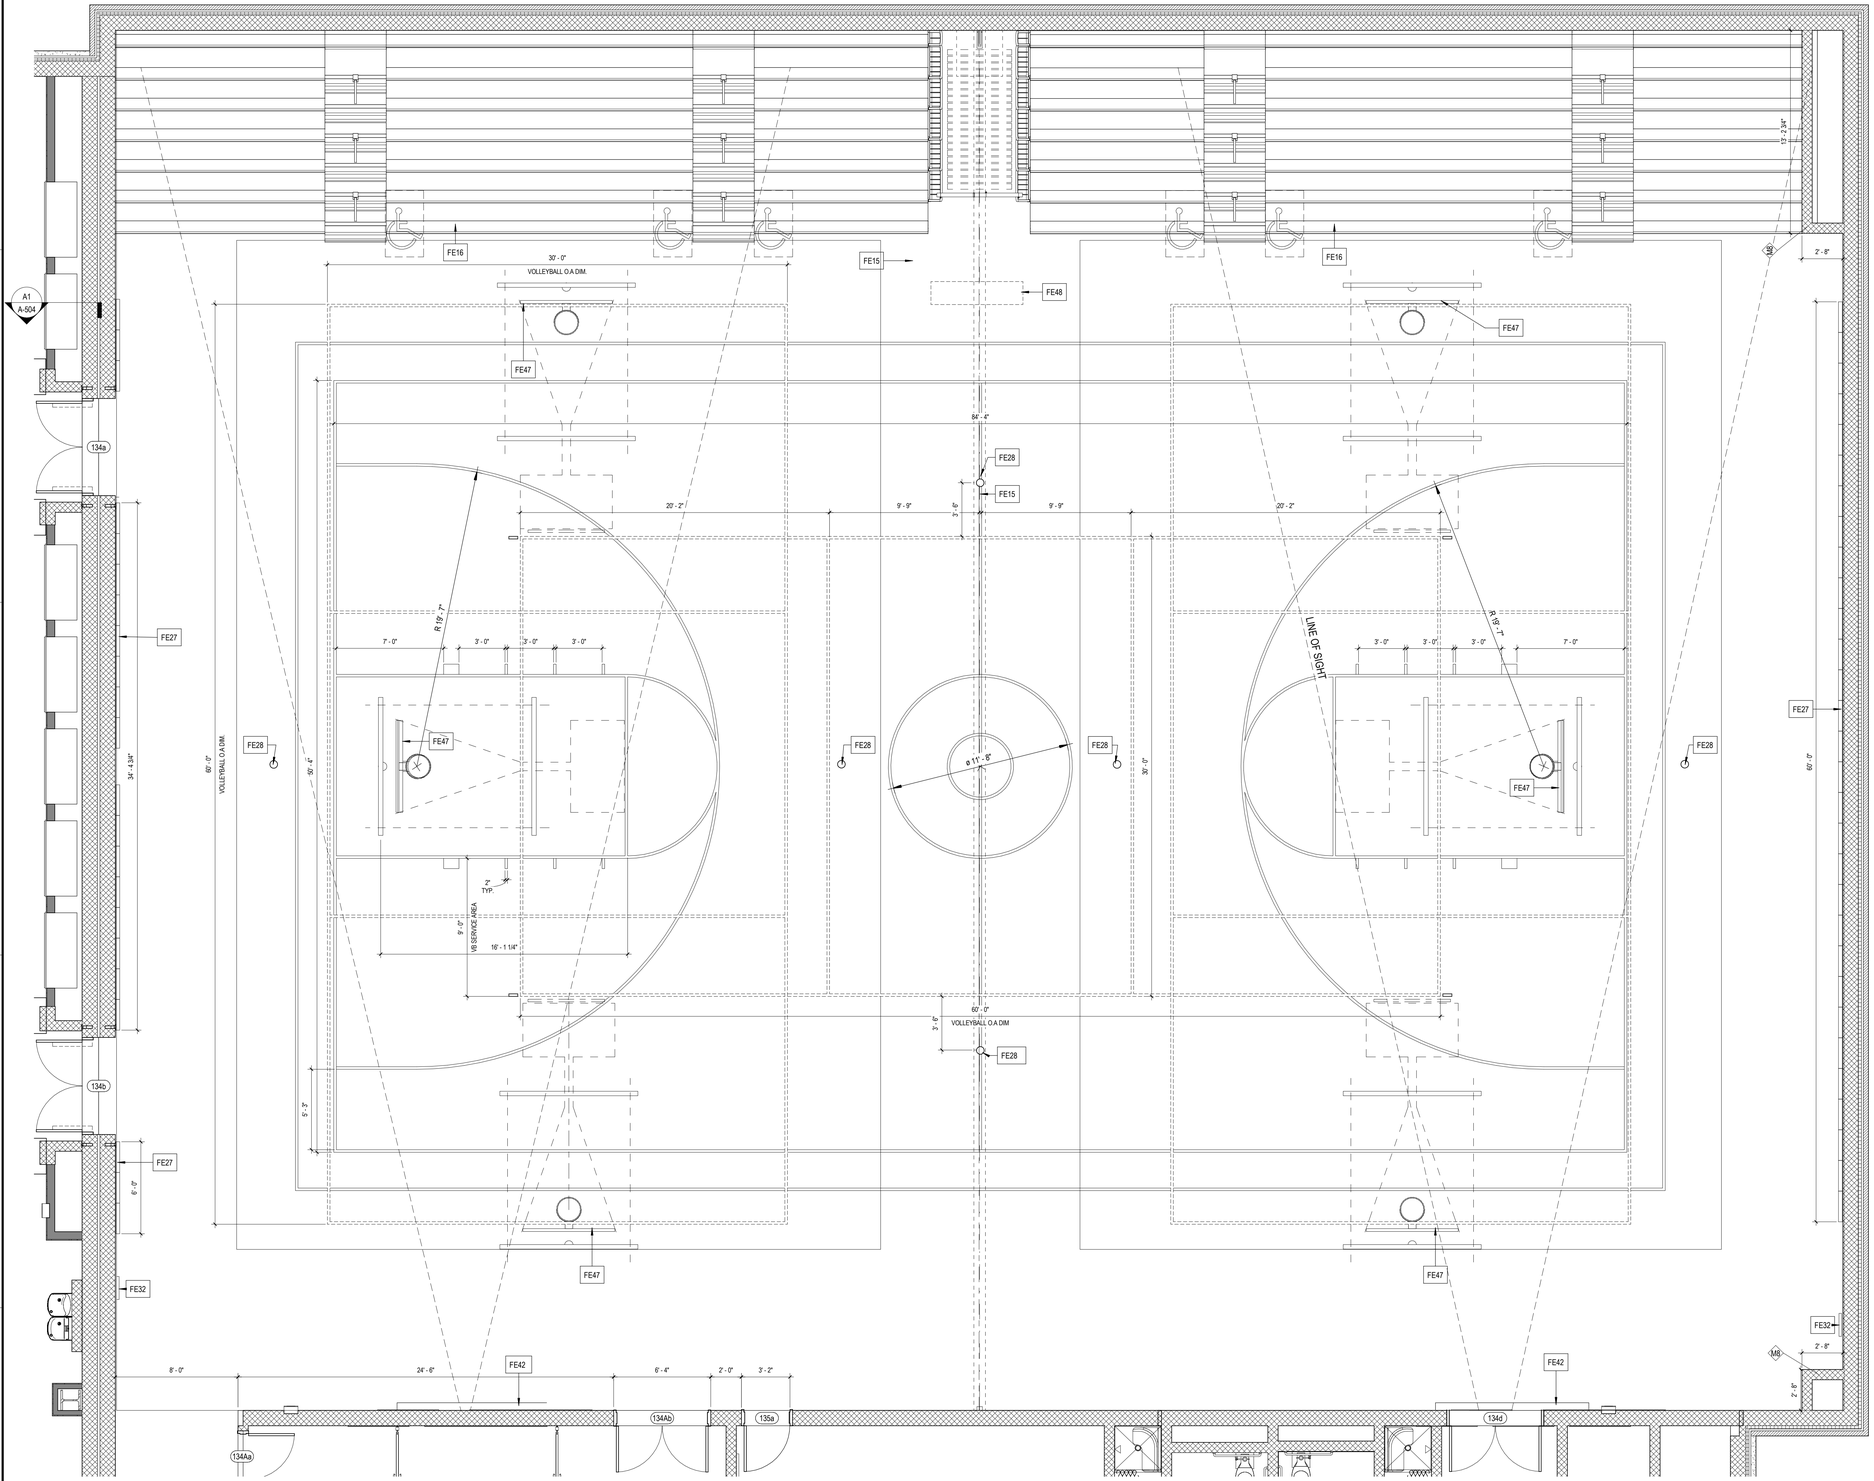

A1 ENLRG. GYMNASIUM FLOOR PLAN

1/4" = 1'-0"

GYMNASIUM GENERAL NOTES

A. GYMNASIUM CONCRETE SLAB SHALL RECEIVE A CURING AGENT SEALER TO LOWER MOISTER CONTENT IN SLAB TO REQUIRED LEVELS AS RECOMMENDED BY WOOD FLOOR MFR. (SEE CONCRETE SPECIFICATIONS FOR SEALER). PROVIDE A 6MIL POLYETHYLENE VAPOR BARRIER SHALL BE SEALED.
B. PAINT 2'-0" LONG LINE INDICATING THE COACHES BOX (TOTAL 2 LINES). THE LINE TO BE MEASURED FROM THE CEND LINES OF THE COURTS.
C. THREE POINT LINE SHALL HAVE A 19'-9" RADIUS FROM THE GOAL.
D. WOOD FLOORING CONTRACTOR SHALL PROVIDE SOLID REINFORCING AT THE BLEACHERS STACK AREA AND WHERE ROLLER FOR THE BLEACHERS EXTEND. COORDINATE REQUIREMENTS WITH BLEACHER MFR.
E. TWO (2) SECONDARY VOLLEYBALL COURTS (EAST/WEST) SHALL BE 57'-0" X 29'-6" WITH 2" WIDE COURT MARKINGS (U.N.O.). STRIPING/MARKINGS FOR PRIMARY COURT SHALL BE WHITE.
F. PRIMARY VOLLEYBALL COURT (NORTH/SOUT) SHALL BE 59'-0" X 29'-6" WITH 2" WIDE COURT MARKINGS (U.N.O.). STRIPING/MARKINGS FOR PRIMARY COURT SHALL BE WHITE.
G. TWO (2) SECONDARY BASKETBALL COURTS (EAST/WEST) SHALL BE 57'-0" X 36'-0" WITH 2" WIDE COURT MARKINGS (U.N.O.). MARKINGS AT THE CORNERS SHALL BE RED.
H. PRIMARY BASKETBALL COURT (NORTH/SOUTH) SHALL BE 50'-0" X 75'-0" WITH 2 1/2" WIDE COURT MARKINGS (U.N.O.). STRIPING/MARKING FOR PRIMARY COURT SHALL BE BLACK
I. GYMNASIUM AND NATATORIUM UNDERSIDE OF ROOF DECK, ROOF JOISTS, PIPES, AND MECHANICAL DUCTS TO BE PAINTED P-10.
J. NATATORIUM CLOTH DUCTWORK COLOR TO BE SELECTED BY ARCHITECT FROM MANUFACTURER'S COLOR OPTIONS.

GYMNASIUM EQUIPMENT

FE 15. BASE BID: DIVIDER CURTAIN. ALTERNATE: MOTORIZED OPERABLE PARTITION
FE 16. BLEACHERS: TELESCOPING STANDS, MOTORIZED
FE 27. WALL SAFETY PADS
FE 28. VOLLEYBALL SLEEVES, STANDARDS AND NETS (PROVIDE TWO SETS OF NETS AND STANDARDS)
FE 32. CHIN UP BAR
FE 42. SCOREBOARD (QTY. 2)
FE 47. BASKETBALL BACKBOARD ASSEMBLY OVERHEAD MOUNTED, ELECTRONICALLY OPERATED

STORED GYMNASIUM EQUIPMENT

THE FOLLOWING EQUIPMENT MAY BE NOT SHOWN IN PLAN AND STORED IN GYM STORAGE ROOM 131E AND INCLUDED AS PART OF THE BASE BID. REFER TO SPECIFICATIONS:

10. TWO (2) BASKETBALL CARTS
11. VOLLEYBALL CART WITH STANDARDS, NETS, SAFETY PAD AND JUDGES STAND
12. NOT USED.
13. TEN (10) TUMBLING MATS AND CART
14. NOT USED.
15. PORTABLE WHITE BOARD

GPD GROUP
Gloux, Pyle, Schomer, Burns & DeHaven, Inc.
520 South Main Street, Suite 2531
Akron, OH 44311
330.572.2100 Fax 330.572.2101
Copyright: Gloux, Pyle, Schomer, Burns & DeHaven, Inc. 2026

ROBERT P. MADISON INTERNATIONAL, INC
ARCHITECTS • INTERIORS • PLANNERS

Shaker Heights Schools
Equity • Excellence • Exploration

Ohio Facilities Construction Commission

REV.	DATE	DESCRIPTION

STATE OF OHIO
AARON RODEBAUGH
5088
REGISTERED ARCHITECT

Aaron Rodebaugh License # 5088
02/12/2026
Expiration Date: December 31, 2027

Shaker Heights - Woodbury Middle Years Building
15400 S Woodland Rd, Shaker Heights, OH 44120

ENLARGED GYMNASIUM FLOOR PLAN

ISSUED FOR:	
PERMIT	--/--/----
BID	01/15/2026
CONSTRUCTION	02/05/2026
RECORD	--/--/----

PROJECT MANAGER	DESIGNER
PM	TL

JOB NO.
2023197.02

A-401

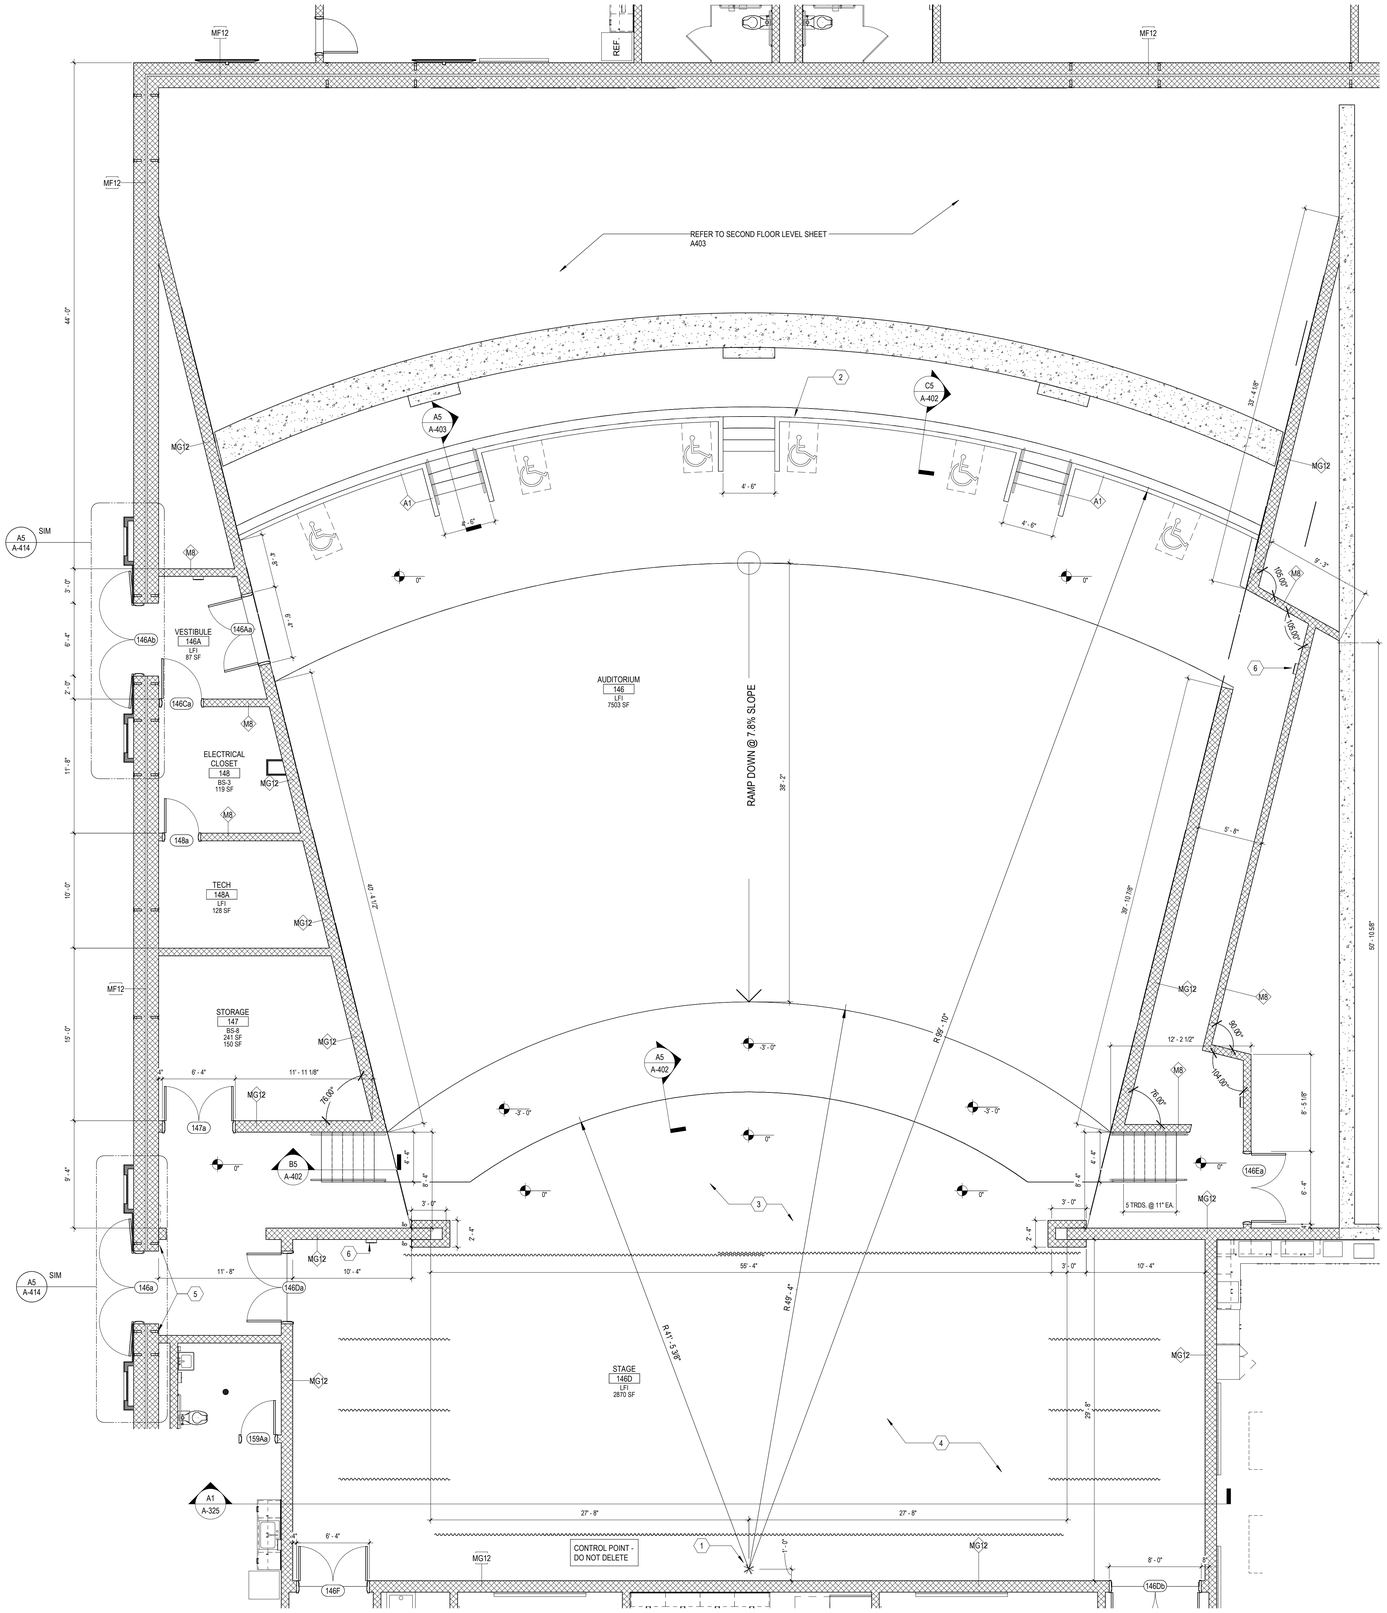

A1 ENLARGED AUDITORIUM- FIRST FLOOR PLAN
3/16" = 1'-0"

GENERAL SHEET NOTES

A. DO NOT SCALE DRAWINGS.
B. IT IS THE RESPONSIBILITY OF THE GENERAL CONTRACTOR TO CROSS-CHECK THE MEP DRAWINGS WITH THE ARCHITECTURAL DRAWINGS PRIOR TO THE ORDERING / INSTALLATION OF MECHANICAL, ELECTRICAL, AND PLUMBING WORK. ANY DISCREPANCIES BETWEEN THE ARCHITECTURAL AND MEP DRAWINGS SHALL BE BROUGHT TO THE ARCHITECTS ATTENTION FOR IMMEDIATE CLARIFICATION.
C. COORDINATE WORK WITH OTHER TRADES, EQUIPMENT FURNISHED BY OTHERS, REQUIREMENTS OF THE OWNER, AND THE CONSTRAINTS OF THE EXISTING CONDITIONS OF THE PROJECT SITE. COORDINATE THE INSTALLATION WITH OTHER TRADES AS REQUIRED TO ENSURE A NEAT AND ORDERLY INSTALLATION. NOTIFY ARCHITECT / ENGINEER OF ANY DISCREPANCIES BEFORE STARTING WORK.
D. GENERAL CONTRACTOR AND SUB-CONTRACTORS SHALL CAREFULLY REVIEW THE CONSTRUCTION DOCUMENTS. INFORMATION REGARDING THE COMPLETE WORK IS DISPERSED THROUGHOUT THE DOCUMENT SET AND CANNOT BE ACCURATELY DETERMINED WITHOUT REFERENCE TO THE COMPLETE DOCUMENT SET.
E. WHERE THERE MAY BE A CONFLICT IN THE SPECIFICATIONS AND/OR DRAWINGS, THEN THE MORE EXPENSIVE LABOR, MATERIALS AND EQUIPMENT SHALL BE ASSUMED TO BE REQUIRED AND SHALL BE PROVIDED BY THE GENERAL CONTRACTOR TO THE SATISFACTION OF THE OWNER.
F. ALL WALLS SHALL EXTEND TO DECK UNLESS NOTED OTHERWISE.
G. ALL DOOR FRAMES SHALL BE LOCATED 4" FROM HINGE SIDE OF BLOCK WALLS AND 2" FROM GYPSUM BOARD WALLS UNLESS NOTED OTHERWISE.
H. CONTRACTOR TO PROVIDE BULLNOSE CMU AT ALL OUTSIDE CORNERS UNLESS NOTED OTHERWISE.
I. REFER TO A-501 FOR WALL TYPES.
J. REFER TO A-601 FOR DOOR TYPES AND SCHEDULE.
K. REFER TO STRUCTURAL DRAWINGS FOR AREAS WHERE EXISTING FLOOR NEEDS TO BE INFILLED WITH NEW CONSTRUCTION.
L. ALL EXISTING EXTERIOR WINDOWS CALLED TO REMAIN SHALL BE PROTECTED DURING CONSTRUCTION.
M. NOTIFY ARCHITECT IF PIPING INSULATION IS FOUND DURING SELECTIVE DEMOLITION.
N. PLASTER SURFACES DAMAGED DURING DEMOLITION SHALL BE PATCHED AND PREPPED FOR SKIM-COATING AND PAINTING.
ALL EXISTING PLASTER WALLS IN CORRIDORS SHALL RECEIVE SKIM COAT OF PLASTER TO 4" ABOVE FINISH CEILING BEFORE PAINTING.
O. REFER TO GENERAL SHEETS FOR REQUIRED WALL RATINGS.
P. ALL EXISTING FLOORS TO RECEIVE SELF-LEVELING FLOOR COMPOUND AS NEEDED.. INFILL ALL OPENINGS IN FLOORS PER STRUCTURAL DRAWINGS PRIOR TO APPLICATION. REFER TO SPEC. 035413.
Q. LOCKERS SHOWN FOR REPRESENTATION AND COUNT ONLY. REFER TO SPECIFICATIONS FOR MORE INFO.

PLAN KEYNOTES

1. CONTROL POINT FOR AUDITORIUM LAYOUT
2. HALF HEIGHT WALL, REFER TO SECTION DETAIL
3. MAPLE STAGE FLOORING. 'ANCHORED ACTIONCUSH II PLUS FLOOR SYSTEM' BY ACTION FLOOR SYSTEMS OR SIMILAR. CONTRACTOR TO COORDINATE RECESS REQUIRED FOR CONCRETE SUBFLOOR TO ACCOMODATE FLOORING SYSTEM. STAGE FLOOR SHALL BE FLUSH WITH ADJACENT FLOOR FINISH.
4. ORCHESTRA SHELL - TOTAL QTY. 16, BASIS OF DESIGN WENDGER CLASSIC LEGACY, REFER TO SPEC. SECTION 116123 FOR MORE INFORMATION.
5. MASONRY PORTAL FOR FIREWALL, REFER TO DOOR HEAD/JAMB DETAILS, TYPICAL.
6. RECESSED FIRE EXTINGUISHER CABINET

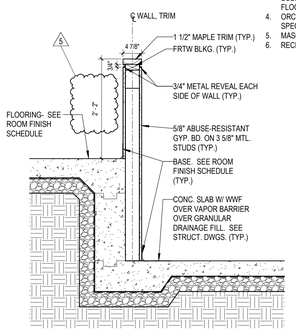

C5 AUDITORIUM GUARD DETAIL
3/4" = 1'-0"

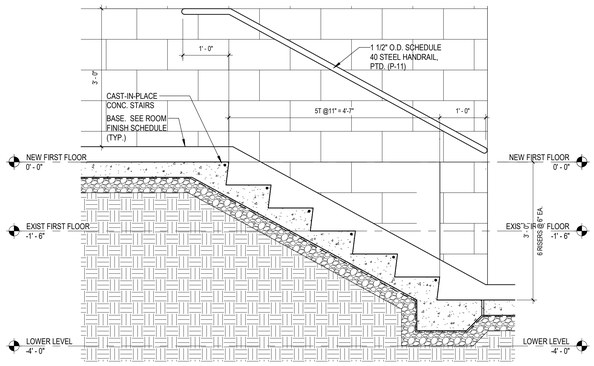

B5 STAIR SECTION LOWER AUDITORIUM
3/4" = 1'-0"

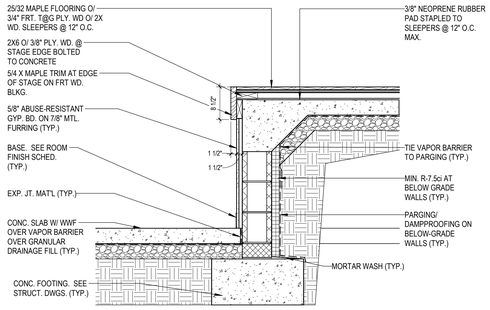

A5 STAGE SECTION
3/4" = 1'-0"

GPD GROUP
Gloss, Pyle, Schomer, Burns & DeHaven, Inc.
520 South Main Street, Suite 2531
Akron, OH 44311
330.572.2100 Fax 330.572.2101
Copyright; Gloss, Pyle, Schomer, Burns & DeHaven, Inc. 2026
ROBERT P. MADISON INTERNATIONAL, INC
ARCHITECTS • INTERIORS • PLANNERS

Shaker Heights Schools
Equity • Excellence • Exploration
Ohio Facilities Construction Commission

REV.	DATE	DESCRIPTION
2	10/09/2025	FOUNDATION PACKAGE - GMP 10 - ADDENDUM 1
5	02/20/2026	BUILDING DEPARTMENT REVIEW

Natasha Bailey License #7419
Expiration Date: December 31, 2027
STATE OF OHIO NATASHA BAILEY 7419 REGISTERED ARCHITECT
04/09/26

Shaker Heights - Woodbury Middle Years Building
15400 S Woodland Rd, Shaker Heights, OH 44120

ENLARGED AUDITORIUM FIRST FLOOR PLAN

ISSUED FOR:	
PERMIT	--/--/----
BID	01/15/2026
CONSTRUCTION	02/05/2026
RECORD	--/--/----

PROJECT MANAGER	DESIGNER
	TL

JOB NO. 2023197.02

A-402

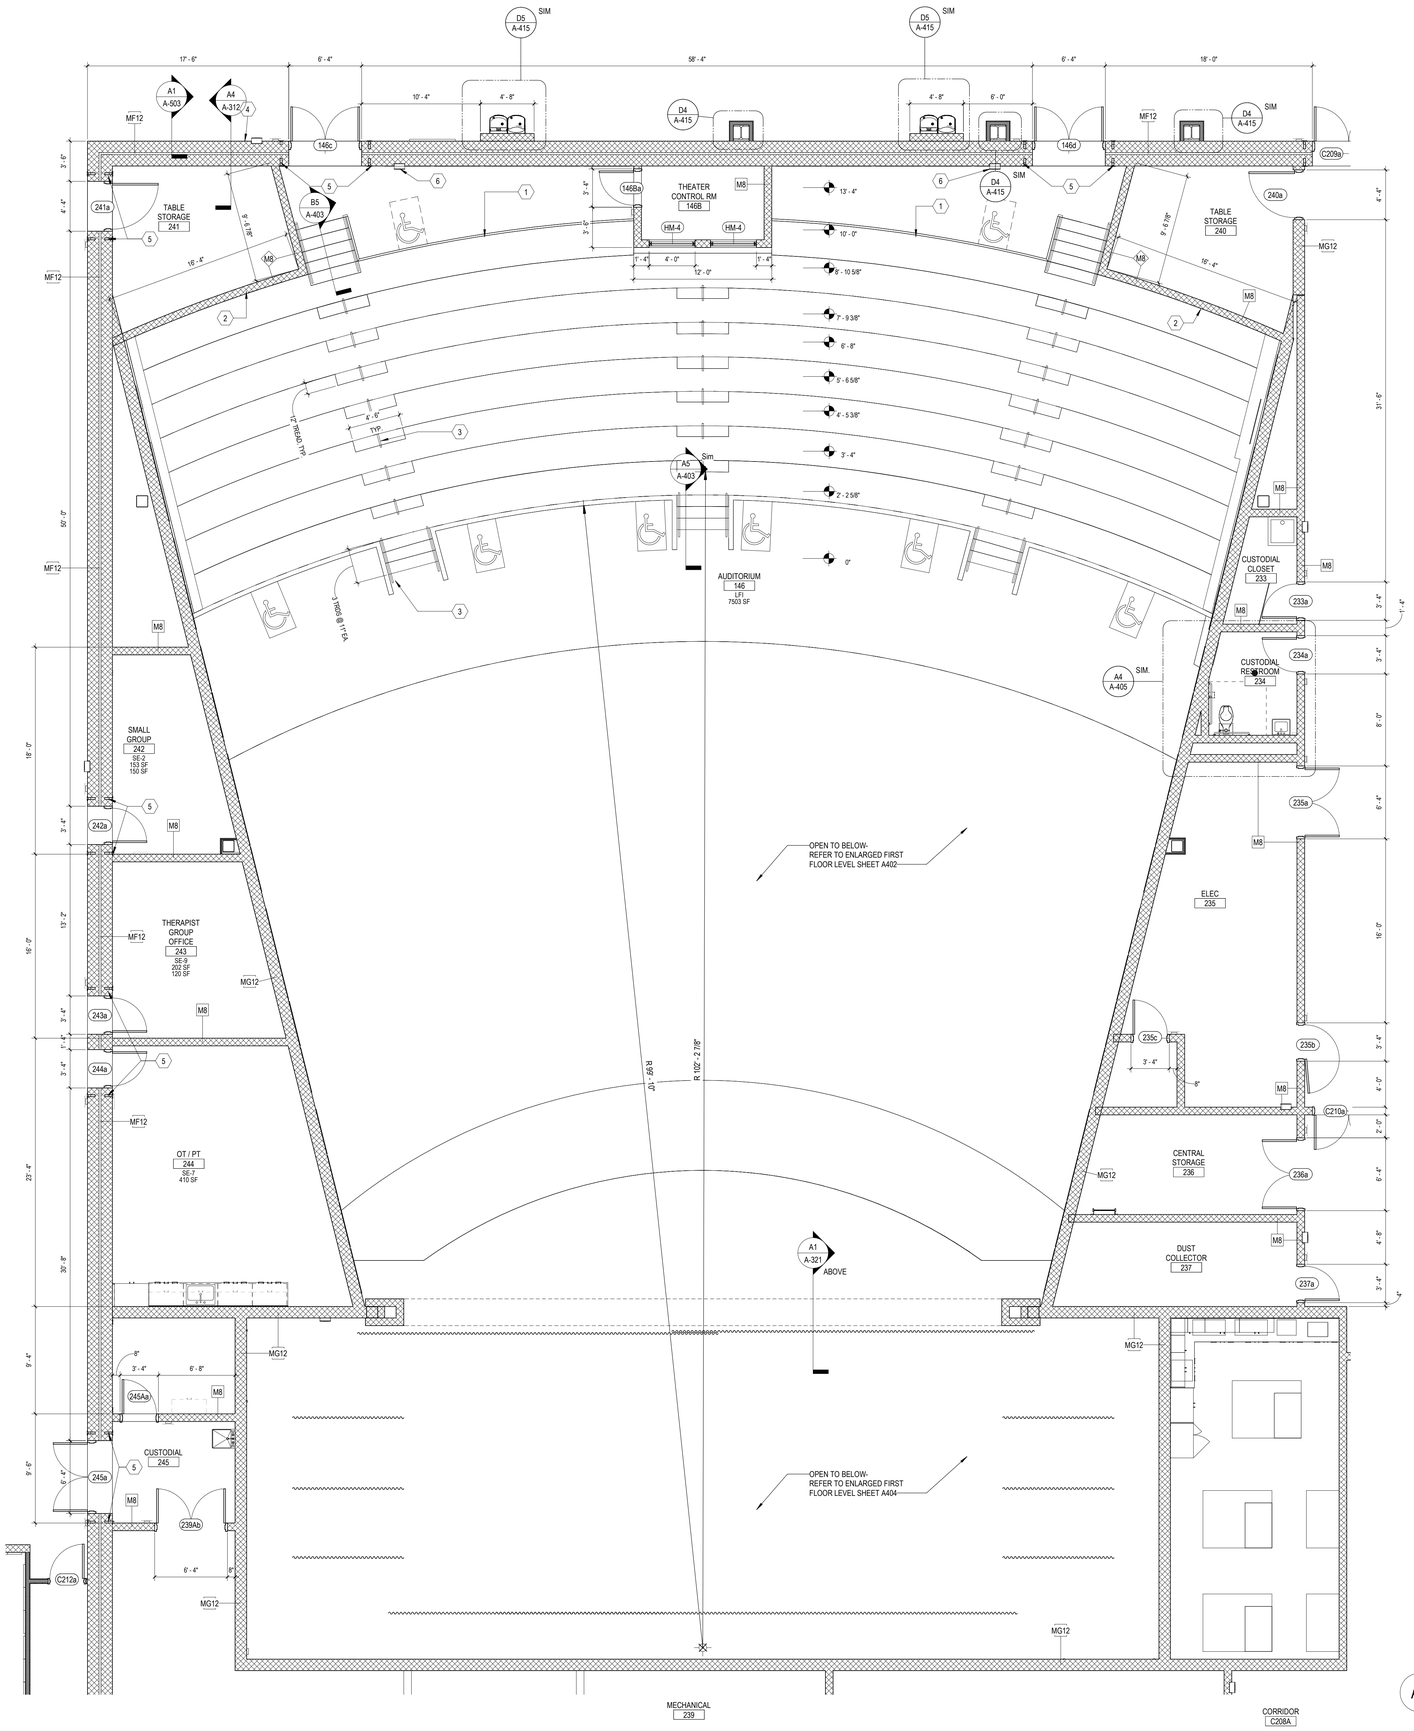

ENLARGED AUDITORIUM - SECOND FLOOR PLAN
A4
3/16" = 1'-0"

GENERAL SHEET NOTES

A. DO NOT SCALE DRAWINGS.
B. IT IS THE RESPONSIBILITY OF THE GENERAL CONTRACTOR TO CROSS-CHECK THE MEP DRAWINGS WITH THE ARCHITECTURAL DRAWINGS PRIOR TO THE ORDERING / INSTALLATION OF MECHANICAL, ELECTRICAL, AND PLUMBING WORK. ANY DISCREPANCIES BETWEEN THE ARCHITECTURAL AND MEP DRAWINGS SHALL BE BROUGHT TO THE ARCHITECTS ATTENTION FOR IMMEDIATE CLARIFICATION.
C. COORDINATE WORK WITH OTHER TRADES, EQUIPMENT FURNISHED BY OTHERS, REQUIREMENTS OF THE OWNER, AND THE CONSTRAINTS OF THE EXISTING CONDITIONS OF THE PROJECT SITE. COORDINATE THE INSTALLATION WITH OTHER TRADES AS REQUIRED TO ENSURE A NEAT AND ORDERLY INSTALLATION. NOTIFY ARCHITECT / ENGINEER OF ANY DISCREPANCIES BEFORE STARTING WORK.
D. GENERAL CONTRACTOR AND SUB-CONTRACTORS SHALL CAREFULLY REVIEW THE CONSTRUCTION DOCUMENTS. INFORMATION REGARDING THE COMPLETE WORK IS DISPERSED THROUGHOUT THE DOCUMENT SET AND CANNOT BE ACCURATELY DETERMINED WITHOUT REFERENCE TO THE COMPLETE DOCUMENT SET.
E. WHERE THERE MAY BE A CONFLICT IN THE SPECIFICATIONS AND/OR DRAWINGS, THEN THE MORE EXPENSIVE LABOR, MATERIALS AND EQUIPMENT SHALL BE ASSUMED TO BE REQUIRED AND SHALL BE PROVIDED BY THE GENERAL CONTRACTOR TO THE SATISFACTION OF THE OWNER.
F. ALL WALLS SHALL EXTEND TO DECK UNLESS NOTED OTHERWISE.
G. ALL DOOR FRAMES SHALL BE LOCATED 4" FROM HINGE SIDE OF BLOCK WALLS AND 2" FROM GYPSUM BOARD WALLS UNLESS NOTED OTHERWISE.
H. CONTRACTOR TO PROVIDE BULLNOSE CMU AT ALL OUTSIDE CORNERS UNLESS NOTED OTHERWISE.
I. REFER TO A-501 FOR WALL TYPES.
J. REFER TO A-601 FOR DOOR TYPES AND SCHEDULE.
K. REFER TO STRUCTURAL DRAWINGS FOR AREAS WHERE EXISTING FLOOR NEEDS TO BE INFILLED WITH NEW CONSTRUCTION.
L. ALL EXISTING EXTERIOR WINDOWS CALLED TO REMAIN SHALL BE PROTECTED DURING CONSTRUCTION.
M. NOTIFY ARCHITECT IF PIPING INSULATION IS FOUND DURING SELECTIVE DEMOLITION.
N. PLASTER SURFACES DAMAGED DURING DEMOLITION SHALL BE PATCHED AND PREPPED FOR SKIM-COATING AND PAINTING.
ALL EXISTING PLASTER WALLS IN CORRIDORS SHALL RECEIVE SKIM COAT OF PLASTER TO 4" ABOVE FINISH CEILING BEFORE PAINTING.
O. REFER TO GENERAL SHEETS FOR REQUIRED WALL RATINGS.
P. ALL EXISTING FLOORS TO RECEIVE SELF-LEVELING FLOOR COMPOUND AS NEEDED.. INFILL ALL OPENINGS IN FLOORS PER STRUCTURAL DRAWINGS PRIOR TO APPLICATION. REFER TO SPEC. 035413.
Q. LOCKERS SHOWN FOR REPRESENTATION AND COUNT ONLY. REFER TO SPECIFICATIONS FOR MORE INFO.

PLAN KEYNOTES

1. 42" A.F.F. 1 1/2" DIA. STEEL GUARDRAIL (PAINTED), TYP.
2. CMU WALL TO FOLLOW RADIUS OF STEPPED FLOORING.
3. 36" A.F.F. 1 1/2" DIA. STEEL HANDRAIL (PAINTED), TYP.
4. NOT USED.
5. MASONRY PORTAL FOR FIRE WALL. REFER TO DOOR HEAD/JAMB DETAILS.
6. SEMI- RECESSED FIRE EXTINGUISHER CABINET.

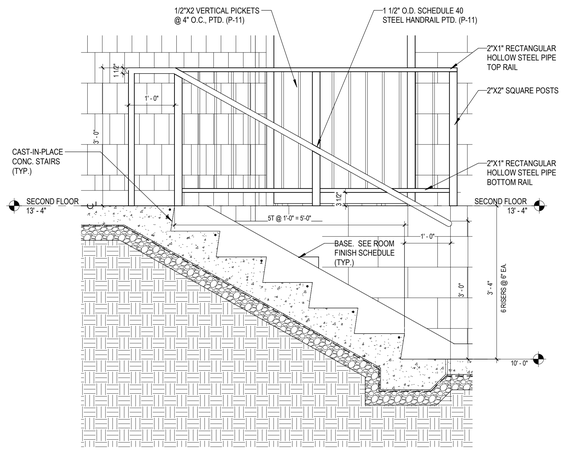

B5 STAIR SECTION UPPER AUDITORIUM
3/4" = 1'-0"

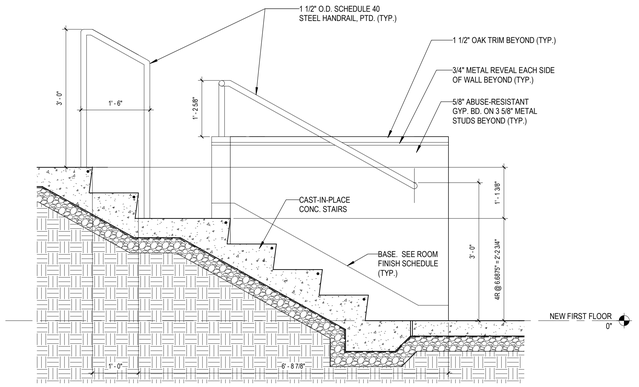

A5 STAIR SECTION MIDDLE AUDITORIUM
3/4" = 1'-0"

GPD GROUP
Glous, Pyle, Schomer, Burns & DeHaven, Inc.
520 South Main Street, Suite 2531
Akron, OH 44311
330.572.2100 Fax 330.572.2101
Copyright Glous, Pyle, Schomer, Burns & DeHaven, Inc. 2026

ROBERT P. MADISON INTERNATIONAL, INC
ARCHITECTS • INTERIORS • PLANNERS

Shaker Heights Schools
Equity • Excellence • Exploration

Ohio Facilities Construction Commission

REV.	DATE	DESCRIPTION
2	10/09/2025	FOUNDATION PACKAGE - GMP 10 - ADDENDUM 1

STATE OF OHIO
AARON RODEBAUGH
5088
REGISTERED ARCHITECT

Aaron Rodebaugh License # 5088
02/12/2026
Expiration Date: December 31, 2027

Shaker Heights - Woodbury Middle Years Building
15400 S Woodland Rd, Shaker Heights, OH 44120

ENLARGED AUDITORIUM 2ND FLOOR PLAN

ISSUED FOR:	
PERMIT	--/--/----
BID	01/15/2026
CONSTRUCTION	02/05/2026
RECORD	--/--/----

PROJECT MANAGER	DESIGNER
	TL

JOB NO.
2023197.02

A-403

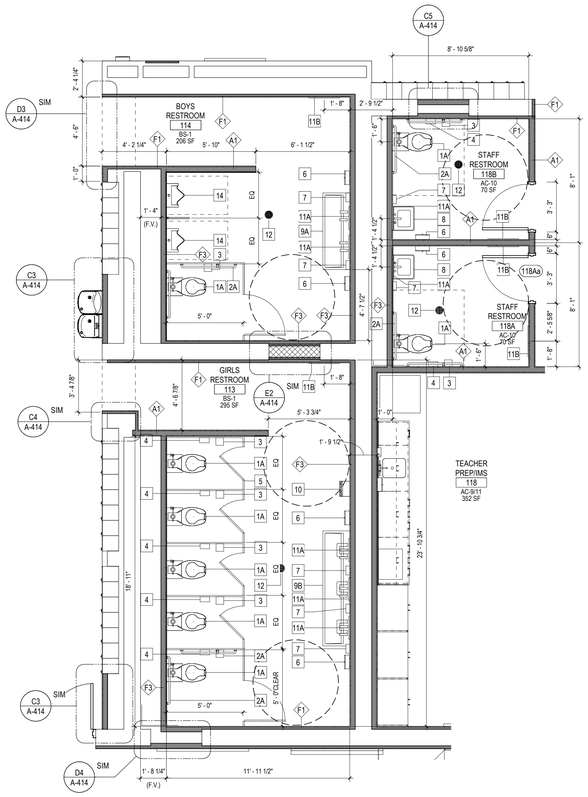

C1 ENLARGED RESTROOM PLAN (1ST)
1/4" = 1'-0"

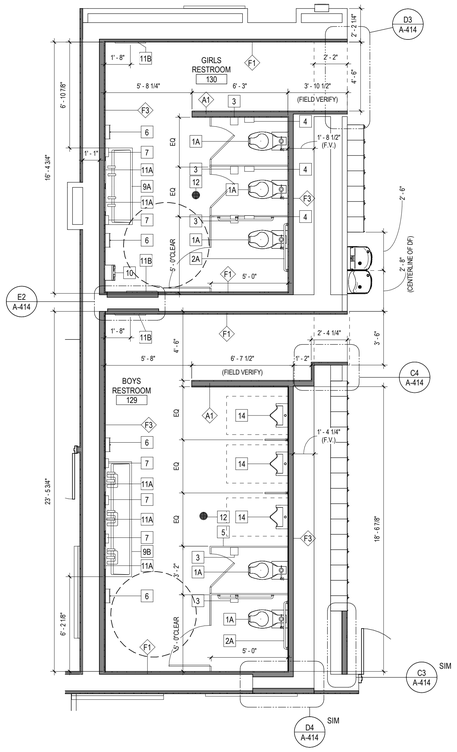

C3 ENLARGED RESTROOM PLAN (1ST)
1/4" = 1'-0"

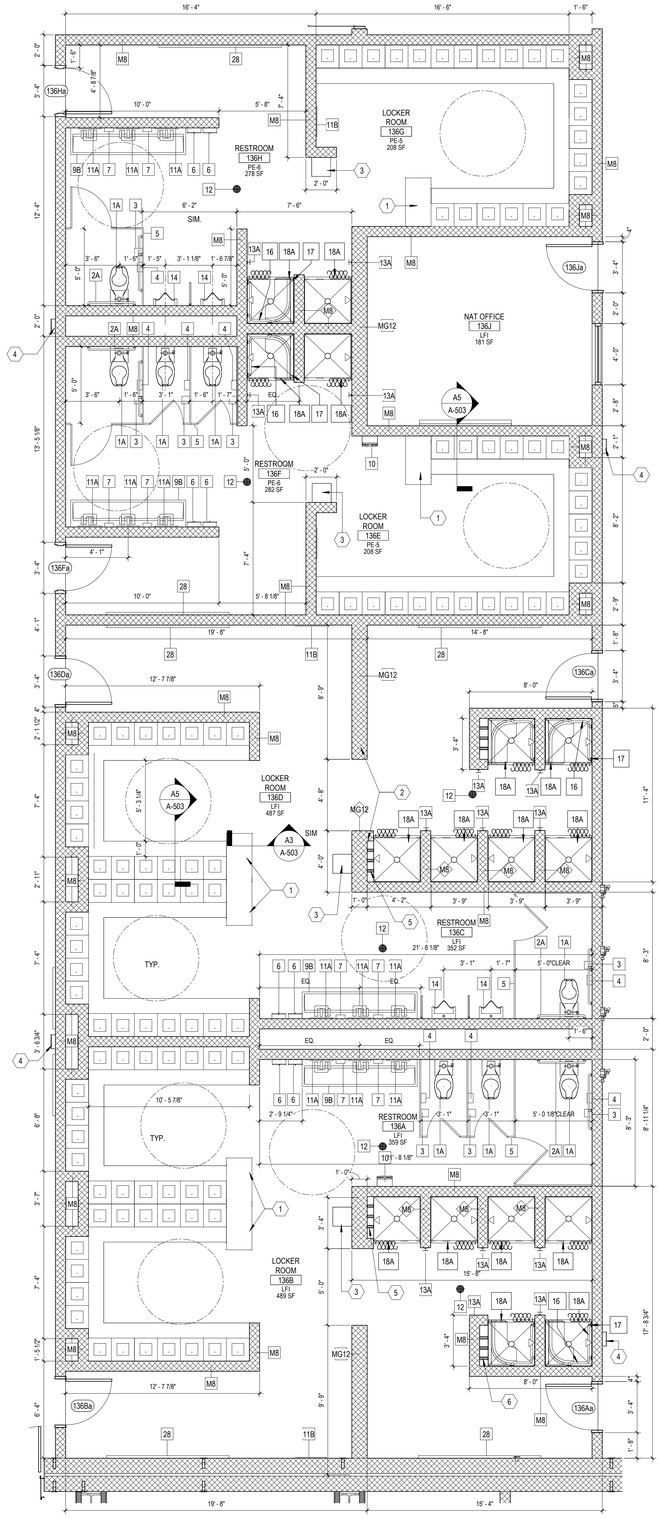

A4 ENLRG. LOCKER ROOMS
1/4" = 1'-0"

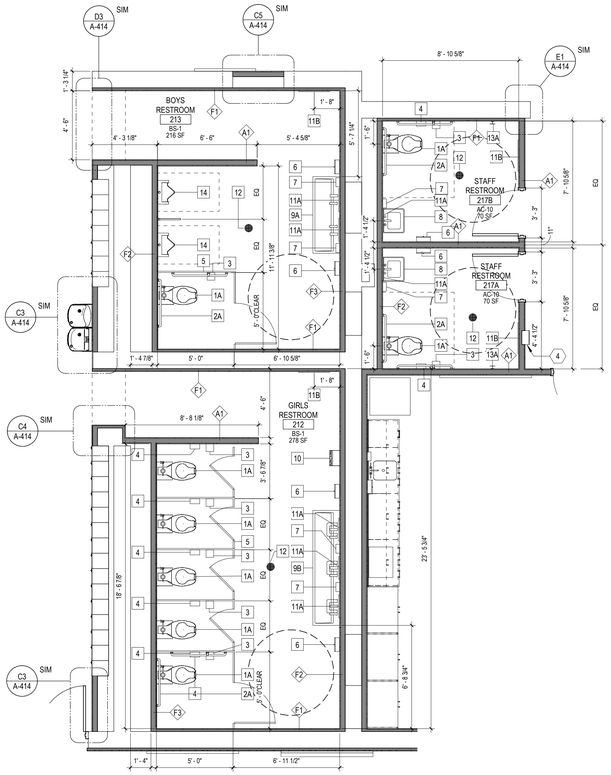

A1 ENLARGED RESTROOM PLAN (2ND)
1/4" = 1'-0"

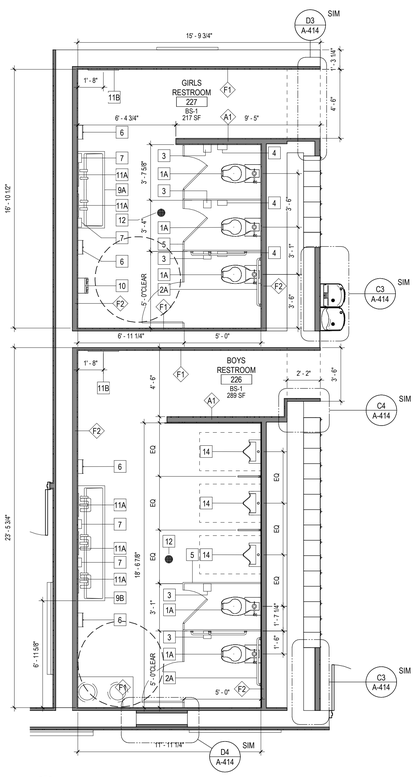

A3 ENLARGED RESTROOM PLAN (2ND)
1/4" = 1'-0"

GENERAL SHEET NOTES

A. DO NOT SCALE DRAWINGS.
B. IT IS THE RESPONSIBILITY OF THE GENERAL CONTRACTOR TO CROSS-CHECK THE MEP DRAWINGS WITH THE ARCHITECTURAL DRAWINGS PRIOR TO THE ORDERING / INSTALLATION OF MECHANICAL, ELECTRICAL, AND PLUMBING WORK. ANY DISCREPANCIES BETWEEN THE ARCHITECTURAL AND MEP DRAWINGS SHALL BE BROUGHT TO THE ARCHITECTS ATTENTION FOR IMMEDIATE CLARIFICATION.
C. COORDINATE WORK WITH OTHER TRADES, EQUIPMENT FURNISHED BY OTHERS, REQUIREMENTS OF THE OWNER, AND THE CONSTRAINTS OF THE EXISTING CONDITIONS OF THE PROJECT SITE. COORDINATE THE INSTALLATION WITH OTHER TRADES AS REQUIRED TO ENSURE A NEAT AND ORDERLY INSTALLATION. NOTIFY ARCHITECT / ENGINEER OF ANY DISCREPANCIES BEFORE STARTING WORK.
D. GENERAL CONTRACTOR AND SUB-CONTRACTORS SHALL CAREFULLY REVIEW THE CONSTRUCTION DOCUMENTS. INFORMATION REGARDING THE COMPLETE WORK IS DISPERSED THROUGHOUT THE DOCUMENT SET AND CANNOT BE ACCURATELY DETERMINED WITHOUT REFERENCE TO THE COMPLETE DOCUMENT SET.
E. WHERE THERE MAY BE A CONFLICT IN THE SPECIFICATIONS AND/OR DRAWINGS, THEN THE MORE EXPENSIVE LABOR, MATERIALS AND EQUIPMENT SHALL BE ASSUMED TO BE REQUIRED AND SHALL BE PROVIDED BY THE GENERAL CONTRACTOR TO THE SATISFACTION OF THE OWNER.
F. ALL WALLS SHALL EXTEND TO DECK UNLESS NOTED OTHERWISE.
G. ALL DOOR FRAMES SHALL BE LOCATED 4" FROM HINGE SIDE OF BLOCK WALLS AND 2" FROM GYPSUM BOARD WALLS UNLESS NOTED OTHERWISE.
H. CONTRACTOR TO PROVIDE BULLNOSE CMU AT ALL OUTSIDE CORNERS UNLESS NOTED OTHERWISE.
I. REFER TO A-501 FOR WALL TYPES.
J. REFER TO A-601 FOR DOOR TYPES AND SCHEDULE.
K. REFER TO STRUCTURAL DRAWINGS FOR AREAS WHERE EXISTING FLOOR NEEDS TO BE INFILLED WITH NEW CONSTRUCTION.
L. ALL EXISTING EXTERIOR WINDOWS CALLED TO REMAIN SHALL BE PROTECTED DURING CONSTRUCTION.
M. NOTIFY ARCHITECT IF PIPING INSULATION IS FOUND DURING SELECTIVE DEMOLITION.
N. PLASTER SURFACES DAMAGED DURING DEMOLITION SHALL BE PATCHED AND PREPPED FOR SKIM-COATING AND PAINTING.
ALL EXISTING PLASTER WALLS IN CORRIDORS SHALL RECEIVE SKIM COAT OF PLASTER TO 4" ABOVE FINISH CEILING BEFORE PAINTING.
O. REFER TO GENERAL SHEETS FOR REQUIRED WALL RATINGS.
P. ALL EXISTING FLOORS TO RECEIVE SELF-LEVELING FLOOR COMPOUND AS NEEDED.. INFILL ALL OPENINGS IN FLOORS PER STRUCTURAL DRAWINGS PRIOR TO APPLICATION. REFER TO SPEC. 035413.
Q. LOCKERS SHOWN FOR REPRESENTATION AND COUNT ONLY. REFER TO SPECIFICATIONS FOR MORE INFO.

PLAN KEYNOTES

1. ADA LOCKER ROOM BENCH.
2. ALIGN.
3. SWIMSUIT WATER EXTRACTOR. BASIS OF DESIGN 'SUITMATE SWIMSUIT WATER EXTRACTOR'. COORDINATE WITH ELECTRICAL AND PLUMBING DRAWINGS.
4. RECESSED FIRE EXTINGUISHER CABINET.
5. 2"x4" WOOD BLOCKING AS NECESSARY
6. 2"x6" WOOD BLOCKING AS NECESSARY

TOILET ROOM FIXTURE LEGEND

NOTE: REFER TO SHEET I-705 FOR TYPICAL MOUNTING HEIGHTS.

1A.	H.C. WATER CLOSET
2A.	36" GRAB BAR (REAR) 42" (SIDE) 18" (VERTICAL)
2B.	42" GRAB BAR
2C.	18" GRAB BAR
3.	TOILET PAPER DISPENSER **(SUPPLIED BY OWNER)**
4.	SANITARY NAPKIN DISPOSAL **(SUPPLIED BY OWNER)**
5.	TOILET PARTITION
6.	PAPER TOWEL DISPENSER **(SUPPLIED BY OWNER)**
7.	SOAP DISPENSER MANUAL **(SUPPLIED BY OWNER)**
8.	LAVATORY (SINGLE WALL HUNG)
9A.	LAVATORY 2 (DOUBLE)
9B.	LAVATORY 3 (TRIPLE)
10.	SANITARY NAPKIN DISPENSER **(SUPPLIED BY OWNER)**
11A.	18"X36" MIRROR (SHATTER RESISTANT)
11B.	24"X60" MIRROR (SHATTER RESISTANT)
12.	FLOOR DRAIN
13A.	COAT HOOK
13B.	ADA ROBE HOOK
14.	URINAL (SEE PLUMBING DRAWINGS)
15.	H.C. SHOWER SEAT
16.	SHOWER GRAB BAR
17.	18" SHOWER GRAB BAR
18A.	36" SHOWER CURTAIN ROD
18B.	60" SHOWER CURTAIN ROD
19.	LOCKERS
20.	CHILD SEAT PROTECTION
21.	FOLDABLE UTILITY SHELF
22.	SURFACE MOUNTED BABY CHANGING TABLE
23.	SHOWER CONTROL
24.	H.C. SHOWER SPRAY CONTROL
25.	SHOWER MODESTY PARTITION
26A.	CUSTODIAL LOCKERS, SINGLE TIER 12" X 12" X 60"
26B.	ATHLETIC LOCKERS, DOUBLE TIER 18" X 18" X 72" (BENCH MAY OCCUR)
26C.	ATHLETIC LOCKERS, TRIPLE TIER 18" X 18" X 72" (BENCH MAY OCCUR)
26D.	P.E. LOCKERS, DOUBLE TIER 12" X 12" X 60"
27.	SURFACE MOUNTED ADULT CHANGING TABLE
28.	TACKABLE SURFACE
29.	ADA FOLDABLE SHOWER SEAT

GPD GROUP
Glous, Pyle, Schomer, Burns & DeHaven, Inc.
520 South Main Street, Suite 2531
Akron, OH 44311
330.572.2100 Fax 330.572.2101
Copyright: Glous, Pyle, Schomer, Burns & DeHaven, Inc. 2026
ROBERT P. MADISON INTERNATIONAL, INC
ARCHITECTS • INTERIORS • PLANNERS

Shaker Heights Schools
Equity • Excellence • Exploration
Ohio Facilities Construction Commission

REV.	DATE	DESCRIPTION
2	10/09/2025	FOUNDATION PACKAGE - GMP 10 - ADDENDUM 1

STATE OF OHIO
AARON RODEBAUGH
5088
REGISTERED ARCHITECT
Aaron Rodebaugh License # 5088
02/12/2026
Expiration Date: December 31, 2027

Shaker Heights - Woodbury Middle Years Building
15400 S Woodland Rd, Shaker Heights, OH 44120

ENLARGED LOCKER ROOM PLAN & RESTROOM PLANS

ISSUED FOR:	
PERMIT	--/--/----
BID	01/15/2026
CONSTRUCTION	02/05/2026
RECORD	--/--/----

PROJECT MANAGER	DESIGNER
PM	TL

JOB NO.
2023197.02

A-404

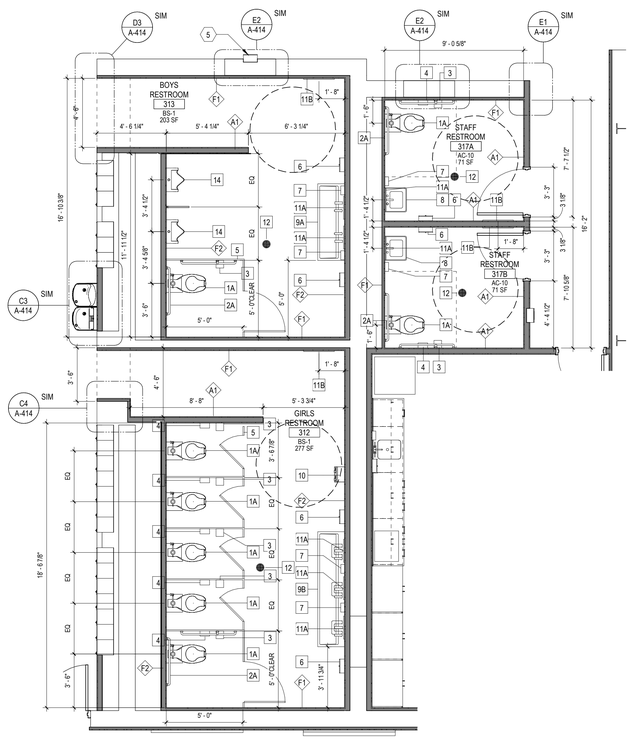

C2 ENLARGED RESTROOM PLAN (3RD)
1/4" = 1'-0"

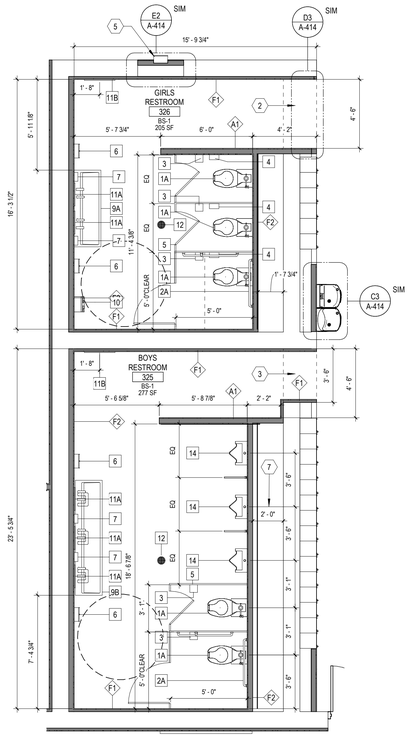

C3 ENLARGED RESTROOM PLAN (3RD)
1/4" = 1'-0"

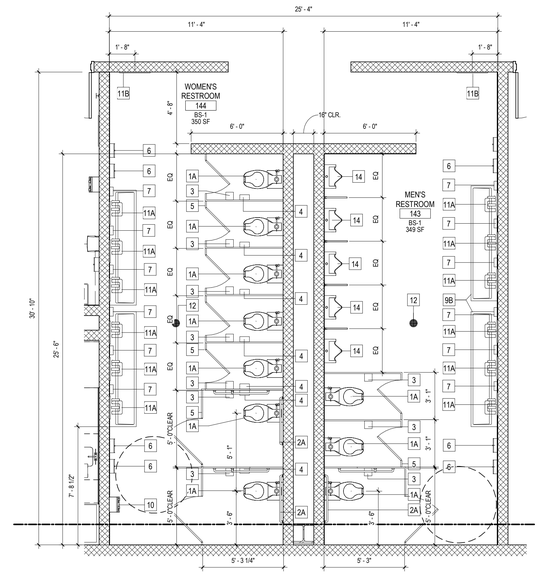

C4 ENLARGED RESTROOM PLAN
1/4" = 1'-0"

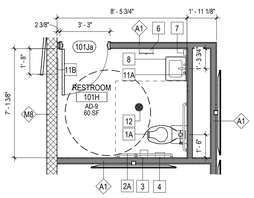

B1 ENLARGED RESTROOM PLAN
1/4" = 1'-0"

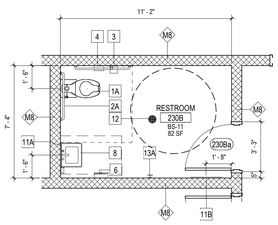

B2 ENLARGED RESTROOM PLAN
1/4" = 1'-0"

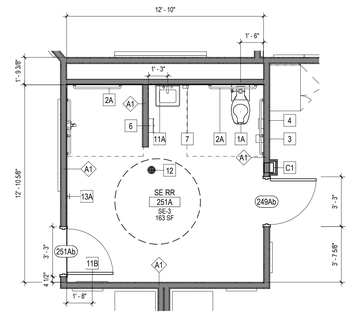

B3 ENLARGED RESTROOM PLAN
1/4" = 1'-0"

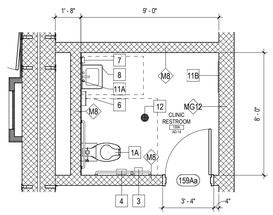

B4 ENLARGED RESTROOM PLAN
1/4" = 1'-0"

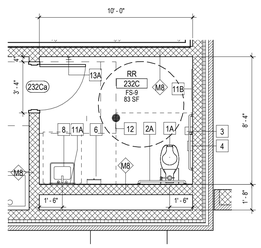

A1 ENLARGED RESTROOM PLAN
1/4" = 1'-0"

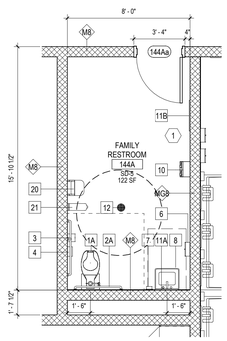

A2 ENLARGED RESTROOM PLAN
1/4" = 1'-0"

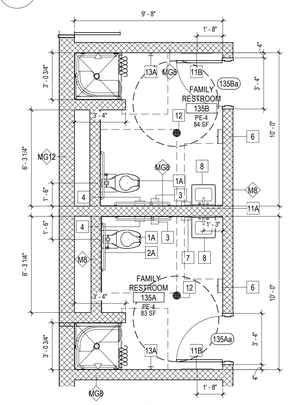

A3 ENLARGED STAFF & FAMILY SHOWER
1/4" = 1'-0"

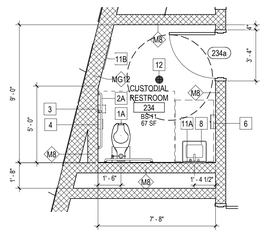

A4 ENLARGED RESTROOM PLAN
1/4" = 1'-0"

TOILET ROOM - GENERAL NOTES

WHETHER INDICATED OR NOT IN THE TOILET ACCESSORY SCHEDULE, THE CONTRACTOR SHALL FURNISH AND INSTALL THE FOLLOWING:

1. ALL CASEWORK SHOW ON THIS DRAWING SHEET IS REFERENCED TO "STEVENS INDUSTRIES" U.N.O. MODEL NUMBERS FOR DESIGN INTENT.
2. MODIFY CABINETS AS SHOWN ON DRAWINGS.
3. PROVIDE LOCKS ON ALL CABINETS, WHICH SHALL BE KEYED ALIKE BY ROOM.
4. ALL LOOSE FURNISHINGS LABELED "N.I.C" AND/OR SHOWN LIGHT/DASHED SHALL BE CONSIDERED NOT IN CONTRACT.
5. PROVIDE ALL BLOCKING AS REQUIRED TO INSTALL RECESSED AND WALL-MOUNTED EQUIPMENT AND CASEWORK.
6. REFER TO PLUMBING DRAWINGS FOR SPECIFICATIONS.
7. DEPRESS FLOOR SLABS IN SHOWERS FOR THICKSET TILE INSTALLATION AND SLOPE TOWARD DRAIN, REFER TO SPECS.
8. SLOPE ALL CONCRETE FLOOR SLABS TO DRAINS AT 1/8" PER FOOT. WHERE SLOPE DISTANCE IS GREATER THAN 5FT AND SLOPE MAY INTERFERE WITH REINFORCING MESH, PROVIDE A 4FT RADIUS AROUND DRAIN AND SLOPE 1/8" PER FOOT (1/2" SLAB DEPRESSION)
9. CONTRACTOR SHALL PROVIDE AND INSTALL BLOCKING AS REQUIRED TO INSTALL ALL WALL MOUNTED DEVICES.

PLAN KEYNOTES

1. INCLUDE MOTORIZED ADULT CHANGING TABLE, THIS ROOM.
2. NEW SOFFIT, REFER TO REF. CEILING PLAN.
3. EXISTING SOFFIT TO REMAIN, REFER TO REF. CEILING PLAN.
4. ALIGN FACE OF NEW WALL AT EDGE OF EXISTING OPENING.
5. RECESSED FIRE EXTINGUISHER CABINET.

TOILET ROOM FIXTURE LEGEND

NOTE: REFER TO SHEET I-705 FOR TYPICAL MOUNTING HEIGHTS.

1A.	H.C. WATER CLOSET
2A.	36" GRAB BAR (REAR) 42" (SIDE) 18" (VERTICAL)
2B.	42" GRAB BAR
2C.	18" GRAB BAR
3.	TOILET PAPER DISPENSER **(SUPPLIED BY OWNER)**
4.	SANITARY NAPKIN DISPOSAL **(SUPPLIED BY OWNER)**
5.	TOILET PARTITION
6.	PAPER TOWEL DISPENSER **(SUPPLIED BY OWNER)**
7.	SOAP DISPENSER MANUAL **(SUPPLIED BY OWNER)**
8.	LAVATORY (SINGLE WALL HUNG)
9A.	LAVATORY 2 (DOUBLE)
9B.	LAVATORY 3 (TRIPLE)
10.	SANITARY NAPKIN DISPENSER **(SUPPLIED BY OWNER)**
11A.	18"X36" MIRROR (SHATTER RESISTANT)
11B.	24"X60" MIRROR (SHATTER RESISTANT)
12.	FLOOR DRAIN
13A.	COAT HOOK
13B.	ADA ROBE HOOK
14.	URINAL (SEE PLUMBING DRAWINGS)
15.	H.C. SHOWER SEAT
16.	SHOWER GRAB BAR
17.	18" SHOWER GRAB BAR
18A.	36" SHOWER CURTAIN ROD
18B.	60" SHOWER CURTAIN ROD
19.	LOCKERS
20.	CHILD SEAT PROTECTION
21.	FOLDABLE UTILITY SHELF
22.	SURFACE MOUNTED BABY CHANGING TABLE
23.	SHOWER CONTROL
24.	H.C. SHOWER SPRAY CONTROL
25.	SHOWER MODESTY PARTITION
26A.	CUSTODIAL LOCKERS, SINGLE TIER 12" X 12" X 60"
26B.	ATHLETIC LOCKERS, DOUBLE TIER 18" X 18" X 72" (BENCH MAY OCCUR)
26C.	ATHLETIC LOCKERS, TRIPLE TIER 18" X 18" X 72" (BENCH MAY OCCUR)
26D.	P.E. LOCKERS, DOUBLE TIER 12" X 12" X 60"
27.	SURFACE MOUNTED ADULT CHANGING TABLE
28.	TACKABLE SURFACE
29.	ADA FOLDABLE SHOWER SEAT

GPD GROUP
Glous, Pyle, Schomer, Burns & DeHaven, Inc.
520 South Main Street, Suite 2531
Akron, OH 44311
330.572.2100 Fax 330.572.2101
Copyright: Glous, Pyle, Schomer, Burns & DeHaven, Inc. 2026
ROBERT P. MADISON INTERNATIONAL, INC
ARCHITECTS • INTERIORS • PLANNERS

Shaker Heights Schools
Equity • Excellence • Exploration
Ohio Facilities Construction Commission

REV.	DATE	DESCRIPTION
2	10/09/2025	FOUNDATION PACKAGE - GMP 10 - ADDENDUM 1

STATE OF OHIO
AARON RODEBAUGH
5088
REGISTERED ARCHITECT
Aaron Rodebaugh License # 5088
02/12/2026
Expiration Date: December 31, 2027

Shaker Heights - Woodbury Middle Years Building
15400 S Woodland Rd, Shaker Heights, OH 44120

ENLARGED RESTROOM PLANS

ISSUED FOR:	
PERMIT	--/--/----
BID	01/15/2026
CONSTRUCTION	02/05/2026
RECORD	--/--/----

PROJECT MANAGER	DESIGNER
PM	TL

JOB NO.
2023197.02

A-405